

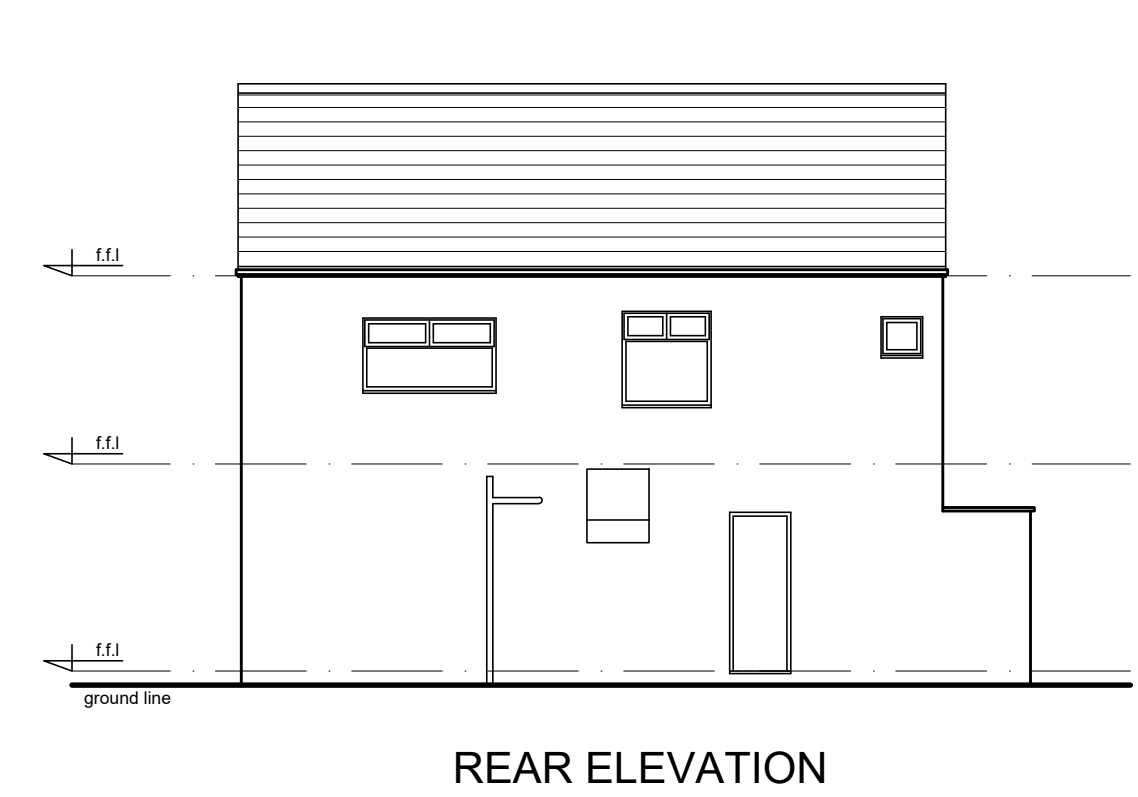
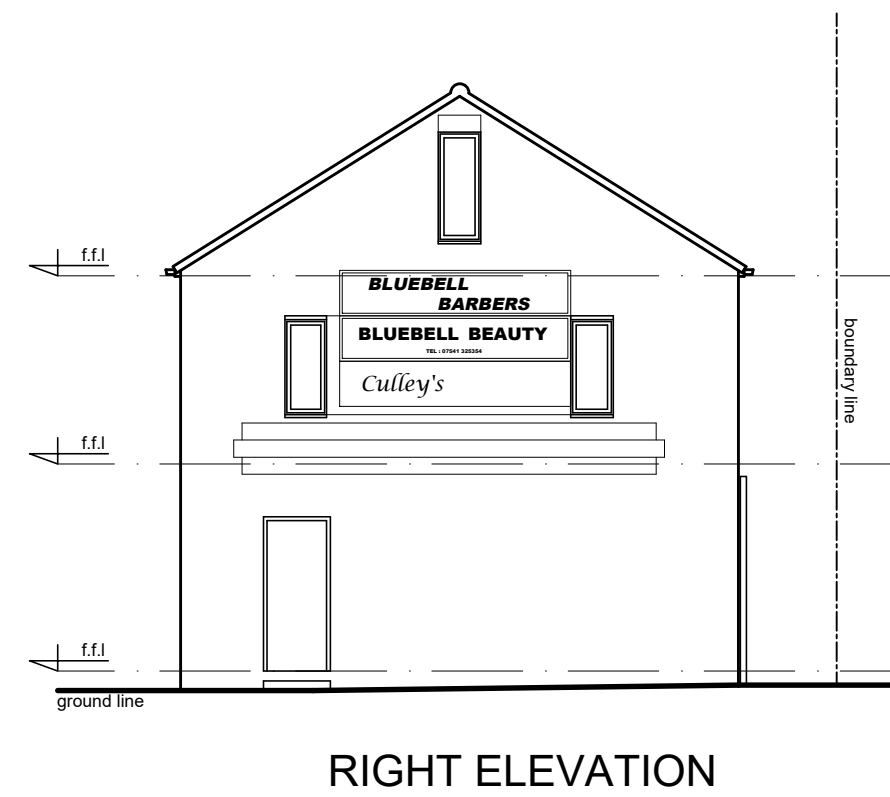
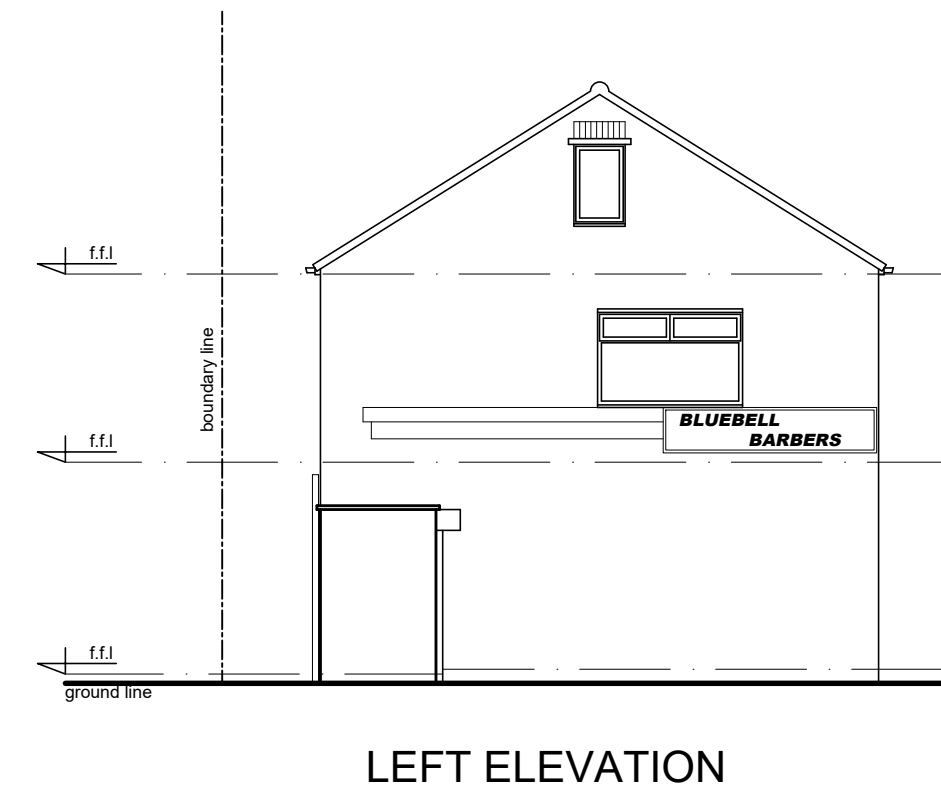
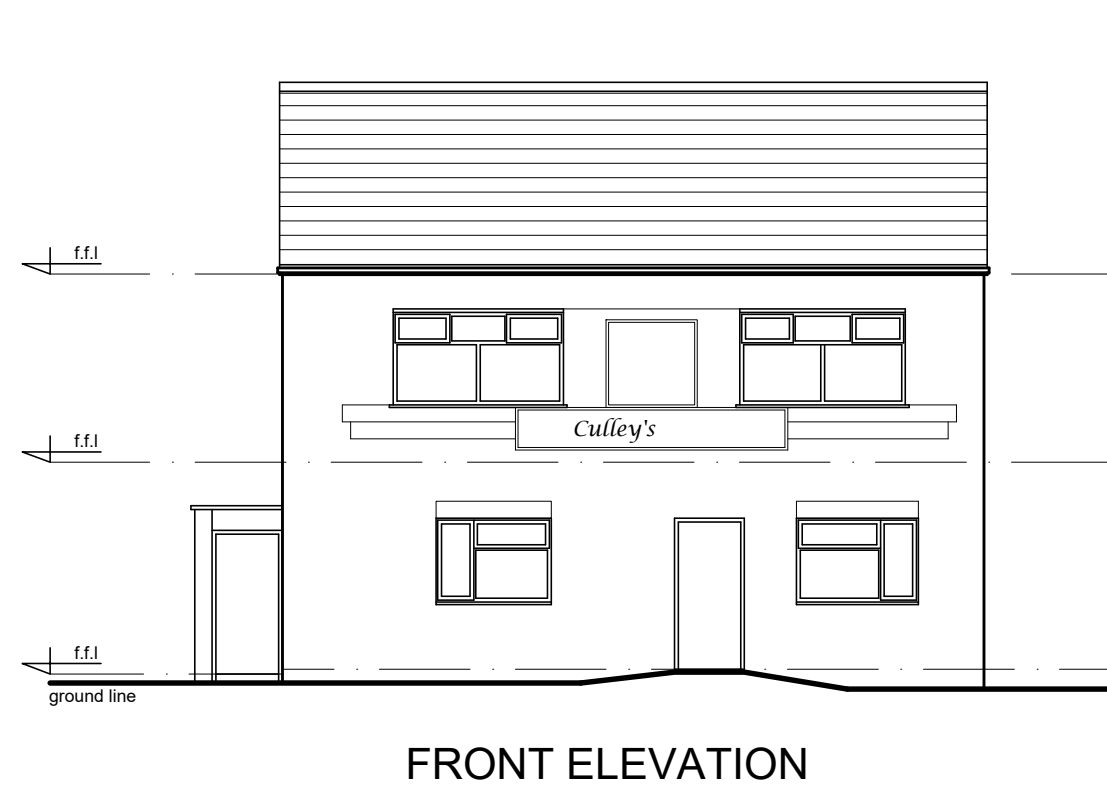
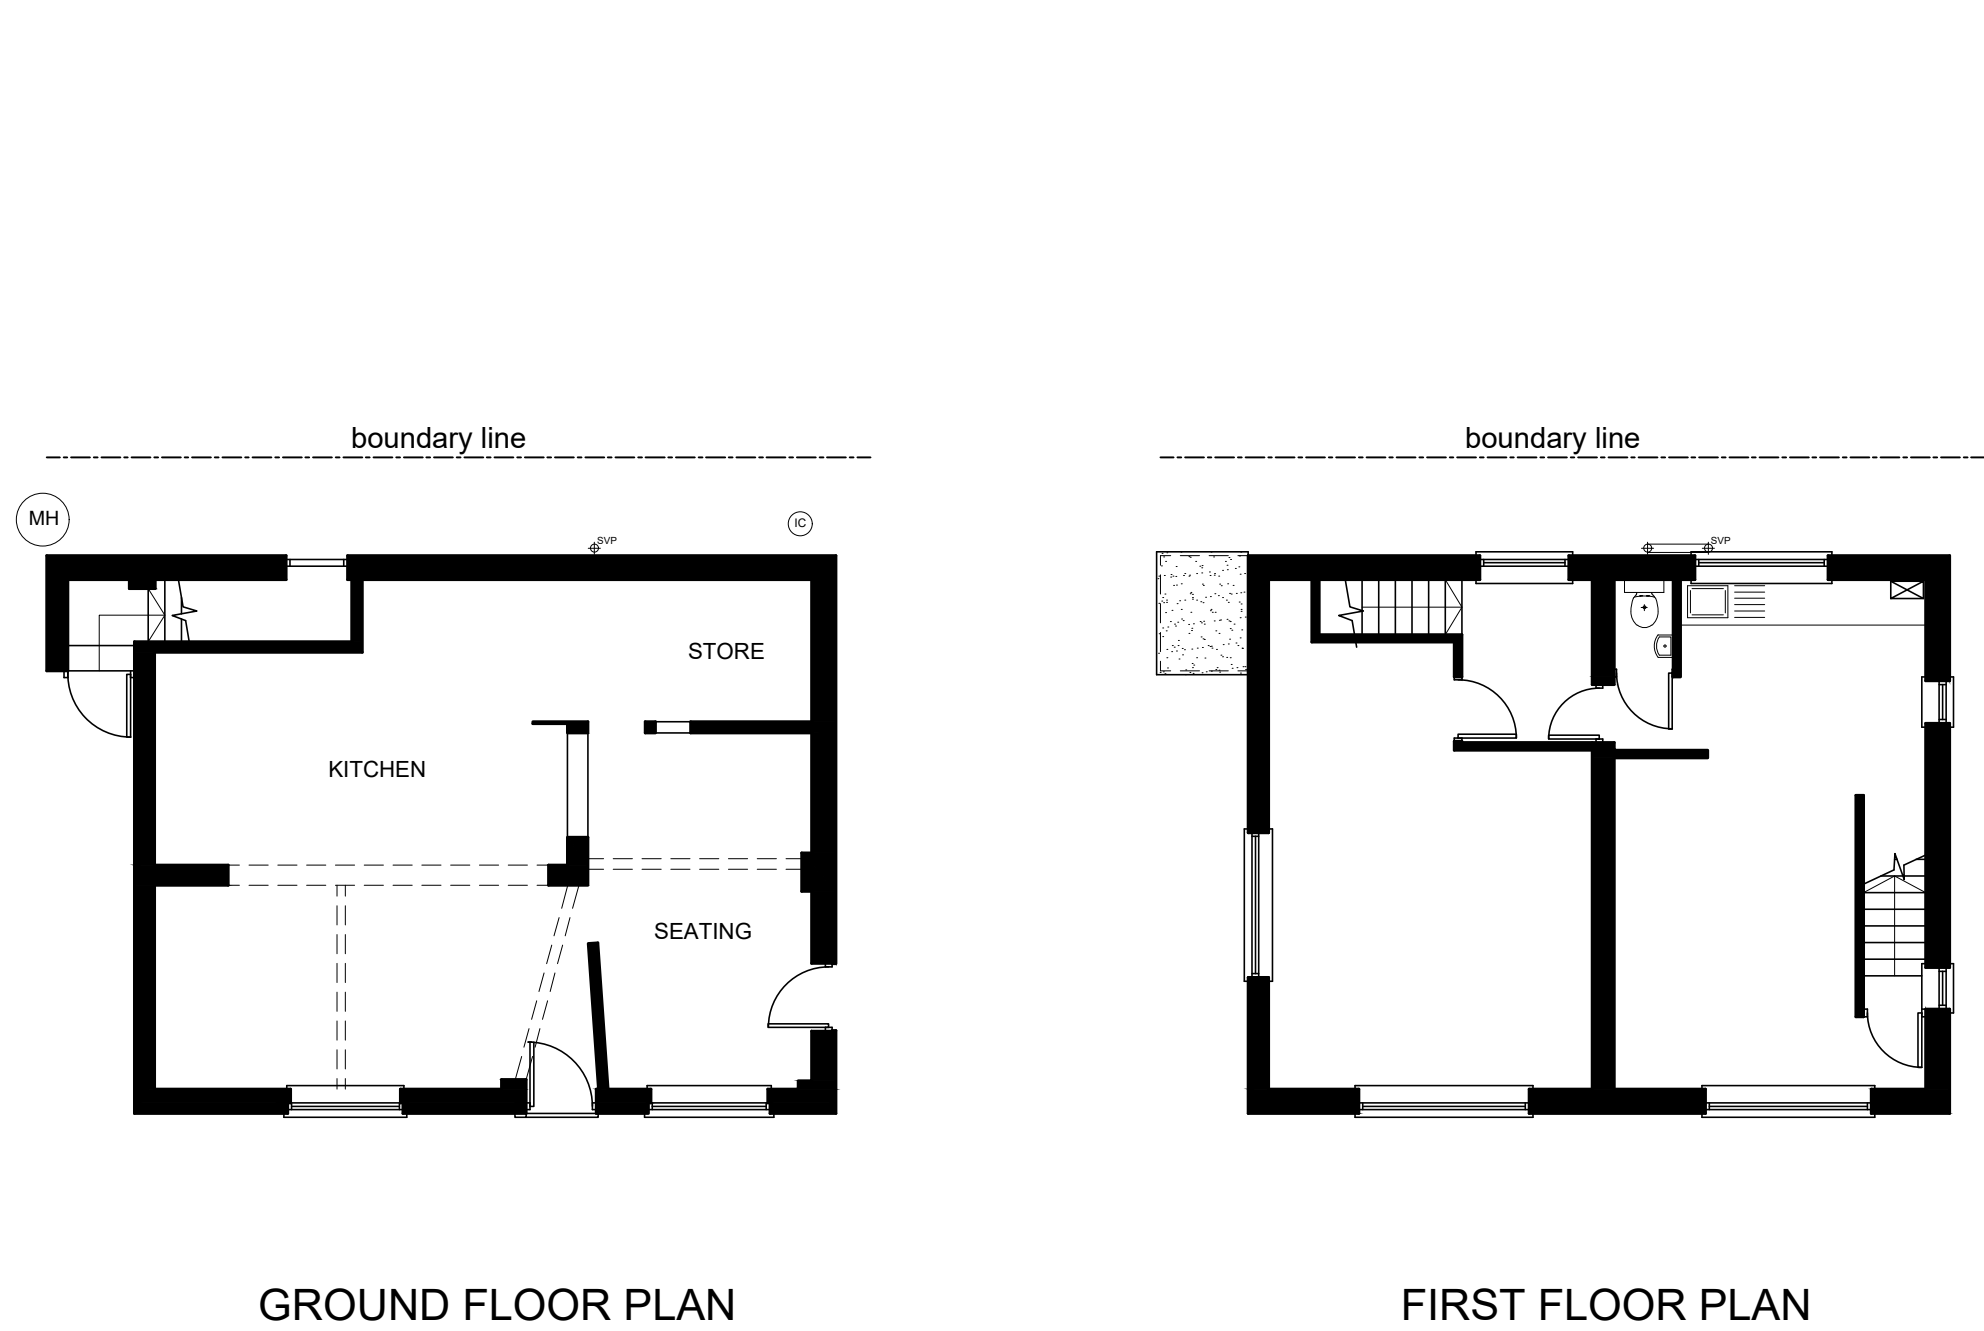
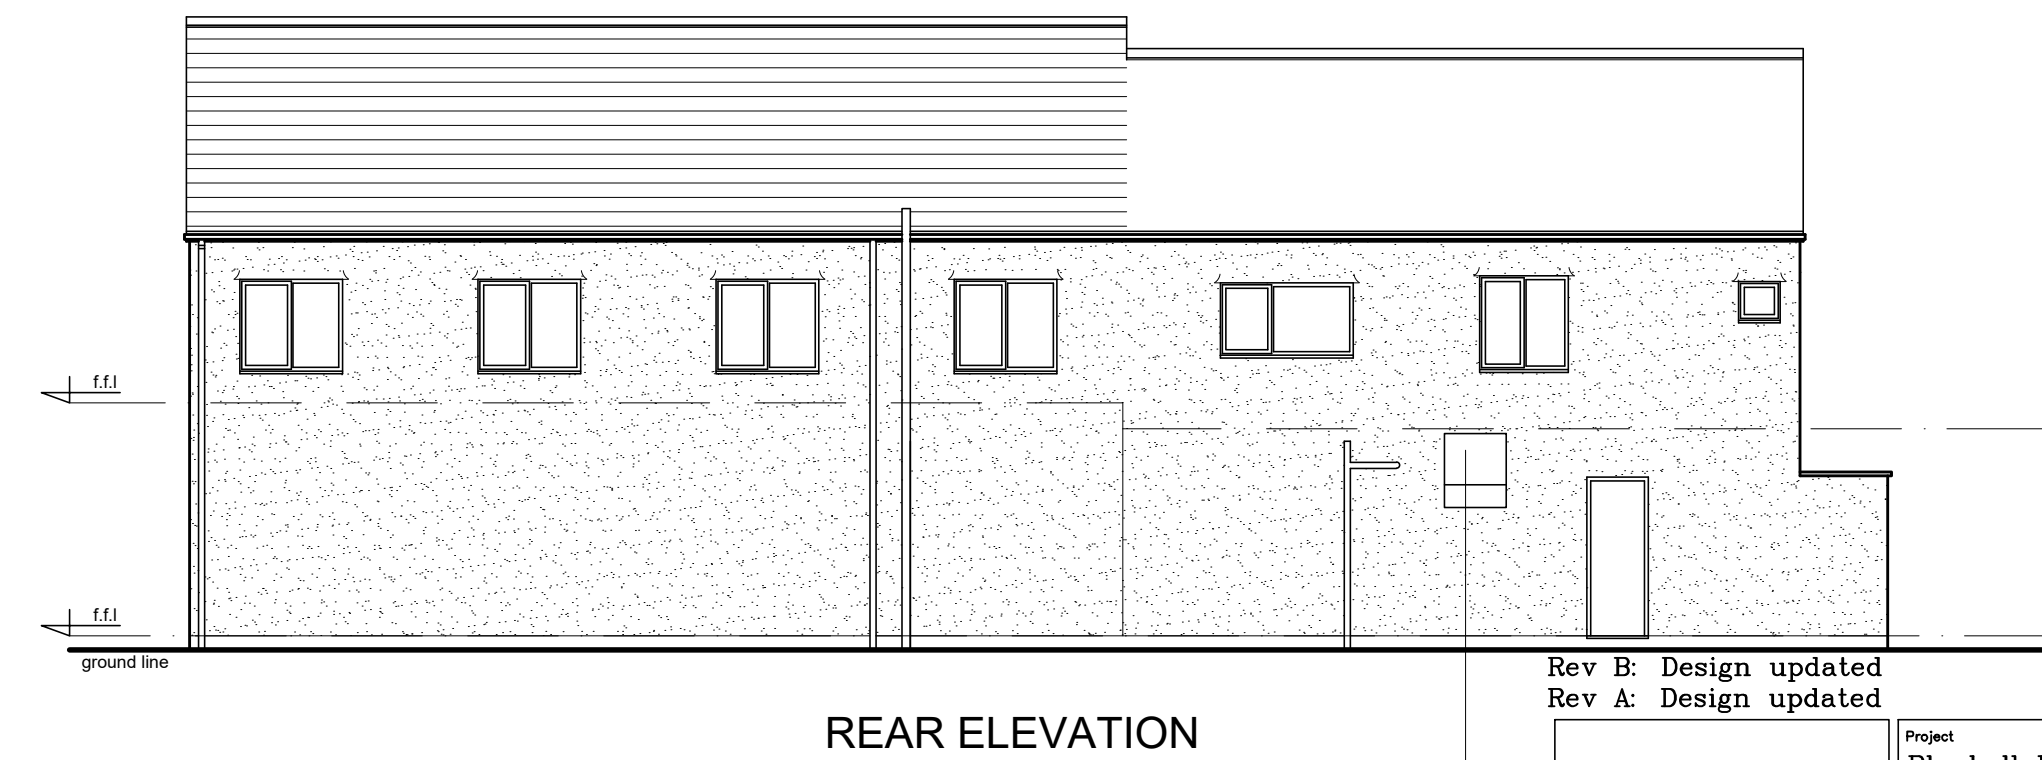
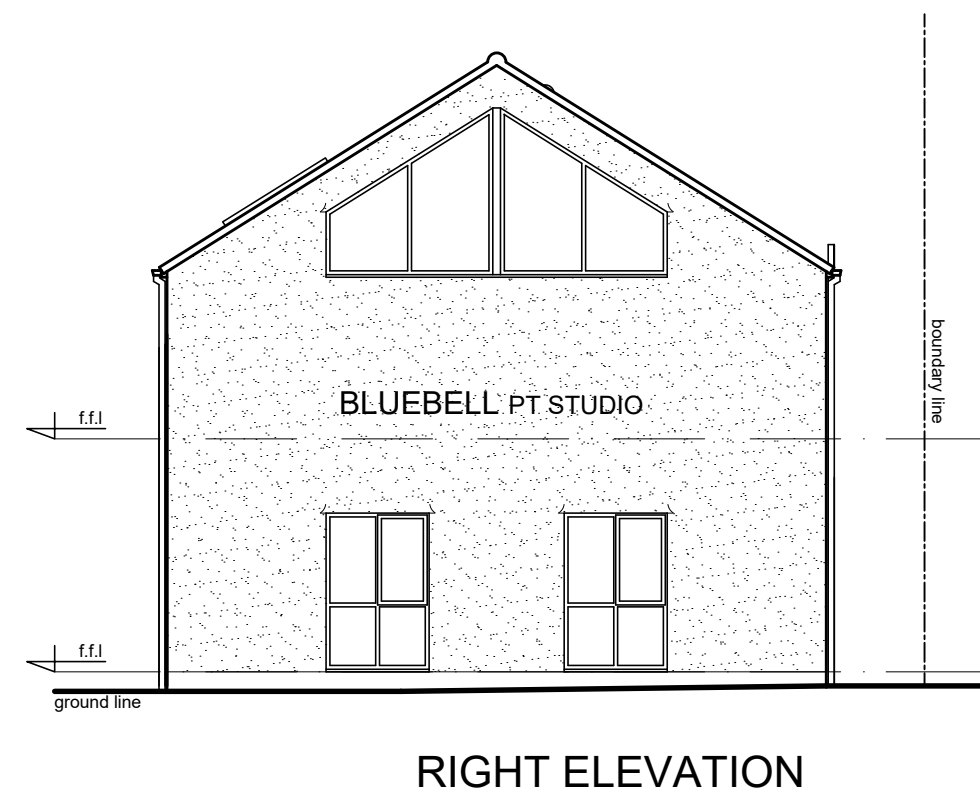
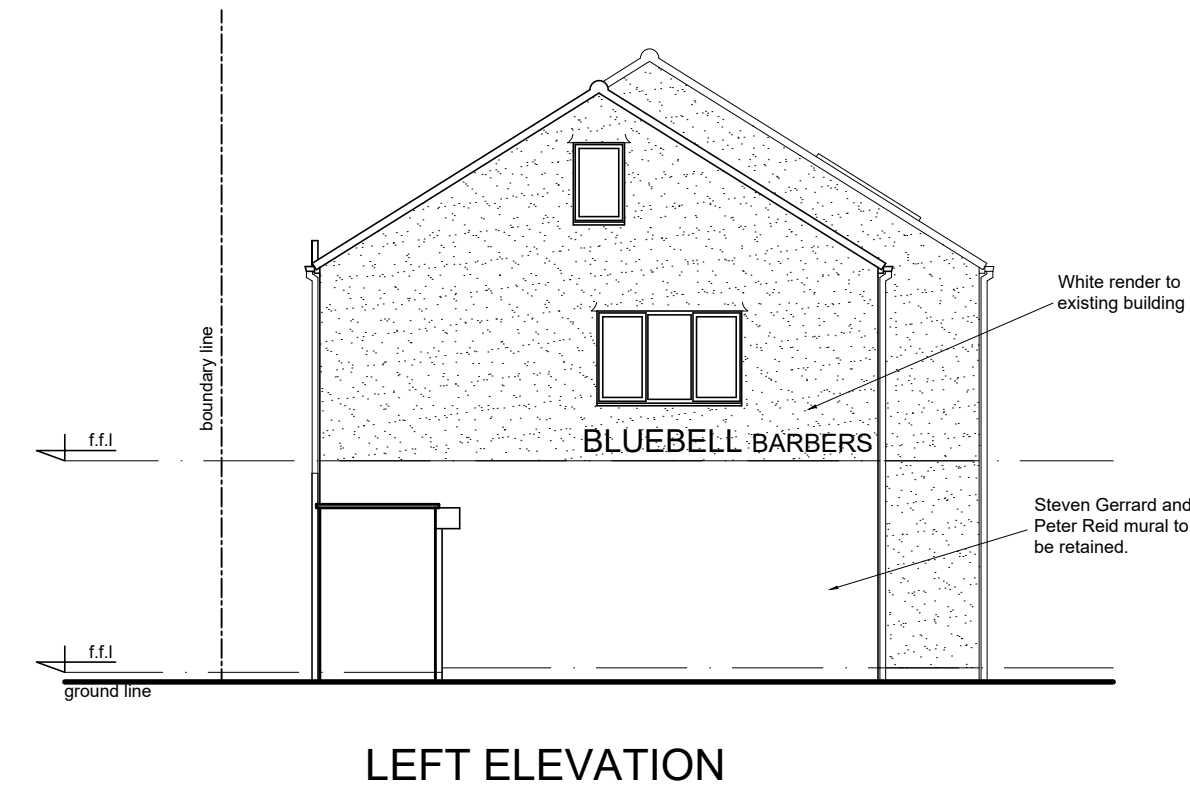


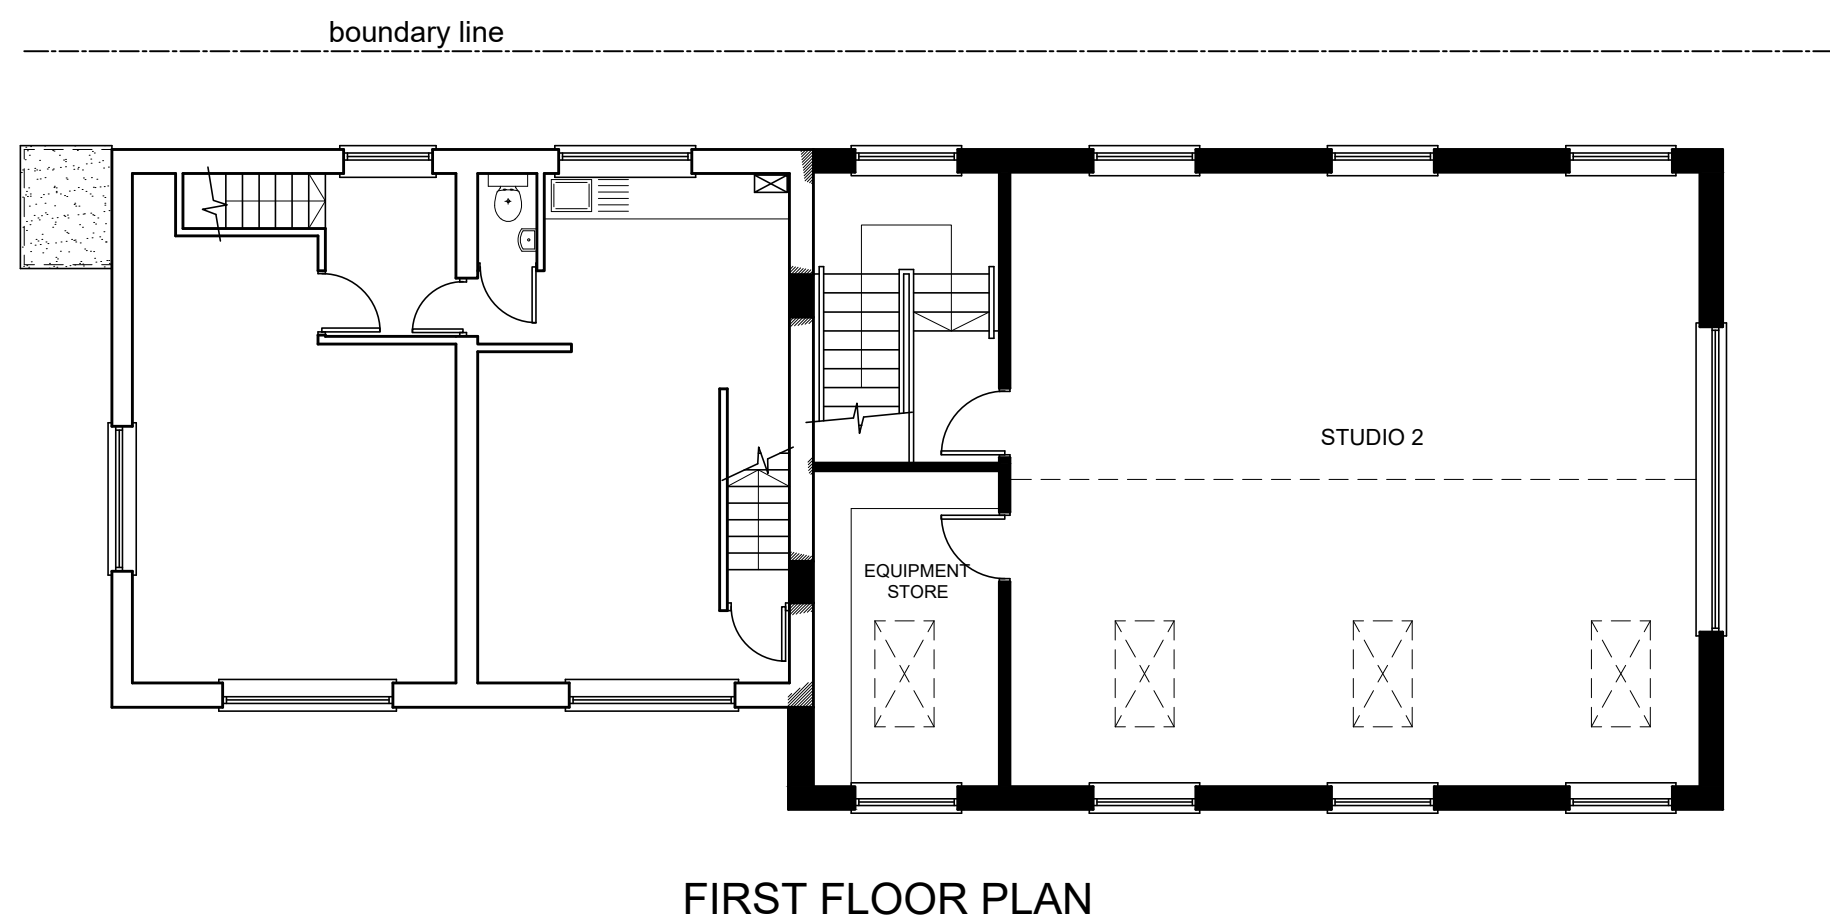

EXISTING PLANS & ELEVATIONS

1:100 scale bar 0 1 2 3 4 Metres

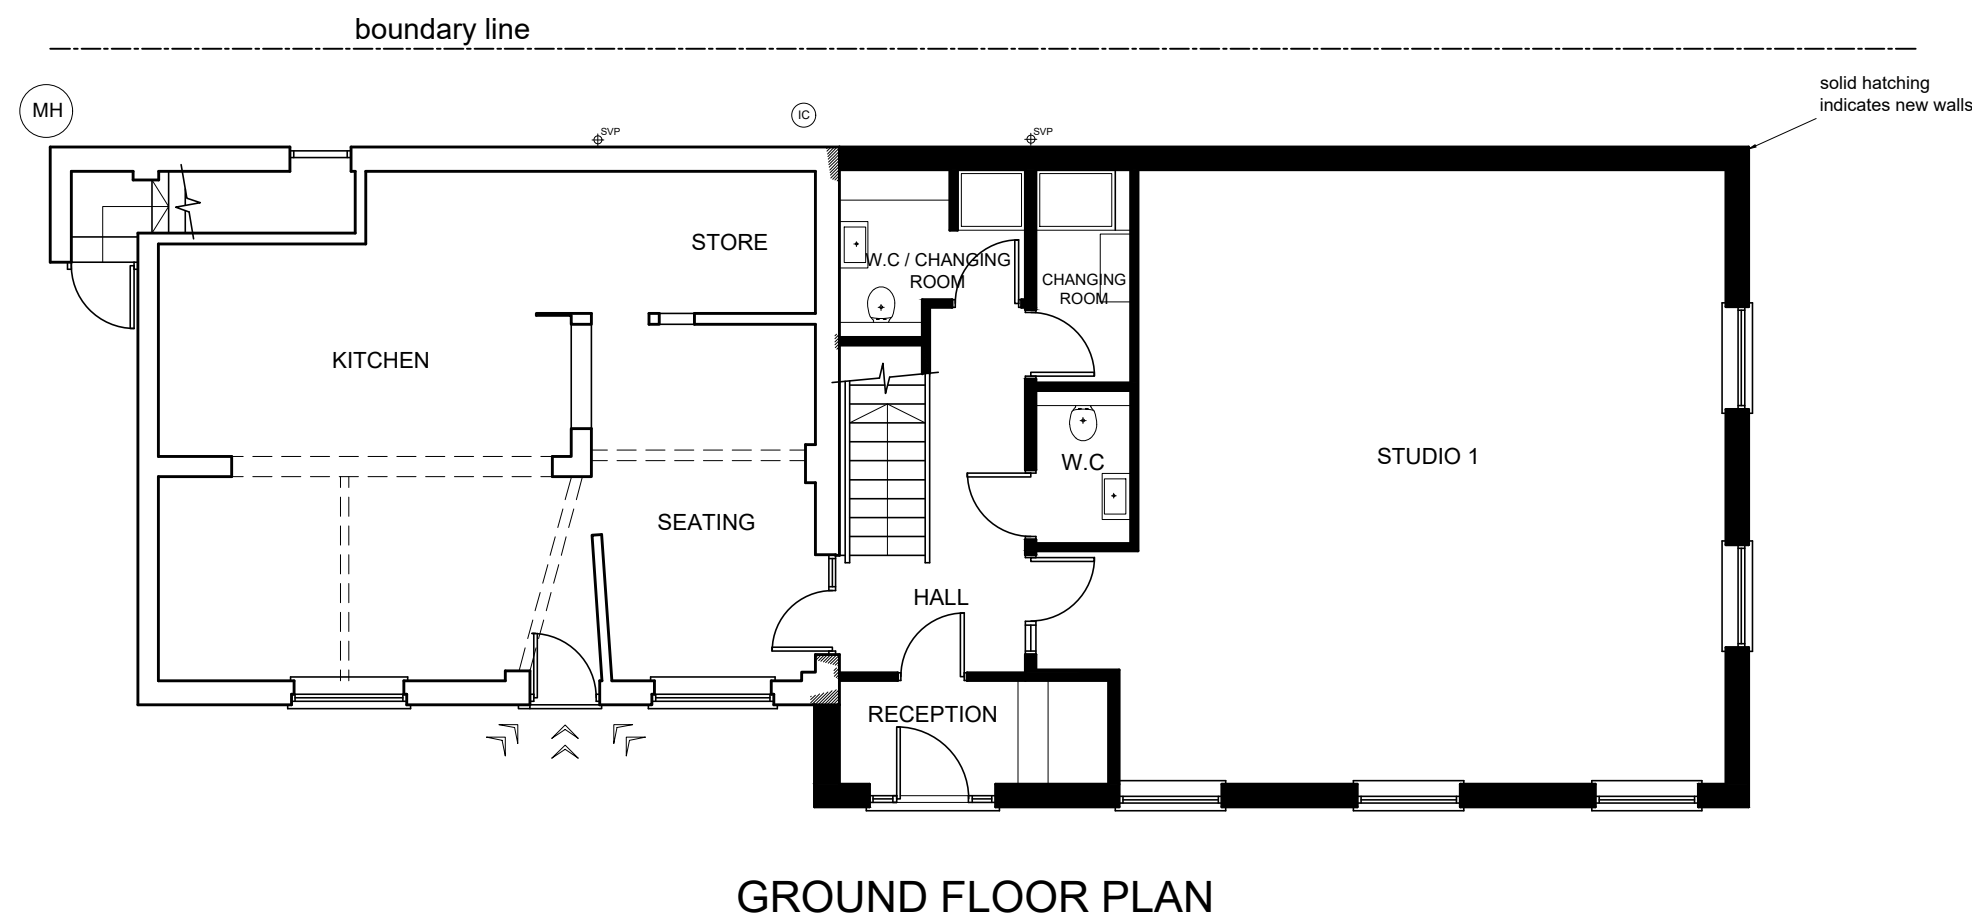

PROPOSED PLANS & ELEVATIONS

1:100 scale bar 0 1 2 3 4 Metres

Rev B: Design updated		27.10.2022	
Rev A: Design updated		17.10.2022	
Project Bluebell Barbers Huyton Liverpool		Dwg Title Existing and Proposed Plans & Elevations	
Tel : 07832 341 644 e-mail: rjg@rjgarchitecture.com		Dwg No 01583/SK/01	Rev B
1. Figure dimensions to be followed in preference to scale 2. All dimensions to be checked on site 3. The drawing remains the copyright of the architect and may not be copied without prior consent.		Drawn by C.S	Date May '22