




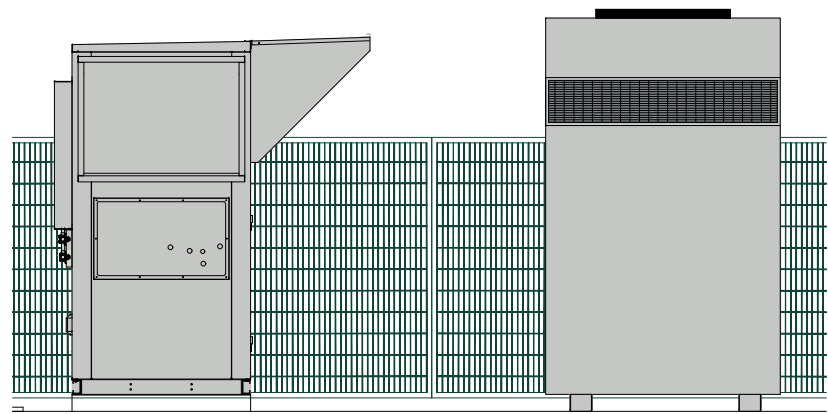


ELEVATION 1 WITHIN FENCE ENCLOSURE  
1:50

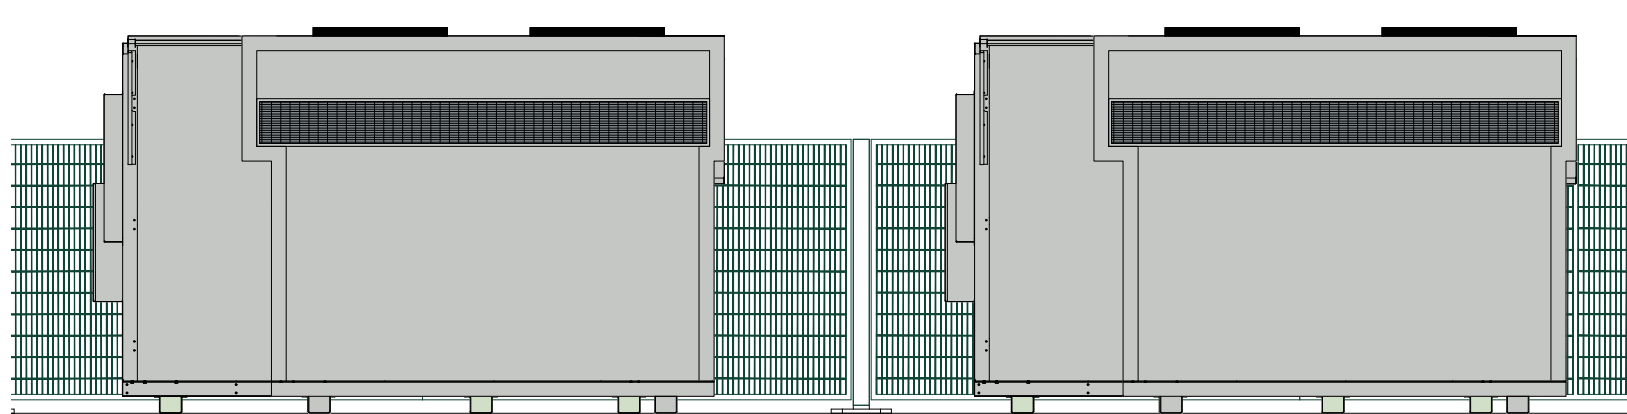


ELEVATION 2 WITHIN FENCE ENCLOSURE  
1:50

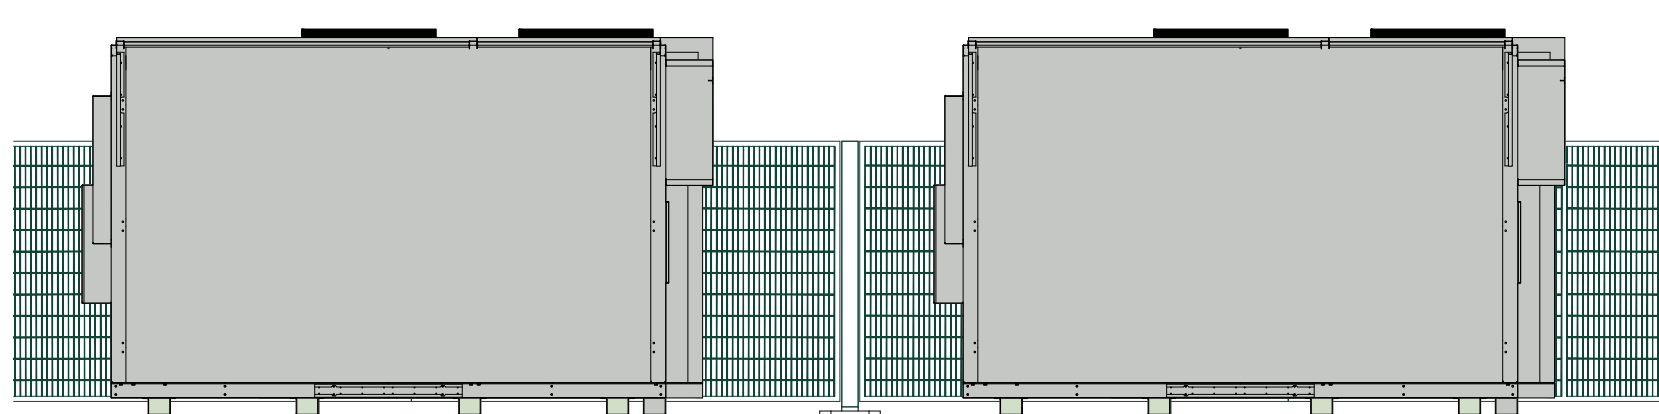


ELEVATION 3 WITHIN FENCE ENCLOSURE  
1:50

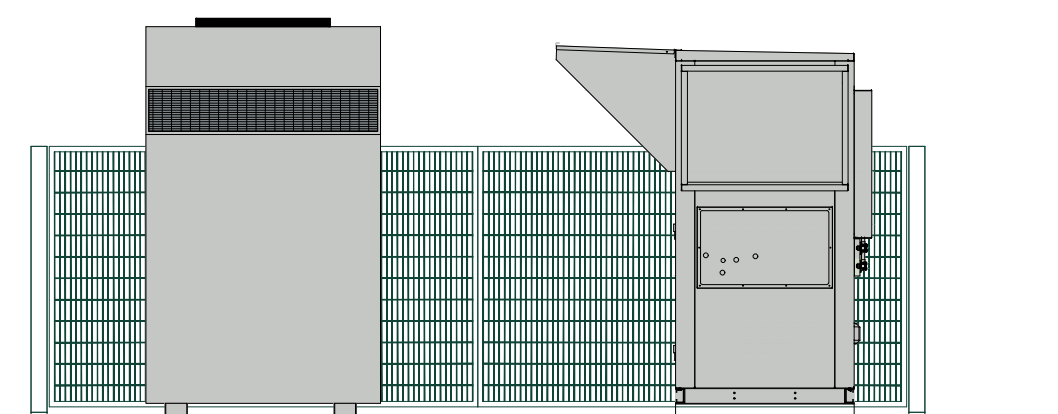


ELEVATION 4 WITHIN FENCE ENCLOSURE  
1:50

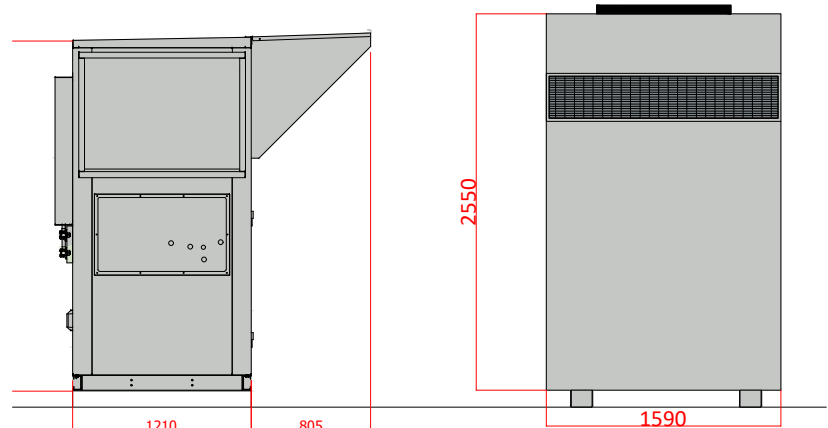


ELEVATION 1  
1:50

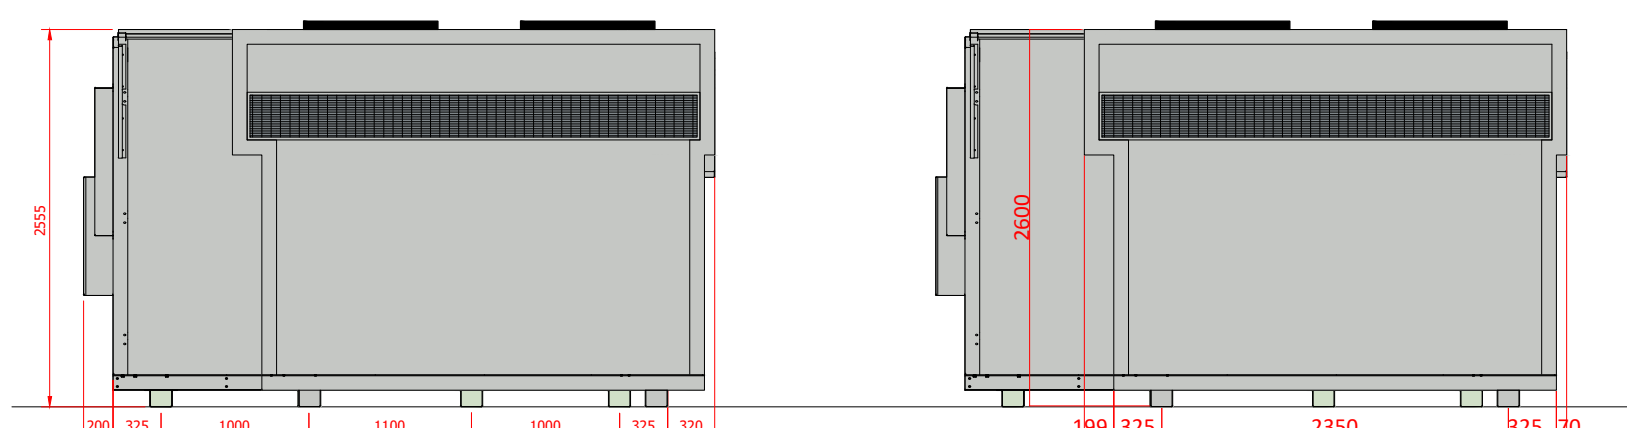


ELEVATION 2  
1:50

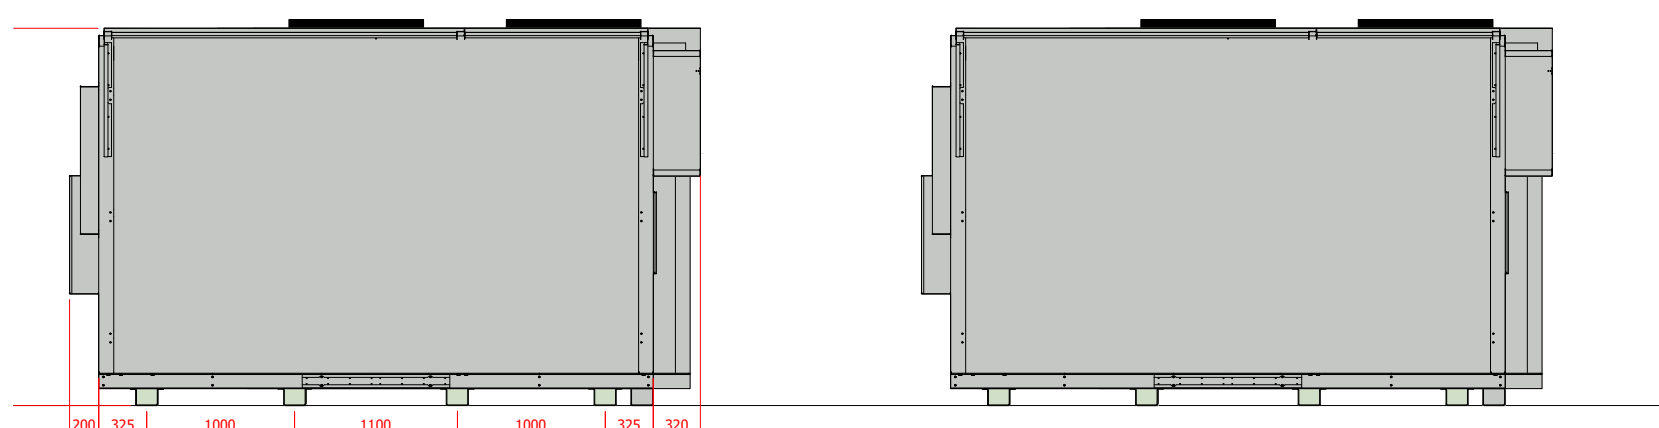


ELEVATION 3  
1:50

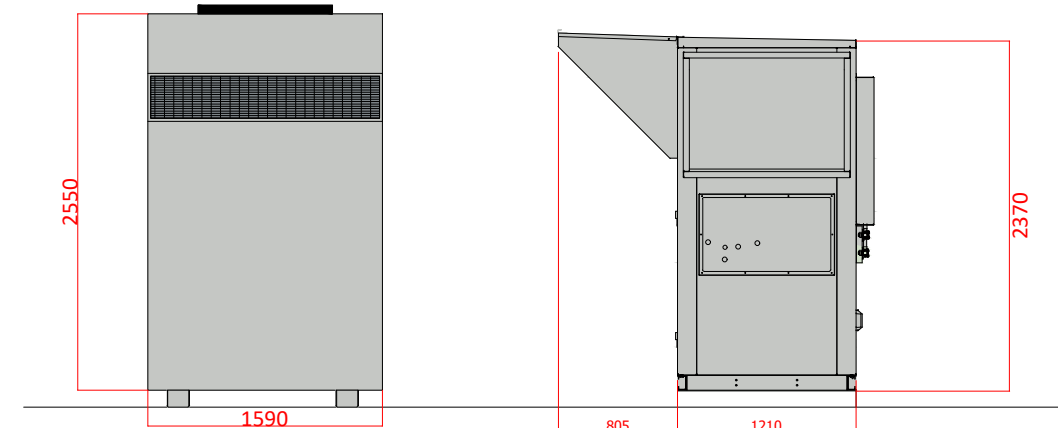


ELEVATION 4  
1:50

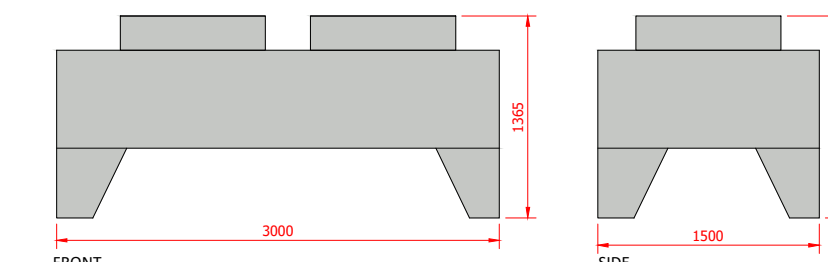

GAS COOLERS  
1:50

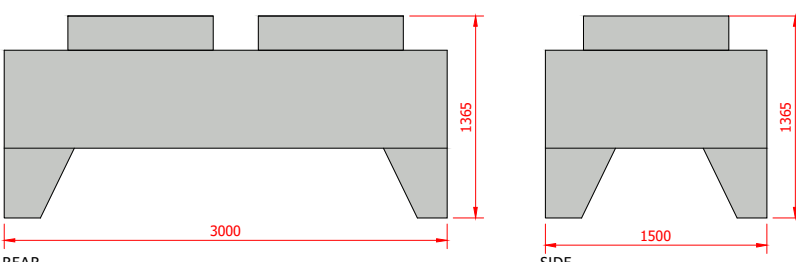


ELEVATION 3

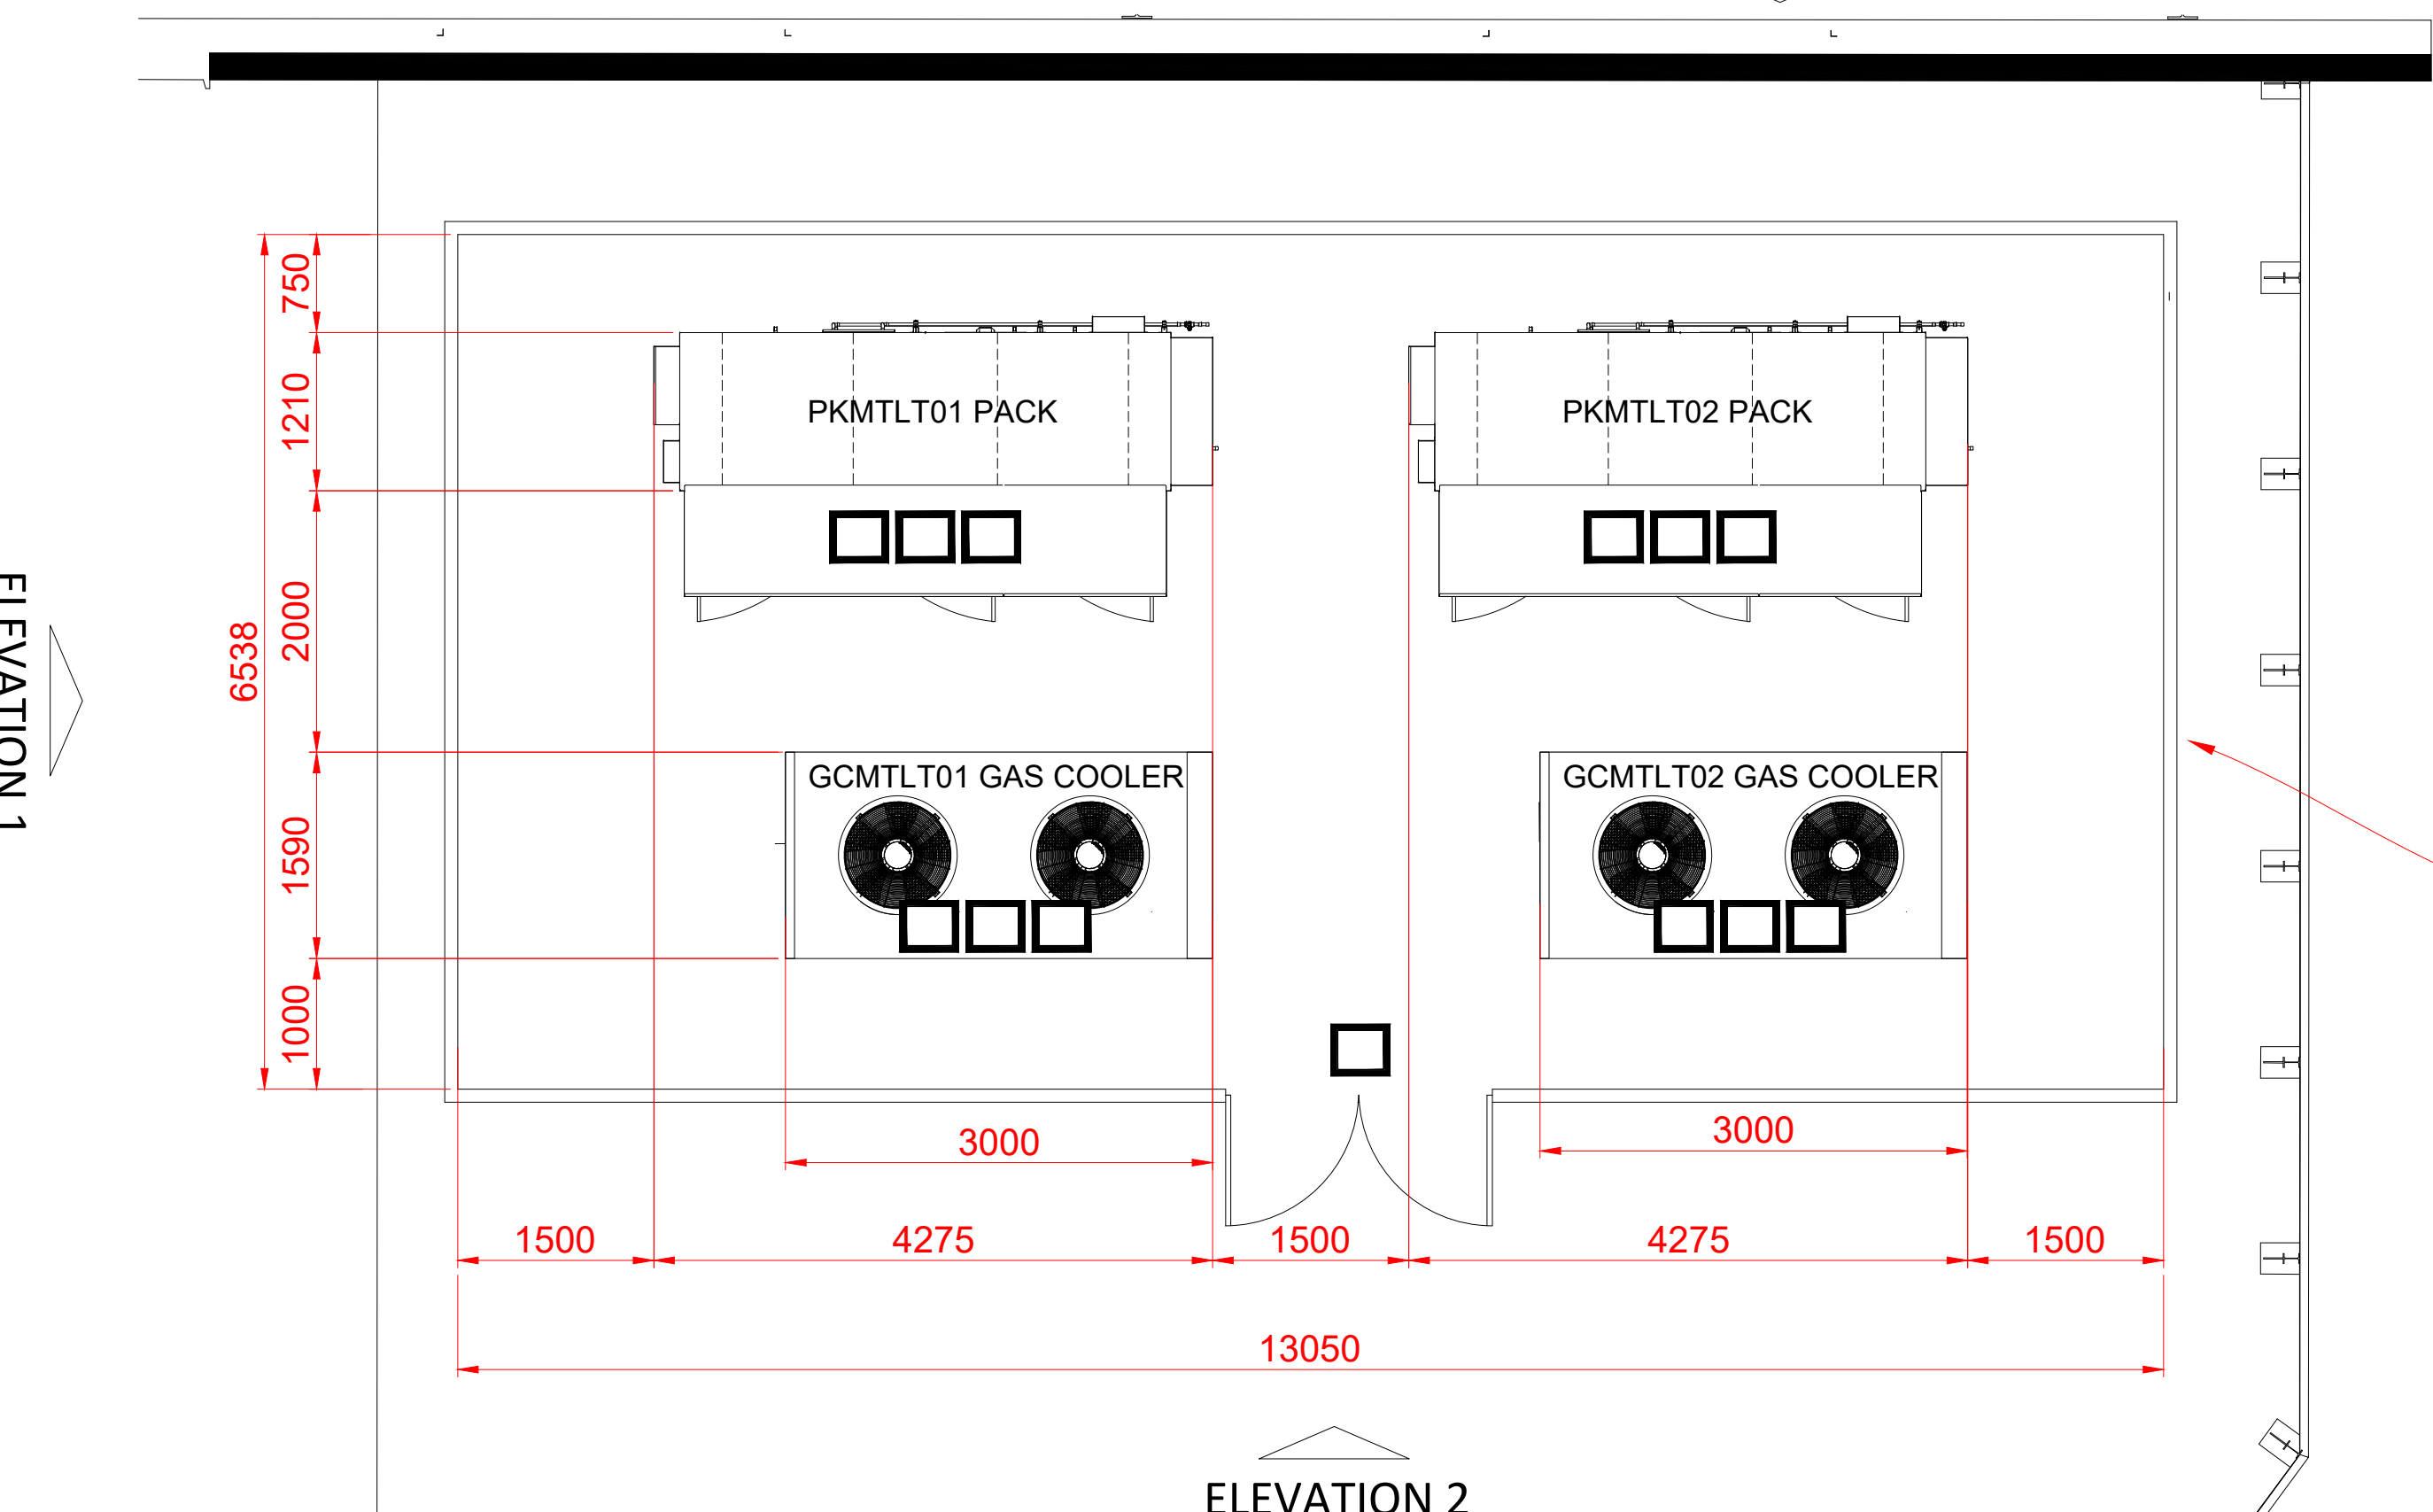

ELEVATION 1


ELEVATION 2

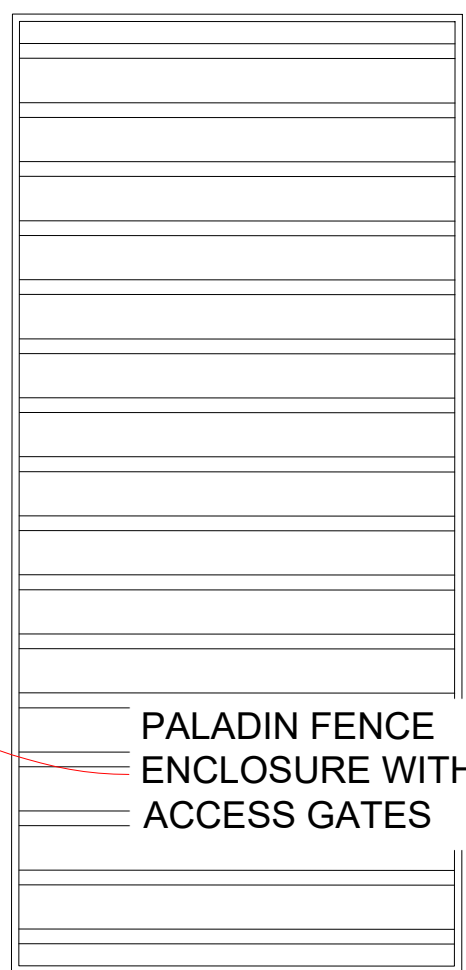


ELEVATION 4

ACCESS CONTROL BY OTHERS

POST AND STRUTS GALVANIZED PRIOR TO PAINTING GREEN  
FENCING TO FINISH AT GROUND LEVEL (MAX 50mm  
FROM BOTTOM OF FENCE AND GROUND AT ANY POINT)

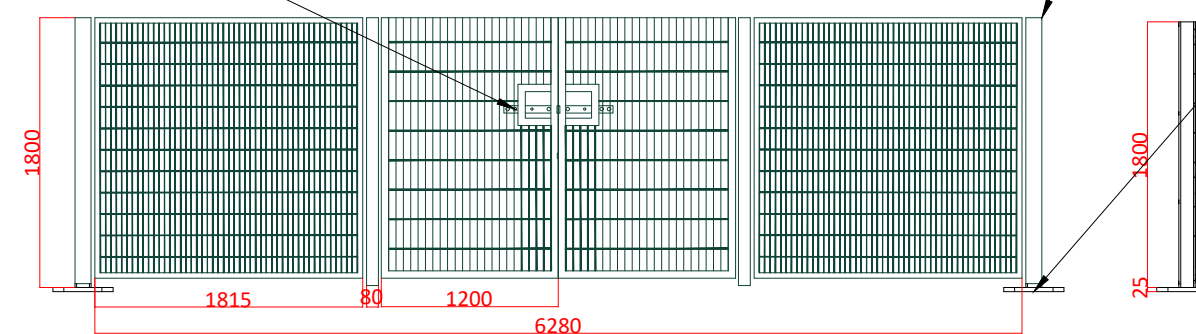

PALADIN FENCE ENCLOSURE & GATE DETAIL  
1:50

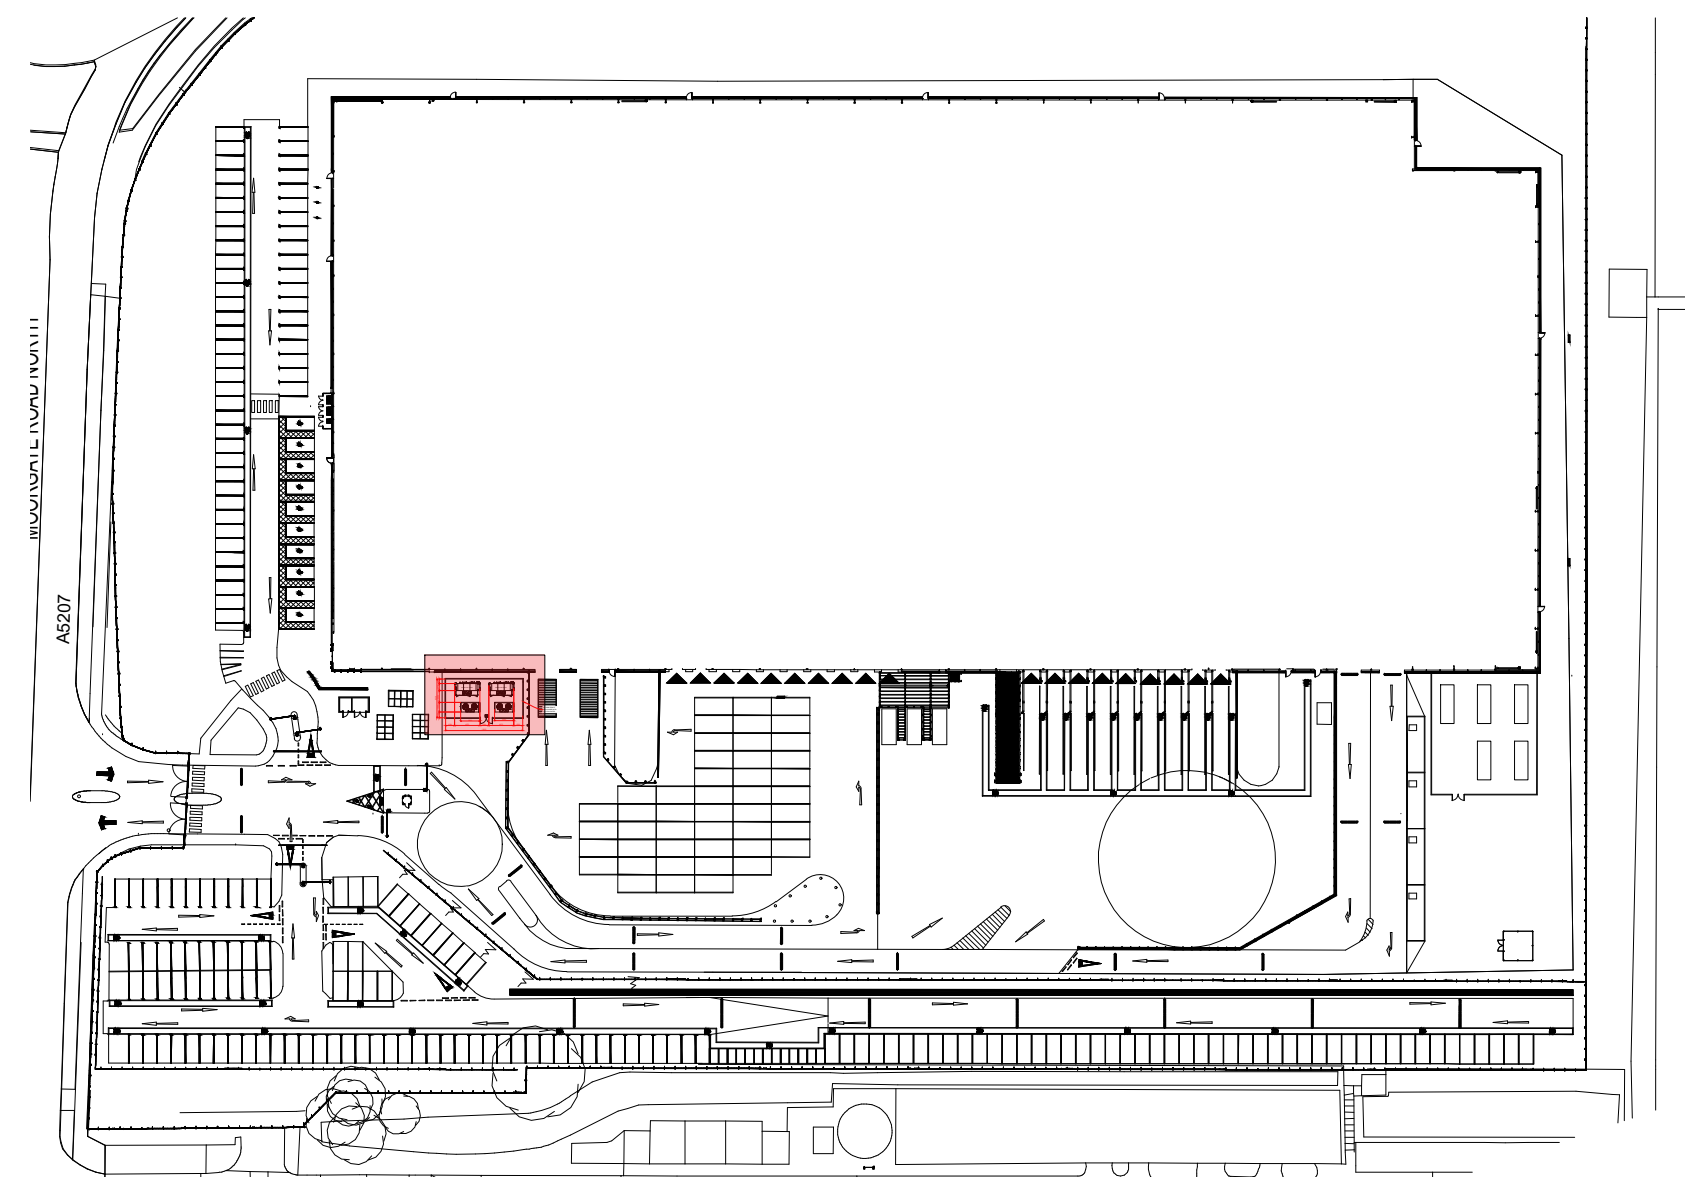

LOCATION PLAN  
1:1250

Scale this drawing for planning purposes only  
Ashton Smith to be notified of discrepancies in figured dimensions  
Contractors must check all dimensions from site  
This drawing is copyright and is for use on this site only  
This drawing is to be used solely for information as entitled  
For other information refer to the latest revision of any cross referenced drawing

LOCATION PLAN:

NOTES:



| REV | DATE       | DESCRIPTION                  | DRAWN BY | CHECK BY |
|-----|------------|------------------------------|----------|----------|
| P03 | 09/12/2025 | GAS COOLER ELEVATIONS ADDED. | CB       | RR       |
| P02 | 05/12/2025 | INITIAL ISSUE                | CB       | RR       |

|                                                                   |            |             |            |       |        |
|-------------------------------------------------------------------|------------|-------------|------------|-------|--------|
| PROJECT TITLE<br>SITE ALTERATIONS<br>F4FM+M6<br>Liverpool L33 7RX |            |             |            |       |        |
| DRAWING TITLE<br>Refrigeration Plant Detail                       |            |             |            |       |        |
| RIBA STAGE                                                        | STATUS     | DRAWN BY    | CHECKED BY | SHEET | SCALE  |
| N/A                                                               | PLANNING   | CB          | RR         | A1    | VARIES |
| DRAWING NO.                                                       | DATE       | SUITABILITY | REVISION   |       |        |
| 25108 - ASA - 00 - ZZ.ZZ - D - A - 0012 _ (S3 - P03)              | 06/11/2025 | S3          | P03        |       |        |

|   |  |
|---|--|
| CLIENT   |  |
| <br>AshtonSmith<br>Beyond Design                                 |  |
| Ashton Smith, Belvedere House, 2 Victoria Avenue, Harrogate, North Yorkshire, HG1 1EL<br>Tel: 01433 520883 Fax: 01433 505024<br>www.ashtonsmith.co.uk |  |

DJB NO. 25108