

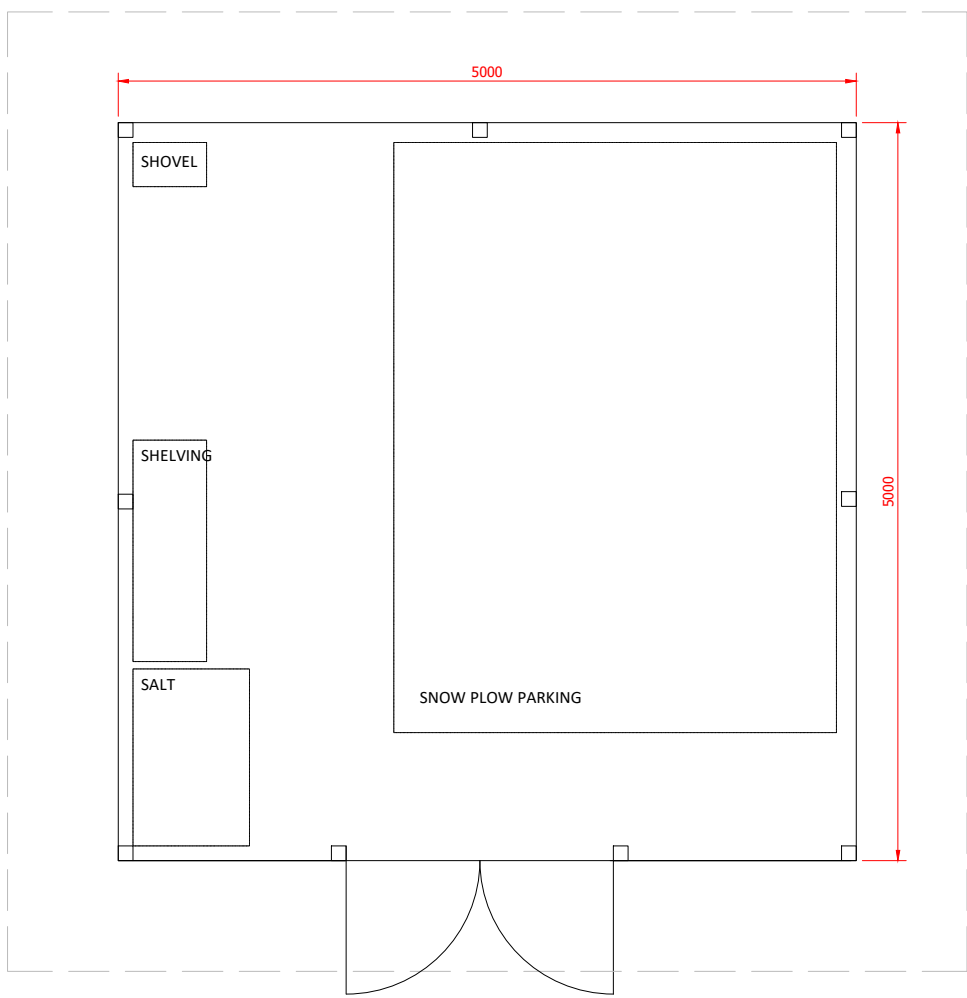
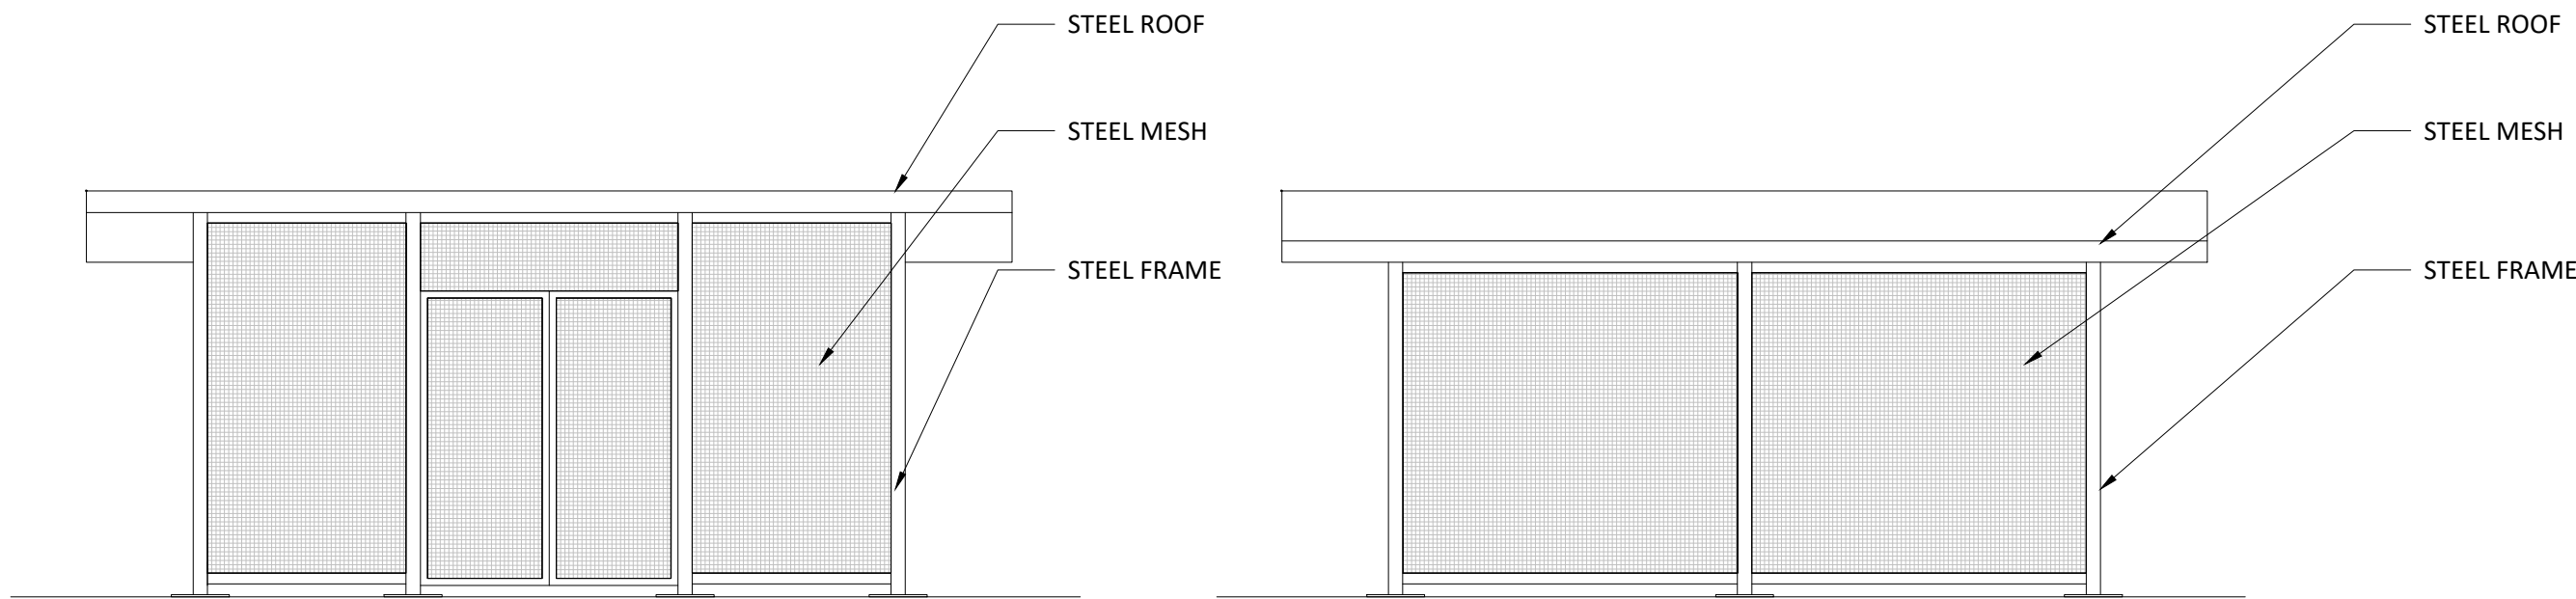
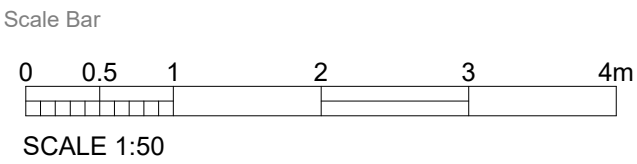


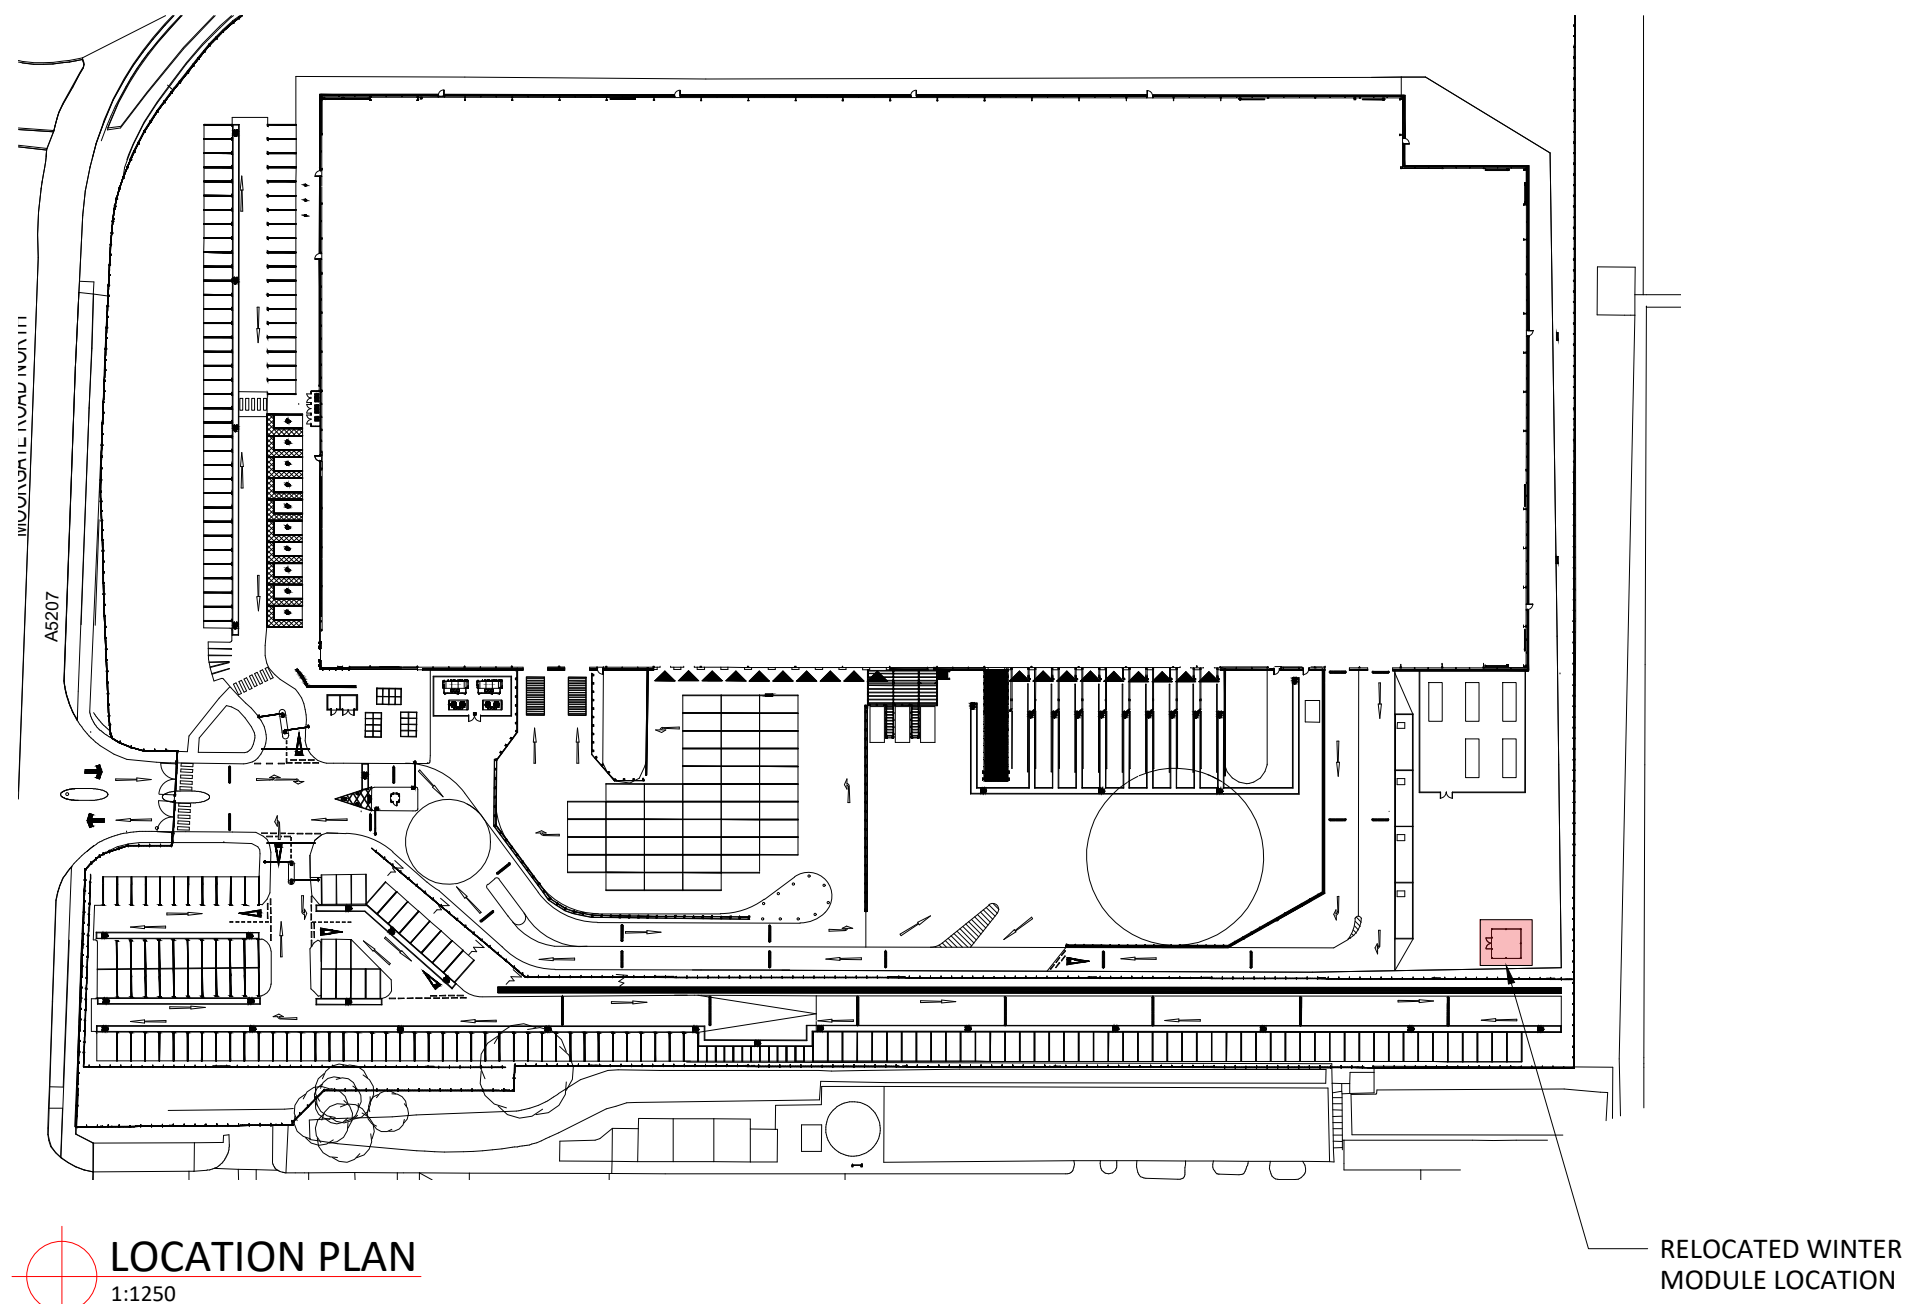

WINTER MODULE DETAILS
1:50

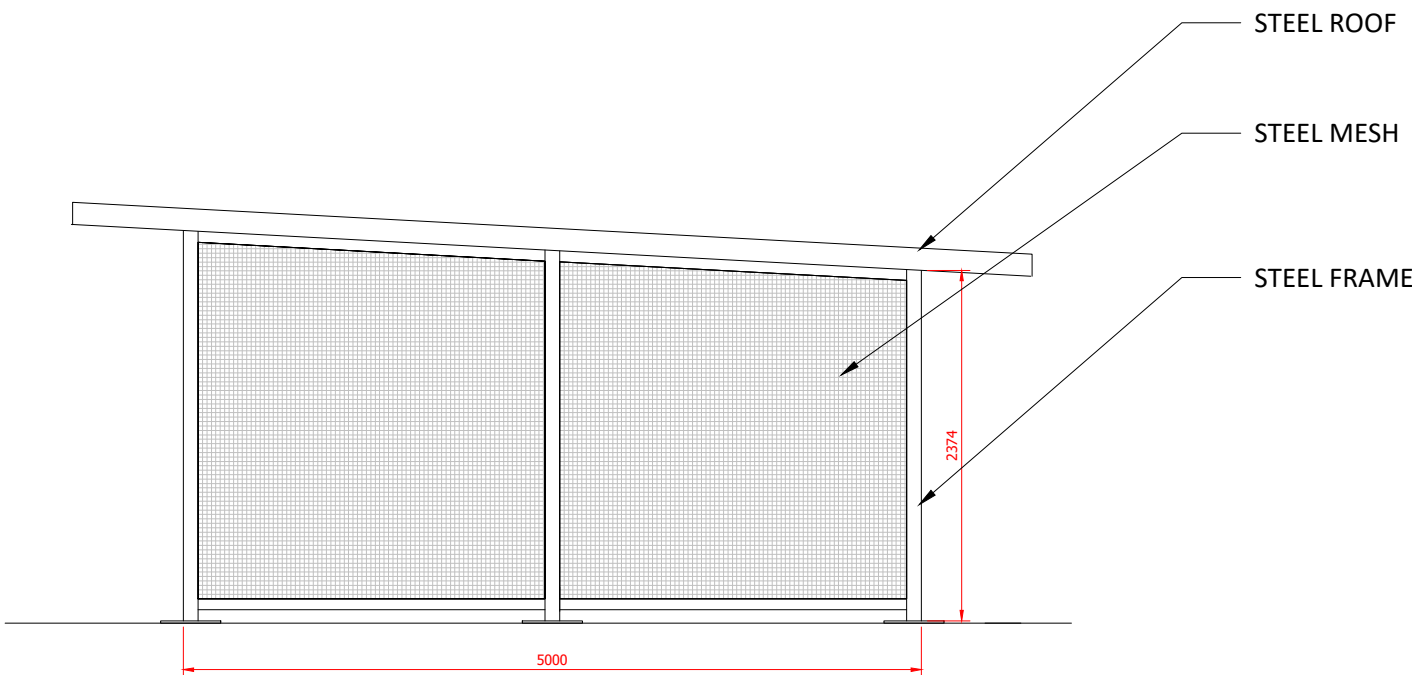

LOCATION PLAN
1:1250

Scale this drawing for planning purposes only
Ashton Smith to be notified of discrepancies in figured dimensions
Contractors must check all dimensions from site
This drawing is copyright and is for use on this site only
This drawing is to be used solely for information as entitled
For other information refer to the latest revision of any cross referenced drawing



LOCATION PLAN:

NOTES:

REV	DATE	DESCRIPTION	DRAWN BY	CHECK BY	
REVISIONS					
P02	09/12/2025	INITIAL ISSUE	CB	RR	

PROJECT TITLE

SITE ALTERATIONS

F4FM+M6

Liverpool L33 7RX

DRAWING TITLE

Winter Module Details

RIBA STAGE	STATUS		DRAWN BY	CHECKED BY
N/A	PLANNING		CB	RR
SHEET	SCALE	DATE	SUITABILITY	REVISION
A1	VARIES	09/12/2025	S3	P01
DRAWING NO.				
25108 - ASA - 00 - ZZ.ZZ - D - A - 0015 _ (S3 - P01)				

CLIENT	
AshtonSmith Beyond Design	
Ashton Smith, Belvedere House, 2 Victoria Avenue, Harrogate, North Yorkshire, HG1 1EL Tel: 01433 520882 Fax: 01433 505024 www.ashtonsmith.co.uk	

JOB NO. 25108