


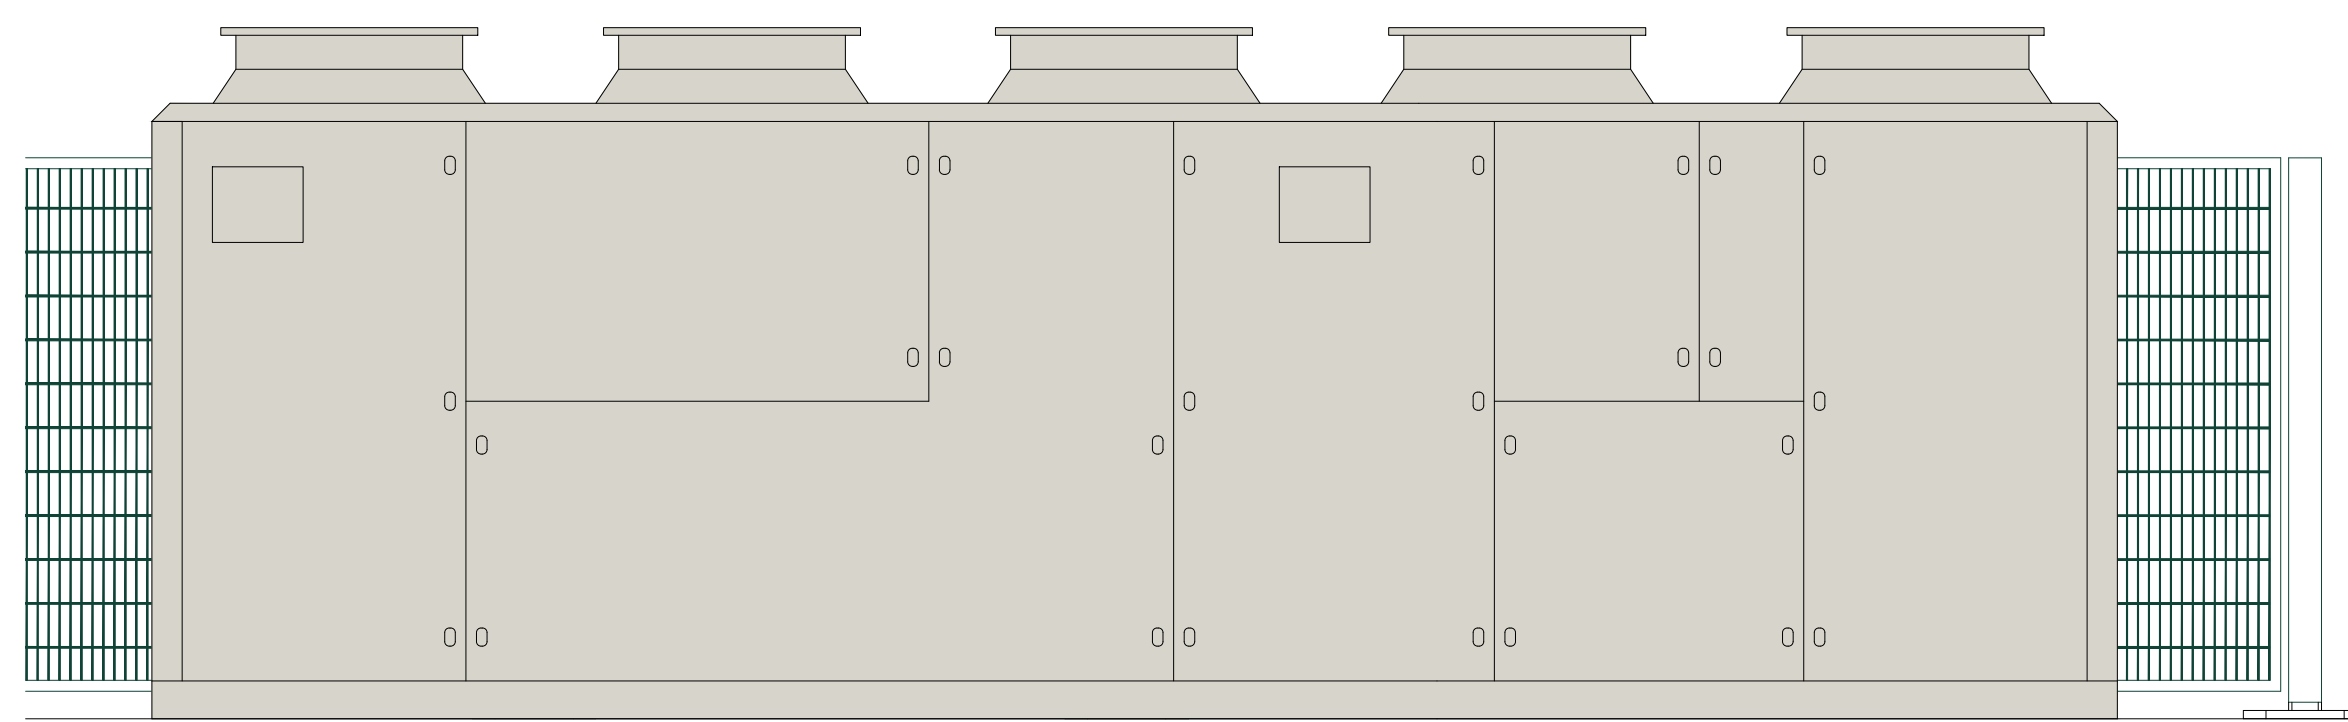
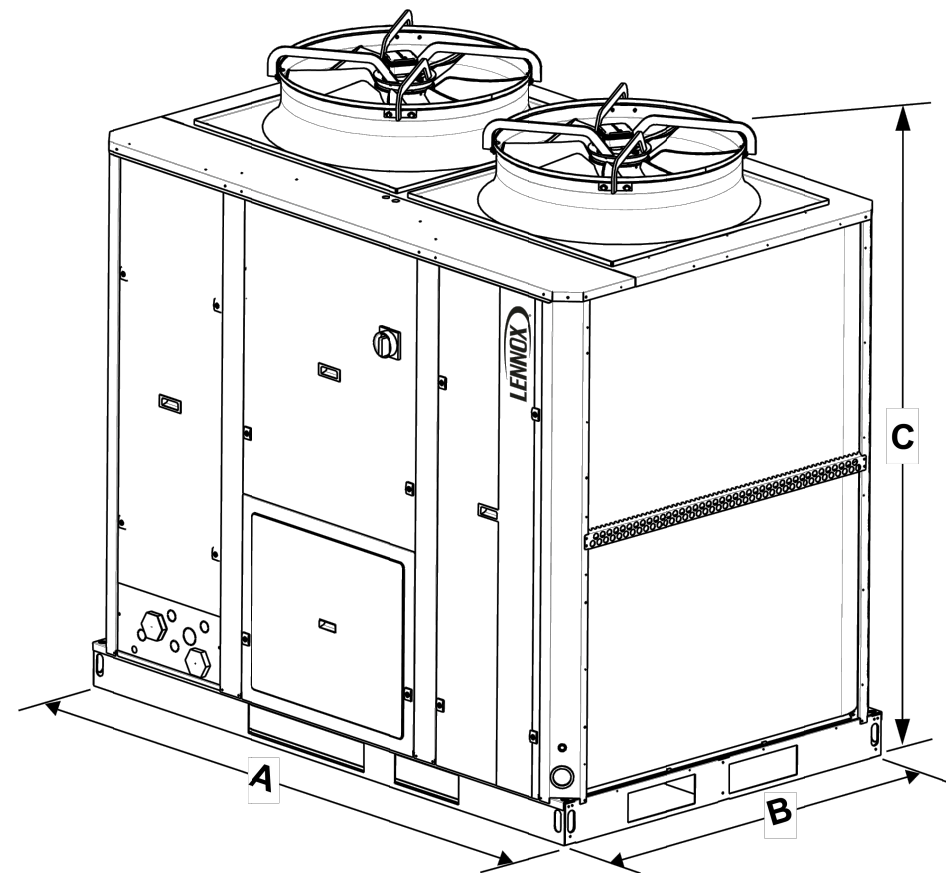
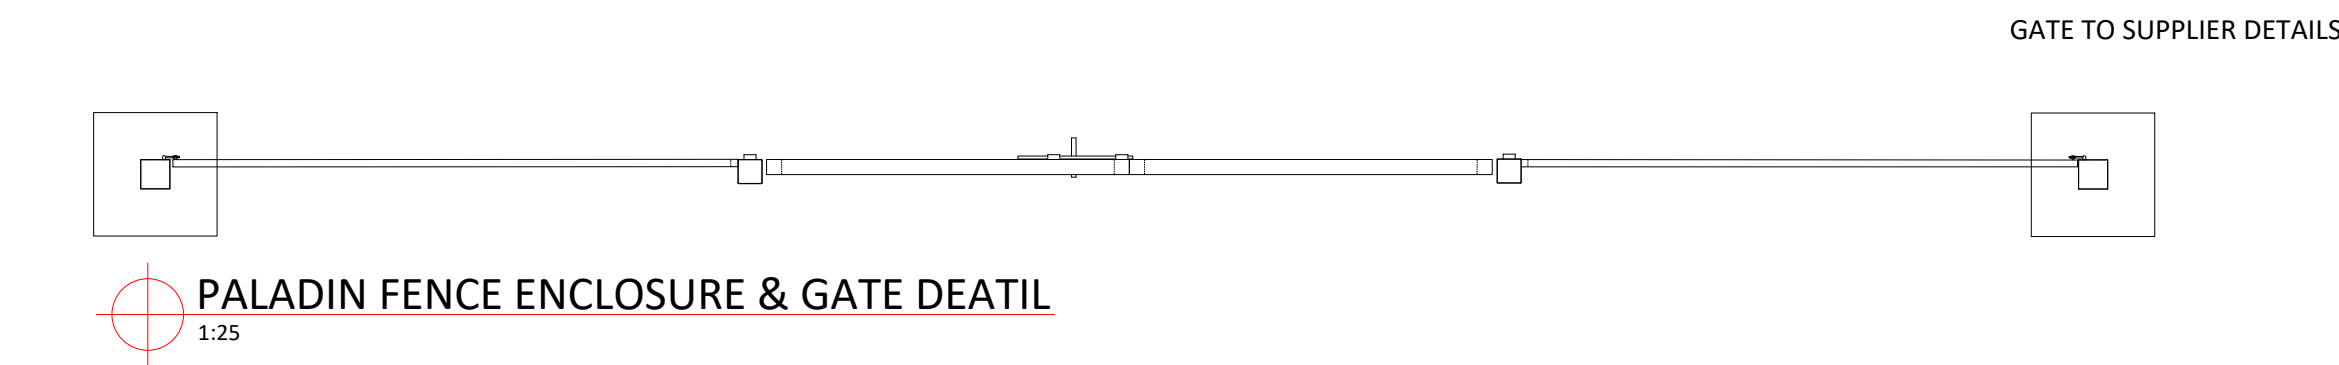


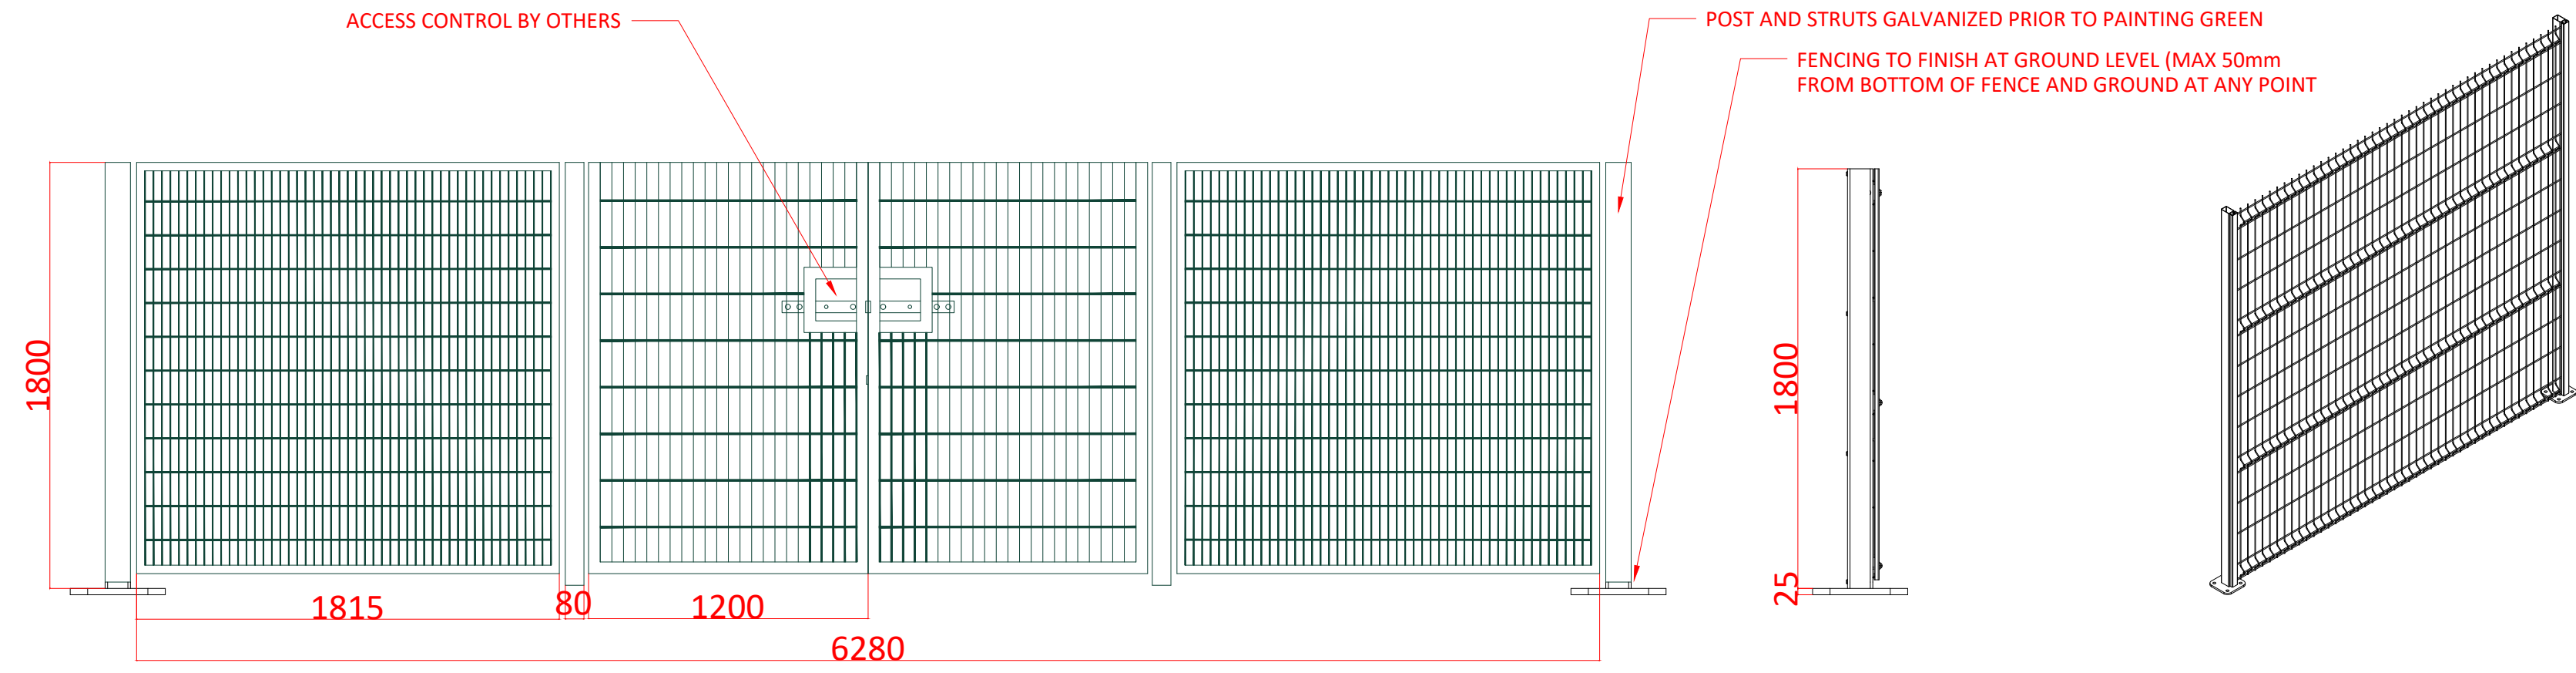


FRONT ELEVATION WITHIN FENCE ENCLOSURE
1:25

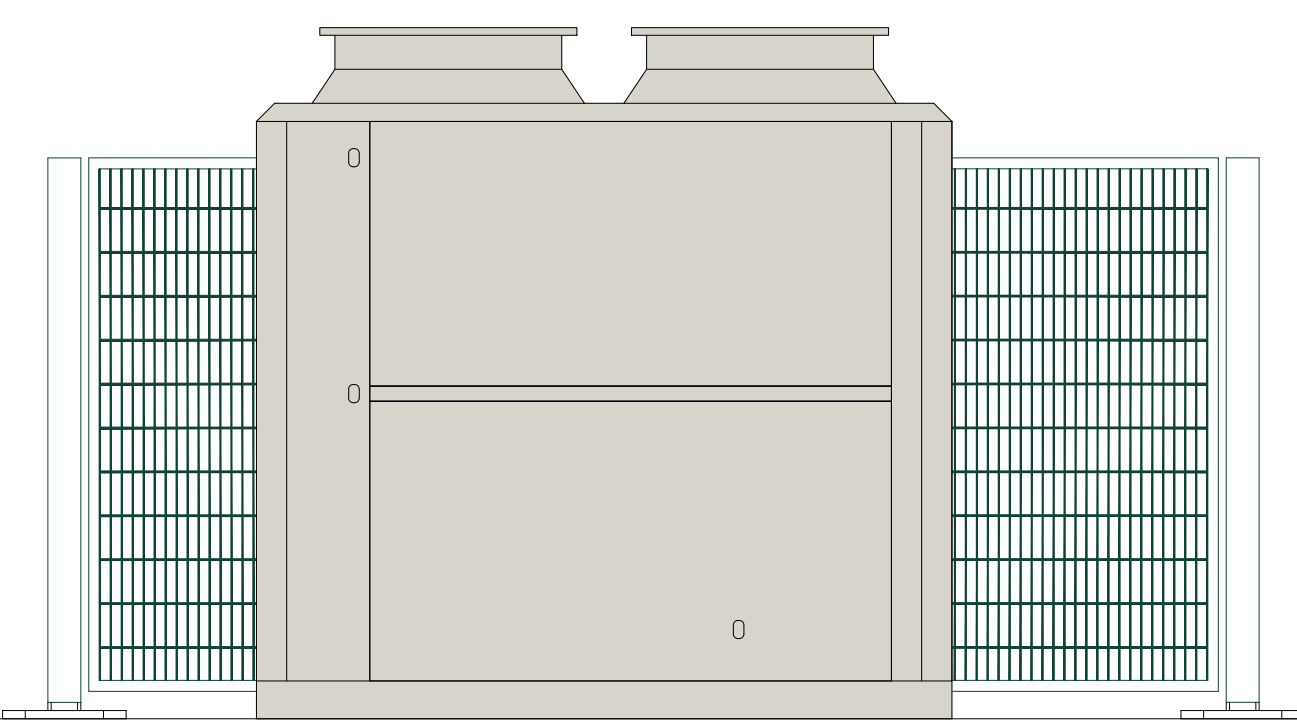


SIDE ELEVATION WITHIN FENCE ENCLOSURE
1:25

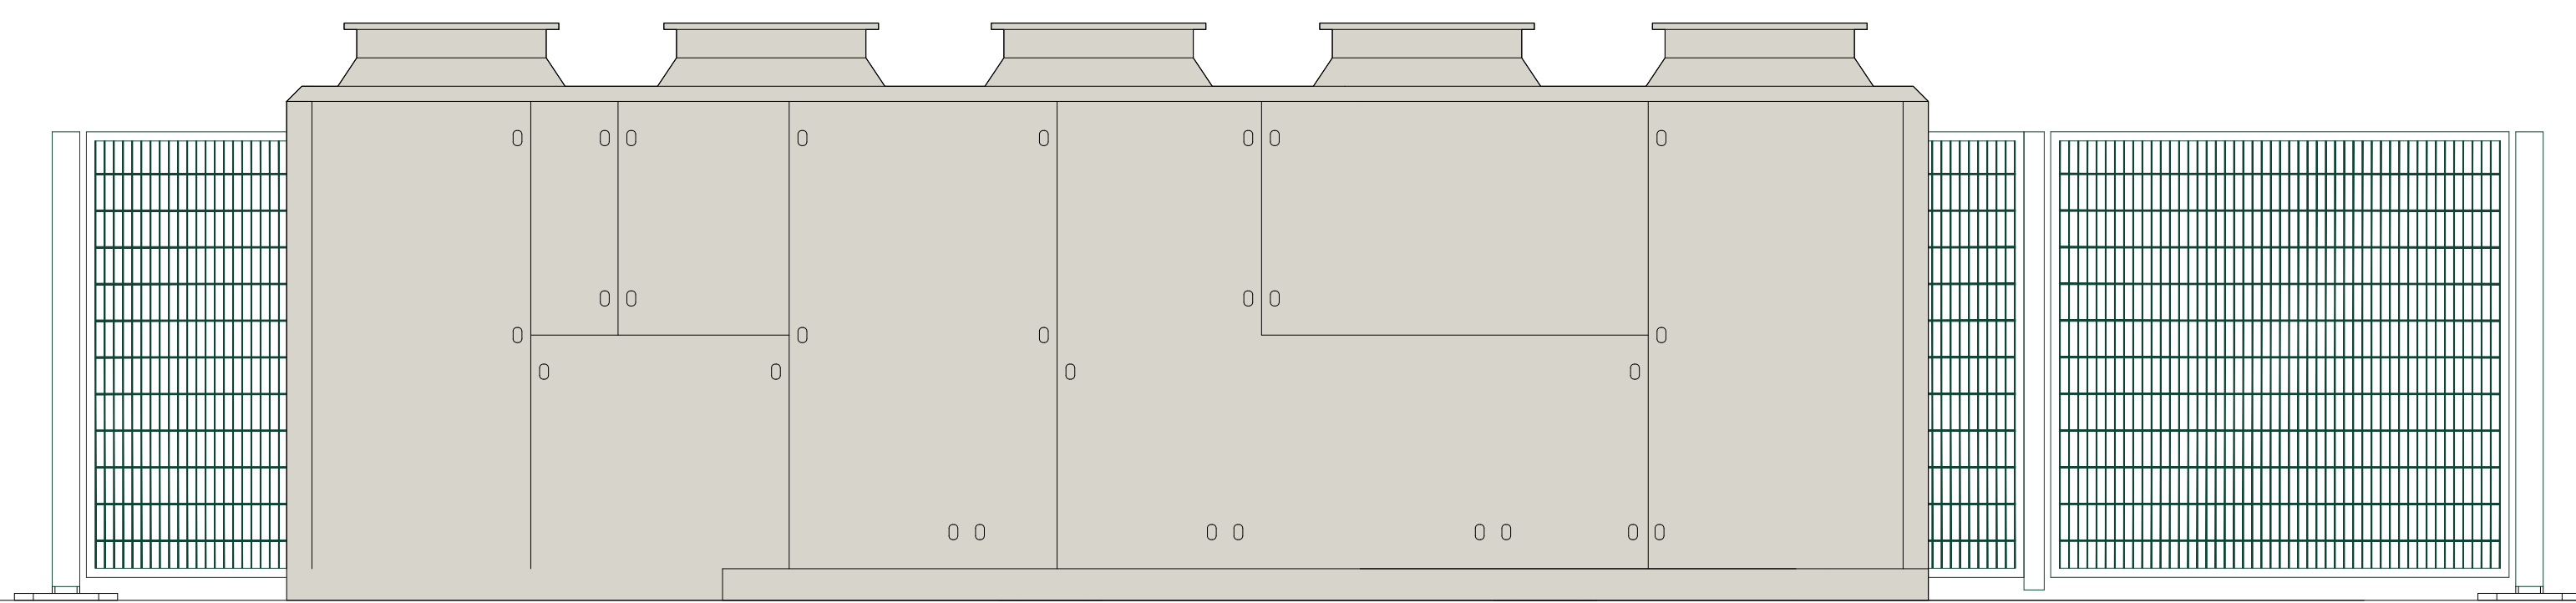


BACK ELEVATION WITHIN FENCE ENCLOSURE
1:25

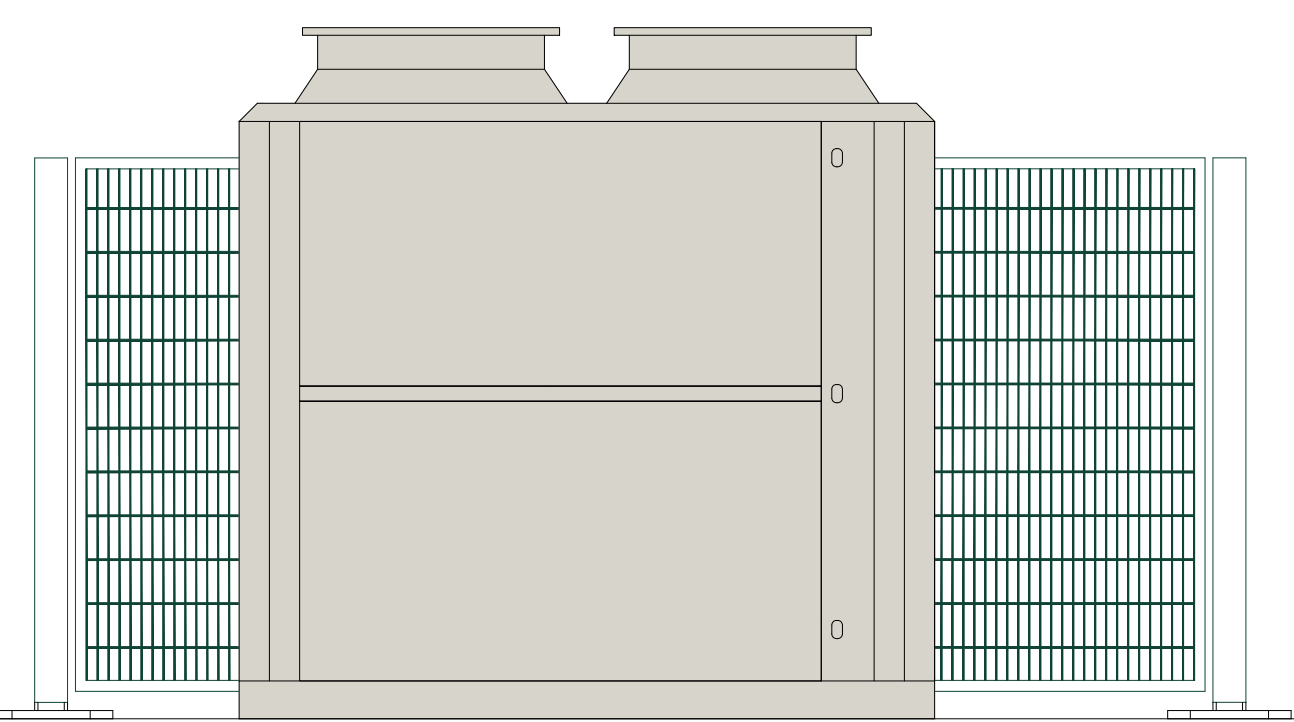


SIDE ELEVATION WITHIN FENCE ENCLOSURE
1:25

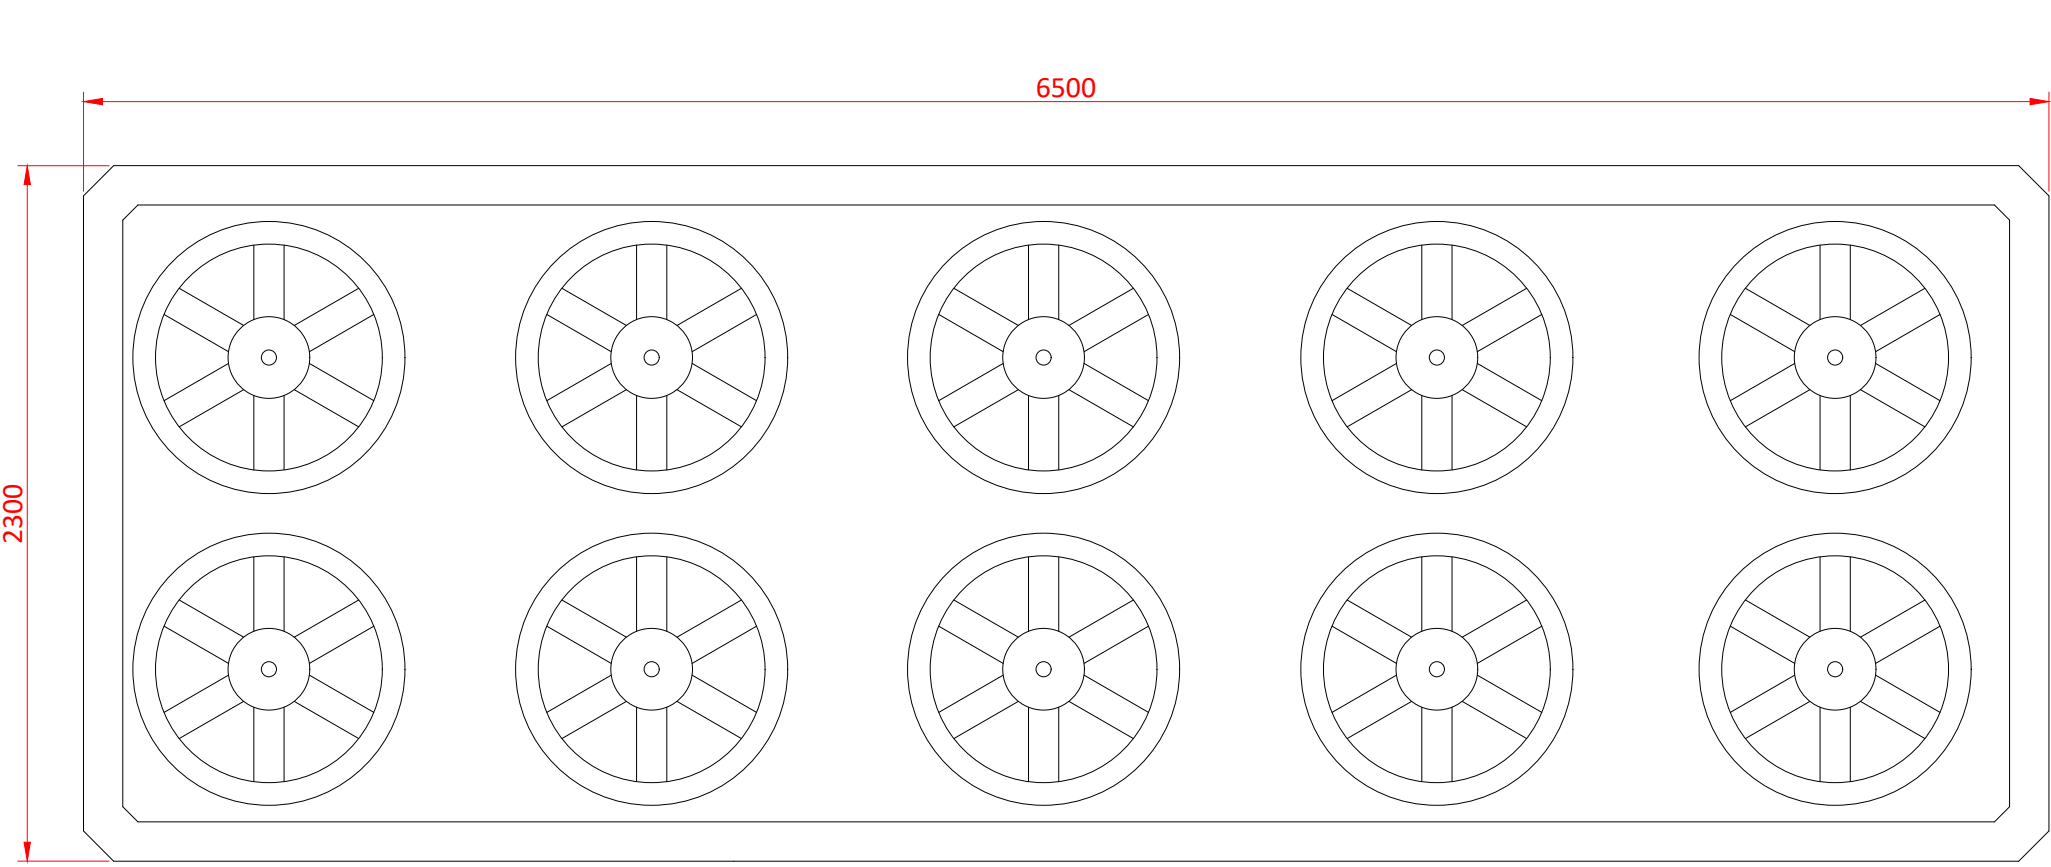


UNIT PLAN
1:25

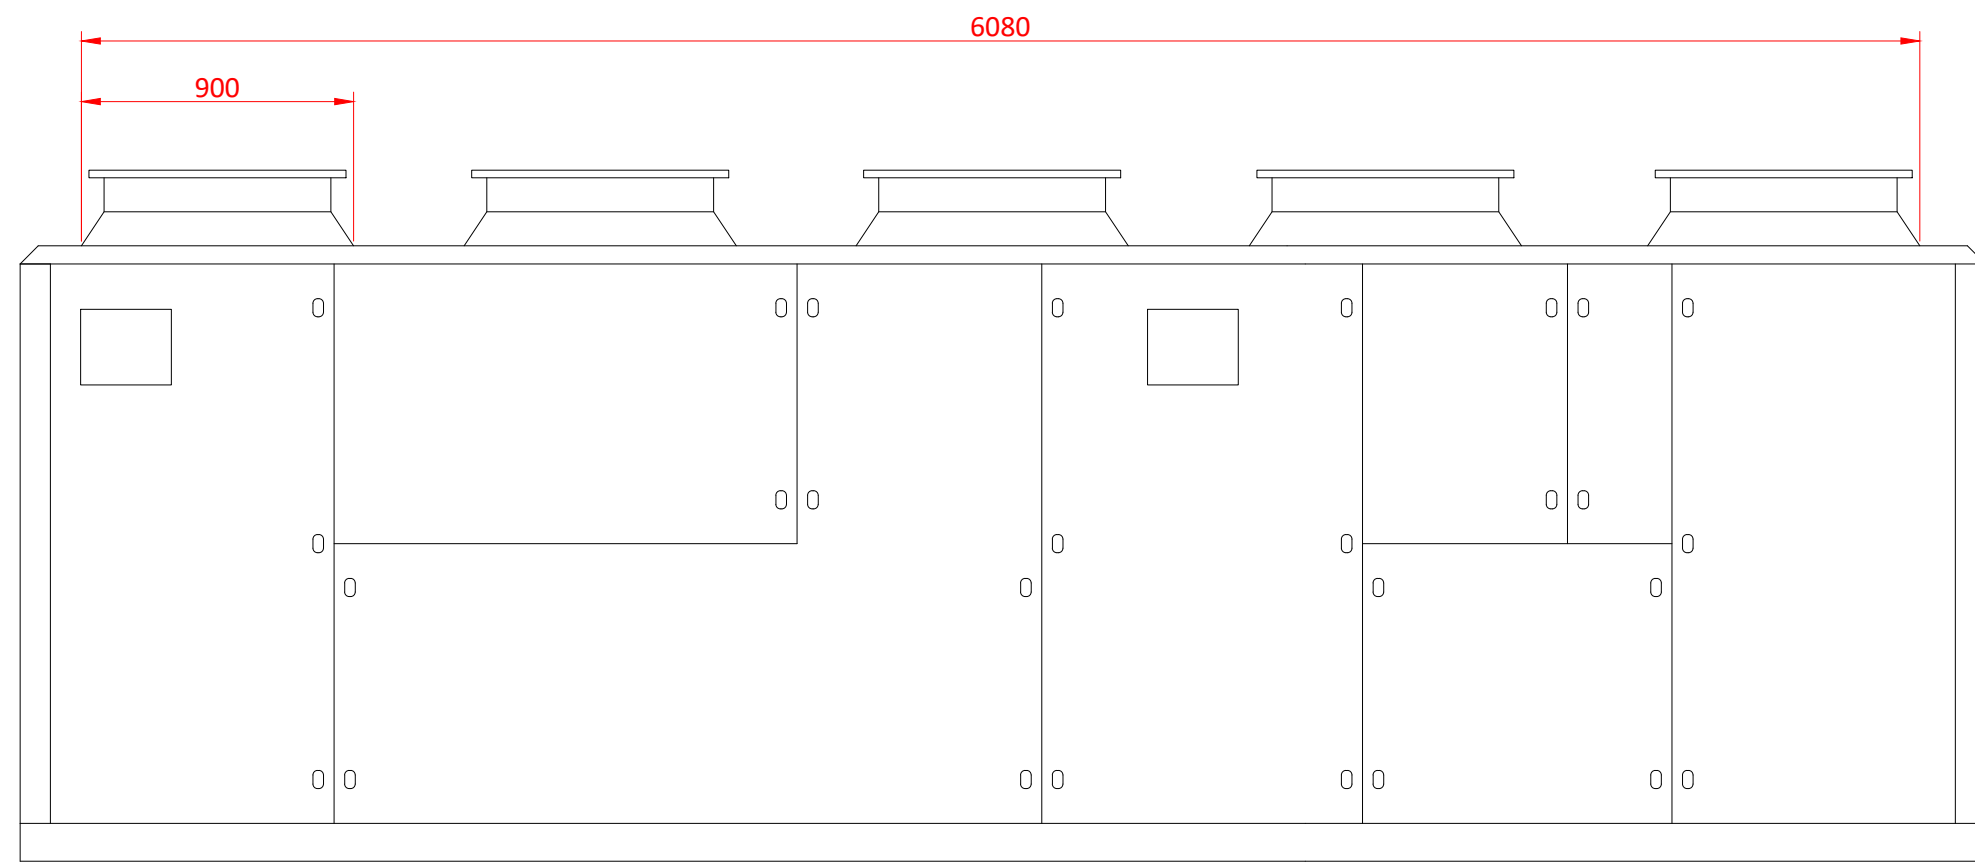


FRONT ELEVATION
1:25

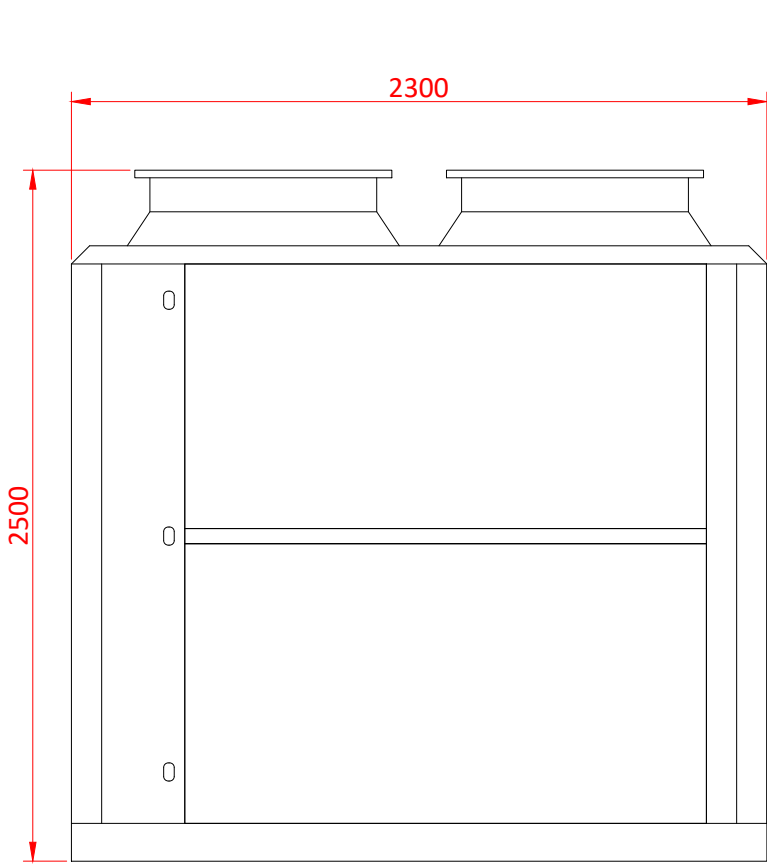

SIDE ELEVATION
1:25

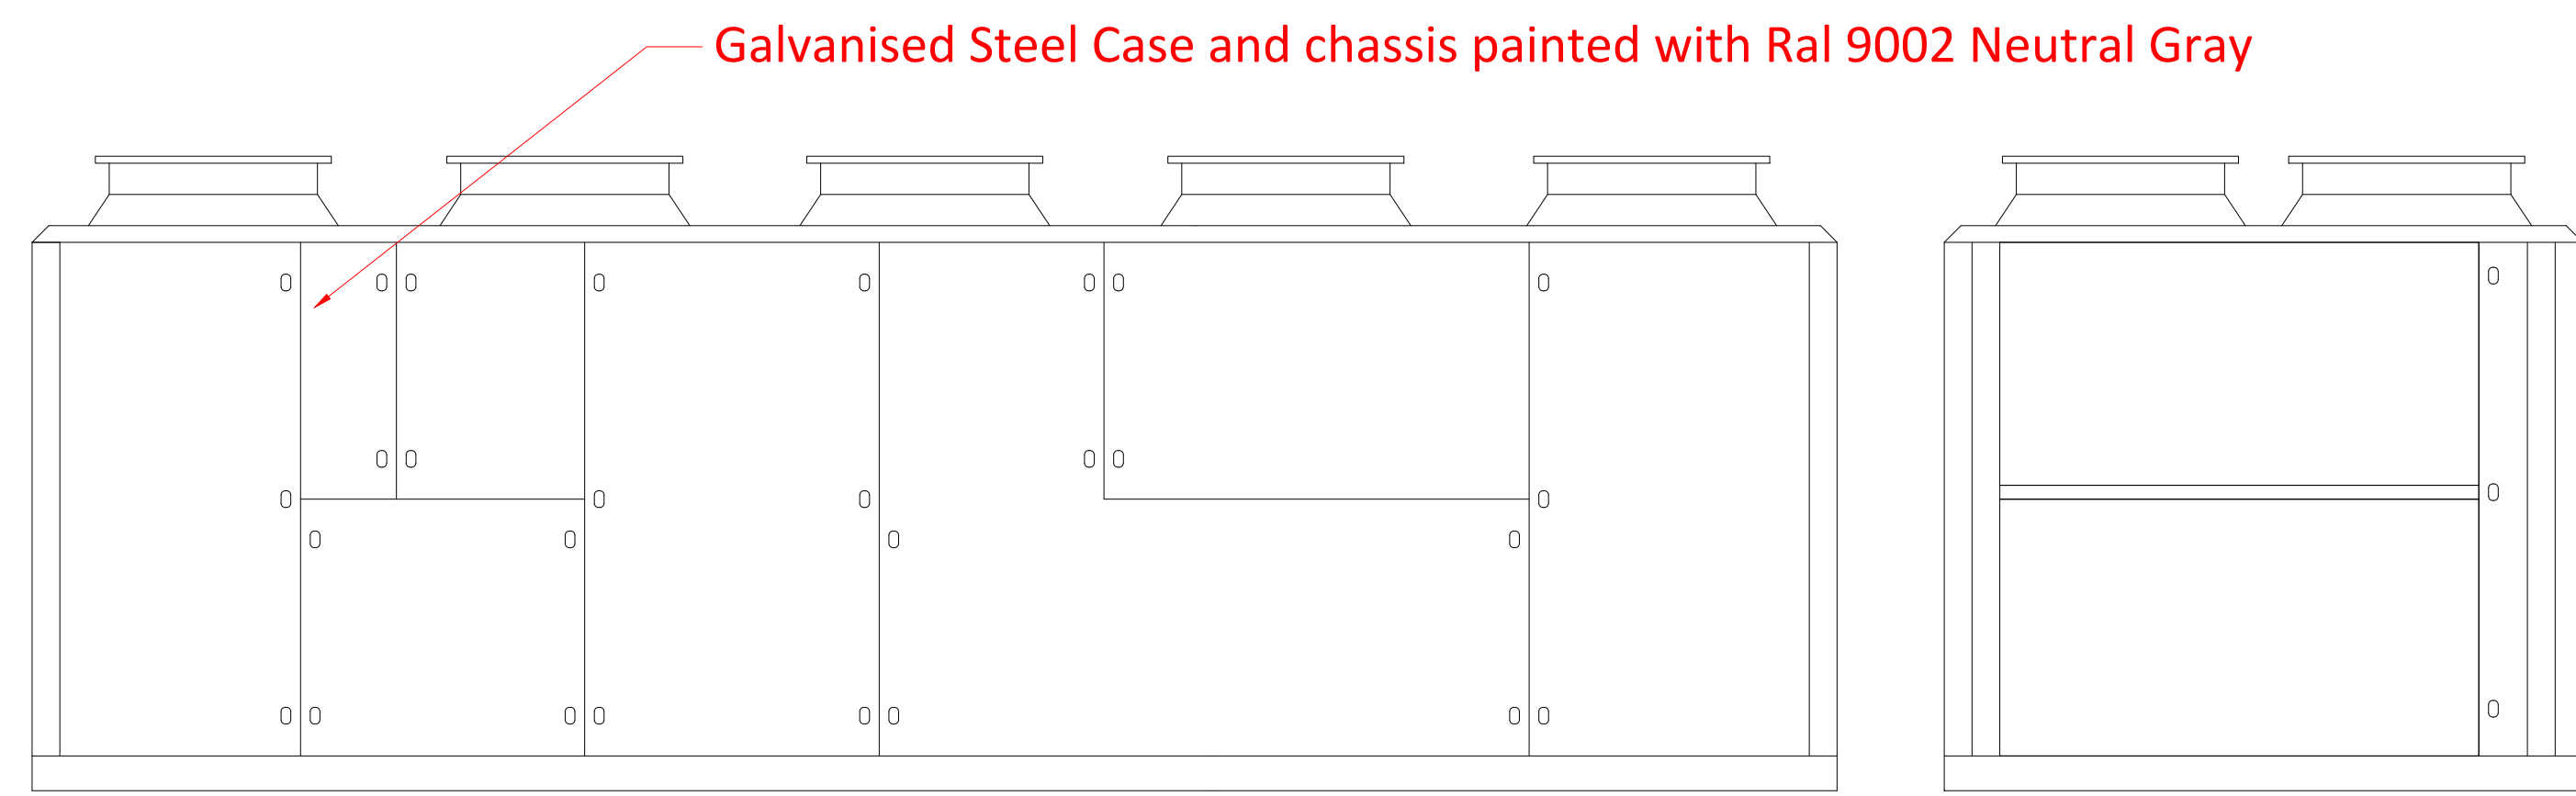

BACK ELEVATION
1:25

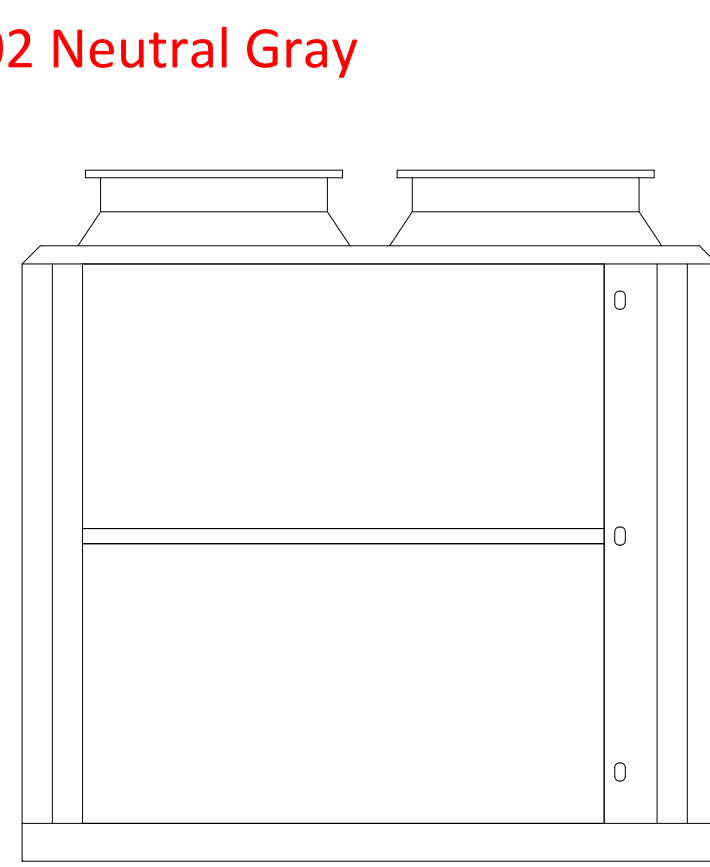

SIDE ELEVATION
1:25

Scale the drawing for planning purposes only.
Ashton Smith is not responsible for dimensions or layout dimensions.
This drawing is copyright and is for use on this site only.
The drawing is to be used solely for information or reference.
For other information refer to the latest revision of any cross-referenced drawing.



LOCATION PLAN:



NOTES:

REV	DATE	DESCRIPTION
P02	10/12/2024	INITIAL ISSUE
P01	31/05/2025	INITIAL ISSUE
REV	DATE	DESCRIPTION
REVISIONS		

REVISION	DATE	DESCRIPTION
N/A	31/10/2025	PLANNING
A0	31/10/2025	S3
25108 - ASA - 00 - EX.SI - D - A - 0014 _ (S3 - P02)		

CLIENT
AshtonSmith Beyond Design
Ashton Smith, Belvedere House, 2 Victoria Avenue, North Tranterham, Notts NG2 5AL Tel: 01430 52882 Fax: 01430 56558 www.ashton-smith.co.uk