

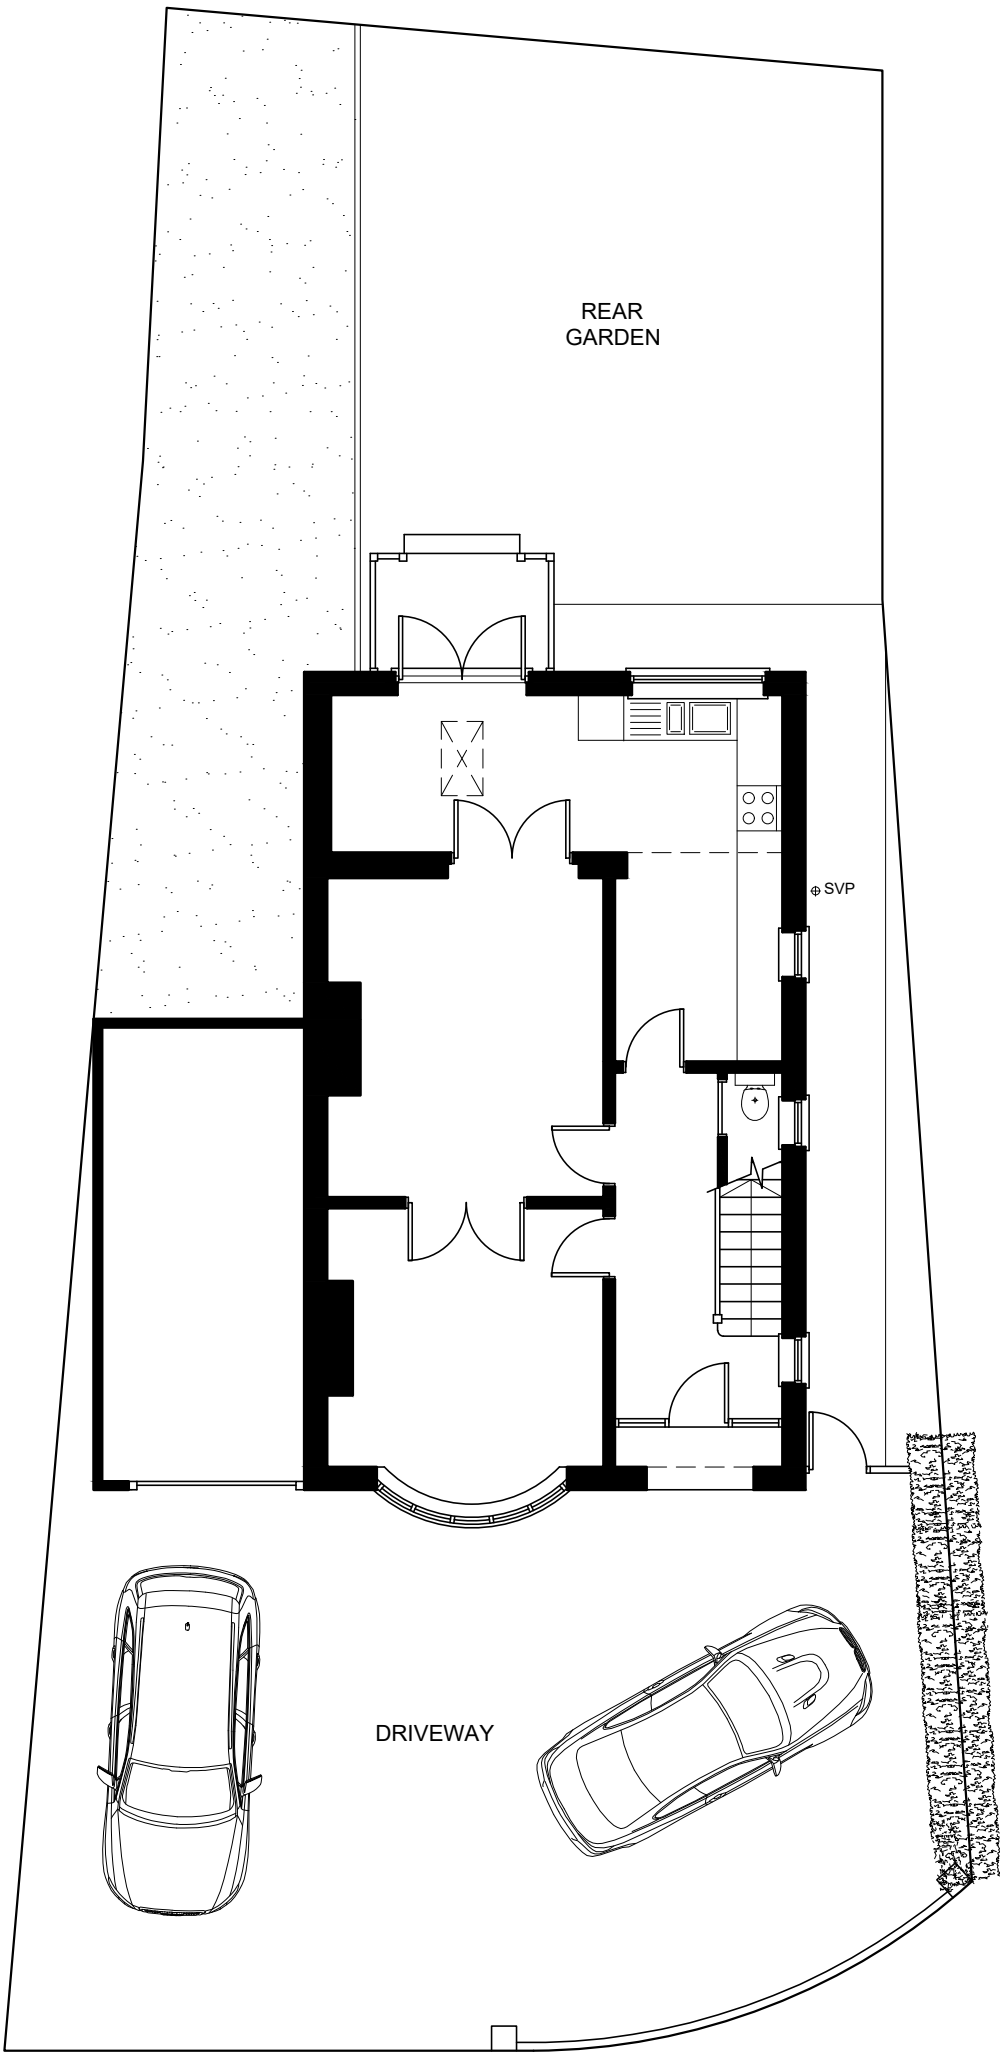
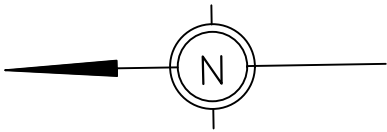


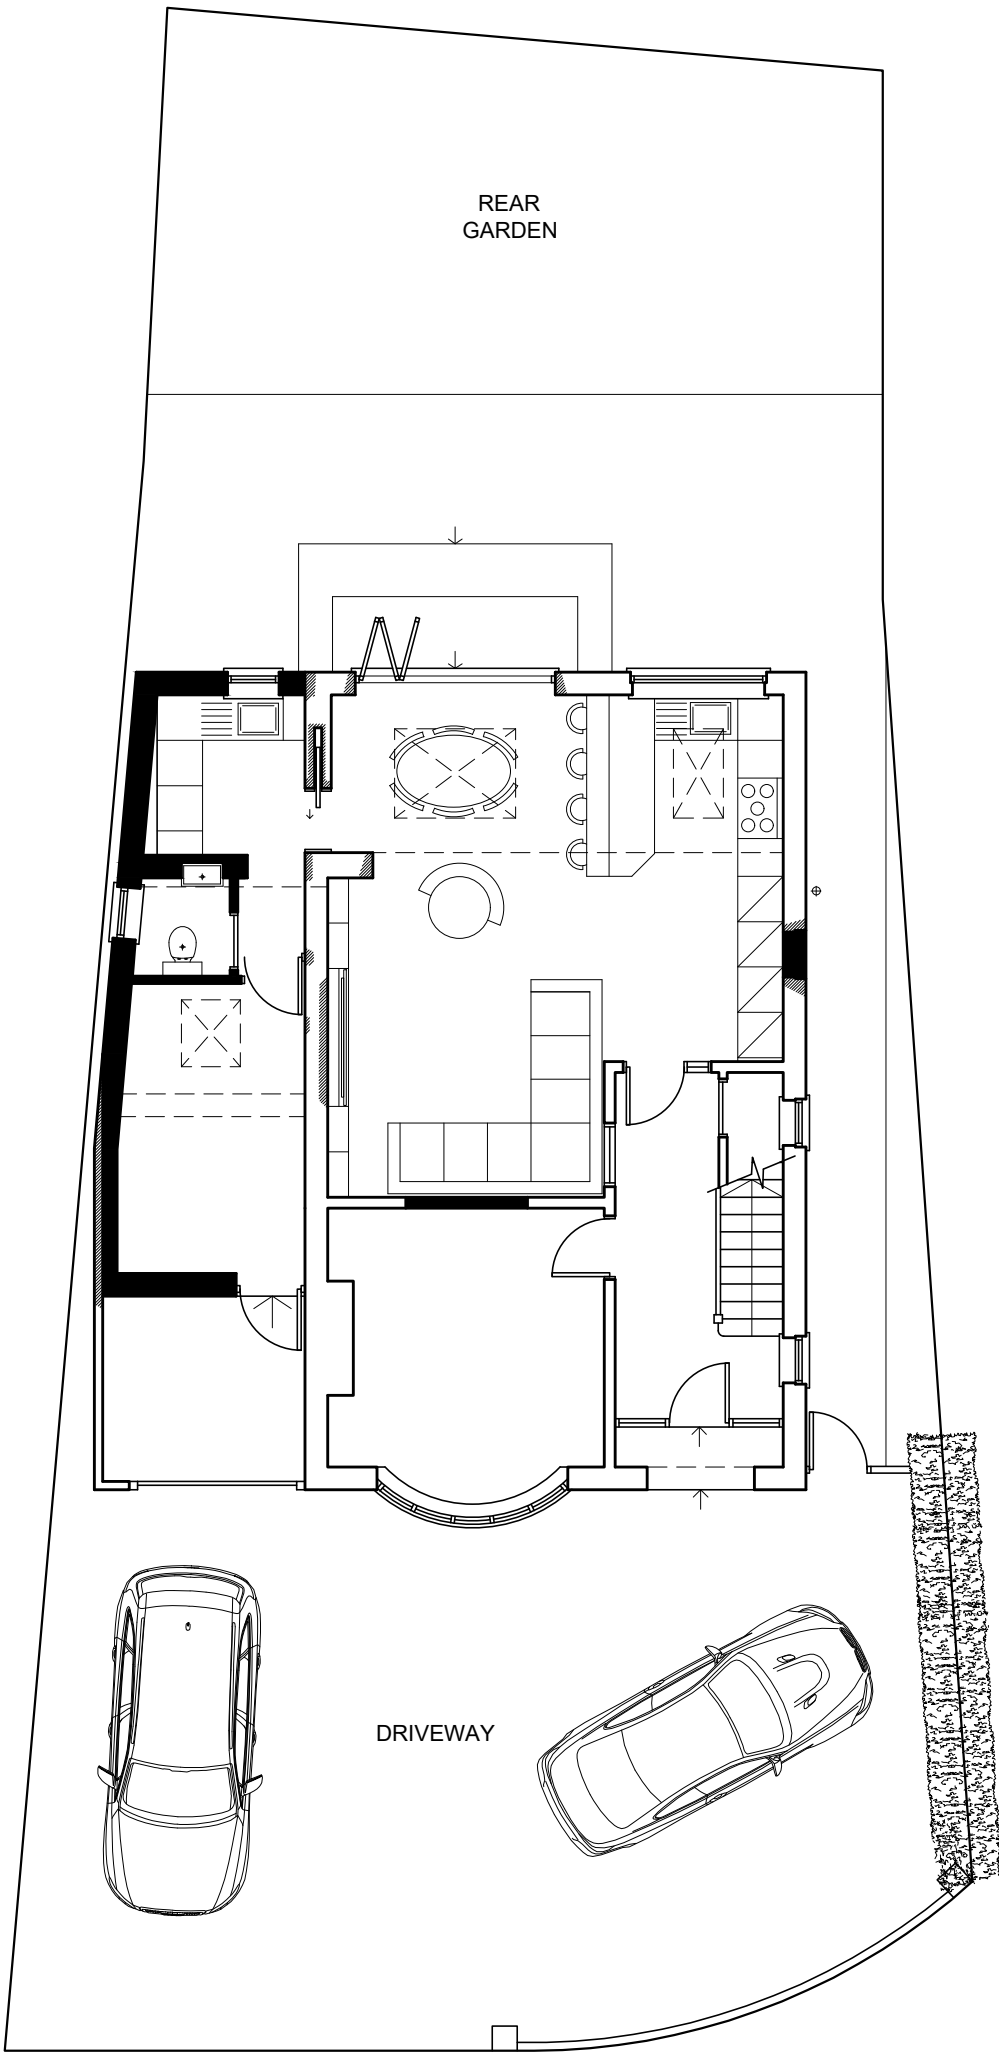

1:100 scale bar 0 1 2 3 4 5metres

EXISTING SITE BLOCK PLAN

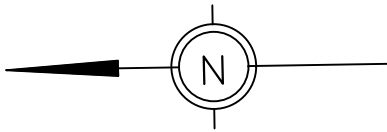

1:100 scale bar 0 1 2 3 4 5metres

PROPOSED SITE BLOCK PLAN

RJG Architecture LTD For All your Architectural/Design Requirements	Project	108 St. James Road Eccleston Park Preston	
	Draw Title	Existing and Proposed Site Block Plans	
1. General dimensions to be followed in preference to notes. 2. All dimensions to be checked on site. 3. All drawings are to be checked by the architect and may not be subject to other rules.	Draw No	01561/SK/02	Rev
	Drawn by	C.S	Date Apr.'22