


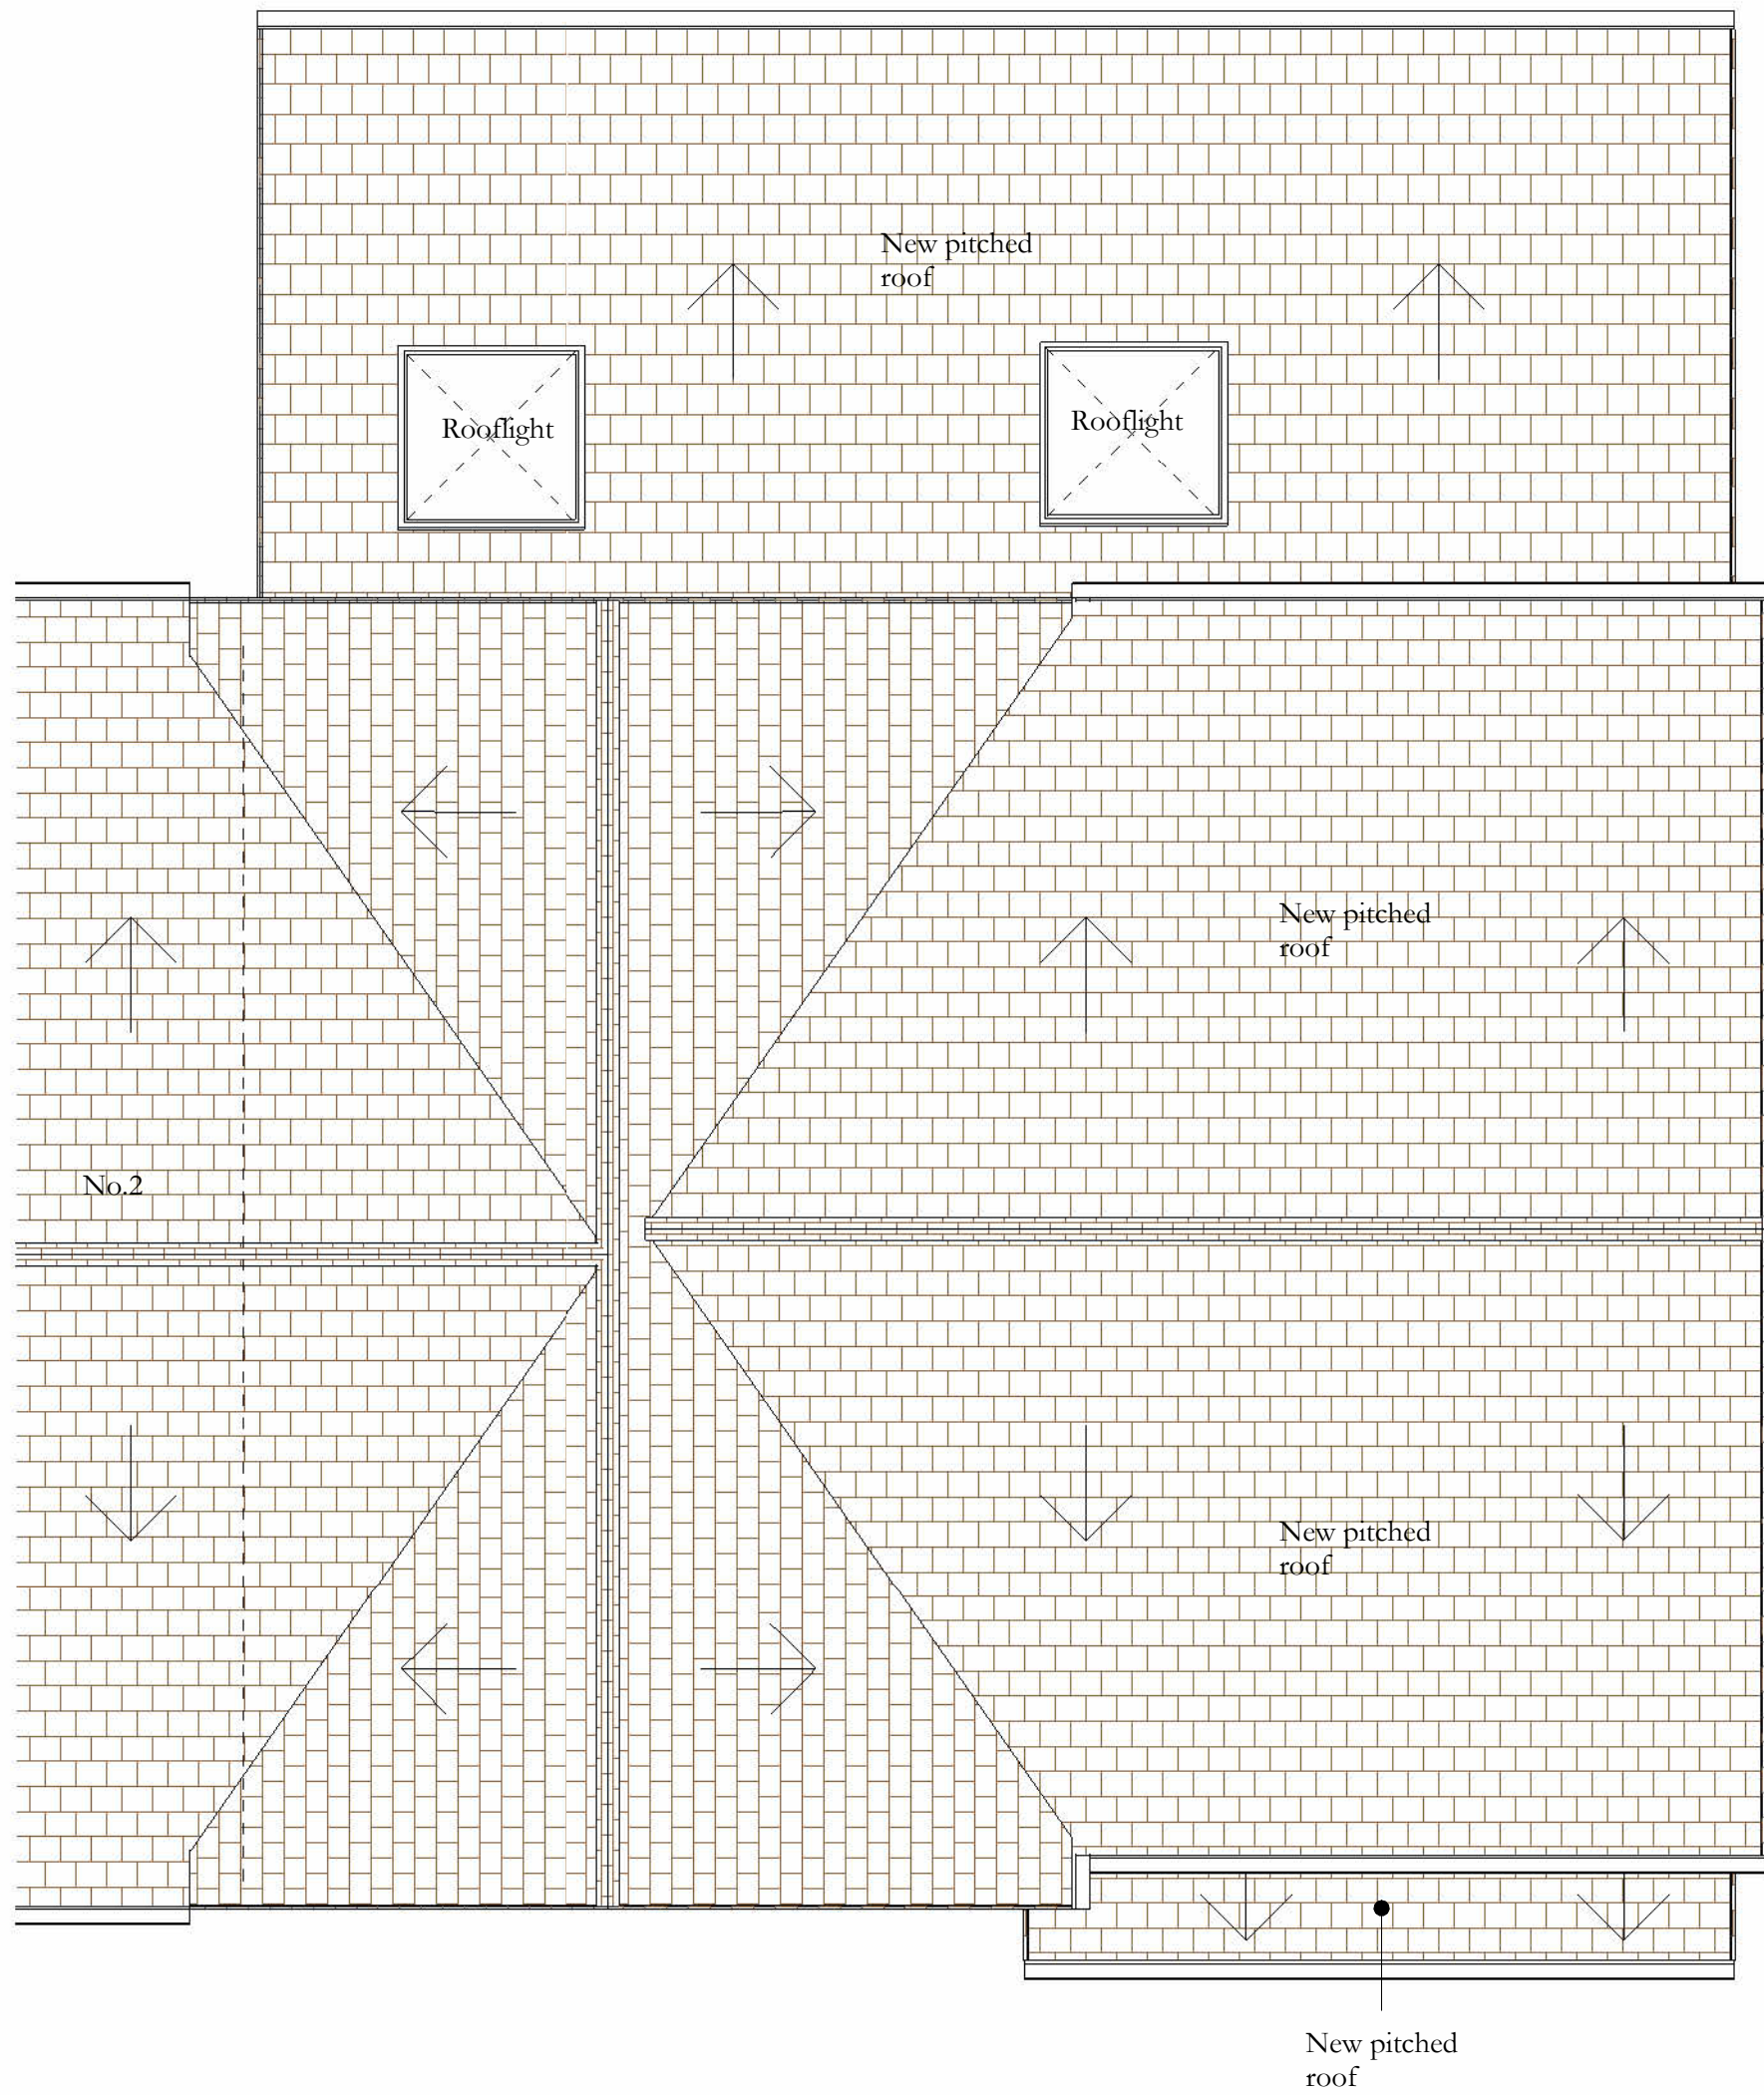

Proposed Roof Level Plan
1 : 50

A REV.	08/02/23 DATE	Planning Issue	DESCRIPTION
Planning			
Lee Wren Architect			
Thornton in Craven, Skipton, North Yorkshire Tel: 07841399861 Email: lee@leewren.co.uk			
PROJECT TITLE Extension 3 Brookbank Court, L10 4UH. Glen and Jackie			
DRAWING TITLE Proposed Plans 02			
PROJECT No: 22091	DRAWING No: PROP02	REVISION: A	
SCALE: 1 : 50	DRAWN BY: LW		