




INDICATIVE ELEVATION OF PROPOSED SINGLE GATE AND BOUNDARY WALL TO CUT LANE (NTS)




INDICATIVE ELEVATION OF PROPOSED DOUBLE GATES AND BOUNDARY WALL TO CUT LANE (NTS)

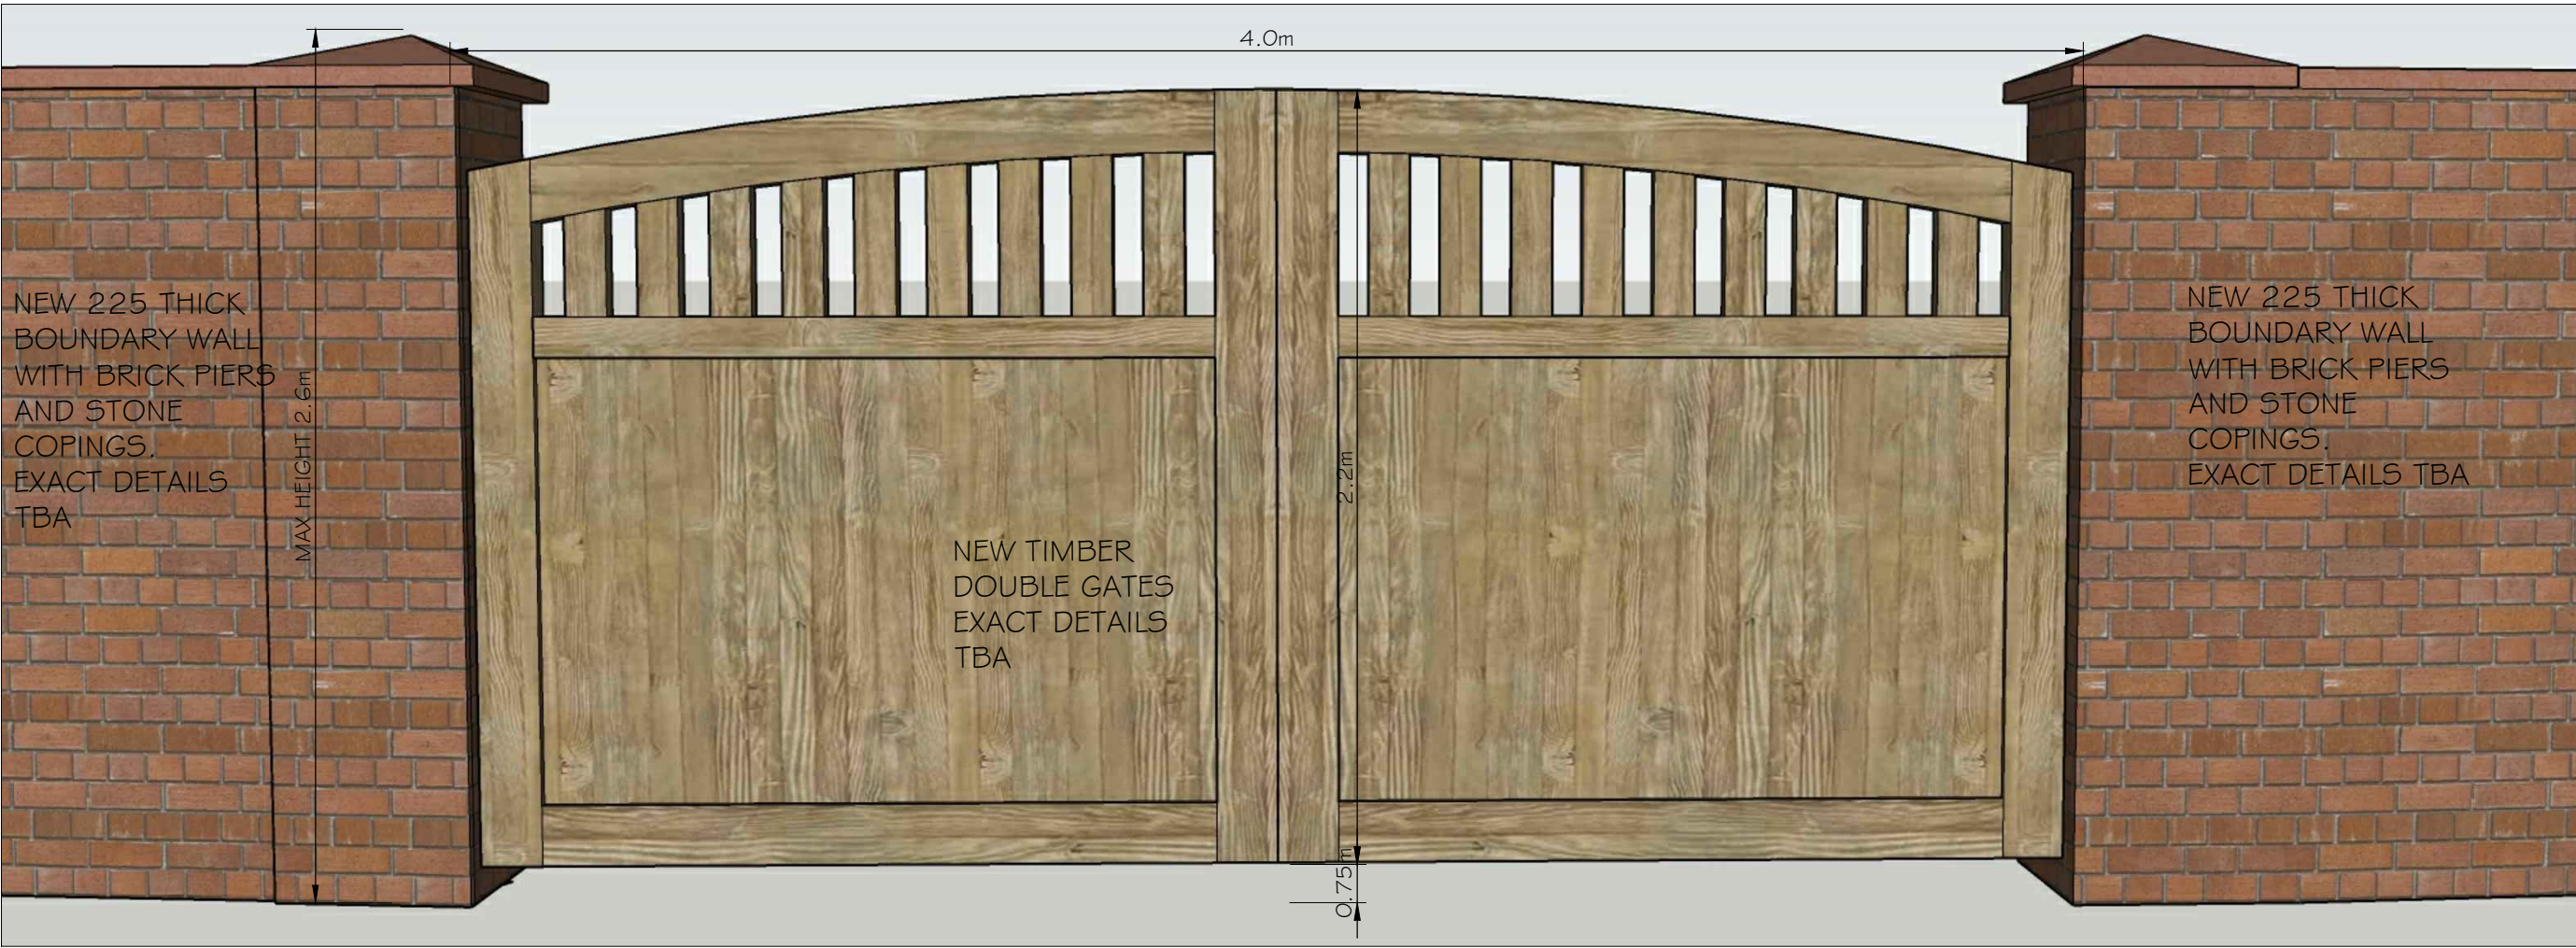

INDICATIVE ELEVATION OF PROPOSED TIMBER POST & RAIL FENCE TO NORTH EAST BOUNDARY TO FIELDS (NTS)



PHOTOGRAPHS OF EXISTING 2.0m HIGH TIMBER FENCE TO FORM NEW CENTRE BOUNDARY WALL BETWEEN (NTS)

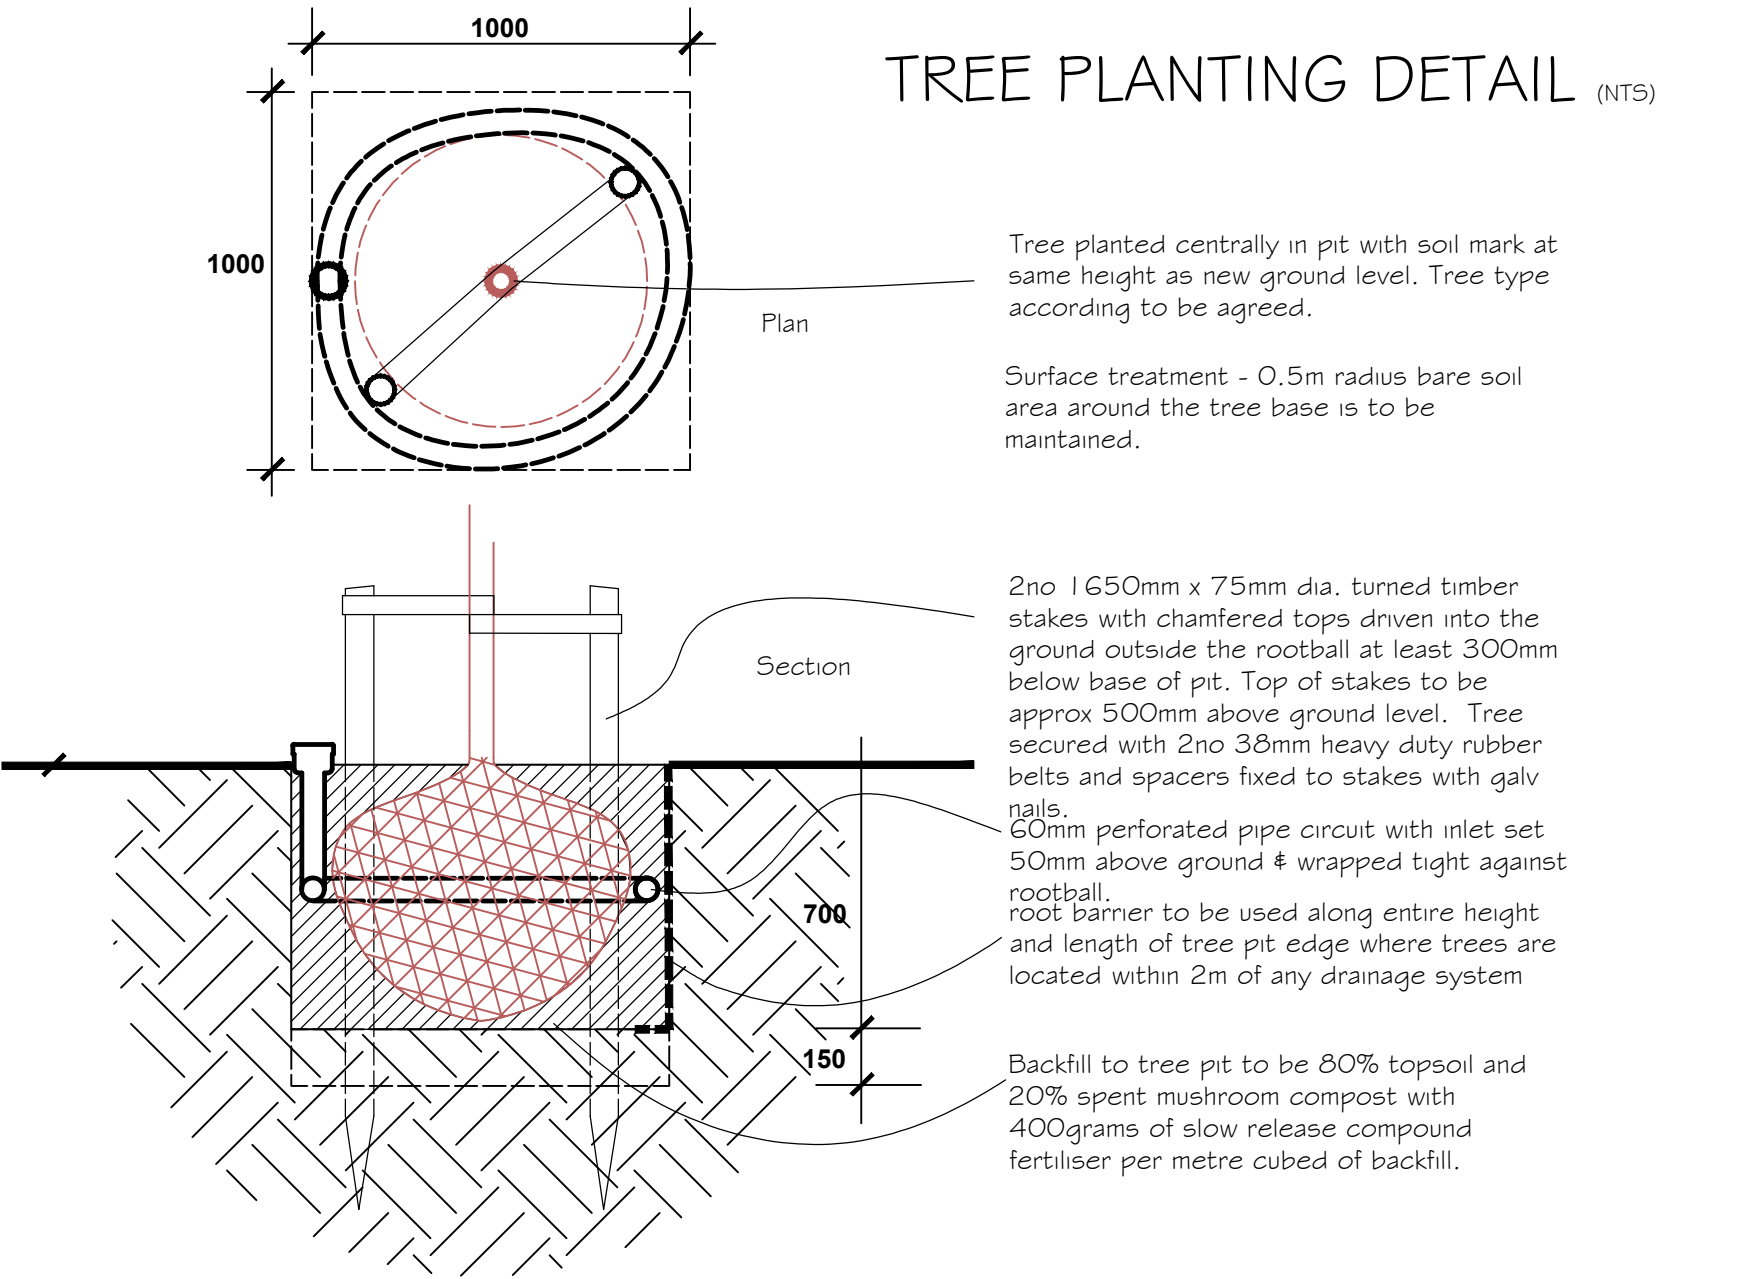

Project	PROPOSED CONVERSION OF EXISTING STONE £ DUTCH BARNS £ PIGGERY LAND AT FORMER COACH ROAD FARM CUT LANE KNOWSLEY L33 3AQ	Scale
		N.T.S @ A2
Plan	BOUNDARY TREATMENTS £ TREE PLANTING DETAIL	Date
		MAY 2022
		Drg.No
		MG2022/03