




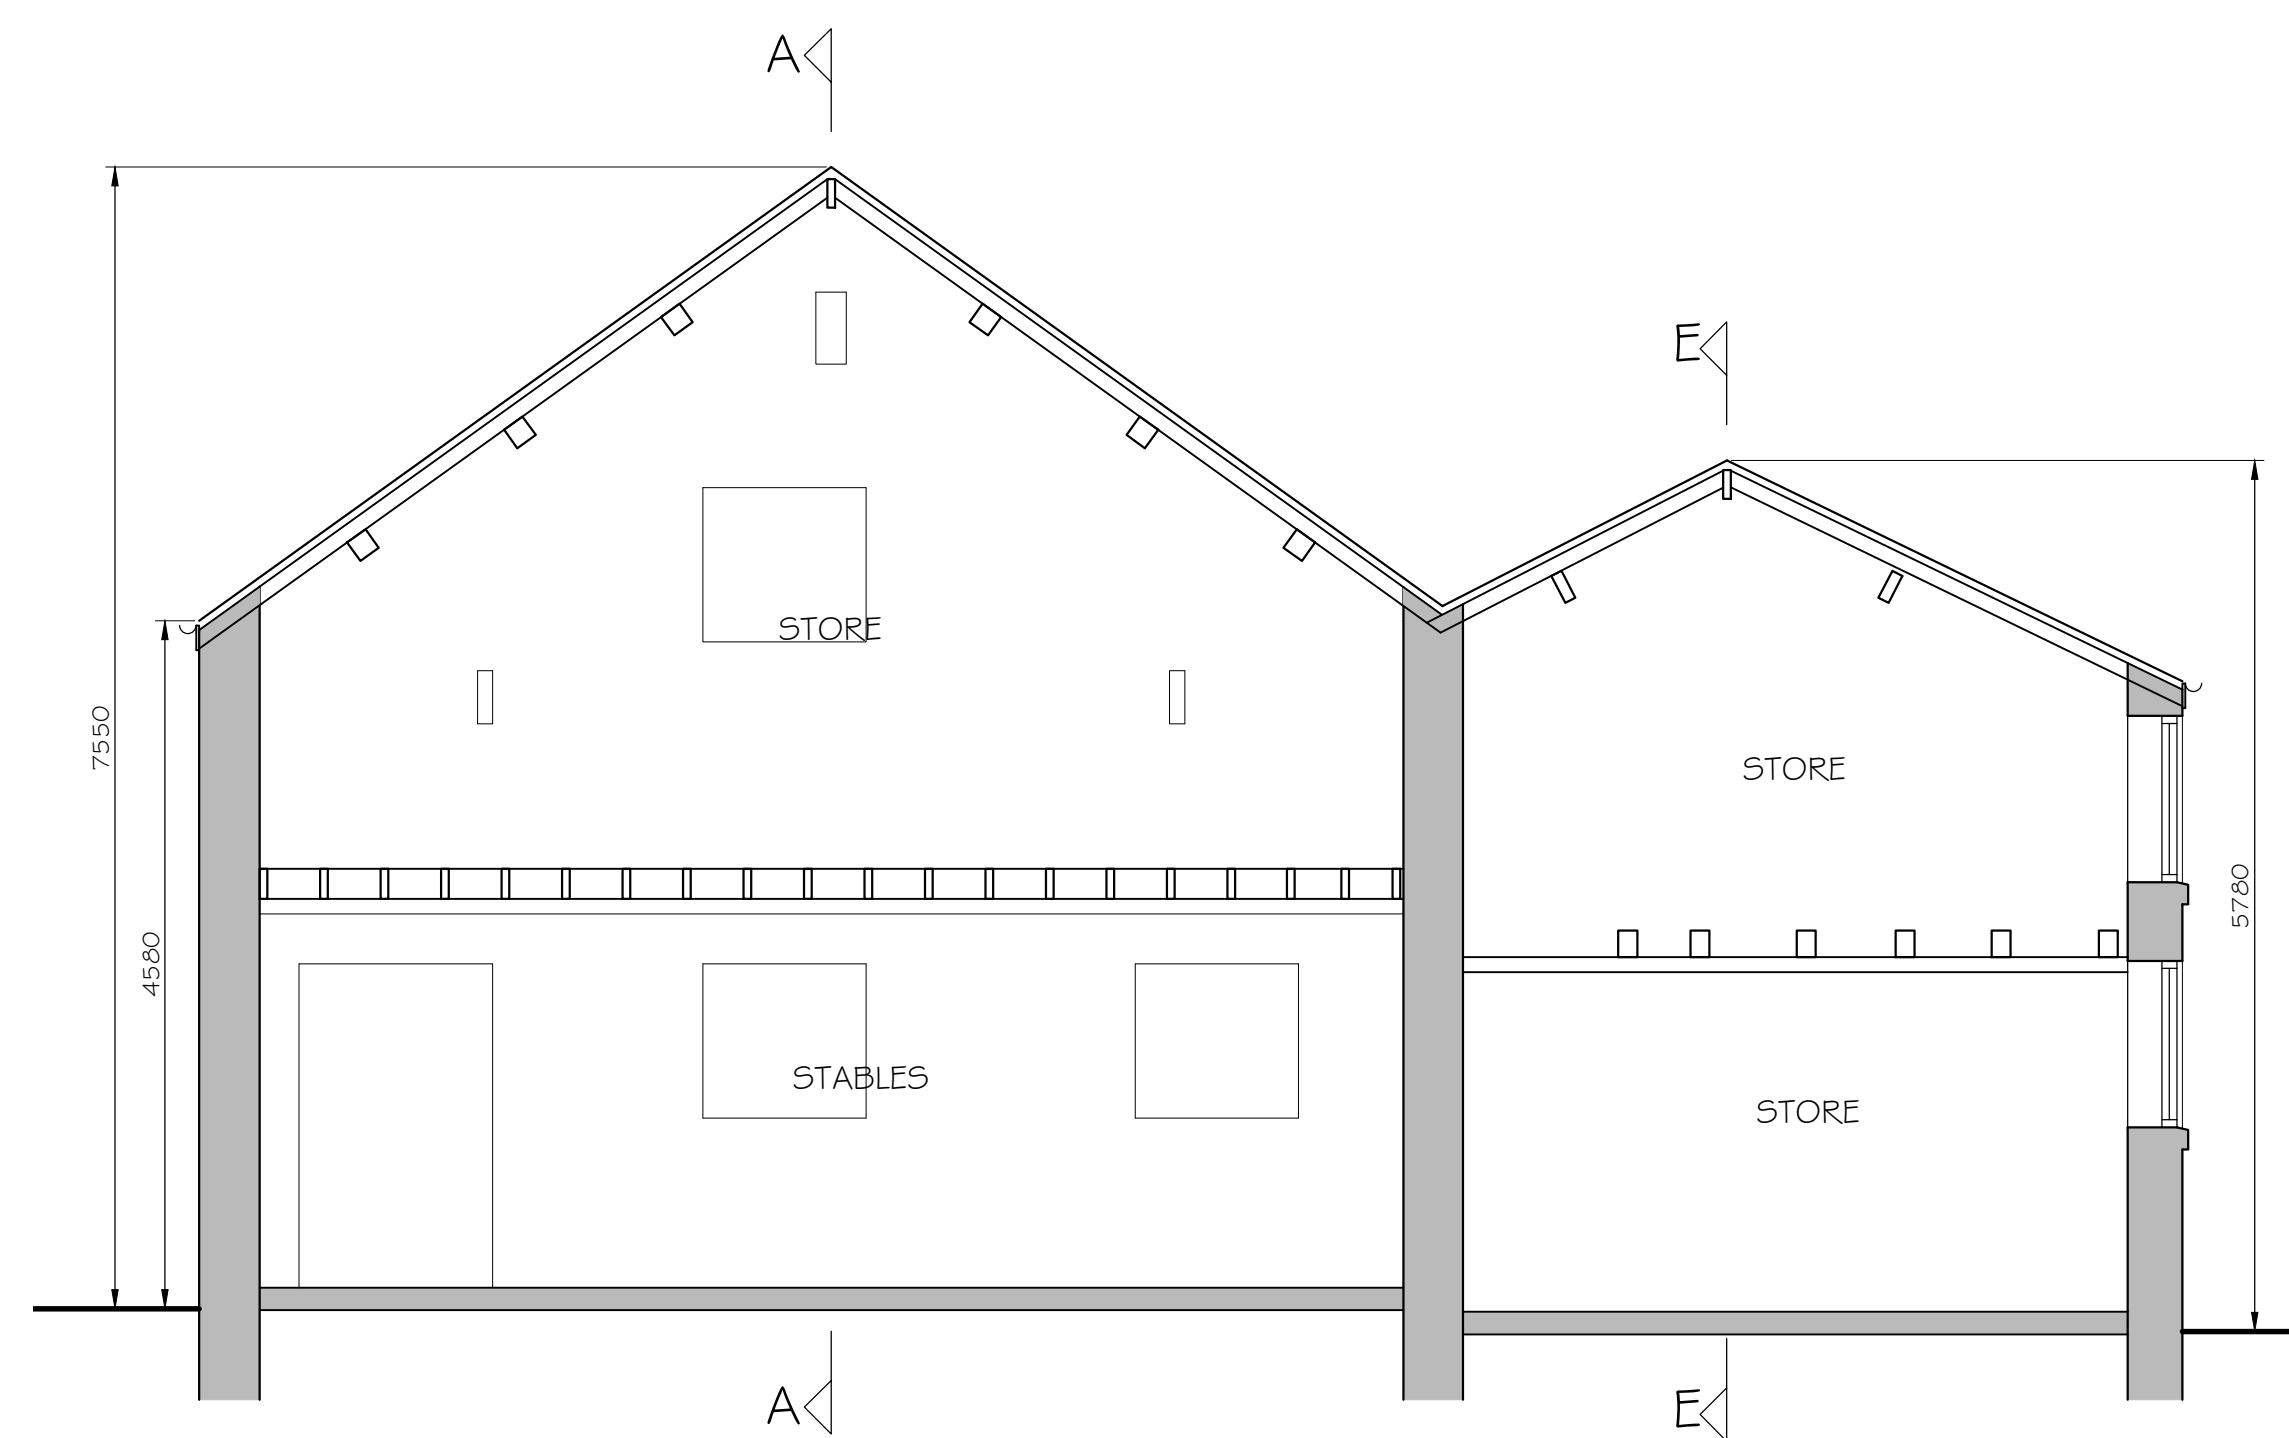


EXISTING SECTION D-D (1:50)

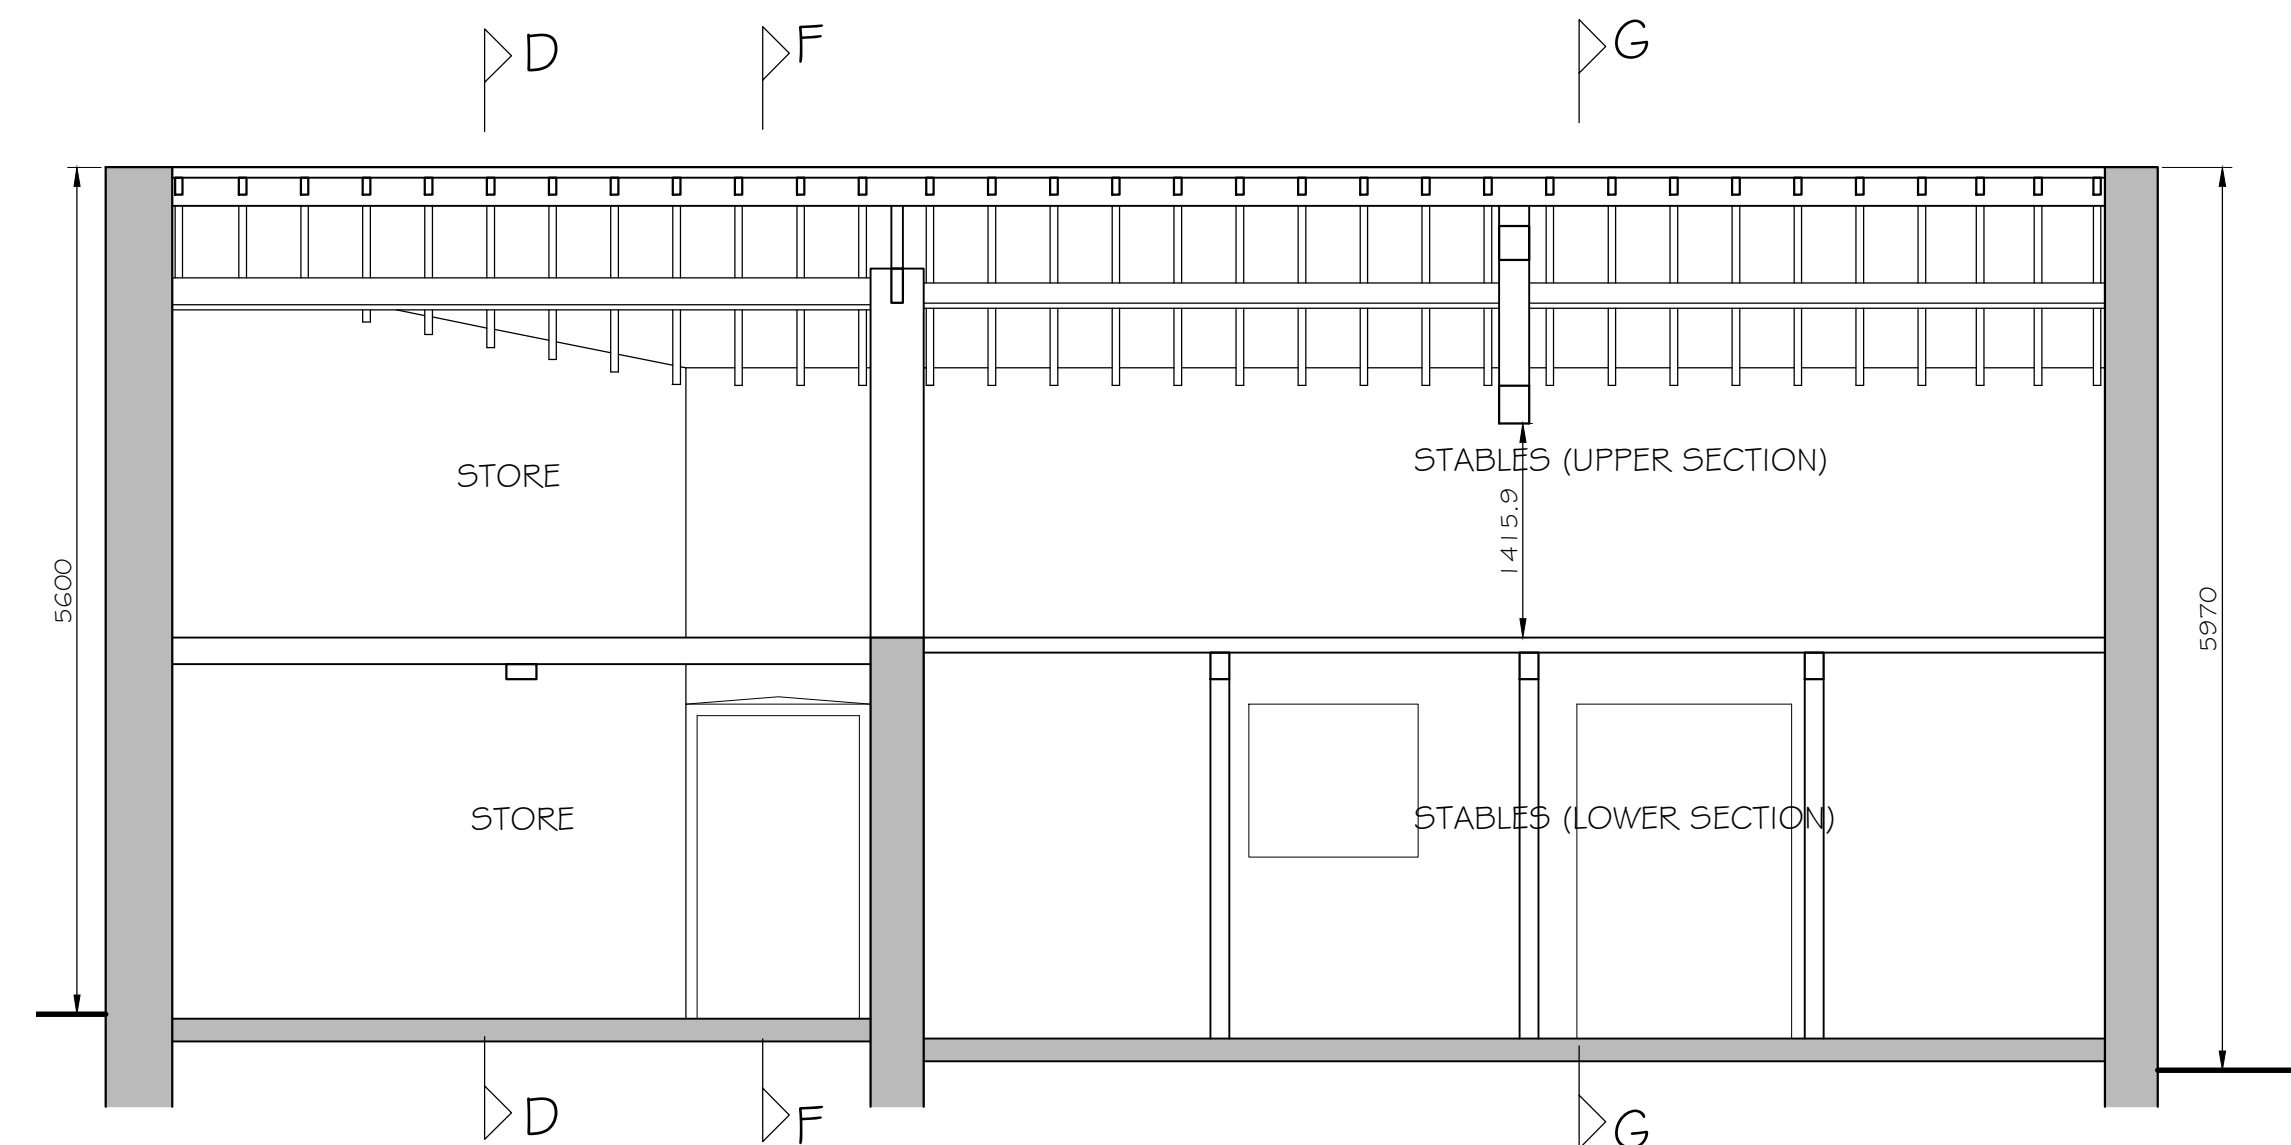


EXISTING SECTION E-E (1:50)

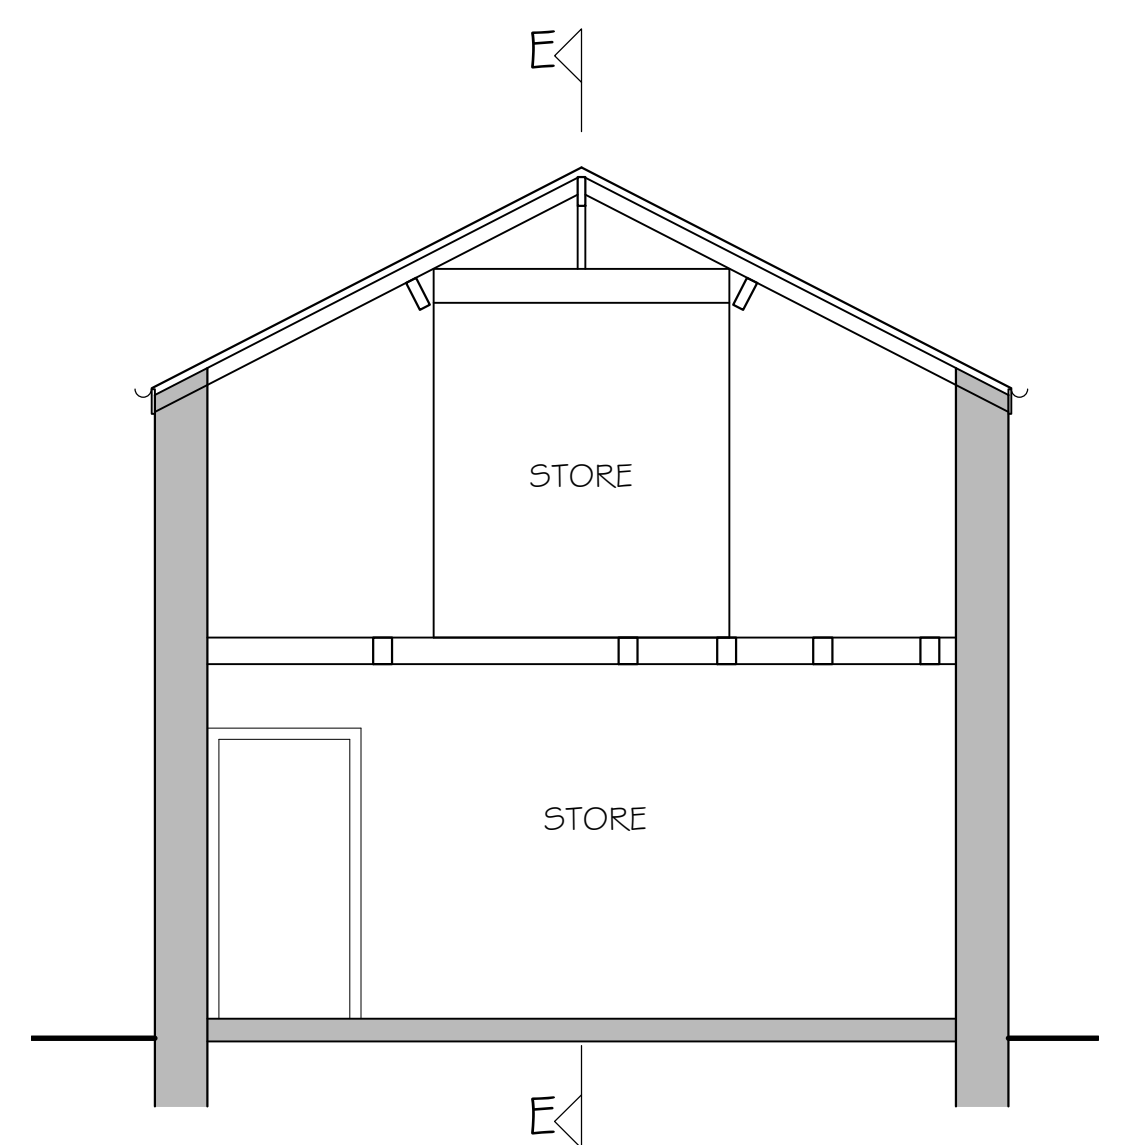


EXISTING SECTION F-F (1:50)

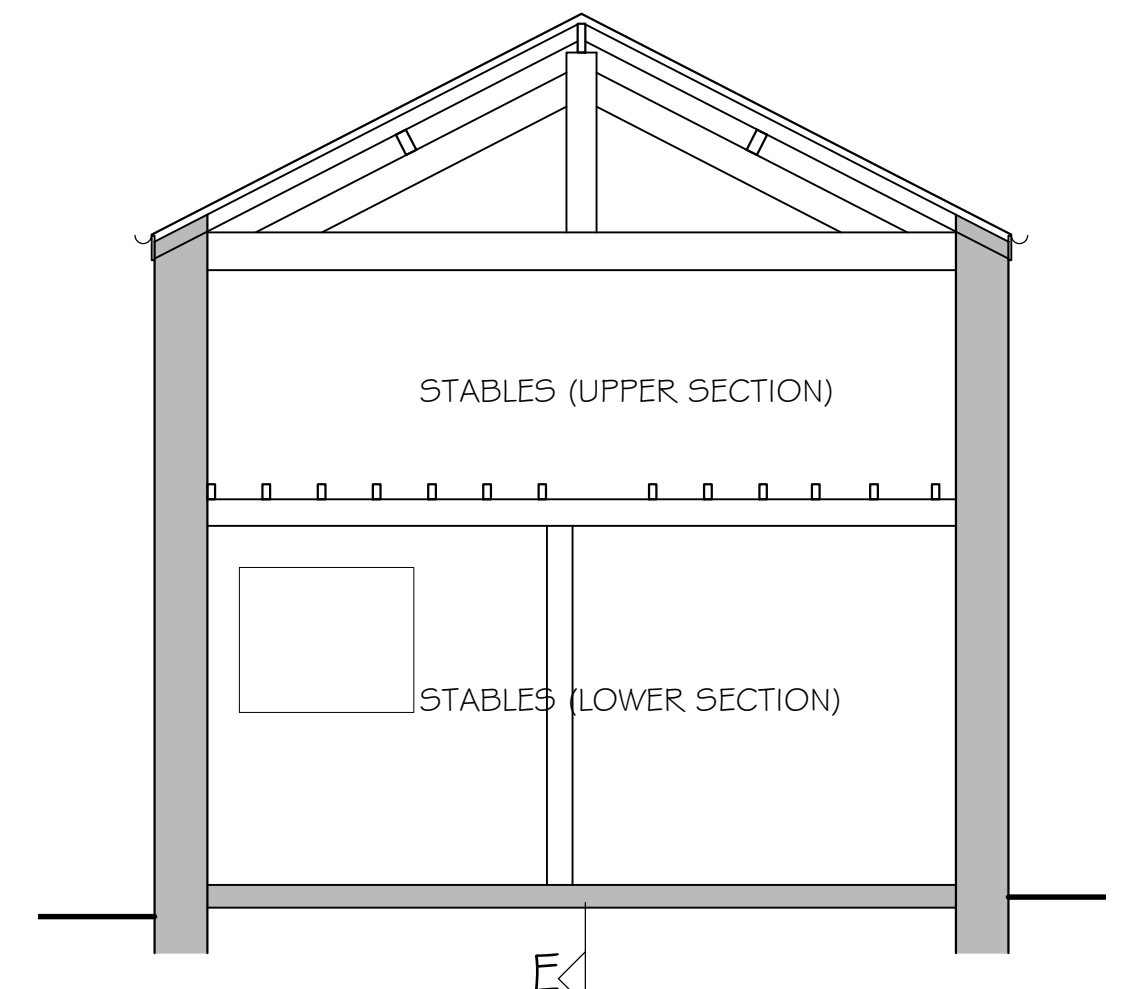

EXISTING SECTION G-G (1:50)

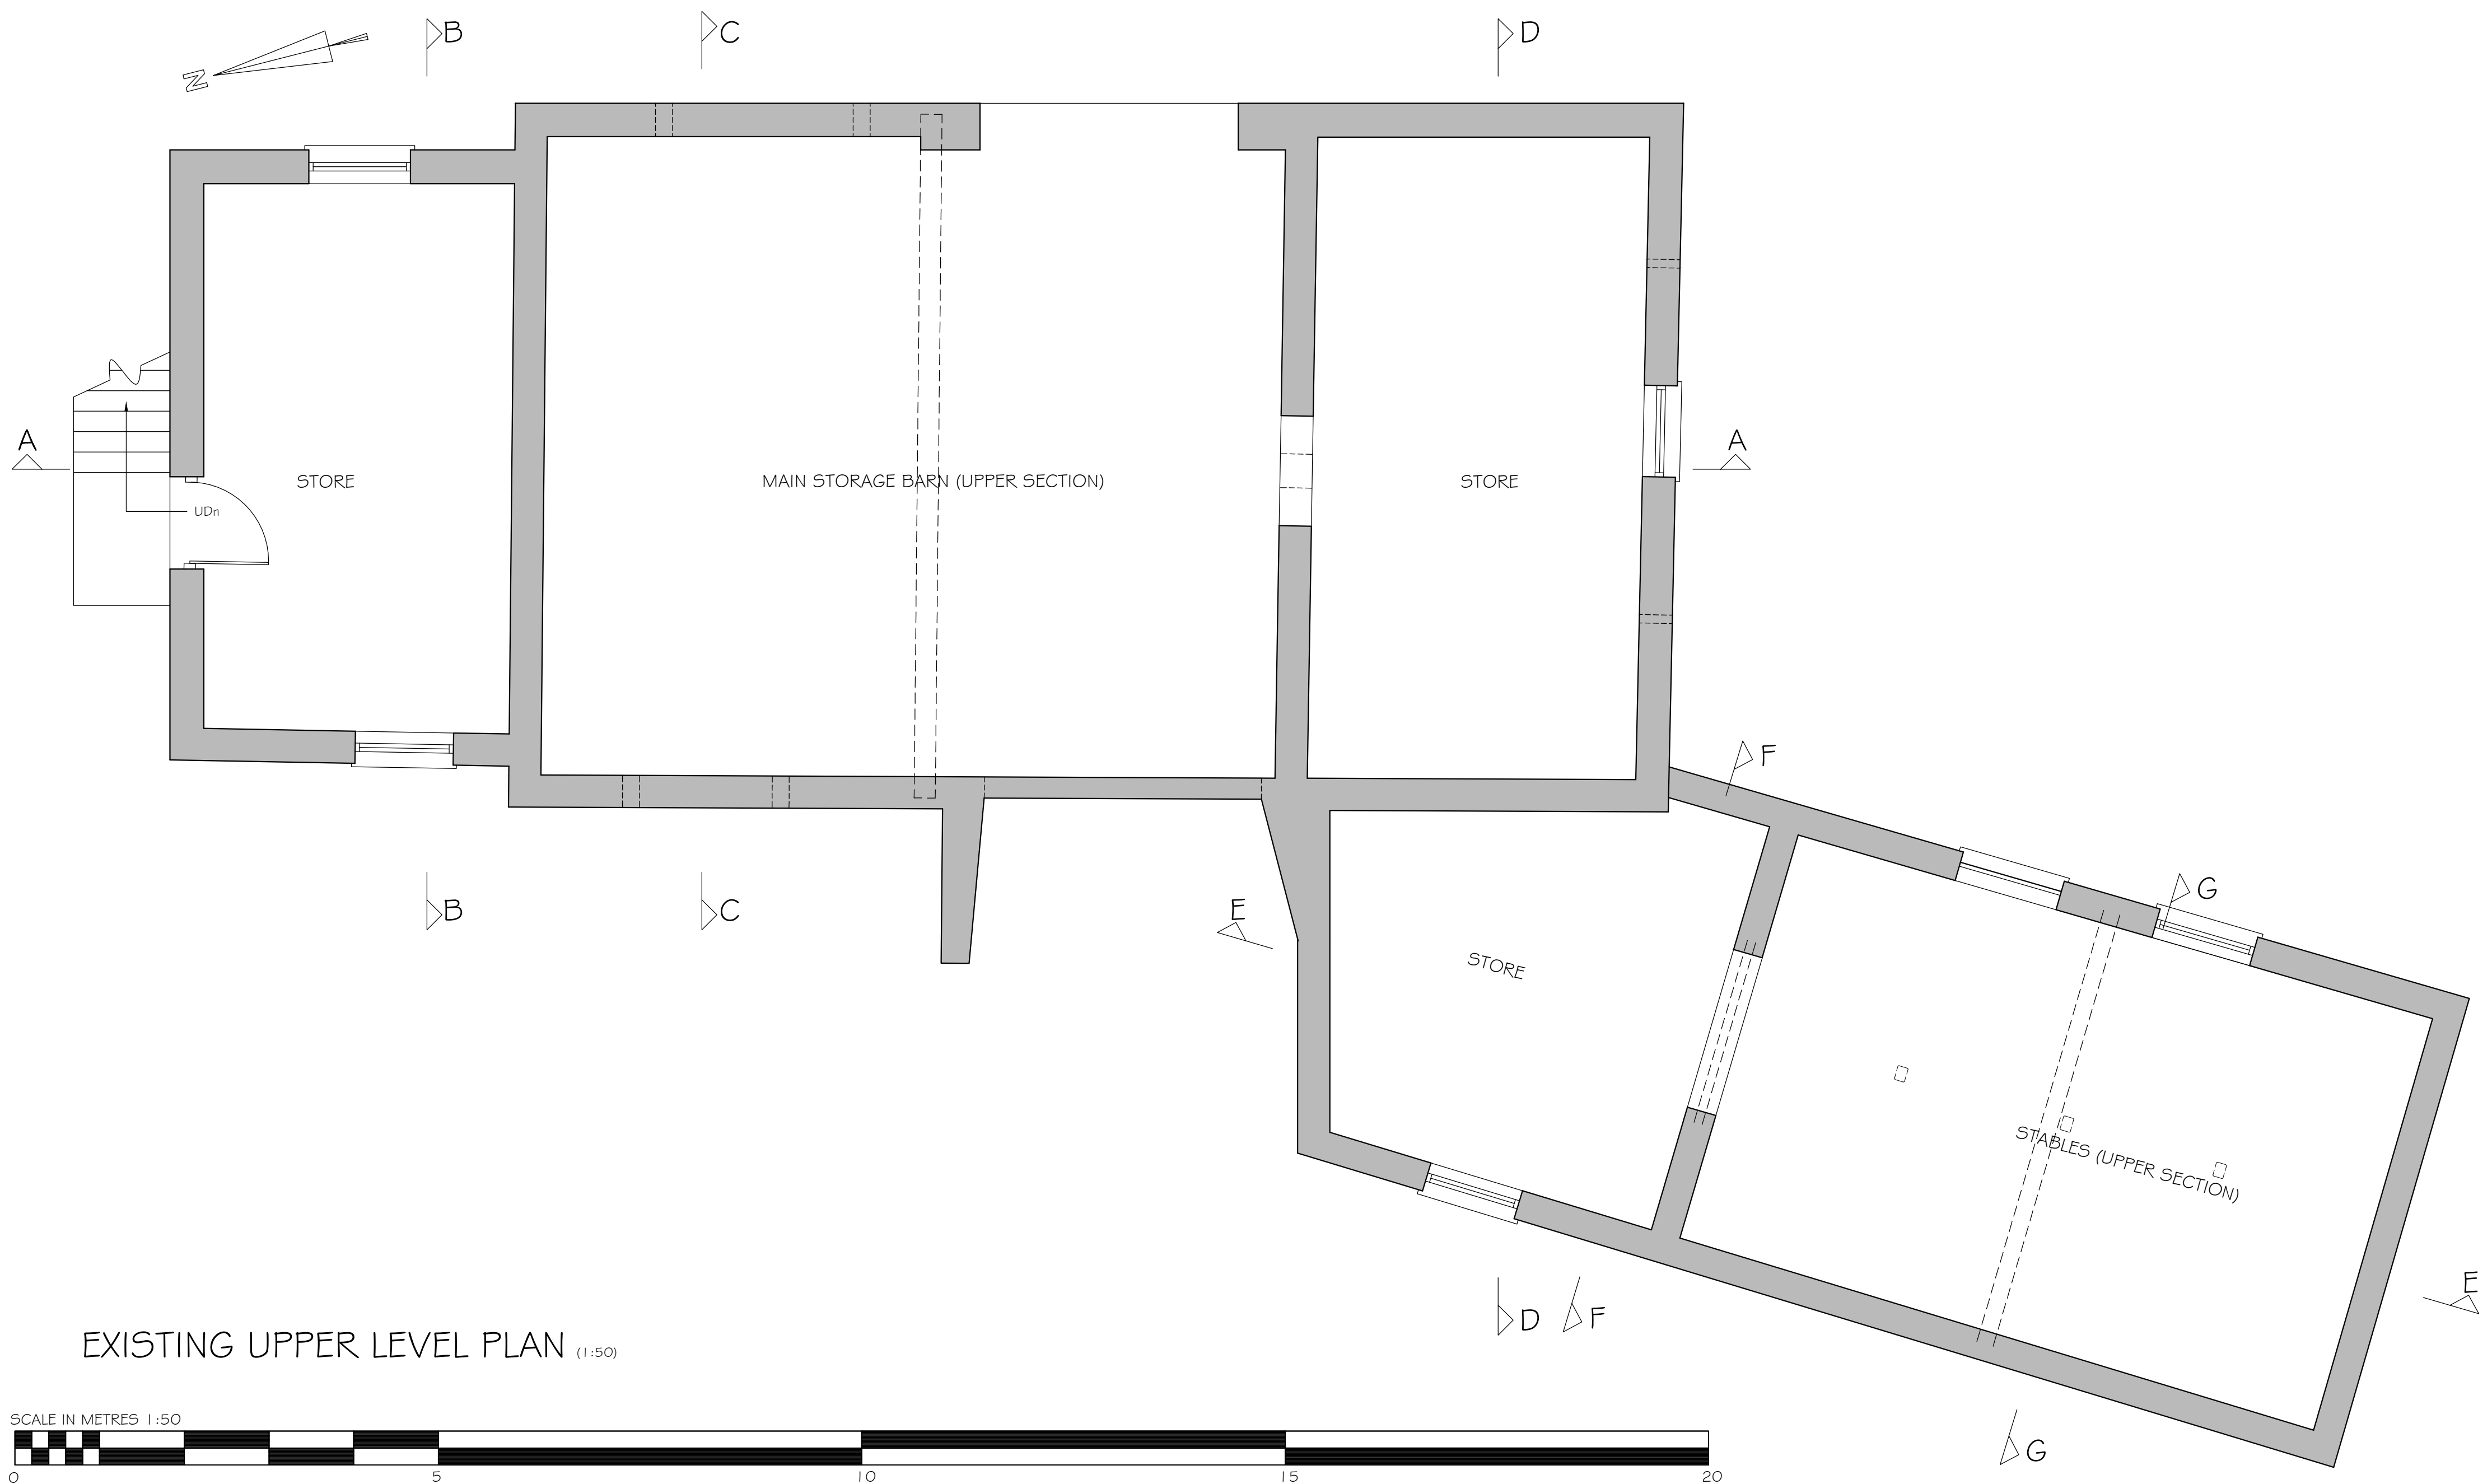

EXISTING UPPER LEVEL PLAN (1:50)

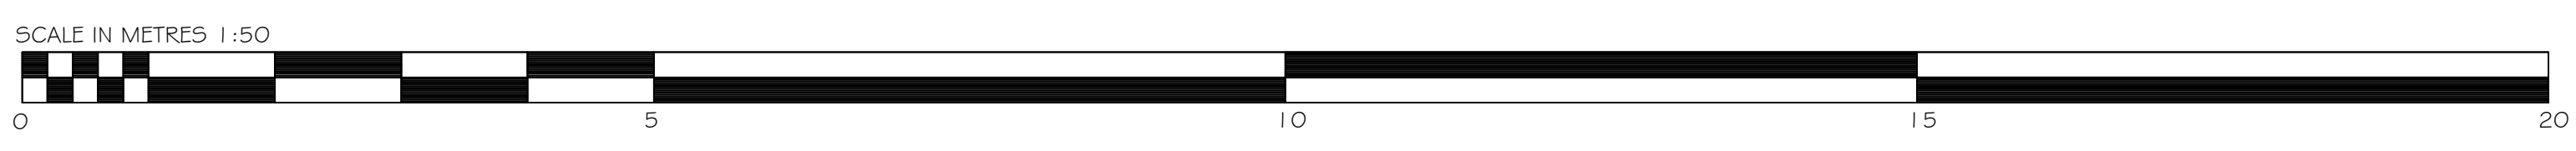

Project	PROPOSED CONVERSION OF EXISTING STONE # DUTCH BARNs # PIGGERY LAND AT FORMER COACH ROAD FARM CUT LANE KNOWSLEY L33 3AQ	Scale	1:50 @ A1
		Date	MAY 2022
Plan	EXISTING UPPER LEVEL PLAN AND SECTIONS DD, EE, FF & GG TO STONE BARN		Dwg.No MG2022/05