




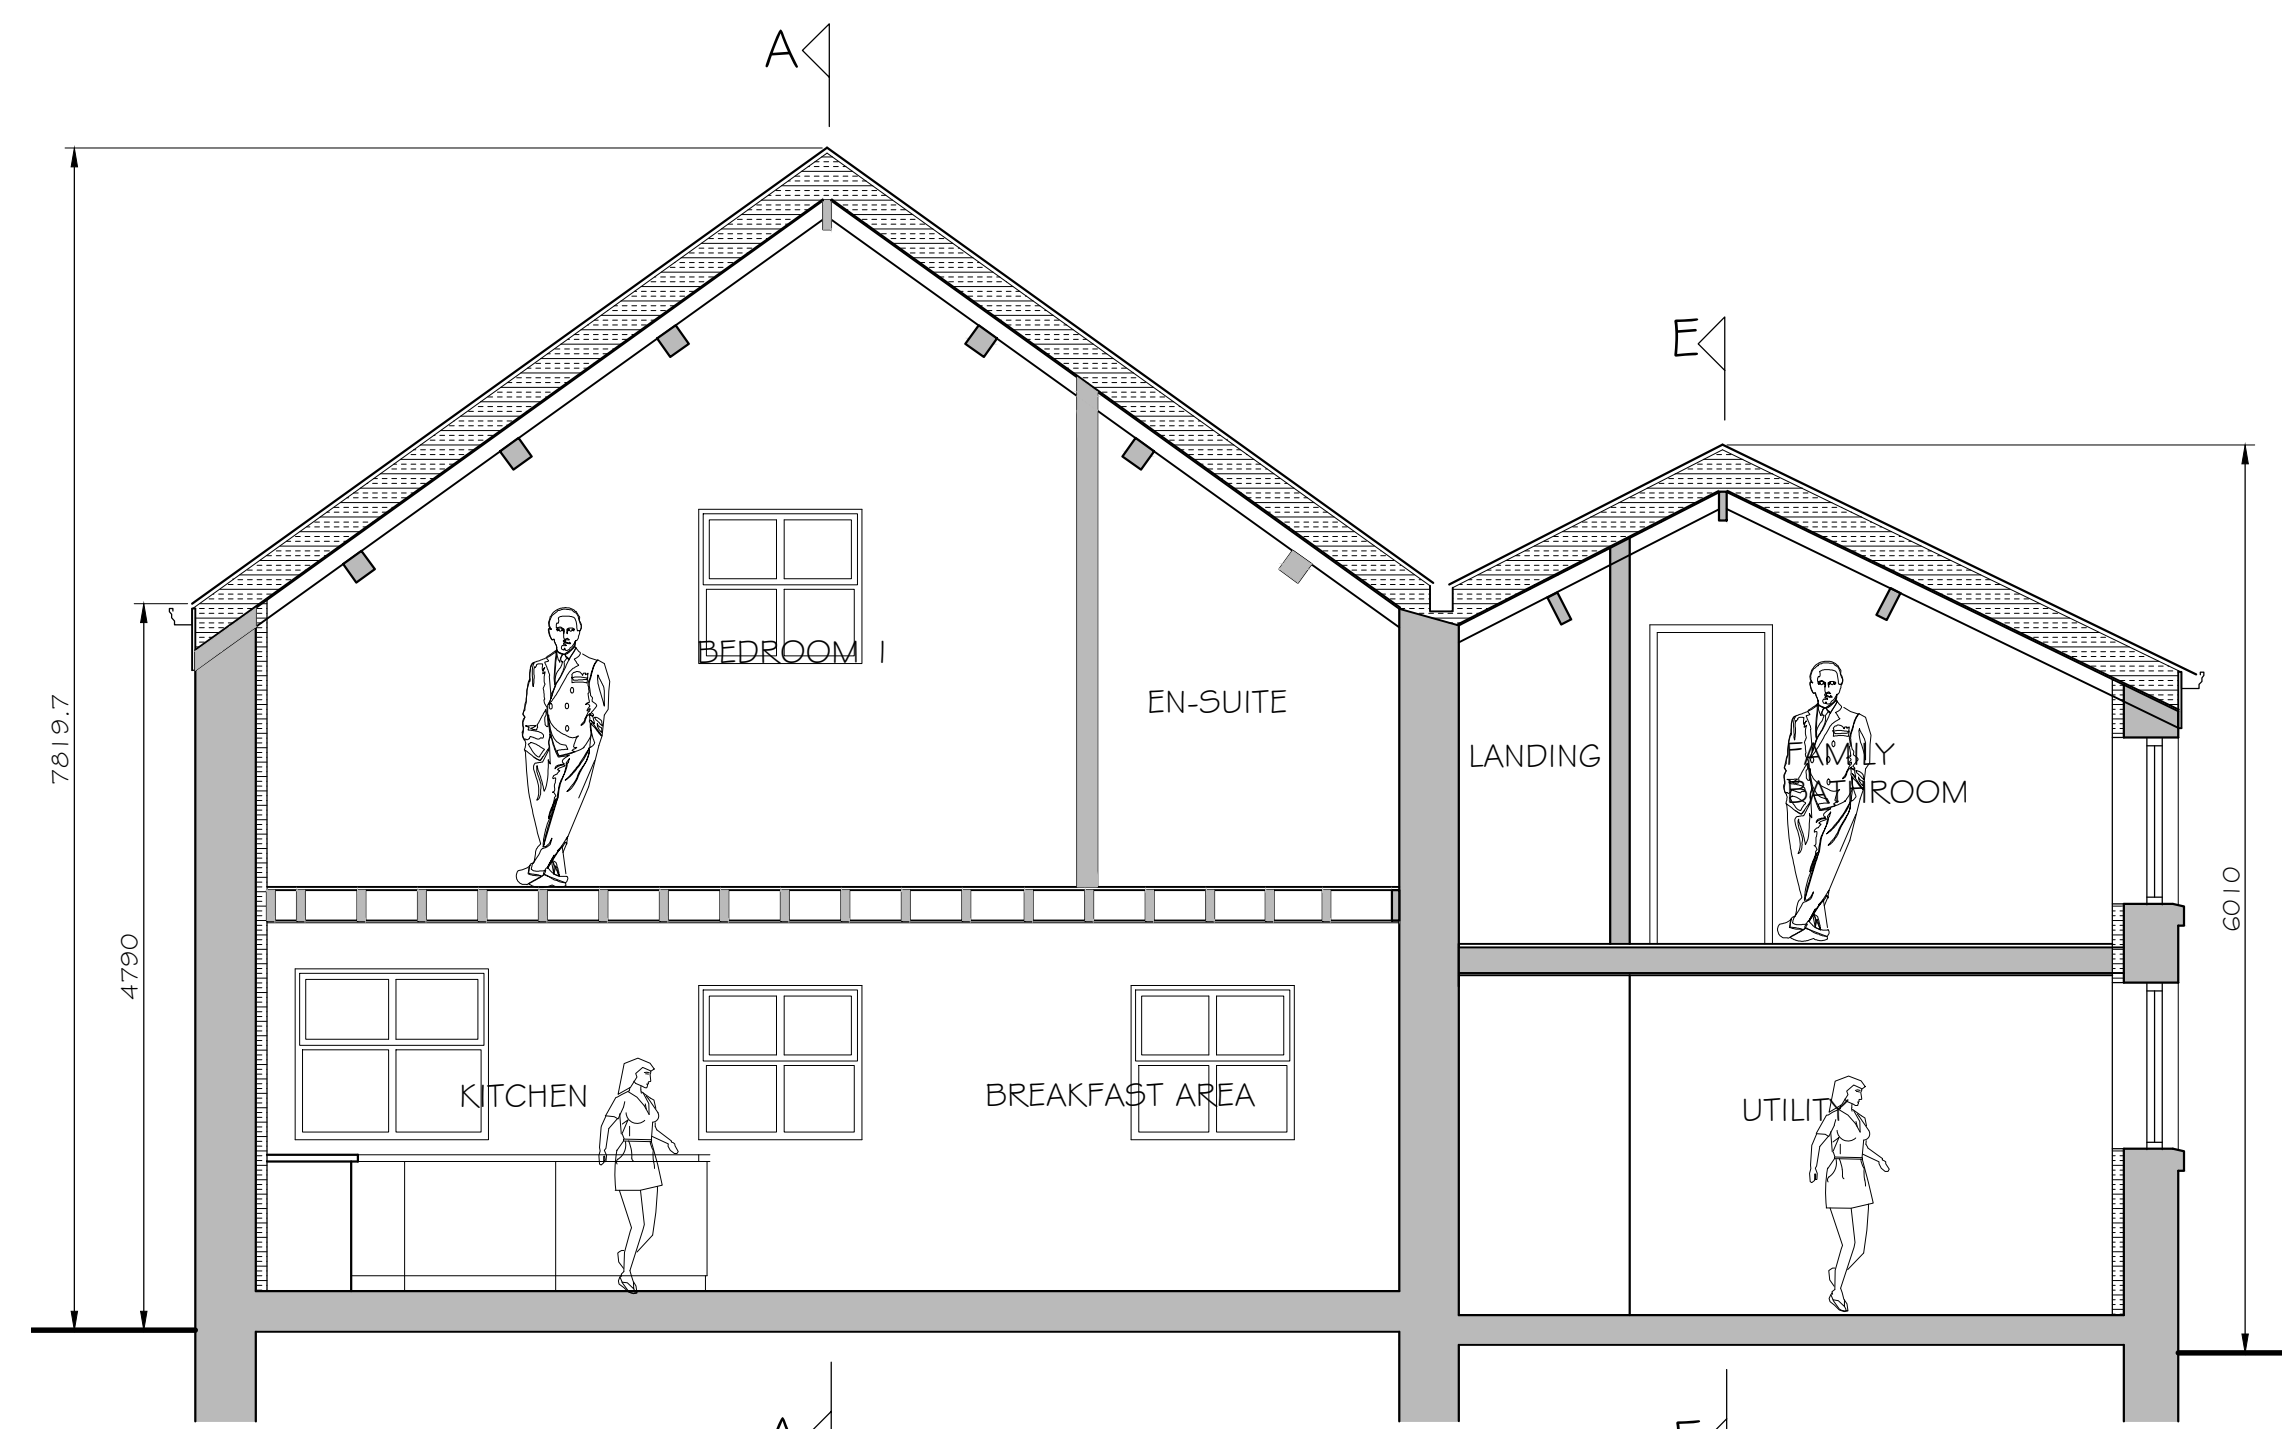

PROPOSED SECTION D-D (1:50)

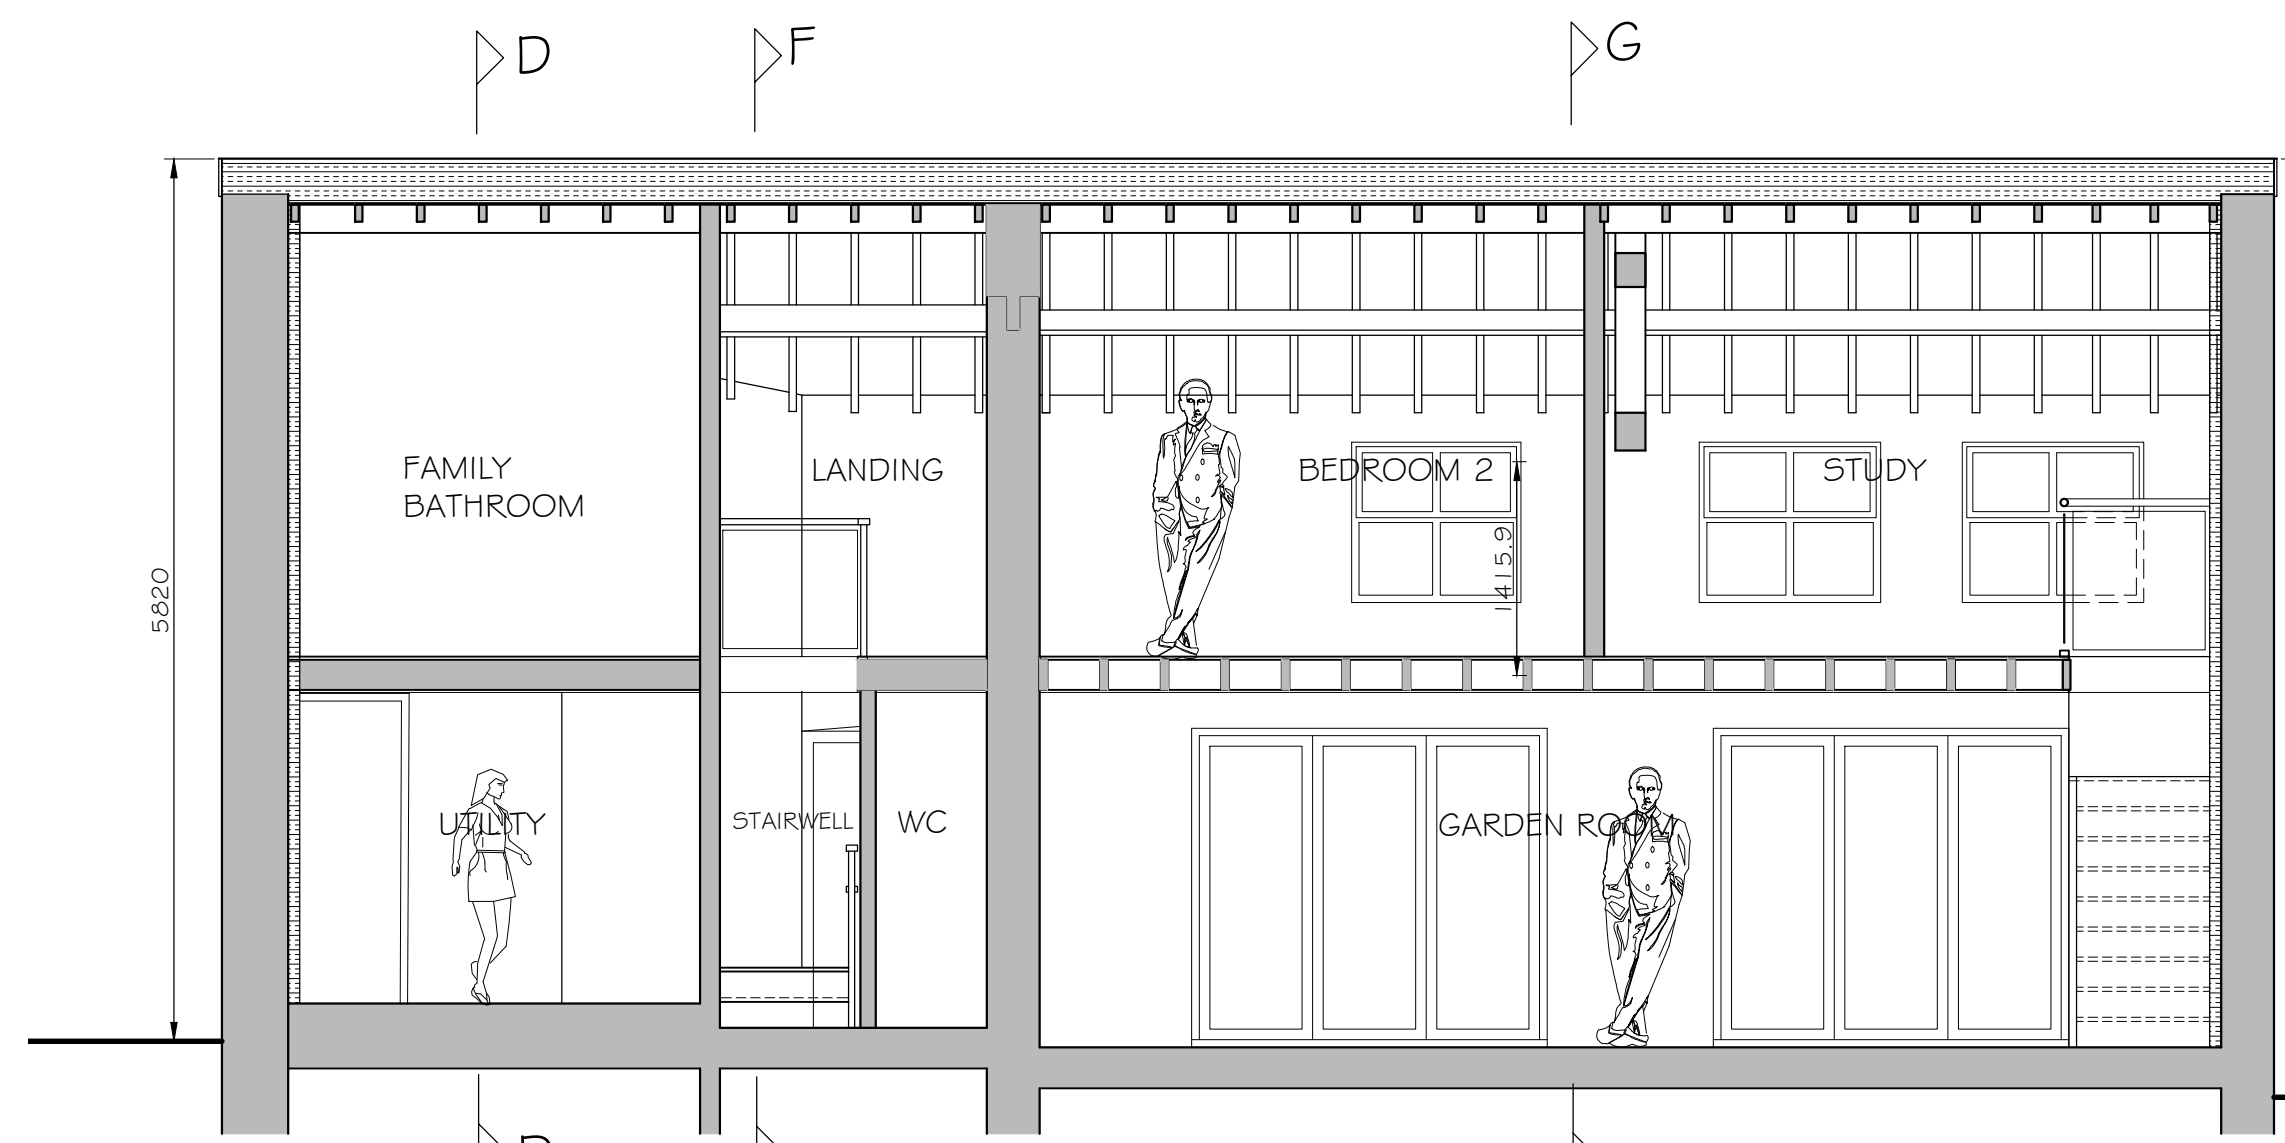


PROPOSED SECTION E-E (1:50)

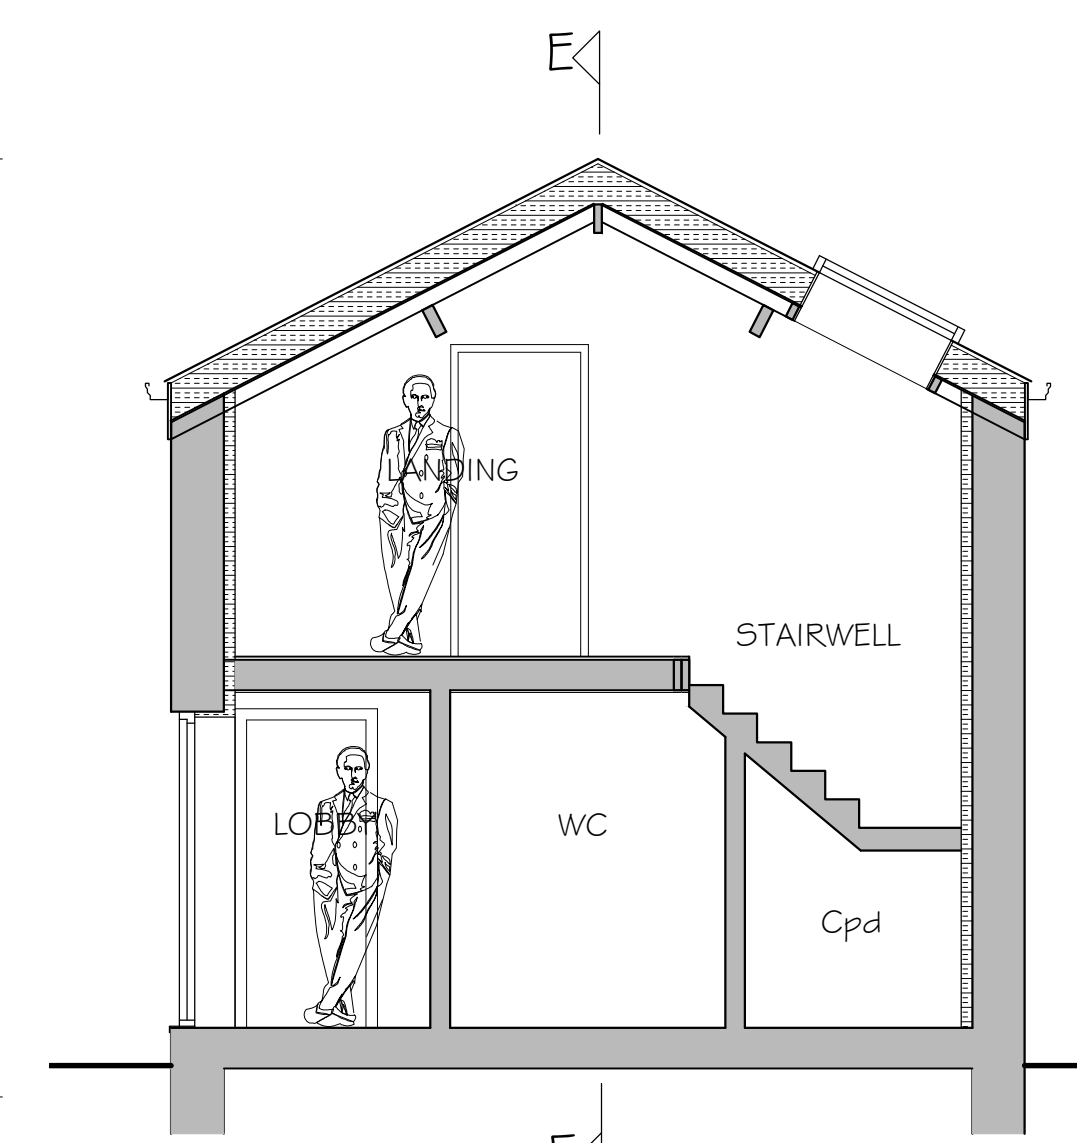

PROPOSED SECTION F-F (1:50)



PROPOSED UPPER LEVEL PLAN (1:50)

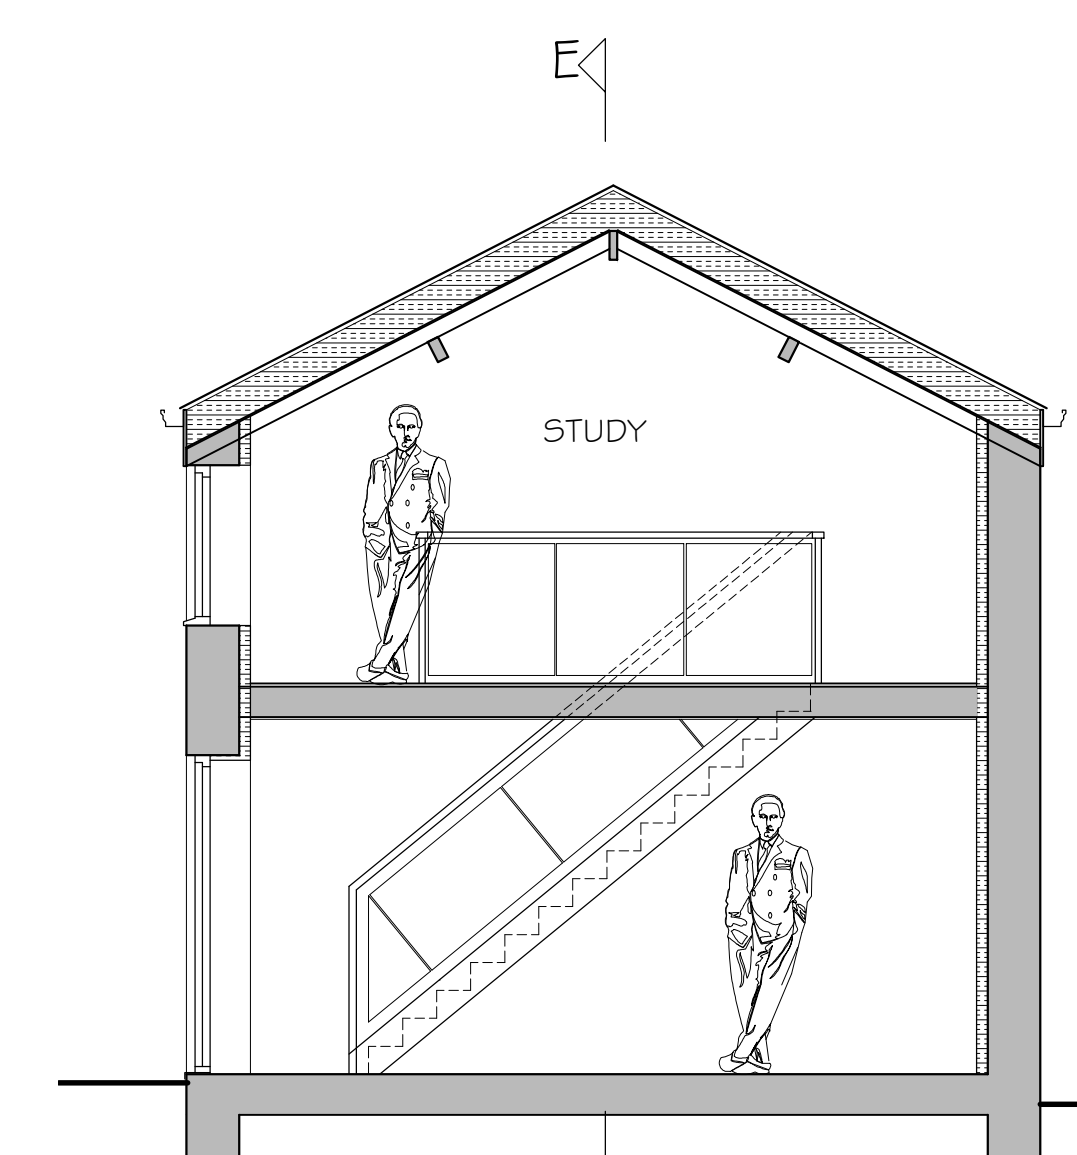

EXISTING SECTION G-G (1:50)

NOTES:-

ROOF -

EXISTING ROOF TIMBERS TO BE RETAINED & REPAIRED AS NECESSARY & LEFT EXPOSED
EXISTING SLATE TO BE TAKEN OFF AND RAISED TO ALLOW NECESSARY INSULATION LAYER, ANY NEW SLATE TO BE NATURAL SLATE.

FASCIA BOARDS

EXISTING ROTTEN/MISSING FASCIA BOARDS TO BE REMOVED.
NEW FASCIA BOARDS PVC COLOUR TBA.

WALLS

EXISTING WALLS TO 1757 BARN BE REPAIRED AS NECESSARY USING RECLAIMED STONE AND NEW STONE TO MATCH EXISTING.
WALLS TO LATER EXTENSION CURRENTLY RENDERED TO BE REPAIRED/ REBUILT AS NECESSARY USING RECLAIMED AND NEW BRICK TO MATCH EXISTING AND RENDERED TO MATCH EXISTING COLOUR TBA.

ALL EXISTING EXTERNAL WALLS TO BE DRY LINED WITH INSULATED PLASTERBOARD TO PROVIDE NECESSARY INSULATION.

RAINWATER GOODS

PPC ALUMINIUM TO MATCH EXISTING - PROFILE/COLOUR TBA

WINDOWS/DOORS

NEW WINDOWS TO BE PVC OR PPC ALUMINIUM COLOUR ANTHRACITE GREY TO MATCH EXISTING STYLE.
NEW STONE CILLS AND LINTELS TO MATCH EXISTING COLOUR & PROFILE

ROOF LIGHTS

NEW ROOF LIGHTS TO BE VELUX OR SIMILAR APPROVED CONSERVATION TYPE ROOF LIGHTS

NEW FLOORS

NEW UPPER FLOORS TO UTILISE EXISTING TIMBER STRUCTURE WHERE POSSIBLE, NEW UPPER FLOORS TO BE TIMBER FLOORS
GROUND FLOOR FLOORS TO BE OVER LAID WITH INSULATION AND SAND/CEMENT SCREED.

Project	PROPOSED CONVERSION OF EXISTING STONE & DUTCH BARN & PIGGERY LAND AT FORMER COACH ROAD FARM CUT LANE KNOWSLEY L33 3AQ	Scale	1:50 @ A1
Plan	PROPOSED UPPER LEVEL PLAN AND SECTIONS DD, EE, FF & GG TO STONE BARN	Date	MAY 2022
		Dwg.No	MG2022/08