




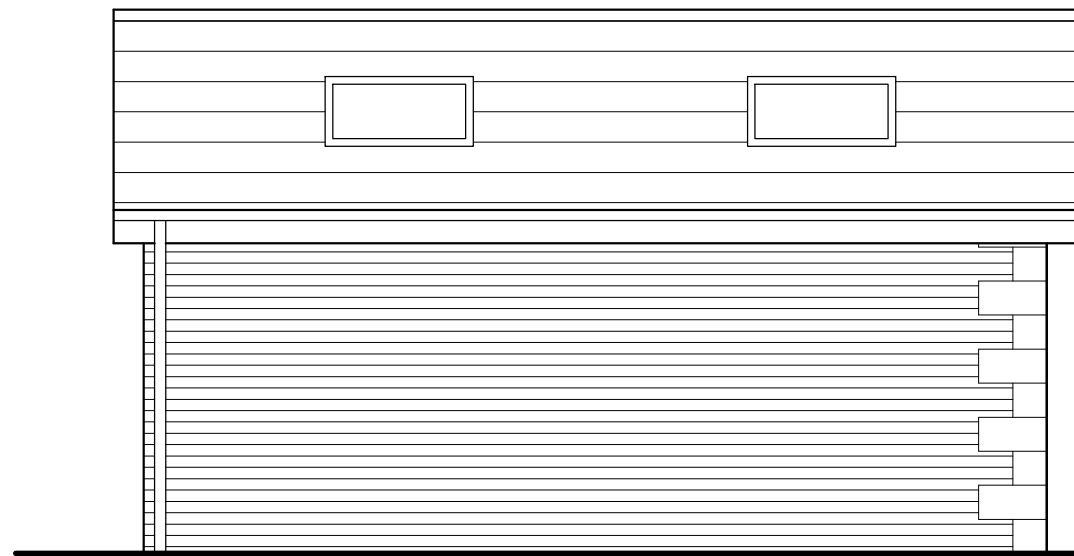


PROPOSED SIDE ELEVATION (1:50)

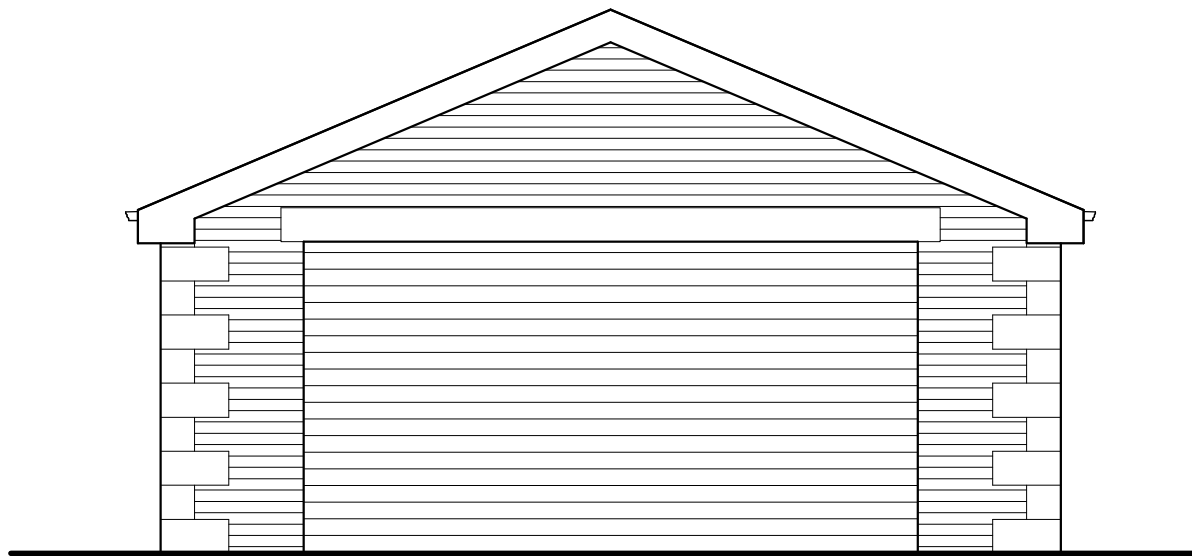


PROPOSED FRONT ELEVATION (1:50)

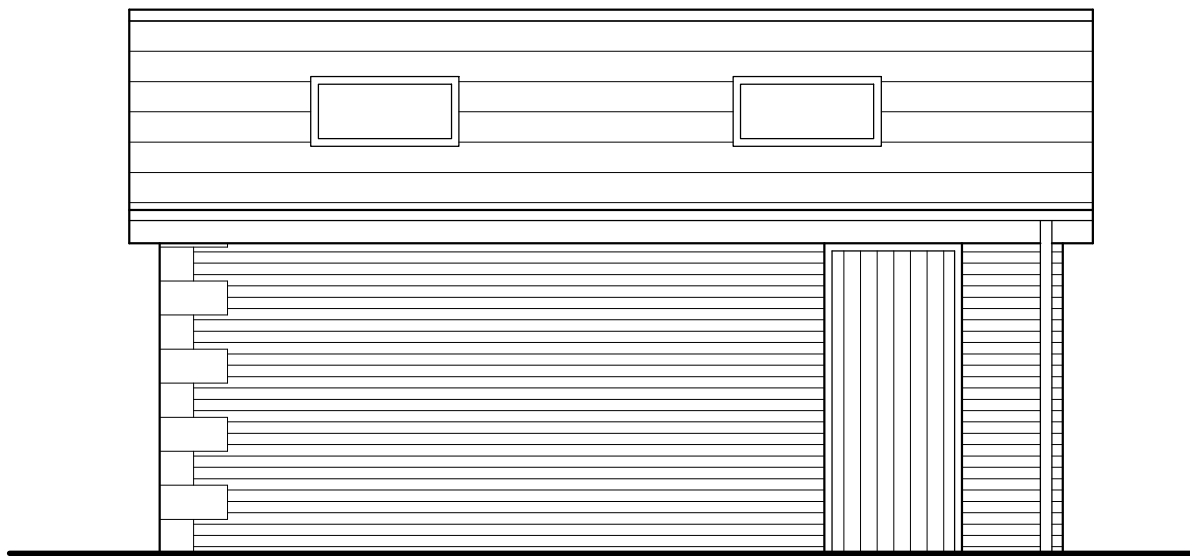


PROPOSED SIDE ELEVATION (1:50)

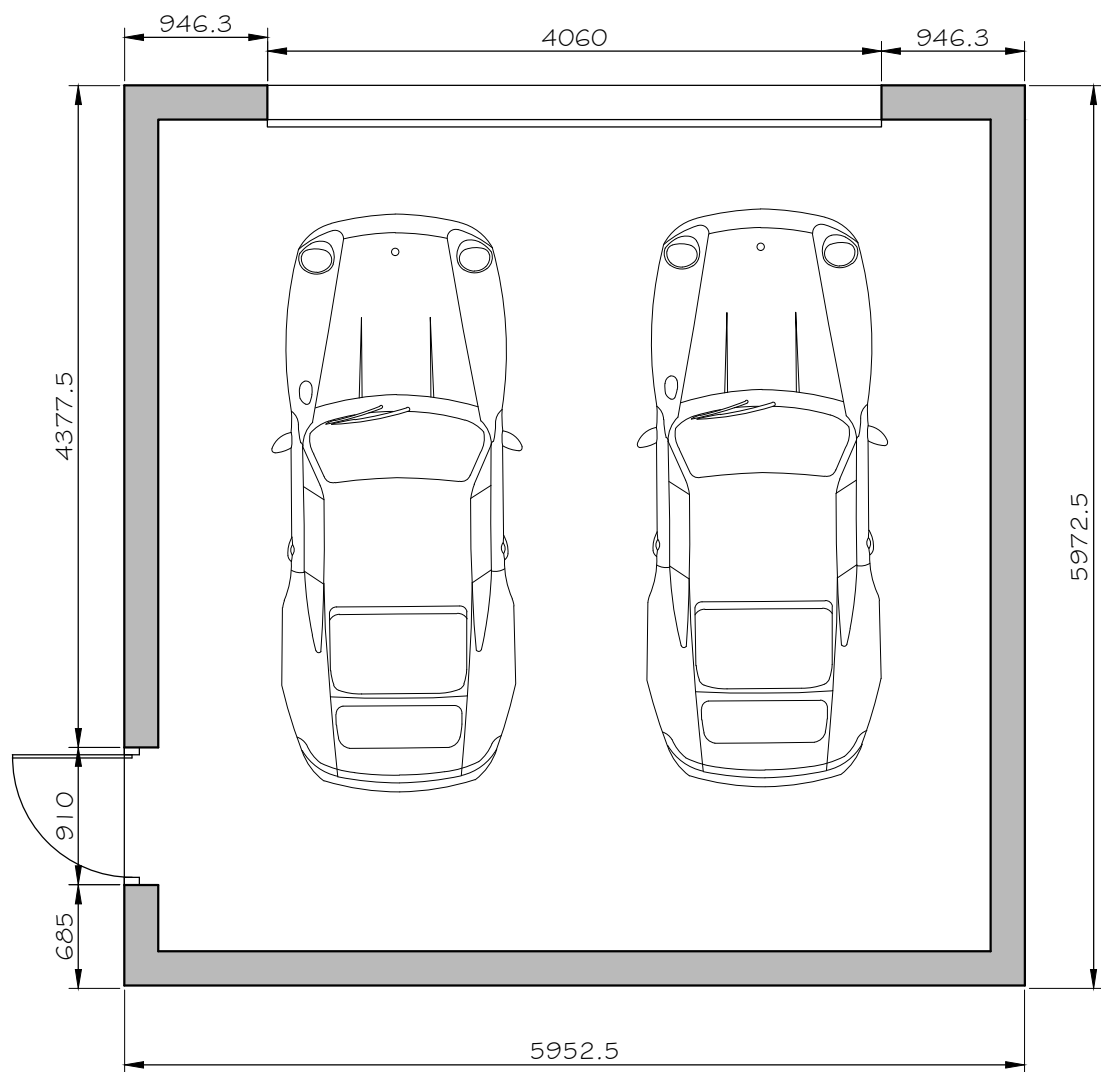

PROPOSED PLAN (1:50)

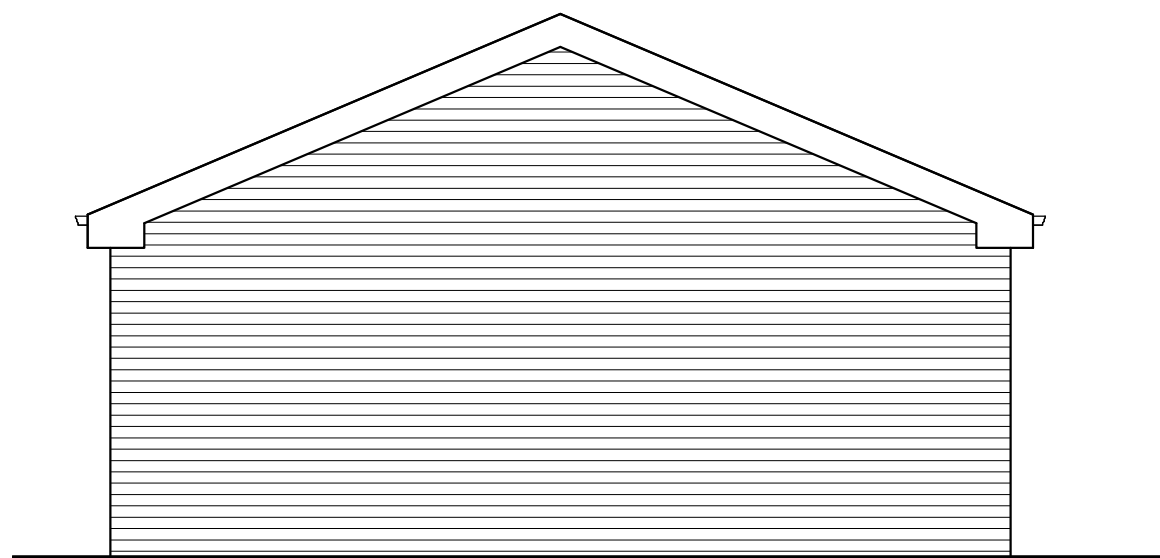


PROPOSED SIDE ELEVATION (1:50)

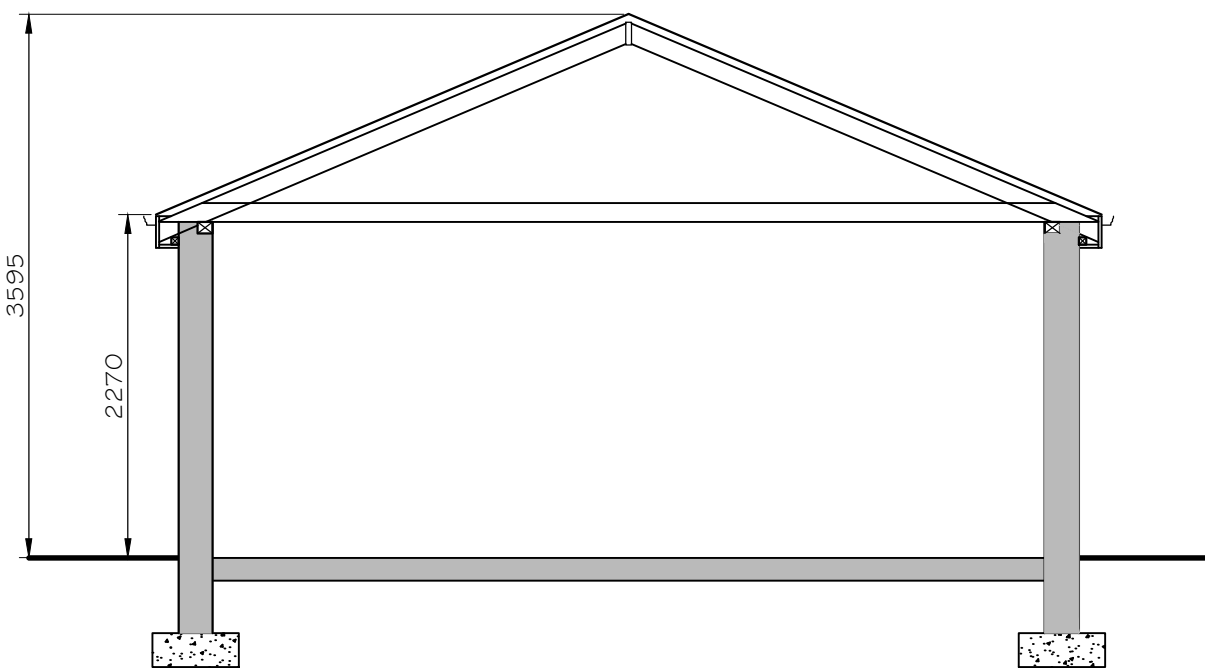

PROPOSED SIDE ELEVATION (1:50)

- NOTES
- ROOF - NATURAL SLATE
- WALLS
- NEW BRICKWORK TYPE & COLOUR TBA.
- STONE QUOINS & LINTELS COLOUR/TYPE TO BE AGREED
- DOORS/WINDOWS
- MAIN GARAGE DOOR TO BE PPC STEEL ROLLER DOORS - COLOUR TBA
- SIDE DOOR TIMBER
- ROOF LIGHTS - NEW ROOF LIGHTS TO BE VELUX OR SIMILAR APPROVED CONSERVATION TYPE ROOF LIGHTS
- FASCIA BOARDS - PVC COLOUR/PROFILE TBA
- RAINWATER GOODS - PPC ALUMINIUM TO MATCH EXISTING - PROFILE/COLOUR TBA

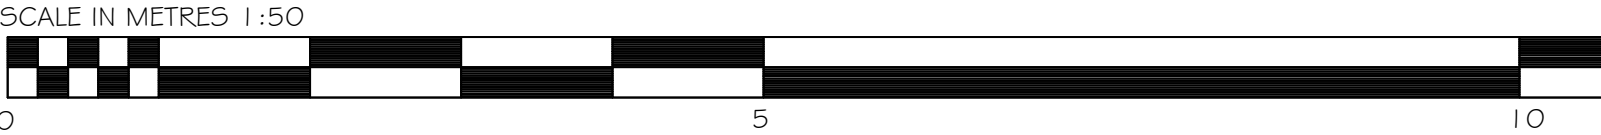

Project	PROPOSED CONVERSION OF EXISTING STONE £ DUTCH BARNS £ PIGGERY LAND AT FORMER COACH ROAD FARM CUT LANE KNOWSLEY L33 3AQ	Scale
		1:50 @ A2
Plan	PROPOSED NEW GARAGE TO STONE BARN	Date
		MAY 2022
		Dwg.No
		MG2022/10