




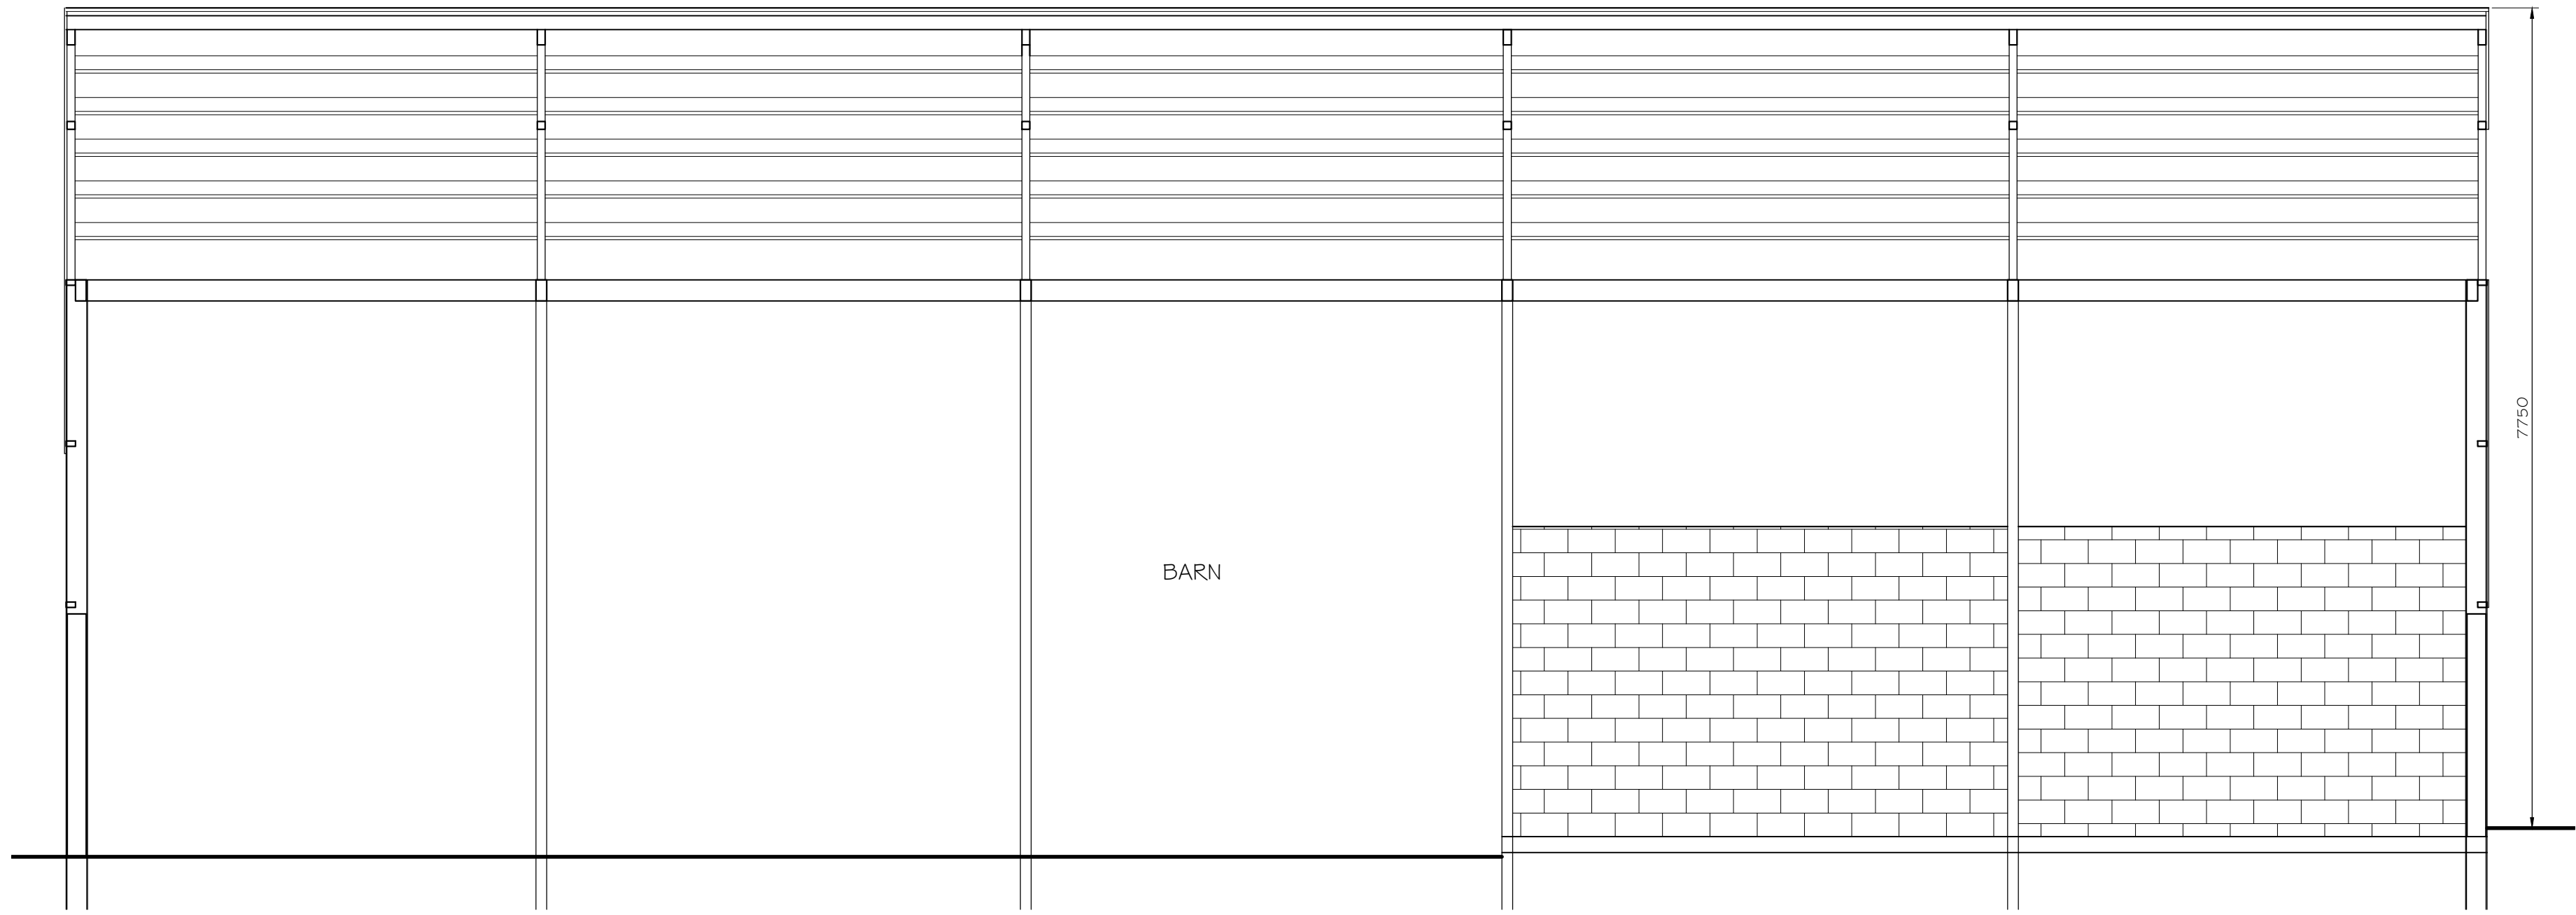


EXISTING SECTION A-A (1:50)

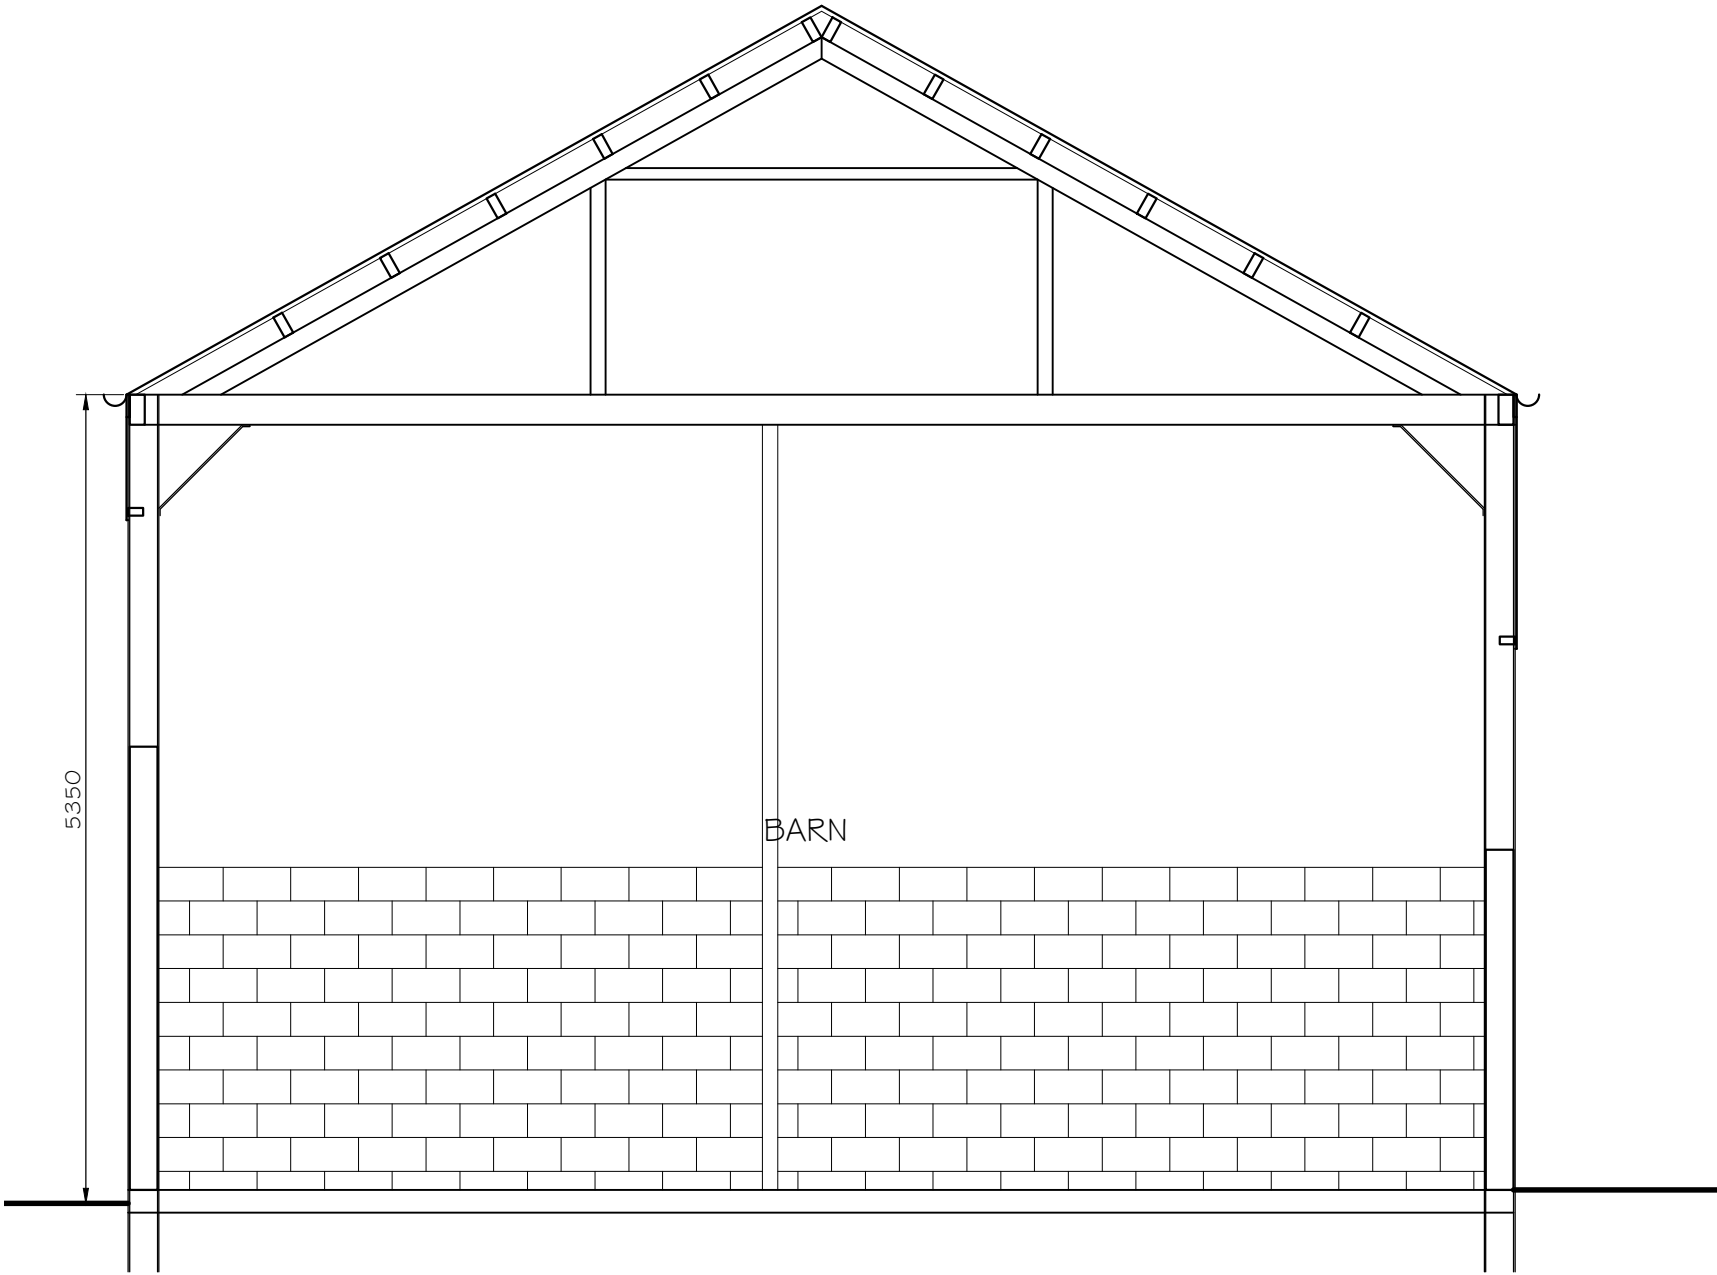

EXISTING SECTION B-B (1:50)

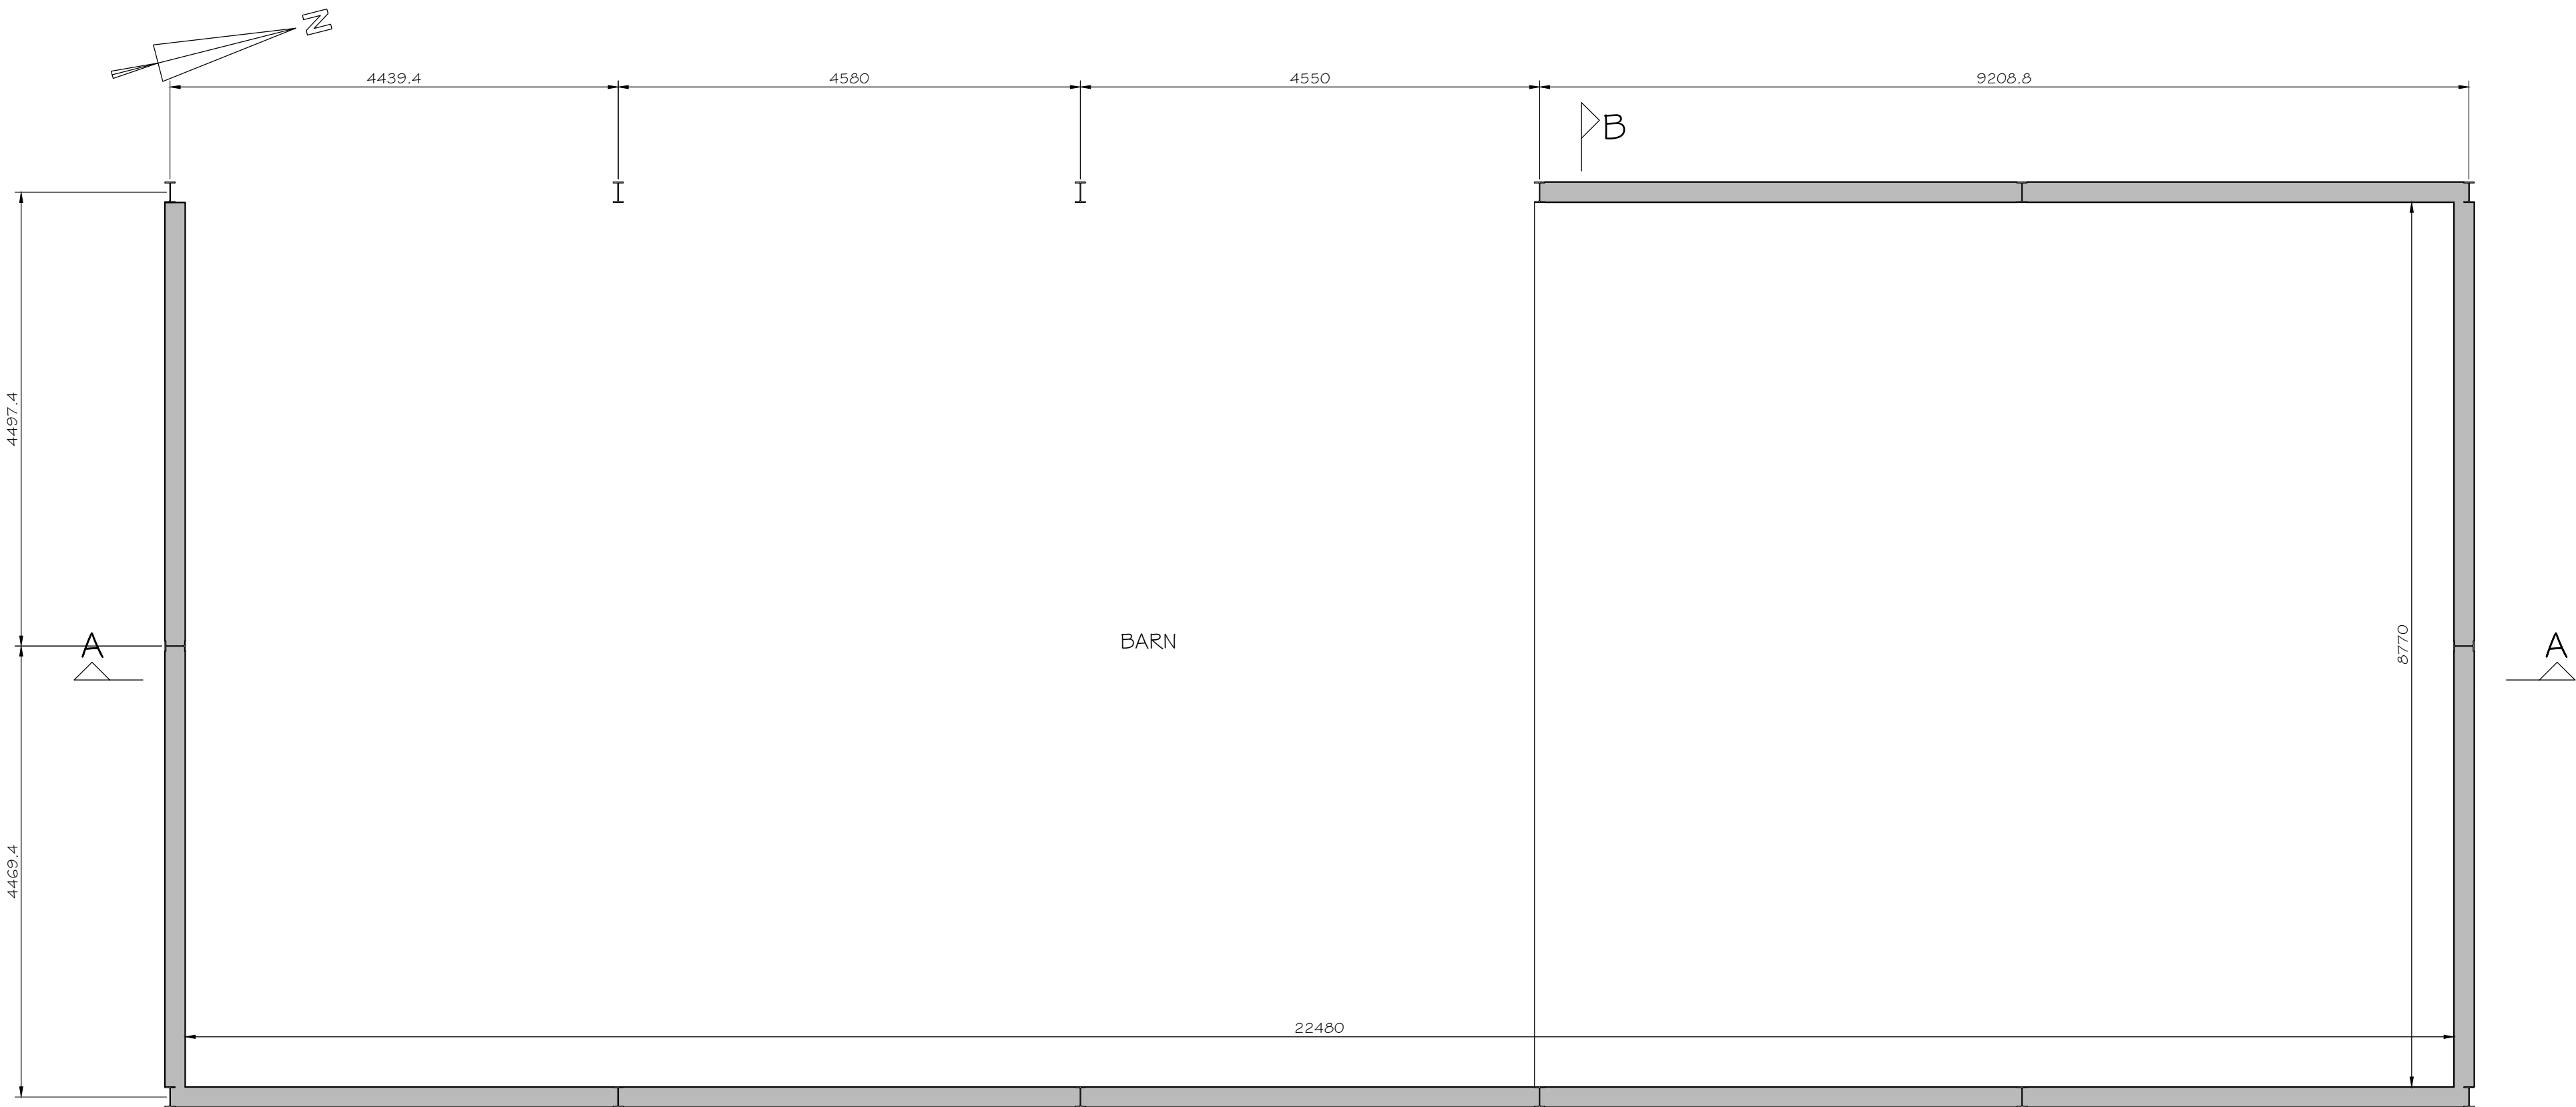

EXISTING PLAN (1:50)

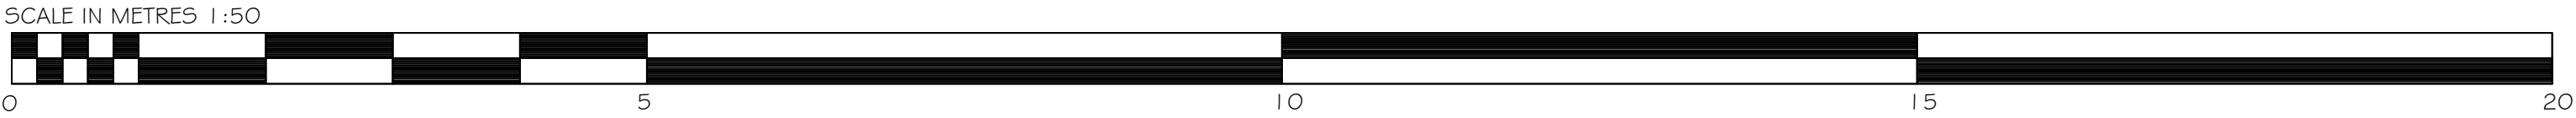

Project	PROPOSED CONVERSION OF EXISTING STONE # DUTCH BARN # PIGGERY LAND AT FORMER COACH ROAD FARM CUT LANE KNOWSLEY L33 3AQ	Scale	1:50 @ A1
		Date	MAY 2022
	Plan	EXISTING PLAN # SECTIONS OF DUTCH BARN	Org.No MG2022/11