




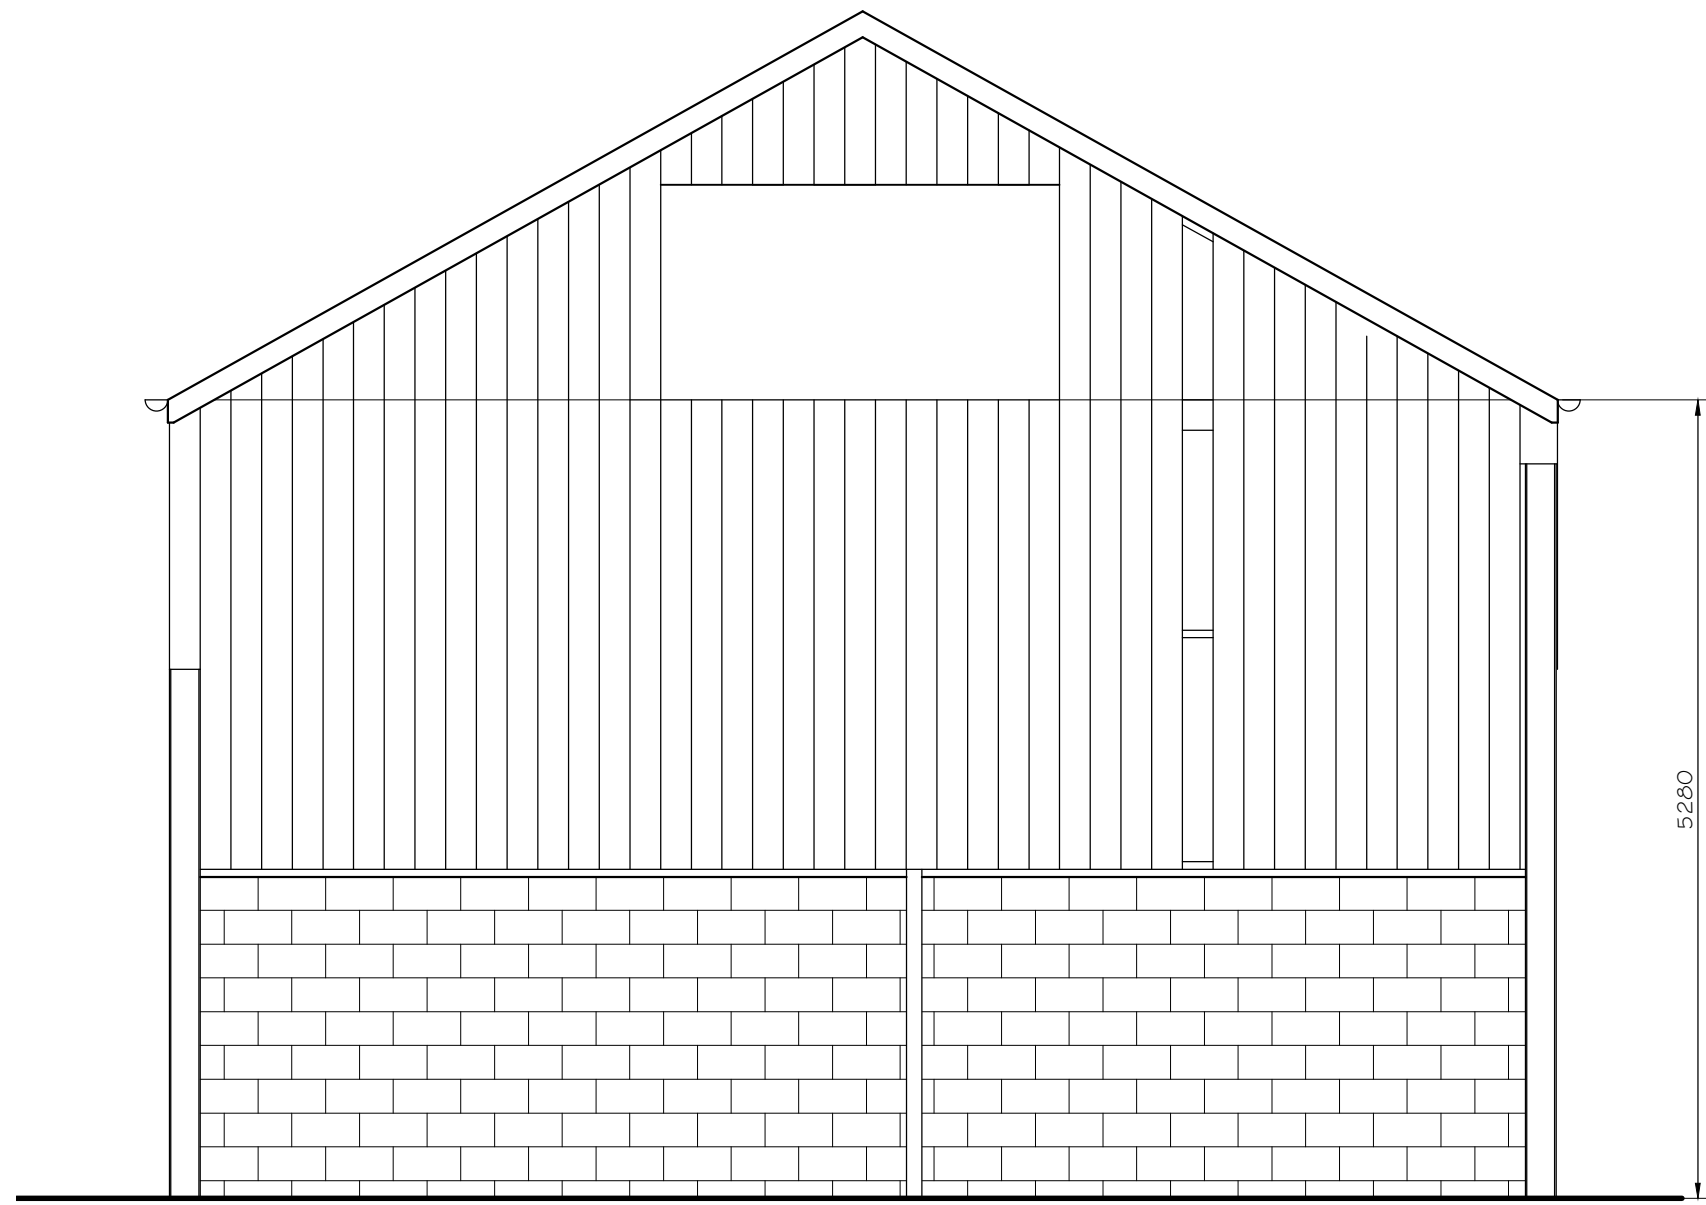


EXISTING NORTH ELEVATION (1:50)

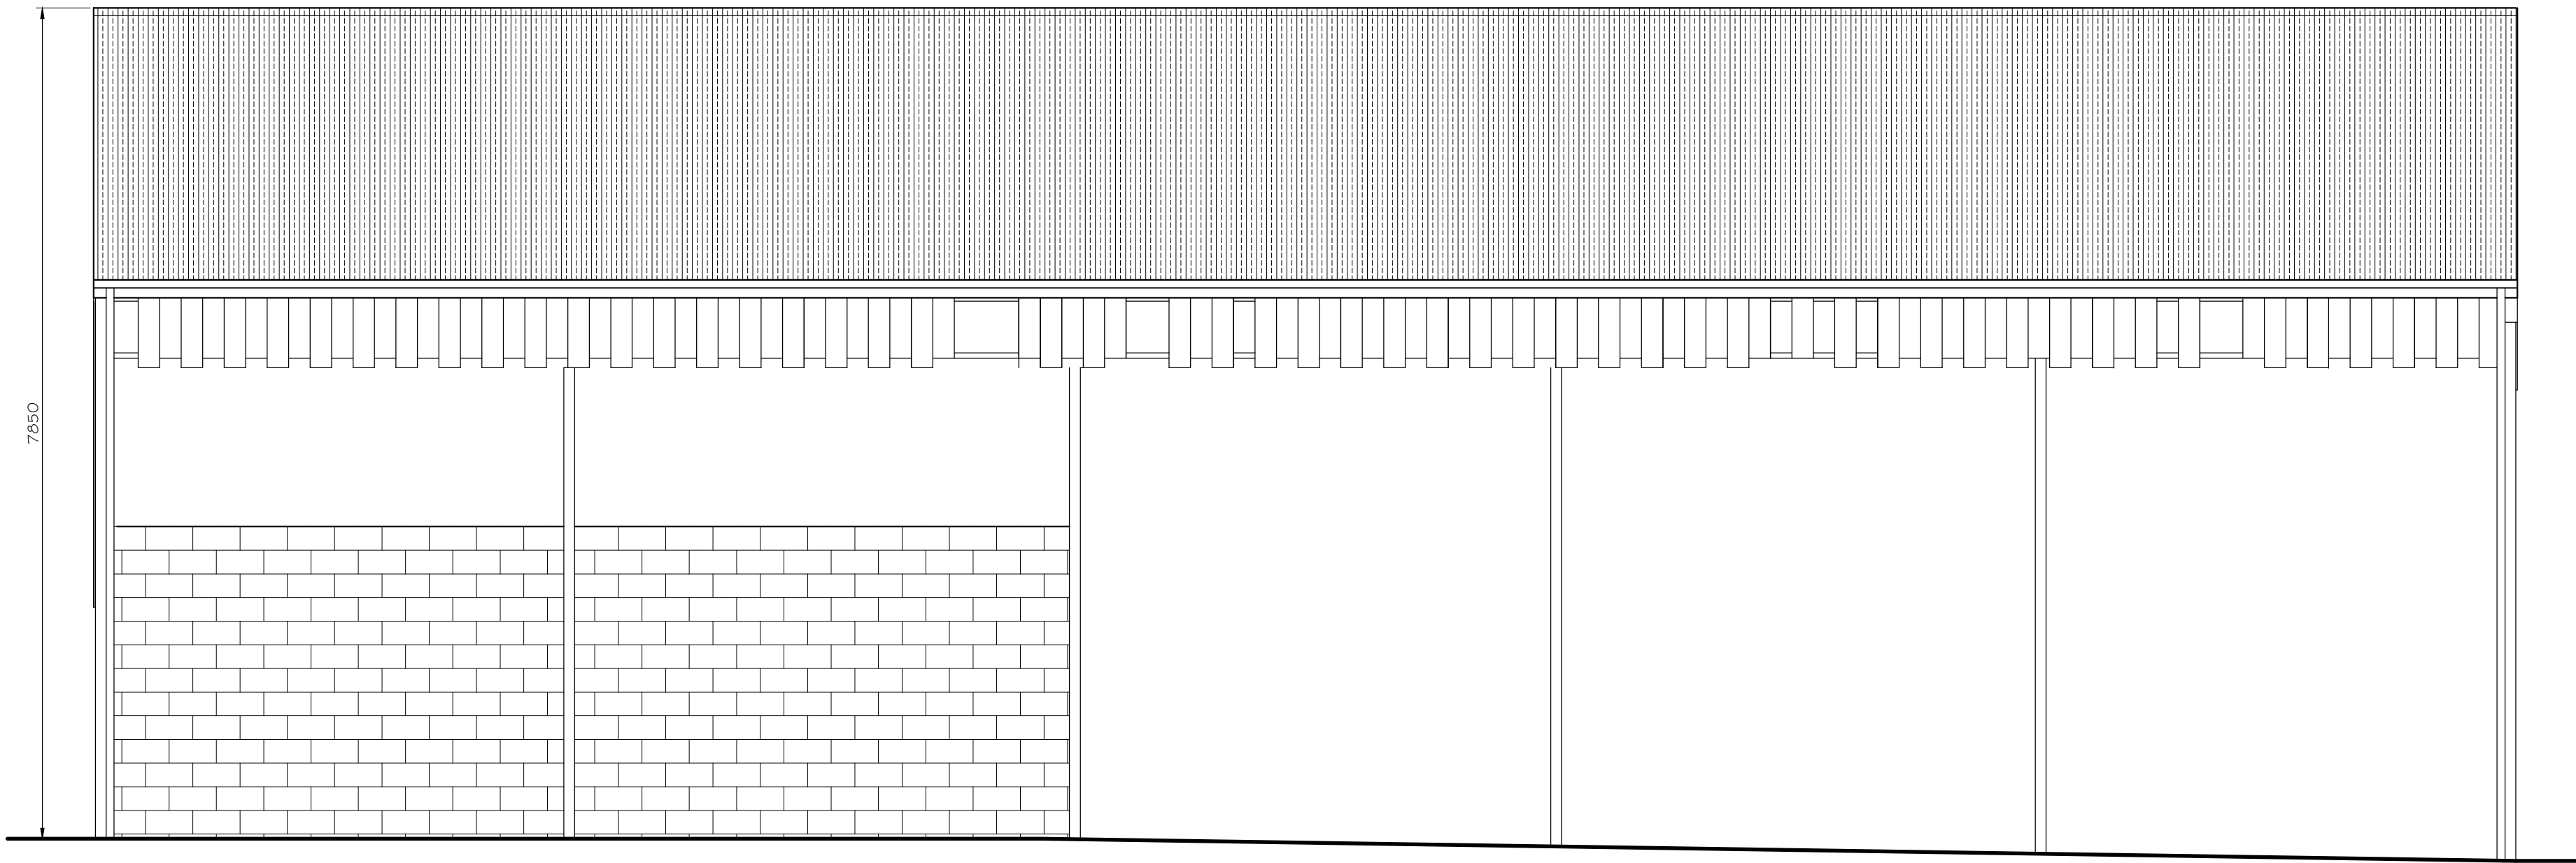


EXISTING WEST ELEVATION (1:50)

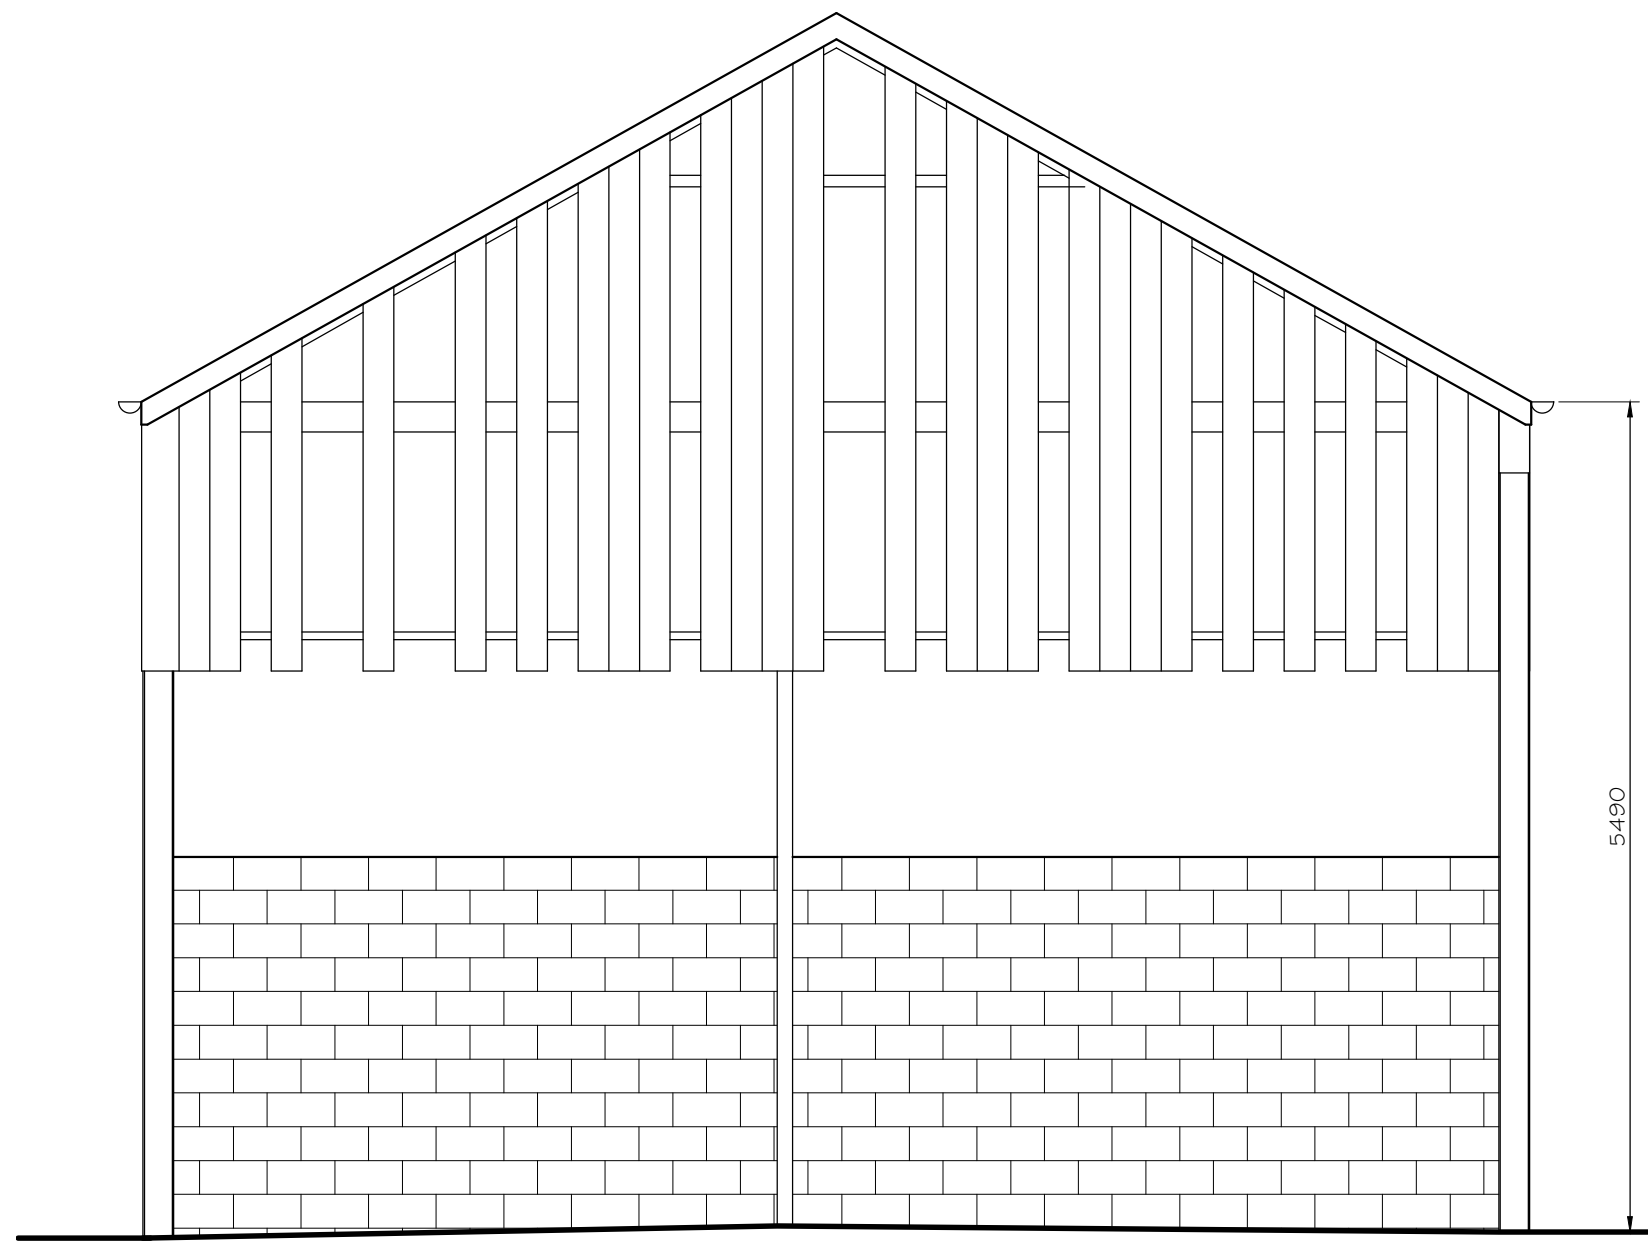

EXISTING SOUTH ELEVATION (1:50)

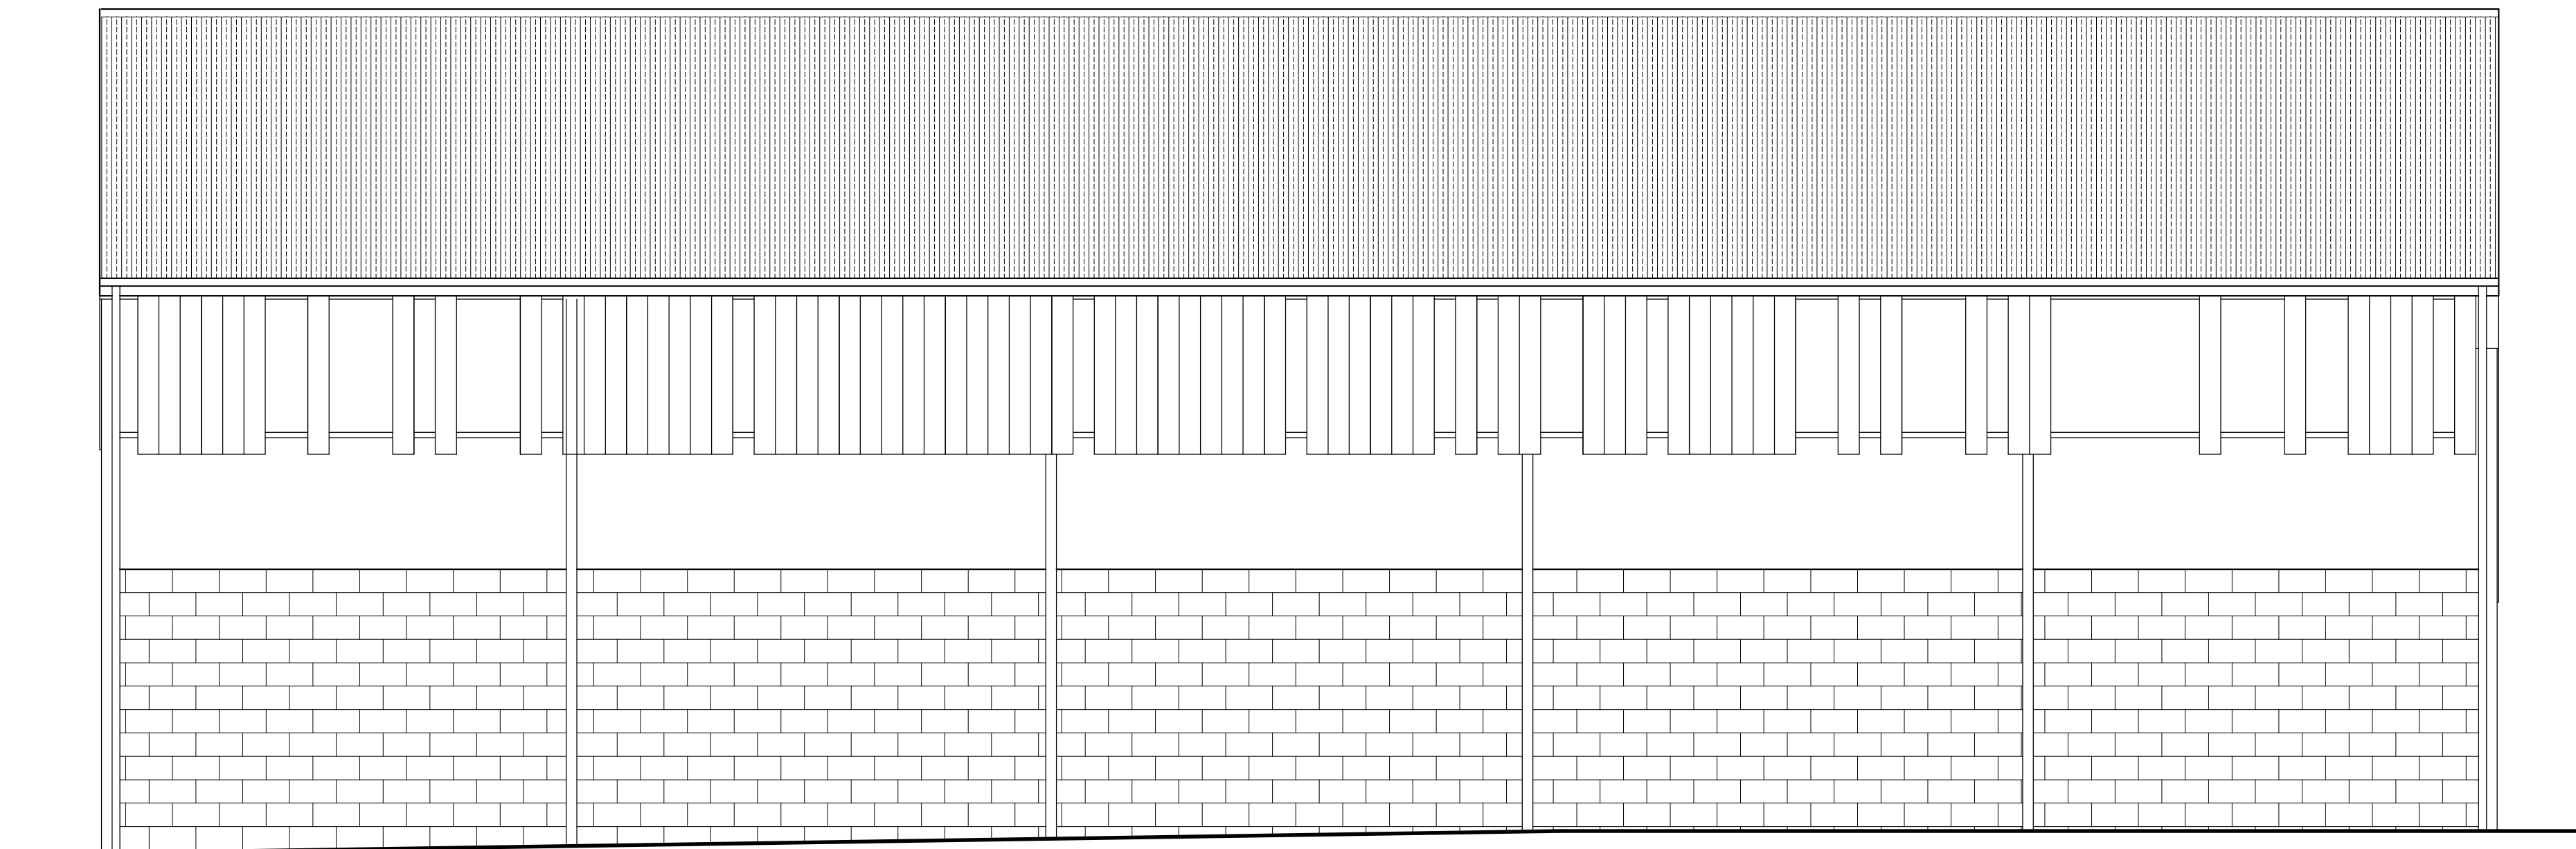

EXISTING EAST ELEVATION (1:50)

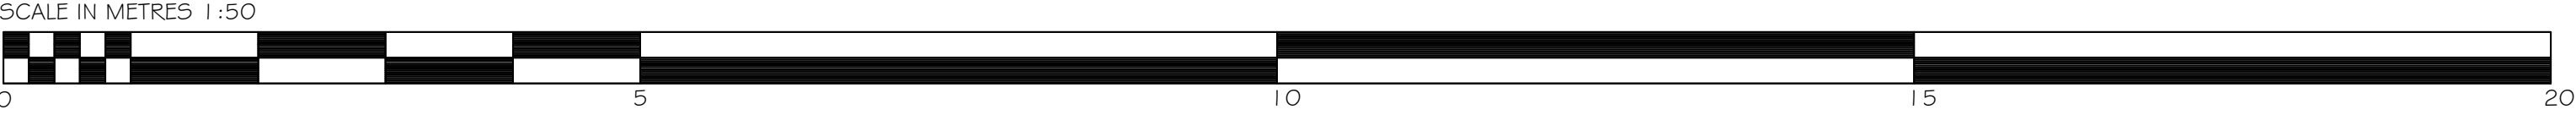

|         |   |                     |
|---------|---|---------------------|
| Project | PROPOSED CONVERSION OF EXISTING STONE<br># DUTCH BARNS # PIGGERY<br>LAND AT FORMER COACH ROAD FARM<br>CUT LANE<br>KNOWSLEY<br>L33 3AQ | Scale<br>1:50 @ A1  |
|         |   | Date<br>MAY 2022    |
| Plan    | EXISTING ELEVATIONS OF DUTCH<br>BARN                                                                                                  | Dwg.No<br>MG2022/12 |