



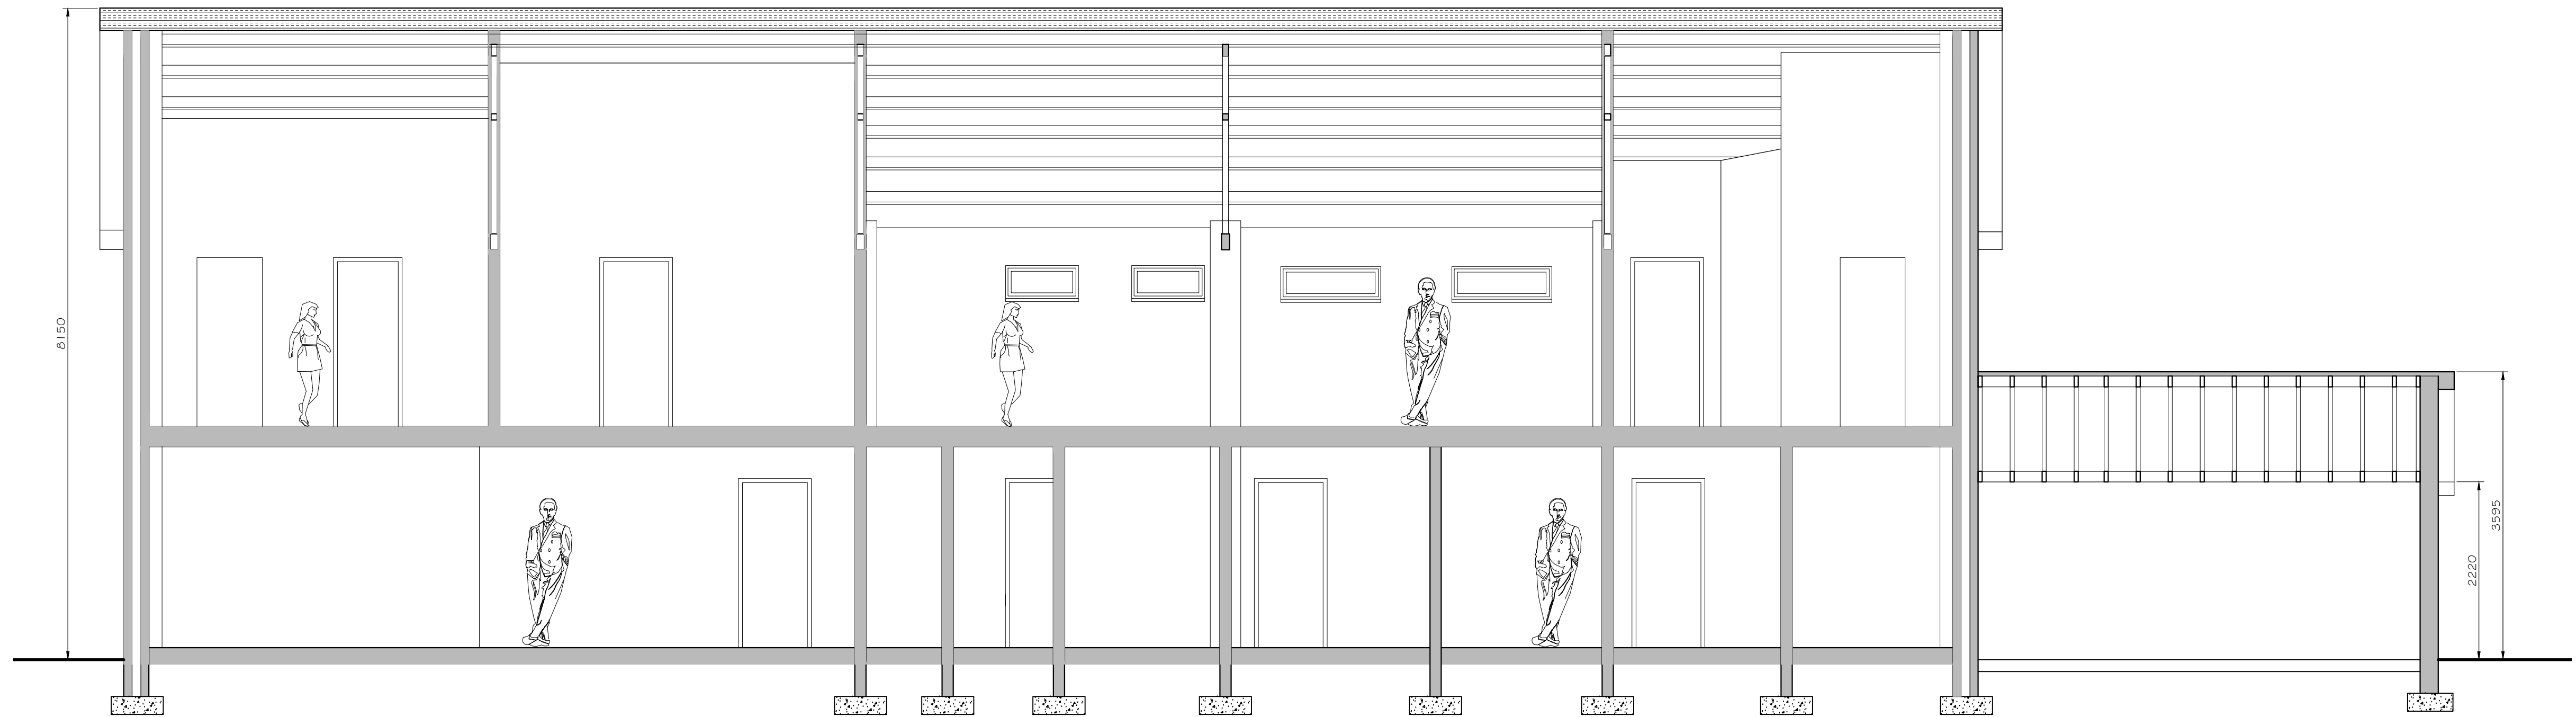


PROPOSED SECTION A-A (1:50)

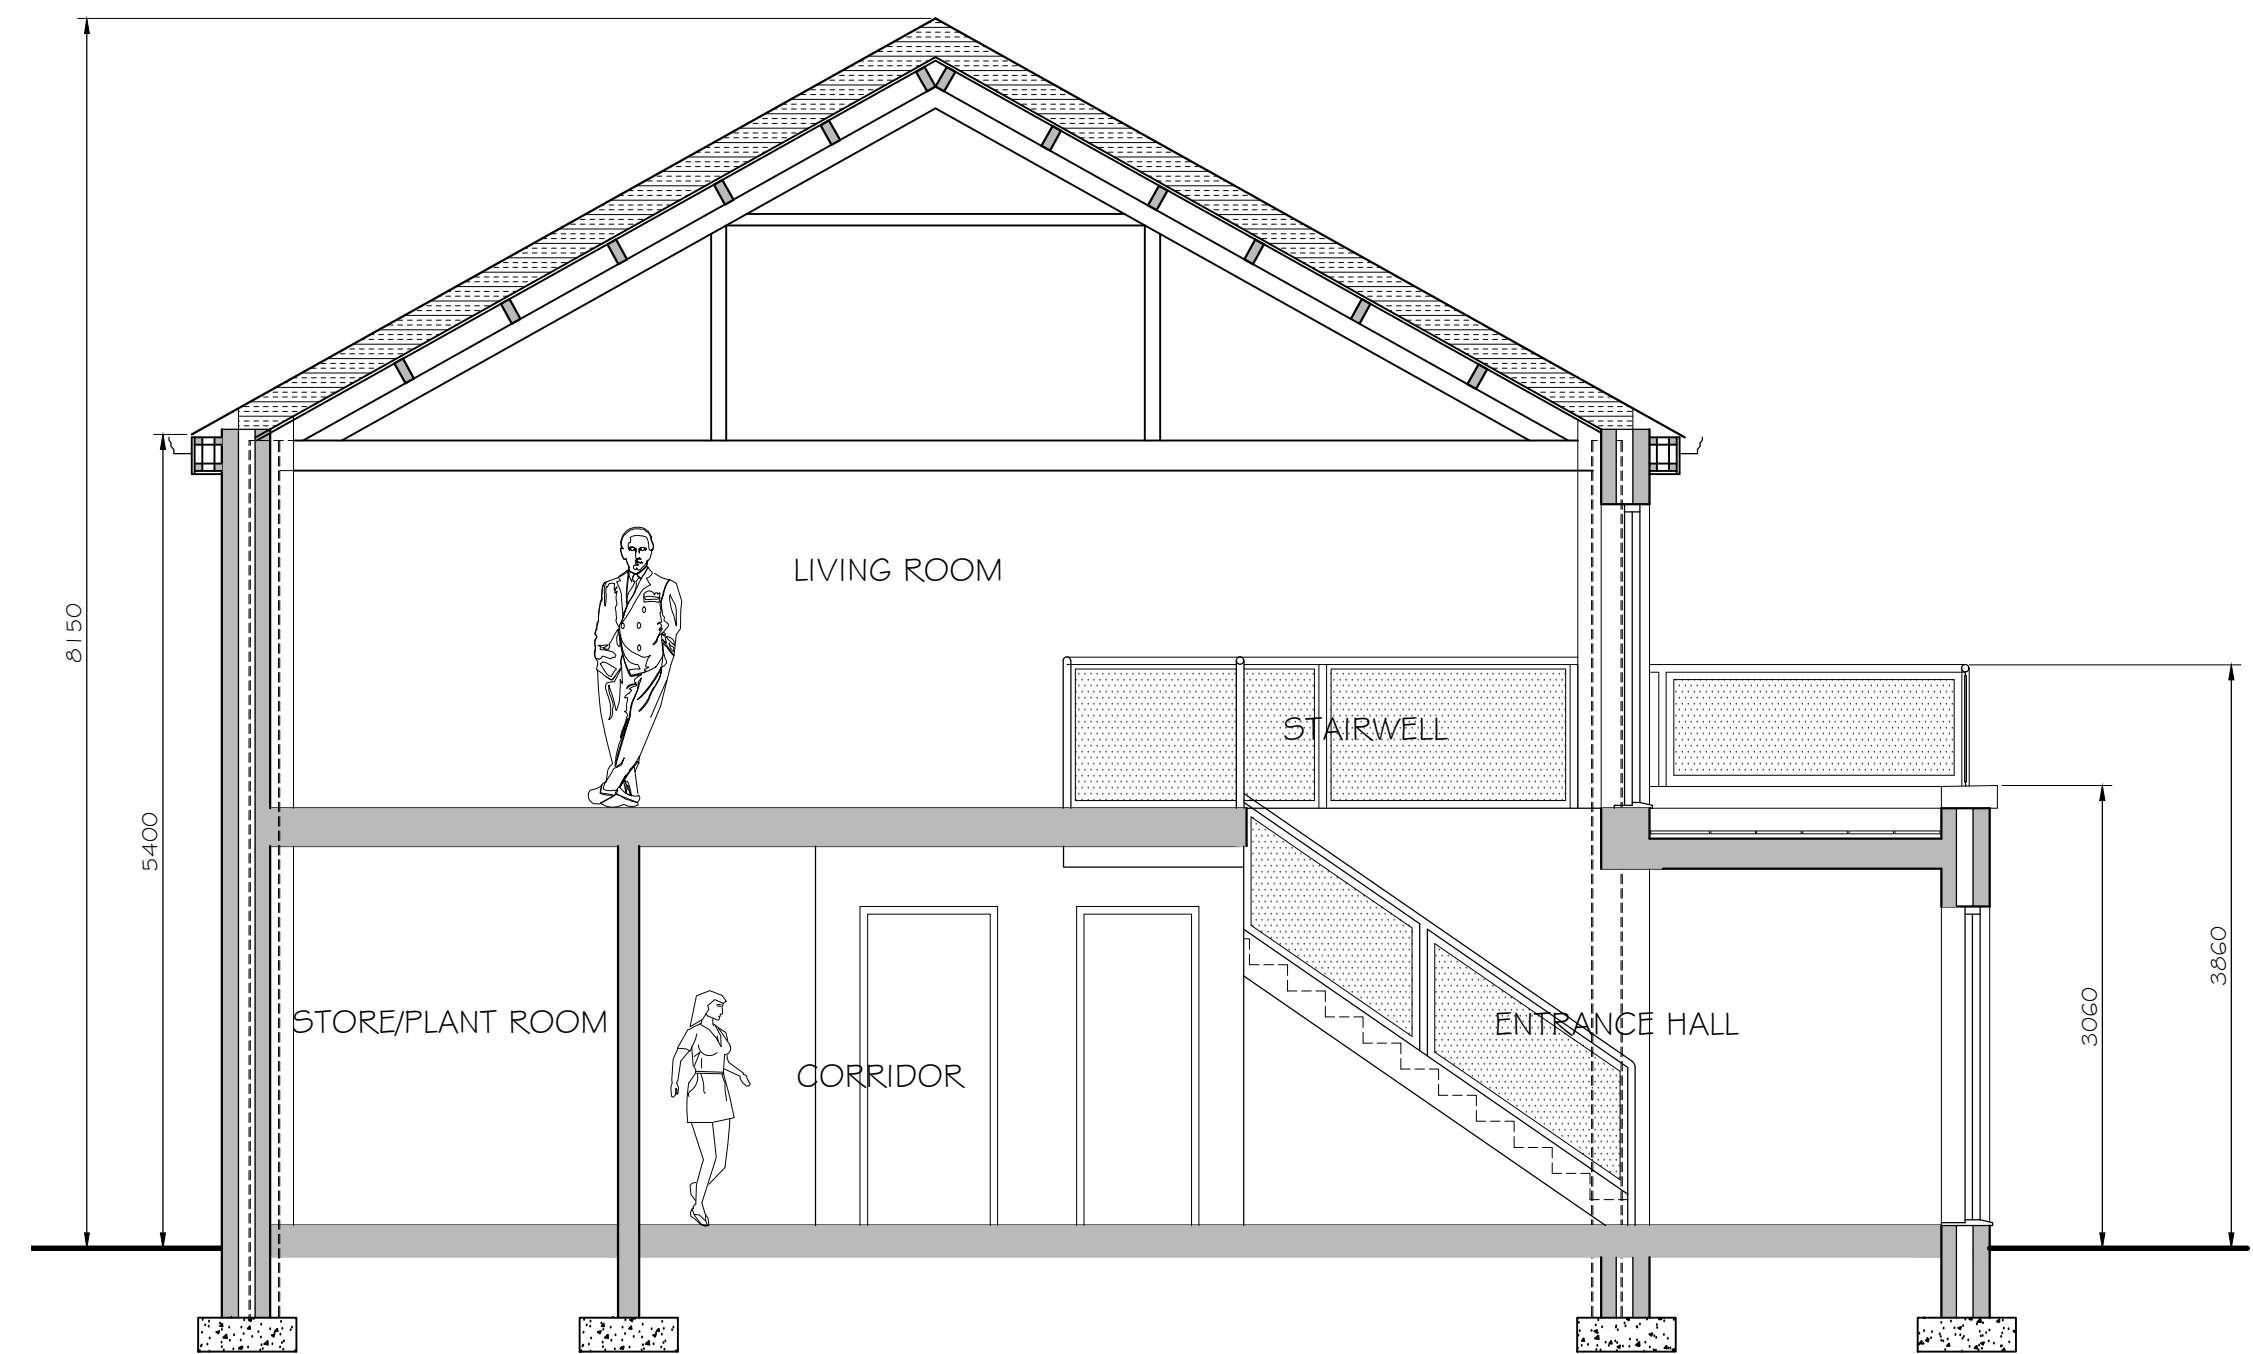

PROPOSED SECTION B-B (1:50)

- NOTES
- EXISTING ELEMENTS
EXISTING TIMBER ROOF TRUSSES AND PURLINS TO BE RETAINED AND FORM PART OF THE NEW ROOF STRUCTURE.
EXISTING STEEL COLUMNS TO BE RETAINED TO FORM PART OF THE MAIN STRUCTURE.
EXISTING CORRUGATED ROOF SHEETING, BLOCK WALLS AND TIMBER FASCIA/DOWNSTANDS ETC TO BE REMOVED
- ROOF - NATURAL SLATE
- WALLS
NEW BRICKWORK TYPE & COLOUR TBA.
STONE QUOINS, CILLS & LINTELS COLOUR/TYPE TO BE AGREED
- DOORS/WINDOWS
GARAGE DOOR TO BE PPC STEEL ROLLER DOORS - COLOUR TBA
DOORS & WINDOWS TO BE PVC OR PPC ALUMINIUM COLLUR TBA
- ROOF LIGHTS - NEW ROOF LIGHTS TO BE VELLUX OR SIMILAR APPROVED CONSERVATION TYPE ROOF LIGHTS
- FASCIA BOARDS - PVC COLOUR/PROFILE TBA
- RAINWATER GOODS - PPC - PROFILE/COLOUR TBA

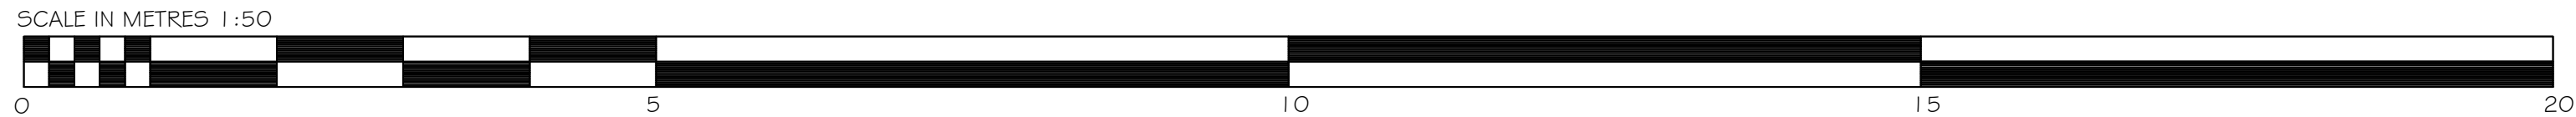

Project	PROPOSED CONVERSION OF EXISTING STONE # DUTCH BARN# # PIGGERY LAND AT FORMER COACH ROAD FARM CUT LANE KNOWSLEY L33 3AQ	Scale
		1:50 @ A1
Plan	PROPOSED SECTIONS TO DUTCH BARN	Date
		MAY 2022
		Dwg.No
		MG2022/15