




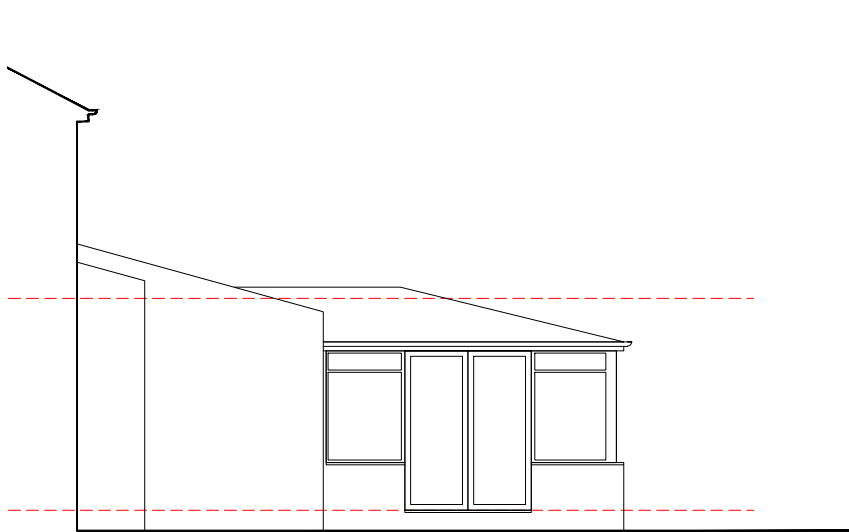


Existing Rear Side Elevation
Scale 1:100

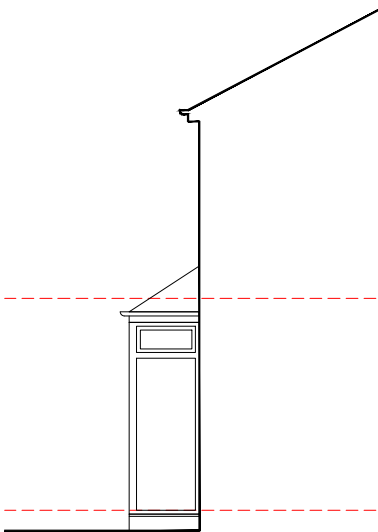

Existing Front Side Elevation
Scale 1:100

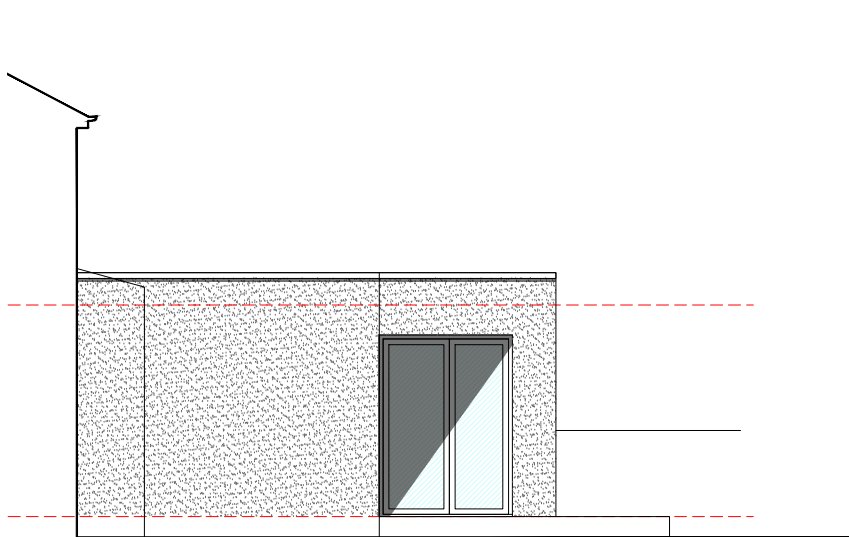

Proposed Rear Side Elevation
Scale 1:100

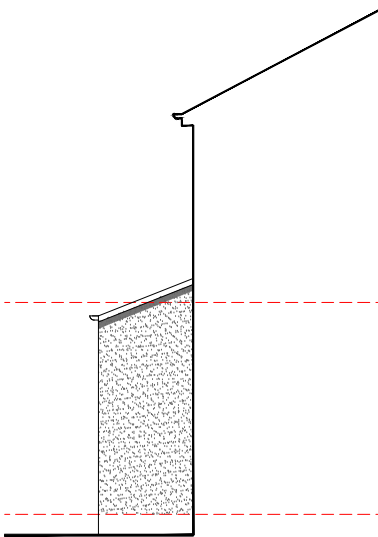

Proposed Front Side Elevation
Scale 1:100



RENDER:
Render to match existing, colour tbc, spec tbc, all to LAPO approval

BI-FOLD DOORS:
Aluminum bi-fold double glazed doors, colour grey, all to LAPO approval.

WINDOWS:
Windows to be white frame UPVC double glazed, colour to be white, all to LAPO approval.


PITCH ROOF:
Concrete roofing tiles to match existing, all to LAPO approval.

FLAT ROOF:
Flat roof to be single ply membrane, colour grey, all to LAPO approval.

ROOFLIGHT LIGHT:
Roof light to be VELUX double glazed, all to LAPO approval.

FLAT ROOFLIGHT:
Rooflight to be double glazed flat profile roof light, all to LAPO approval.

RAINWATER GOODS:
All rain water goods to be UPVC - colour to be Black. All fascias/soffits to be white, all to LAPO approval.

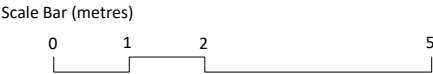

Site.	16 COURT HEY AVENUE
Drawing Title	EXISTING/ PROPOSED ELEVATIONS
Dwg. no	004
Date	AUGUST 2025
Scale	1:100 @A3
Rev	C