


Copyright of this drawing remains the sole property of Domus Architecture unless otherwise assigned in writing. Do not scale from this drawing. figured dimensions are to be worked in all cases with any discrepancies reported to Domus prior to commencement of any work. Only the original drawing should be relied on.



Revision	Date	Description	Checked

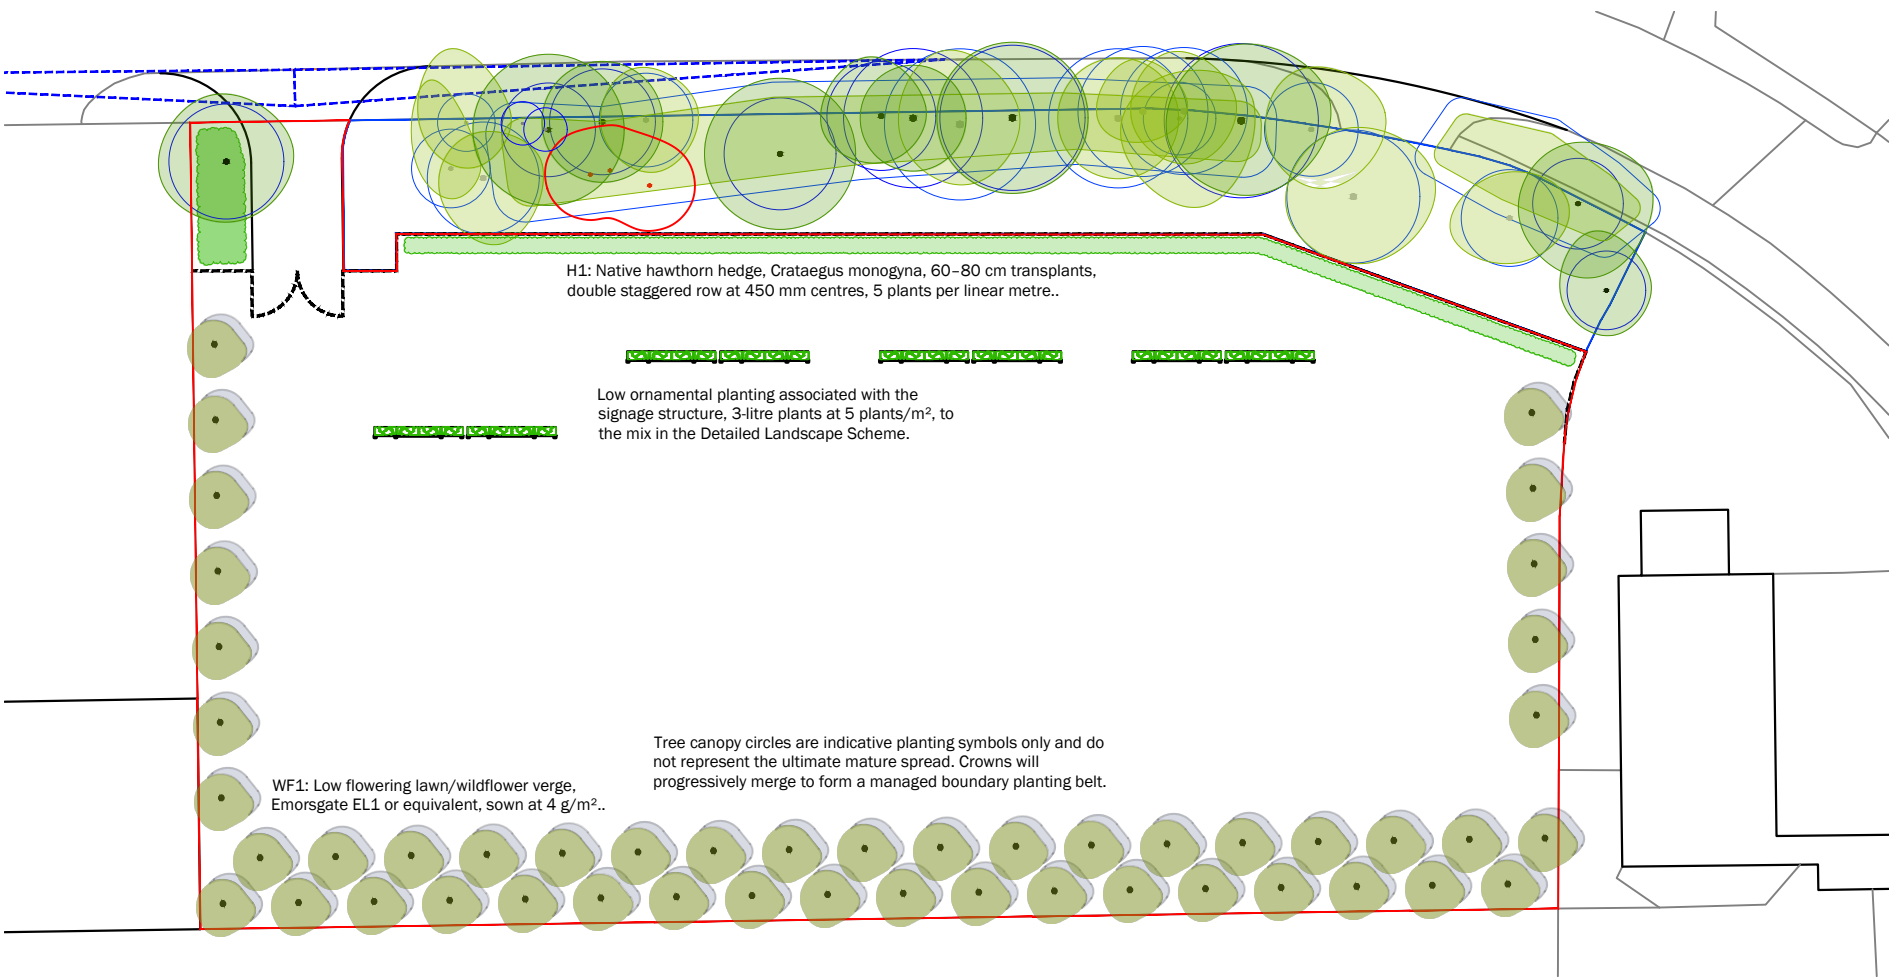

Code	Species	Quantity
AG	Alnus glutinosa – common alder	14
BP	Betula pubescens – downy birch	6
BPE	etula pendula – silver birch	4
QR	Qercus robur – English oak	8
SA	Sorbus aucuparia – rowan	6
CM	Crataegus monogyna – hawthorn	6
AC	Acer campestre – field maple	4
	Total	48

Landscaping Notes

1. Tree canopy circles are indicative planting symbols only and do not represent the ultimate mature spread. Crowns will progressively merge to form a managed boundary planting belt.
2. All planting within visibility splays shall be maintained at no more than 600 mm above the adjacent carriageway level. The H1 hedge may be maintained at approximately 1.2 m outside visibility splays.
3. Verify all underground services before excavation. Proposed trees shall be positioned outside statutory easements and service-owner stand-offs. Keep proposed trees at least 6 m from the outside edge of any Cadent gas asset unless otherwise agreed in writing. No dense planting, poplar or willow shall be located within 10 m of a Cadent asset.
4. Refer to Detailed Landscape Scheme, project 2143, issue P01, for species, stock sizes, planting specification, ground preparation and five-year maintenance requirements.

DOMUS
architecture

One Campbell Street
Leeds
LS28 6DP

T: 0113 518 1010
E: info@domusarchitecture.co.uk
W: domusarchitecture.co.uk

Project:
Containerised Self Storage Development

Site Address:
Land at Marl Road, Knowsley L33 7AP

Client:
Cuboid Self Storage Ltd

Title:
Soft Landscaping Plan

Date: September 2026	Scale: 1:500 @ A3	Checked: PS
Project: 2143	Dwg No: A1-04	Revision: -