


All dimensions rounded to the nearest 5mm.

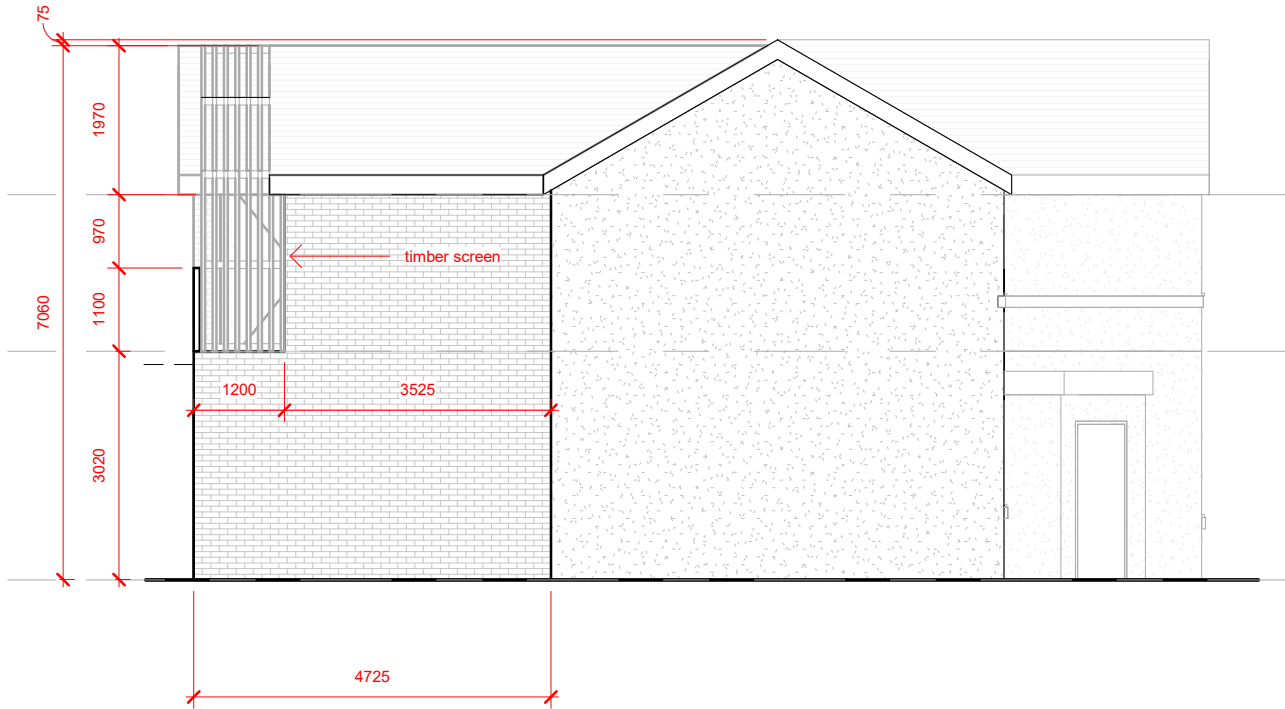

Proposed Elevation 01 - Front
1 : 100



Proposed Elevation 02 - North West
1 : 100

General Notes: Nicholson Studio Ltd accepts no responsibility for any costs, losses or claims arising from the drawings, specifications or related documents unless there is full compliance by the Client or any authorised user with the following; 1. All boundaries, dimensions and levels to be checked on site. Any discrepancies to be reported to the Designer immediately 2. Drawings to be read in conjunction with all other relevant drawings and specifications 3. Discrepancies with site or other information to be forwarded to the Designer before implementation of any details 4. Check the scale bar if scaling from drawings, or refer to dimensions. 5. Information to be checked and approved by all relevant parties for coordination purposes prior to implementation 6. All information is © copyright Nicholson Studio Ltd and is not to be used by any unauthorised user		Additional Notes Proposed alterations are subject to confirmation with LPA, S/E and BCO prior to commencement of any works.	Rev	Date	Description	Issued	Project Description Double Storey Rear Extension		Title Proposed Elevations 01 and 02		
- A	19.07.24 13.08.24		Issued for Planning. Amended scale and visual barrier note.	JN JN	Client Name Mr R. & Mrs C. Thomas		Drawing No. 068-02-04-003				
					Site Address 211 Tarbock Road, L36 0SA		Scale 1 : 100	Date 17.07.24	Drawn by JN		

nicholson.studio

simple, considerate residential architecture.

Nicholson Studio Ltd.
E: jamie@nicholson.studio
W: www.nicholson.studio