


File name \\UK.WSPGROUP.COM\CENTRAL DATA\PROJECTS\70119\XXXX\70119\719 KMBC HALEWOOD LUF RIBA 303 WIP\LANDSCAPE ARCHITECT\T02 CAD-BIM MODELS\LOCATION PLAN MODEL\HALEWOOD LOCATION PLAN MODEL.DWG, printed on 11 February 2025 16:44:41, by Yip, Jake

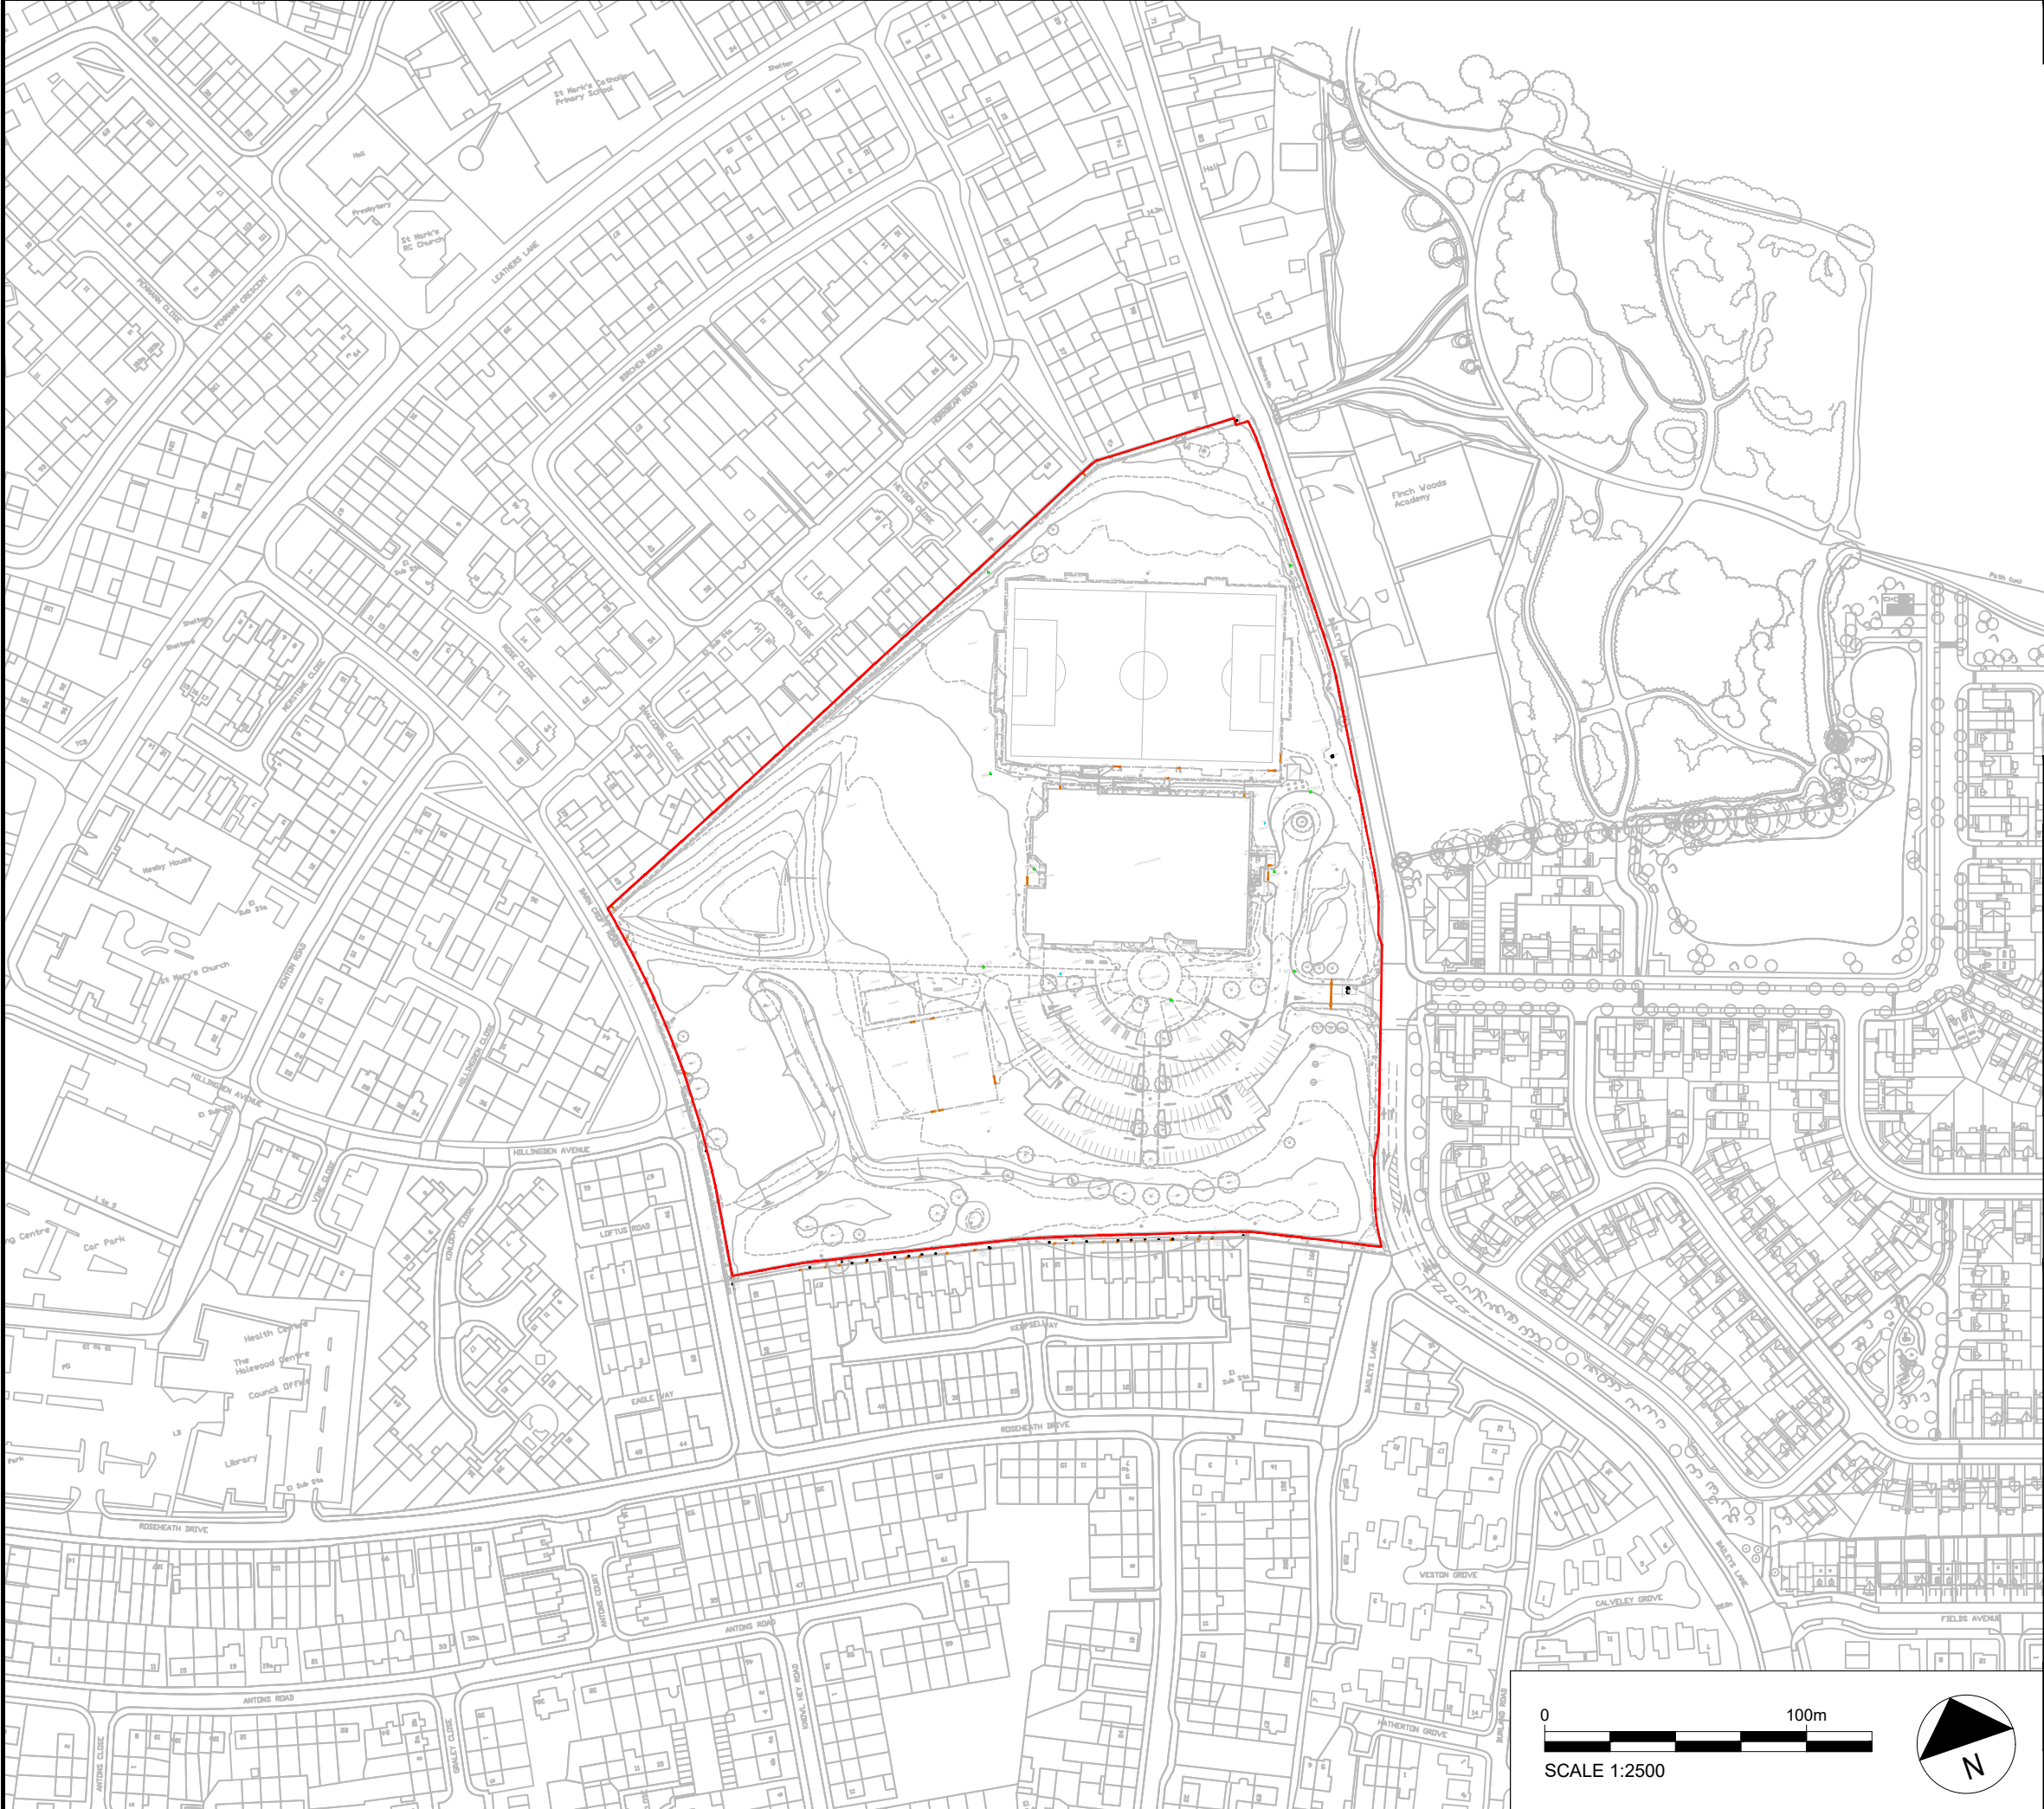

KEY:

Application Site Boundary

P01	10/02/25	JY	First Issue	ER	RW
REV	DATE	BY	DESCRIPTION	CHK	APP

DRAWING STATUS:	S2 - FOR INFORMATION
-----------------	----------------------



1st Floor Station House, Exchange Station, Tithebarn Street, Liverpool, L2 2QP, UK
T+ 44 (0) 151 600 5500
wsp.com

CLIENT:	KMBC
---------	------

ARCHITECT:	WSP
------------	-----

PROJECT:	Halewood LUF
----------	--------------

TITLE:	Halewood Leisure Centre Site Location Plan
--------	---

SCALE @ A3: 1:2500	CHECKED: ER	APPROVED: RW
PROJECT No: 70119719	DESIGNED: JY	DRAWN: JY
DATE: February 25		REV: P01

© WSP UK Ltd
