
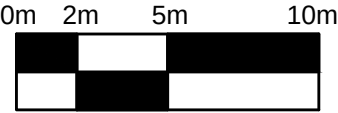


File name \\UK.WSPGROUP.COM\CENTRAL DATA\PROJECTS\70119XXX\70119719 KMBC HALEWOOD LUF RIBA 303 WIP\TRANSPORT\DRAWINGS\HALEWOOD_TRANSPORT.DWG, printed on 13 March 2025 14:52:46, by Ng, Peter

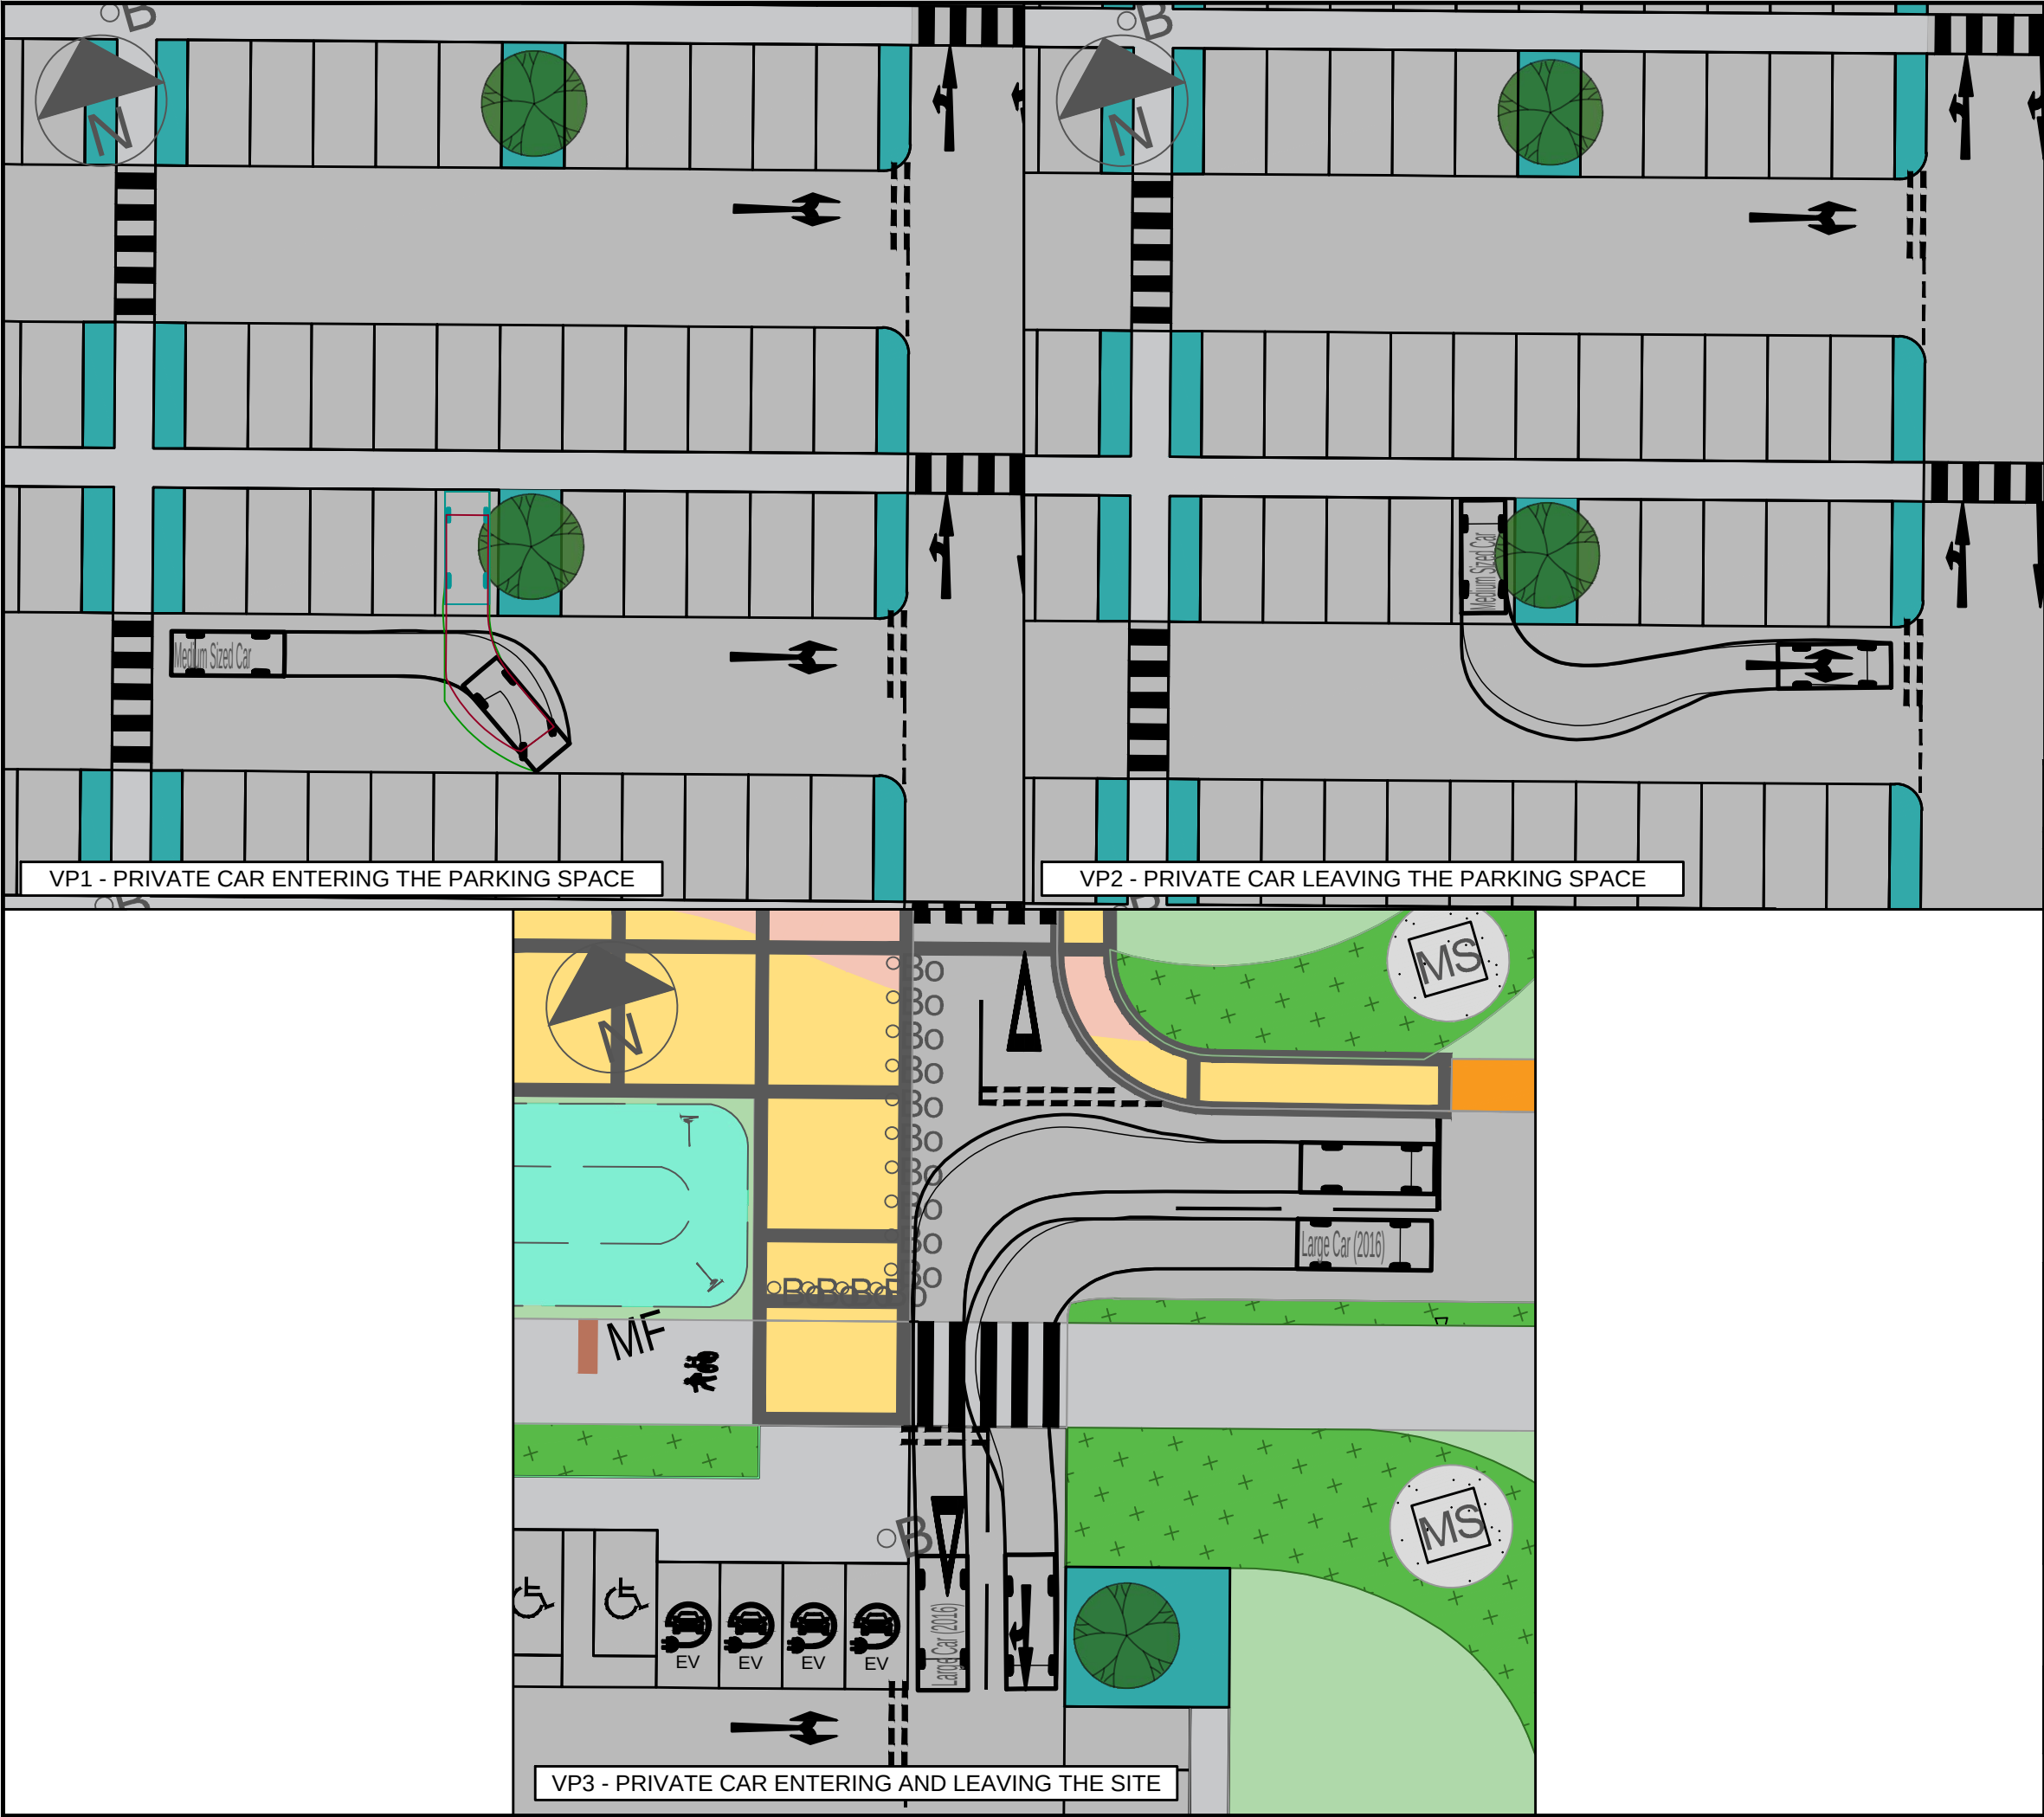

THIS PROVISIONAL PRELIMINARY DESIGN IS FOR GUIDANCE PURPOSES ONLY. WSP ACCEPTS NO LIABILITY FOR ANY DAMAGE, LOSS, EXPENSES OR COST INCURRED AS A RESULT OF RELYING ON THE INFORMATION PROVIDED IN THE DESIGN APPRAISAL ESTIMATE. THE APPRAISAL ESTIMATE WAS DERIVED FROM A MIXTURE OF THIRD PARTY INFORMATION AND THE APPLICATION OF WSP'S REASONABLE SKILL AND CARE, BUT MAY BE SUBJECT TO OTHER SUCH INFORMATION AND VARIATIONS OF WHICH WSP IS UNAWARE. THE DESIGN APPRAISAL ESTIMATE SHOULD NOT BE RELIED UPON FOR TENDER OR PROCUREMENT PURPOSES. FOR ACCURATE ADVICE A DETAILED DESIGN SHOULD BE CARRIED OUT AT THE APPROPRIATE DESIGN STAGE, THEREFORE, USE OF THE INFORMATION IS ENTIRELY AT YOUR OWN RISK.

P01	04/03/2025	PN	FIRST ISSUE	xx	xx
REV	DATE	BY	DESCRIPTION	CHK	APP

DRAWING STATUS: S2 - FOR INFORMATION



8 First Street, Manchester, M15 4GU, UK
T+ 44 (0) 161 200 5000
wsp.com

CLIENT:

ARCHITECT:

PROJECT: HALEWOOD LUF

TITLE: VEHICLE TRACKING OF PRIVATE CAR FOR LEISURE CENTRE SCHEME

SCALE @ A3: 1:250	CHECKED:	APPROVED:
PROJECT No: UK0029106.9719	DESIGNED: PN	DRAWN: PN
DATE: MAR 25		REV: P01

© WSP UK Ltd