


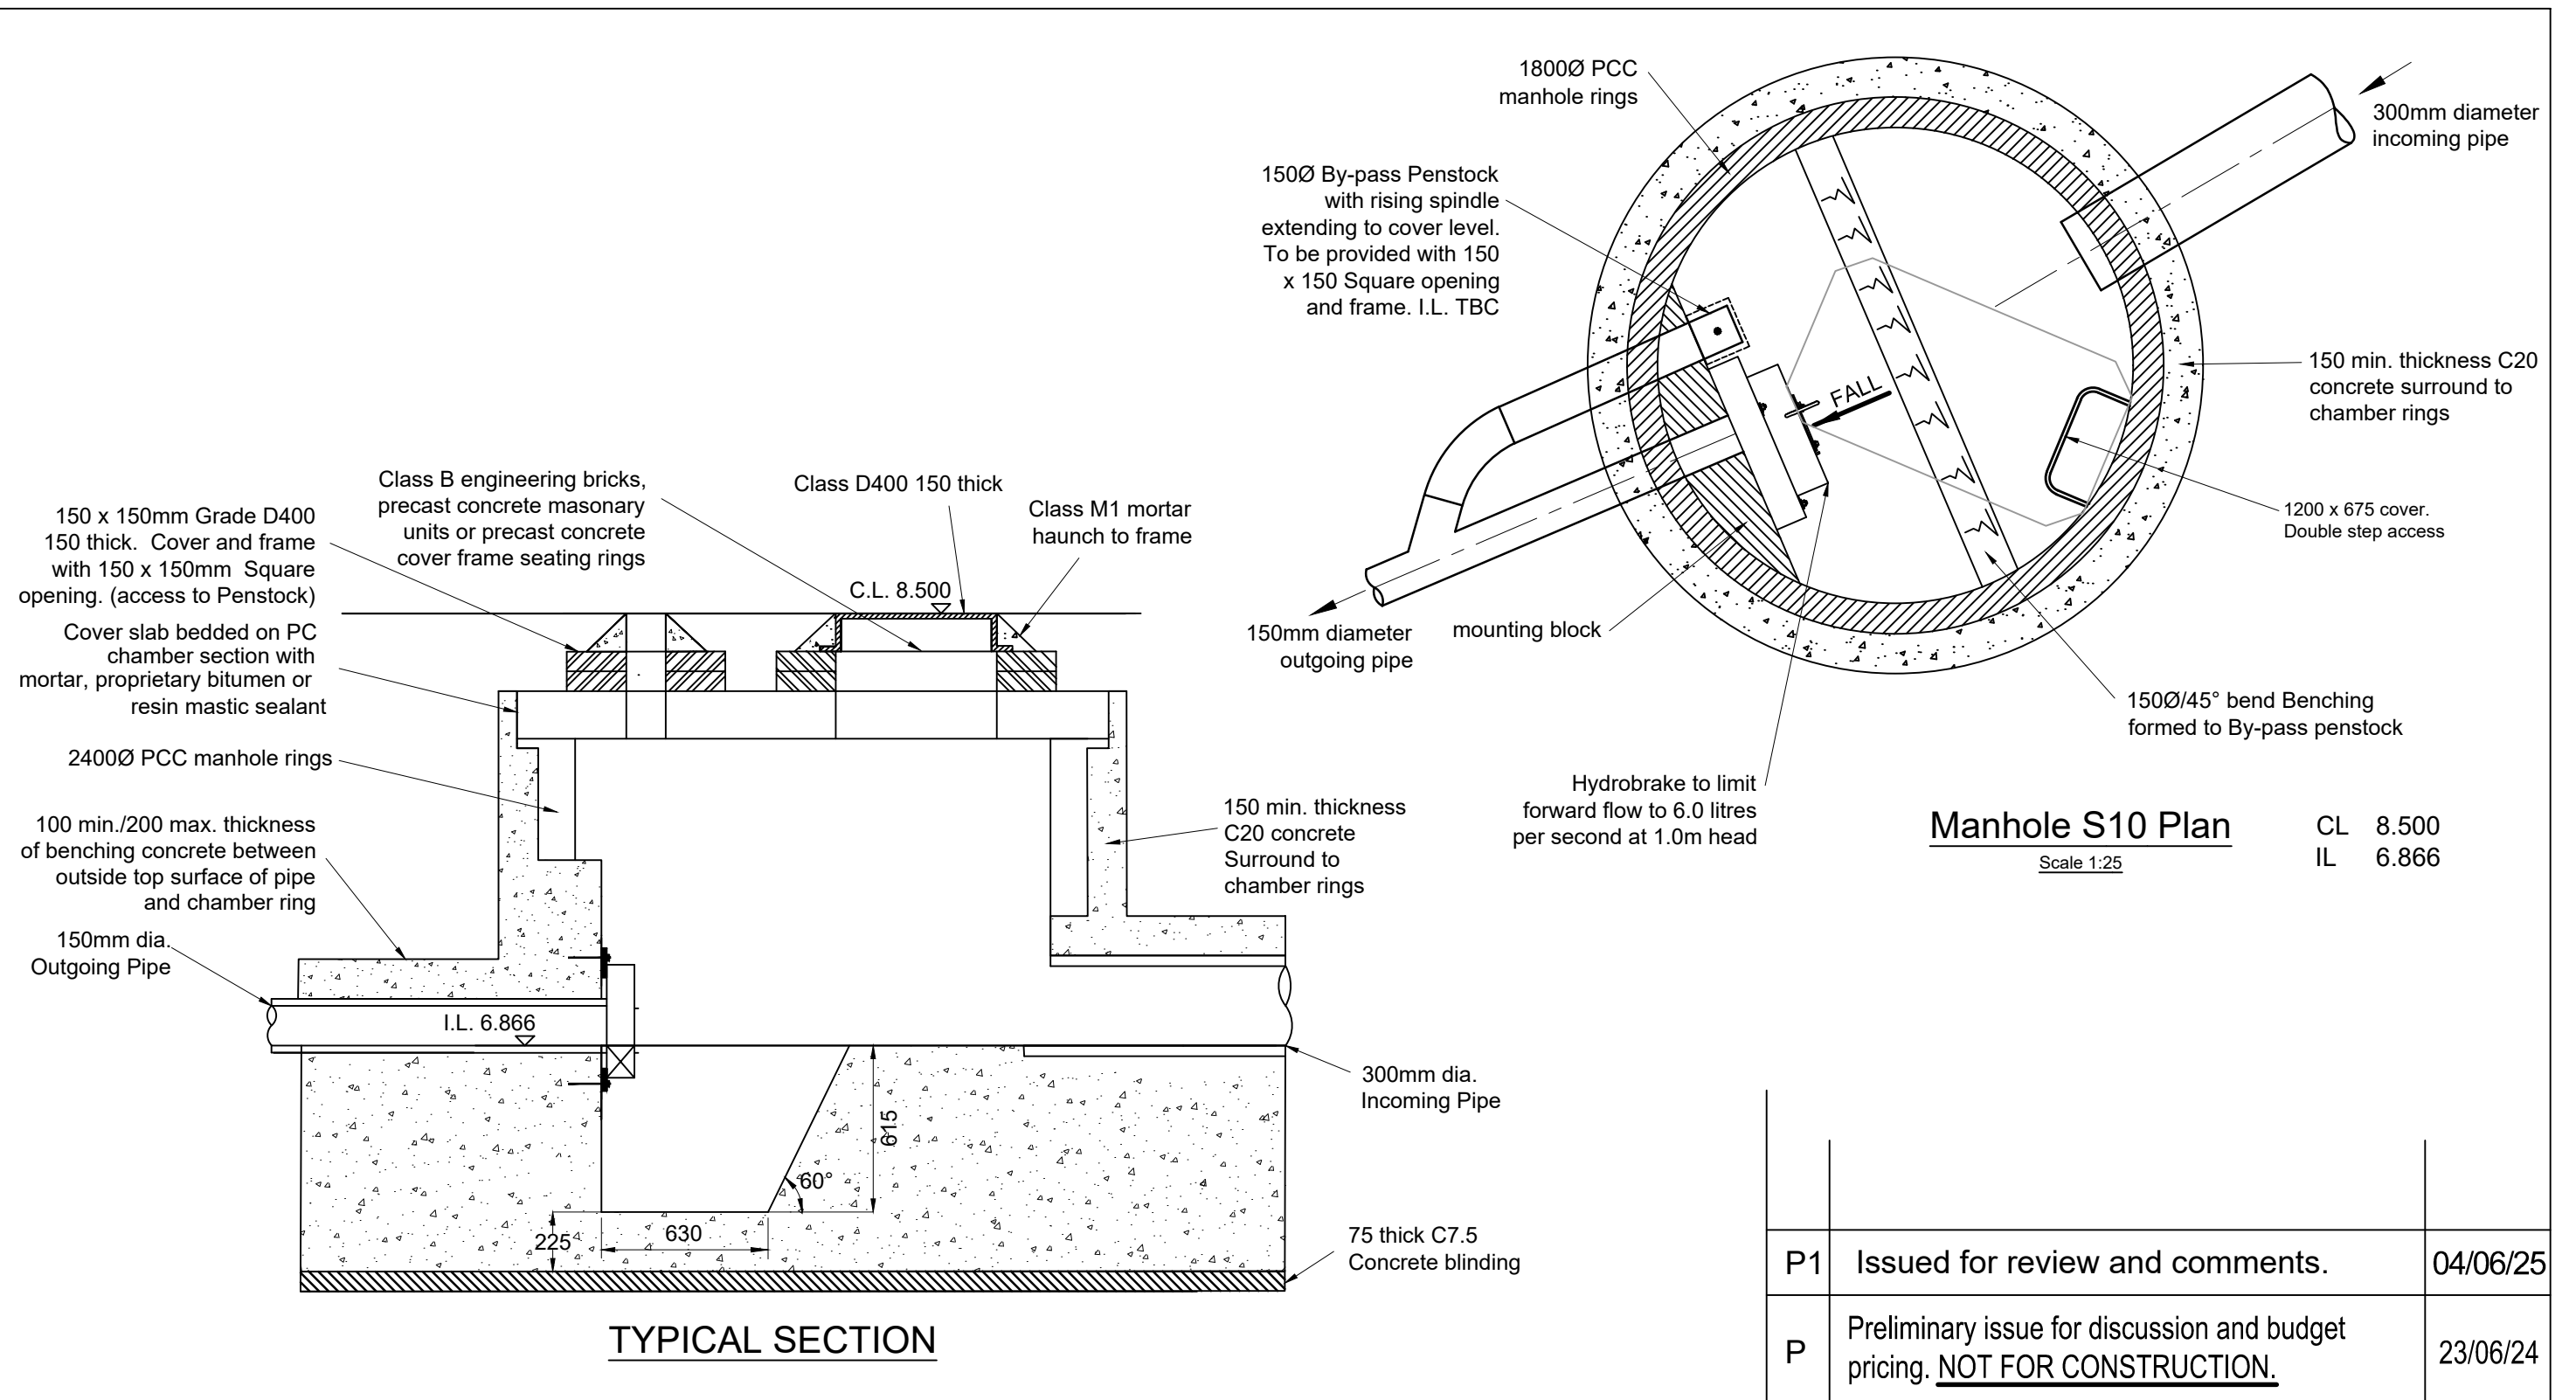

P1	Issued for review and comments.	04/06/25
P	Preliminary issue for discussion and budget pricing. <u>NOT FOR CONSTRUCTION.</u>	23/06/24



Sanan Consulting Ltd.,
Chartered Structural Engineers

Laburnum House, 62-64 Chestnut Grove, Liverpool L15 8HS.
tel: +44 151 280 1129; e-mail: office@sananconsulting.co.uk

Client: BBE Development Ltd.

**Project: Greensbridge Road,
Halewood, Liverpool.**

Flow Control Chamber.

drawn by	date	scale	drawing no.	rev.
JH	Jul'24	1:25 (A3)	24565/102	P1