




Do not scale this drawing.
Dimensions to be checked on site.
Drawing to be read in conjunction with all other relevant material.
Structural Engineers drawings to override structural dimensions shown.
This drawing is the copyright of Urban Colour Architects. ©2020.
Architect to be notified of discrepancies.
Contactor to check dimensions on site before commencing works.

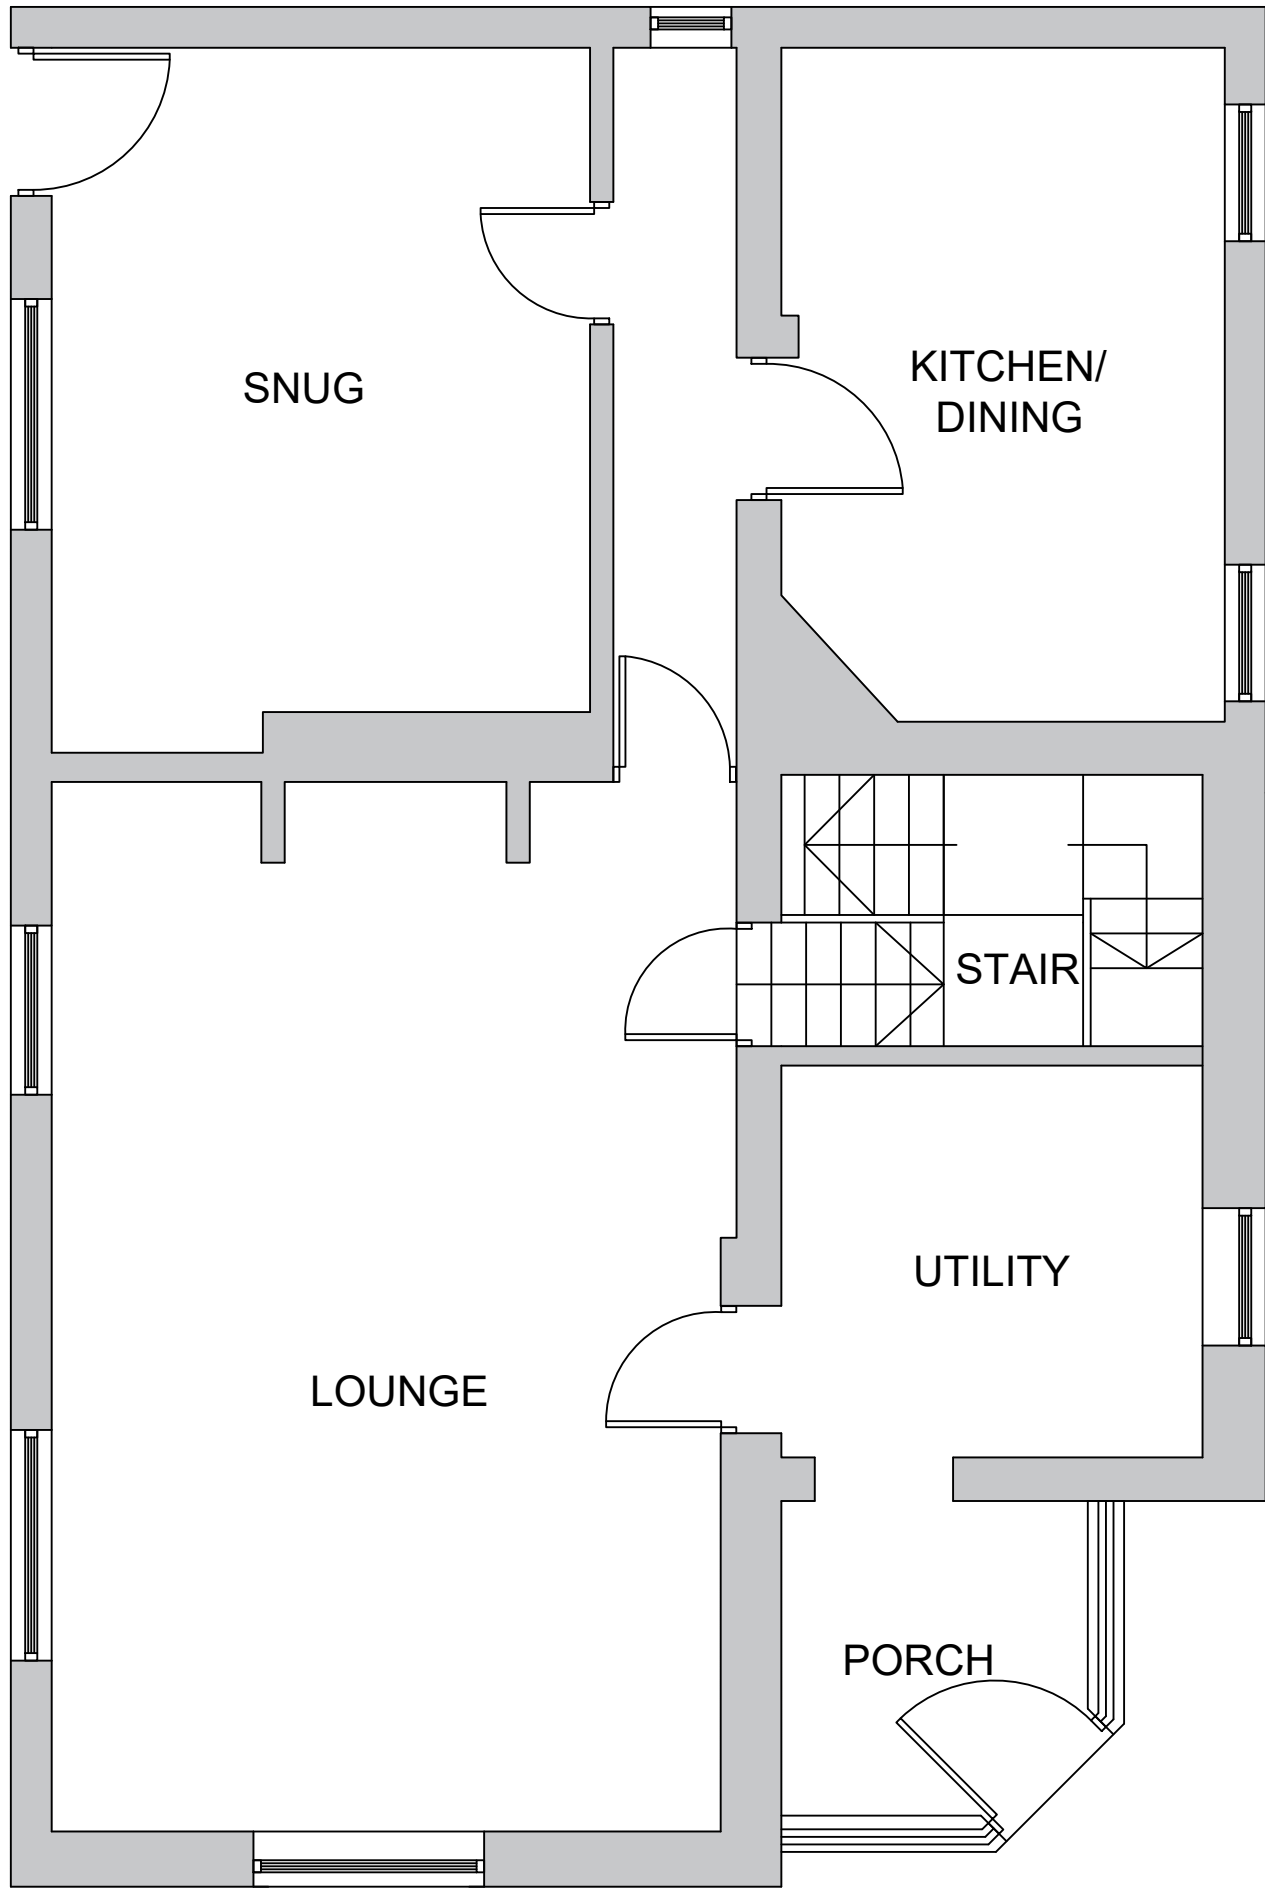


EXISTING GROUND FLOOR
1:50

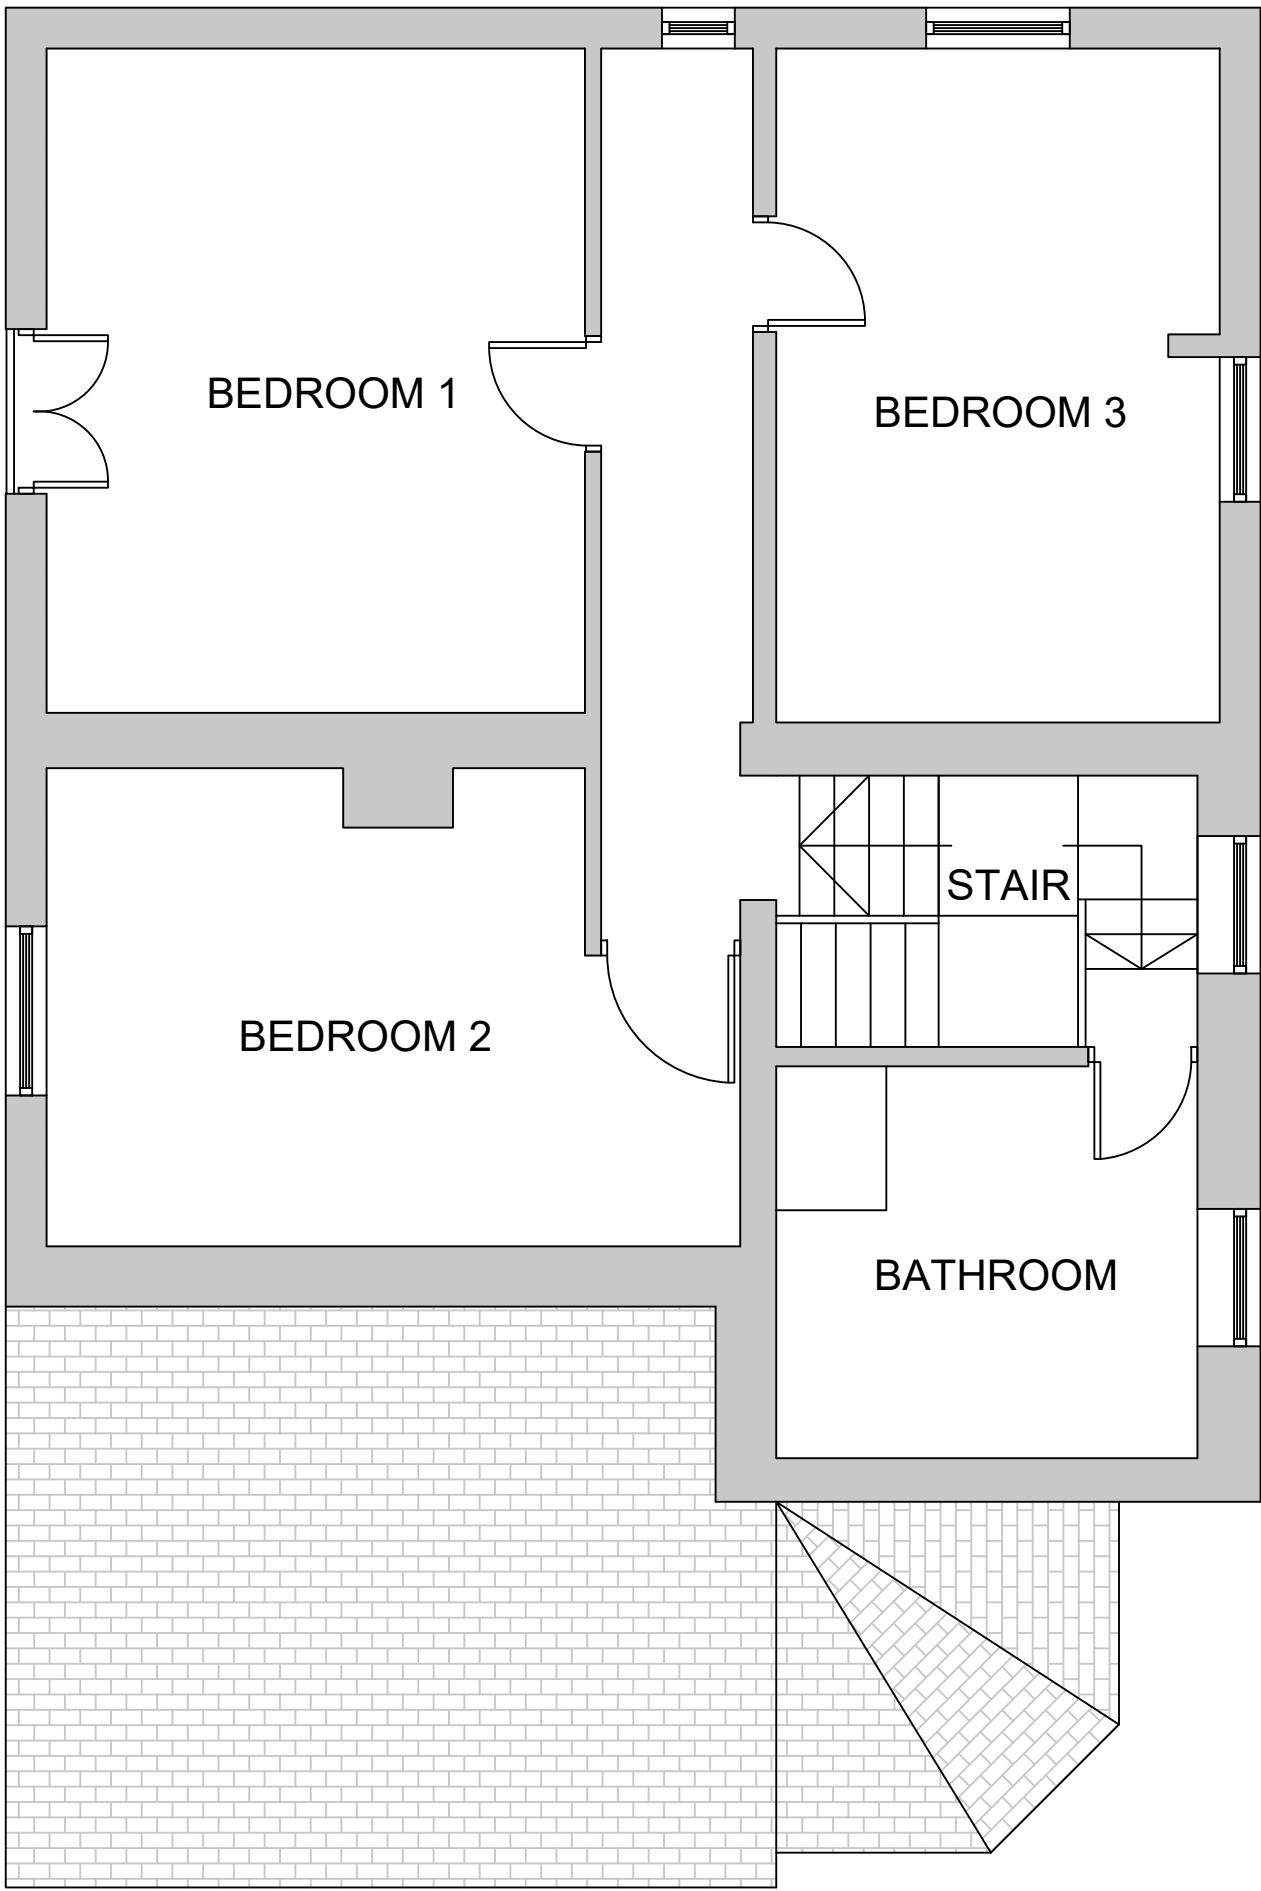

EXISTING FIRST FLOOR
1:50

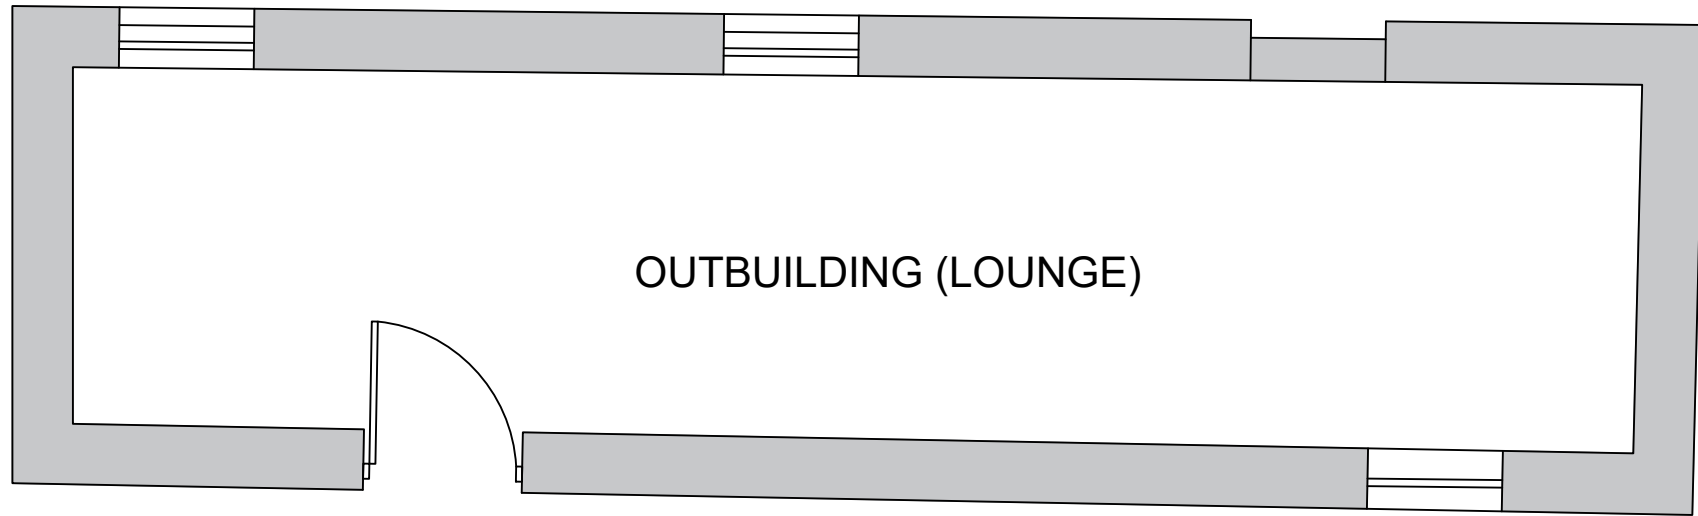

EXISTING OUTBUILDING
1:50

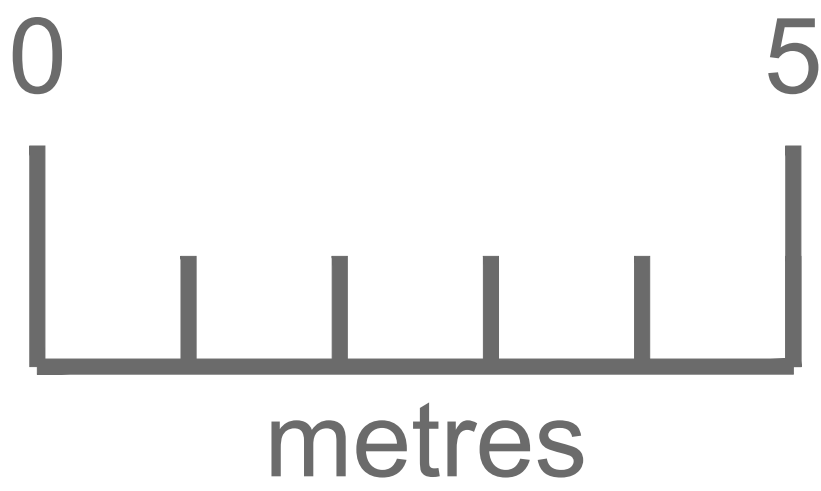

PROJECT Coopers Farm, Perimeter Road, Kirkby, L33 3AN			
TITLE Existing Plans Main House			
STATUS Planning			
CLIENT Mr & Mrs Drury			
DRAWN BY J.B.	CHECKED BY J.B.	DATE 10.04.21	
DRAWING NUMBER A-003		REV	
SCALE (@ A1) 1:50@A1		PROJECT NUMBER UCA-085	

