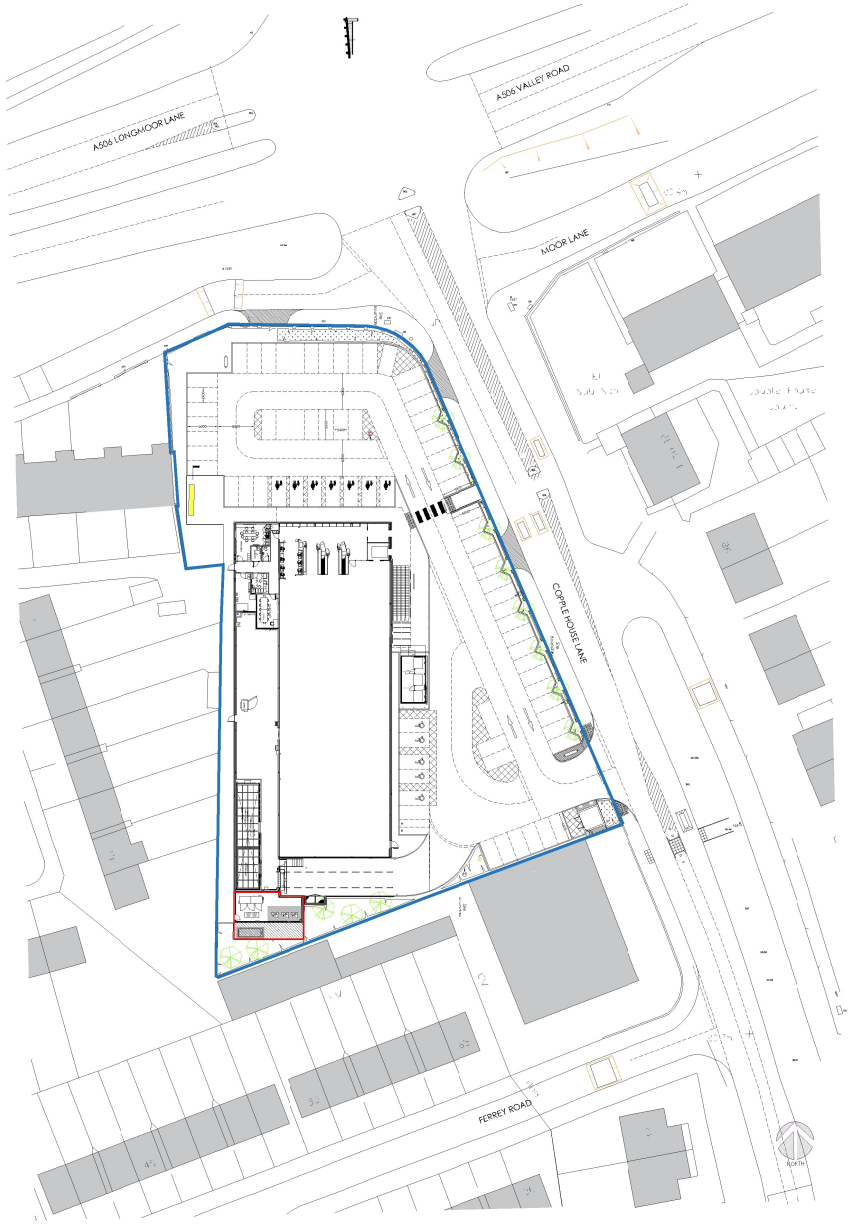

NORTH

The Harris Group Ltd does not accept liability for any deviation to our drawings or specification. This Drawing is copyright and may not be reproduced in whole or part without written authority. Do not Scale from this drawing.

Rev	Date	Description	Drawn	Chk'd
P01	19/10/26	FIRST ISSUE	JM	JLK
P02	12/11/26	SITE BOUNDARY ADDED	JM	JLK

0 12.5 25 62.5 m

Scale 1:1250

KEY:

WORK APPLICATION AREA:
88sqm

AREA OF OWNERSHIP:
1.3 Acre 0.51 Hectare

THE HARRIS PARTNERSHIP

Architecture
Masterplanning
Interior Design

www.harrispartnership.com

Client

ALDI STORES LTD

Project Title

C02 UPGRADE

COPPLE HOUSE LANE
FAZAKERLEY, LIVERPOOL
L10 0AE

Drawing Title

LOCATION PLAN

Drawn	Checked	Scale @A4	BIM Status	Date
JM	JLK	1:1250	S1	10/26

Drawing Status	Rev.	THP Project No
PRELIMINARY	P02	23241

Drawing Reference

79-E0851 THP XX XX DR A 0307