



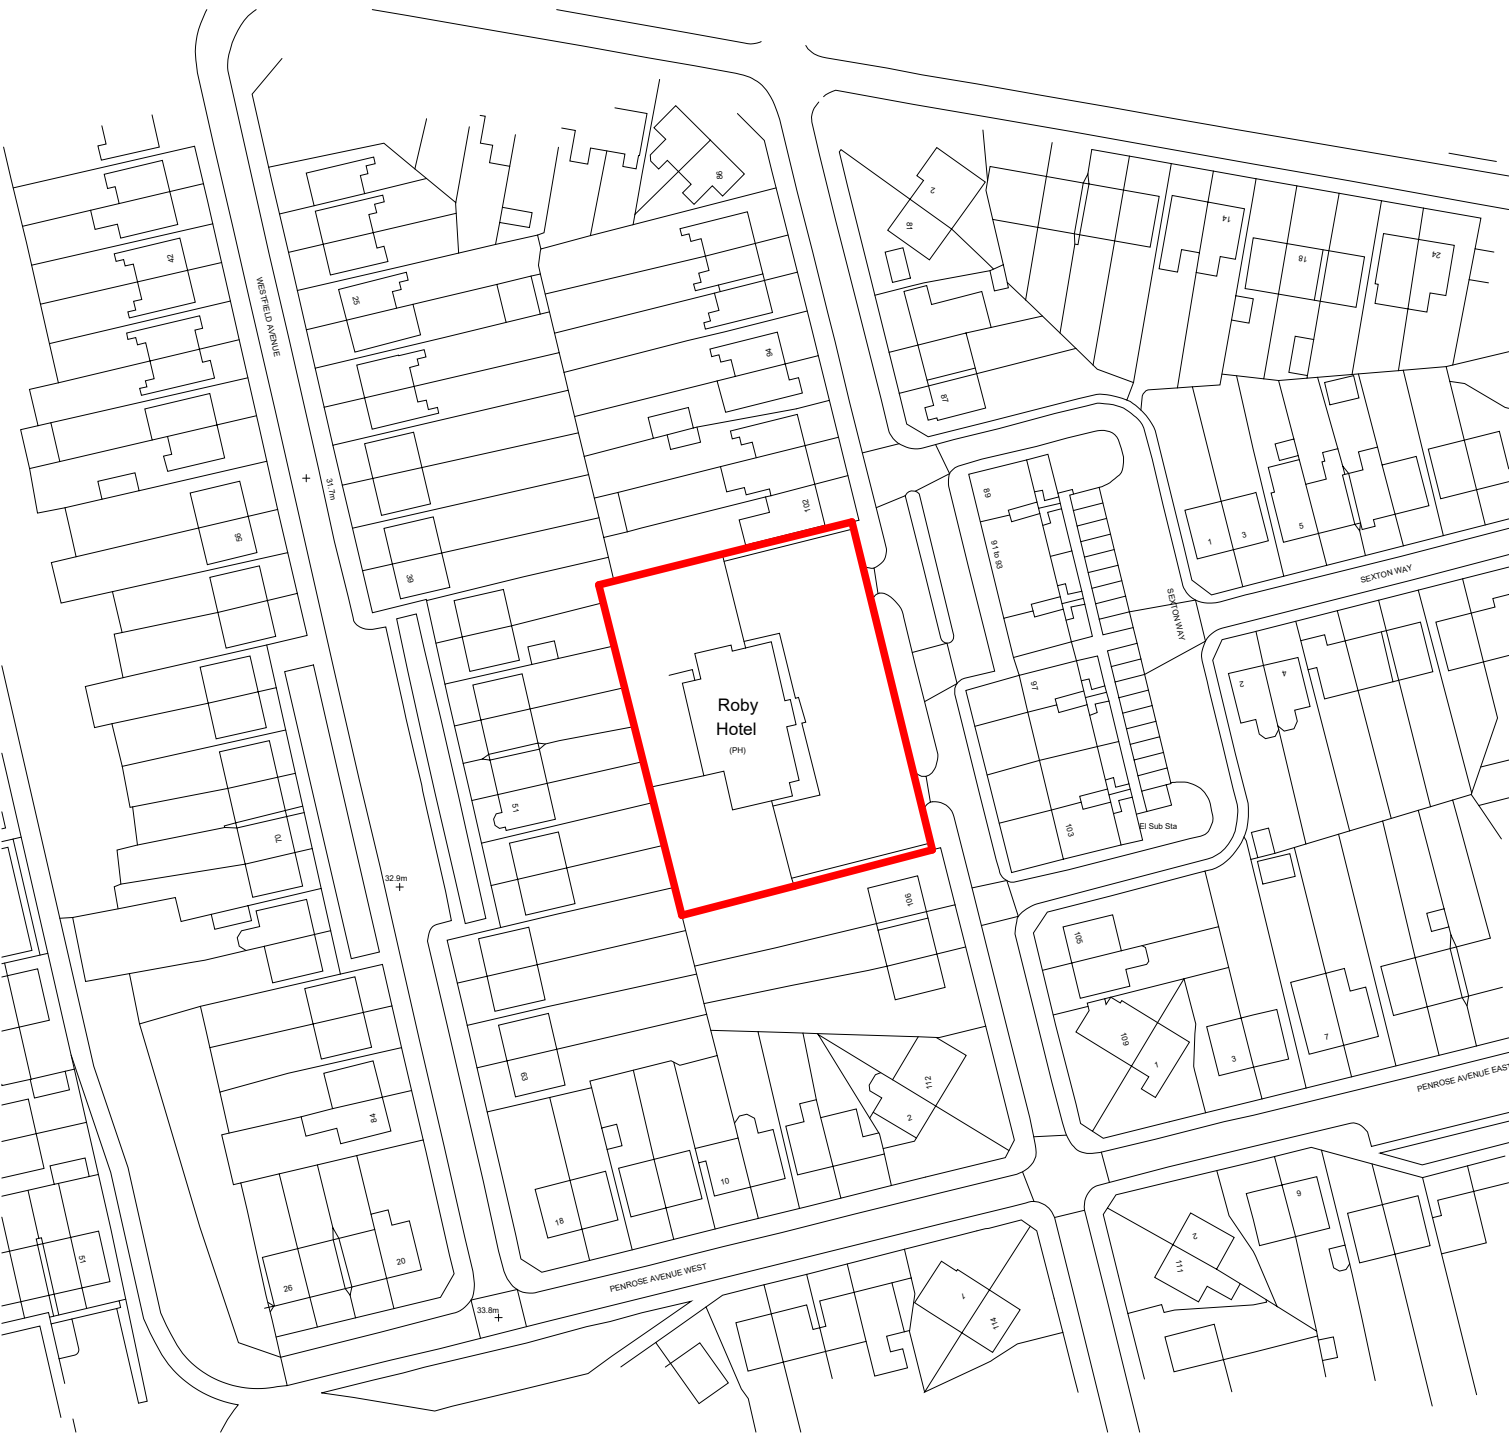


Existing - Location Plan

Scale: 1 : 1250

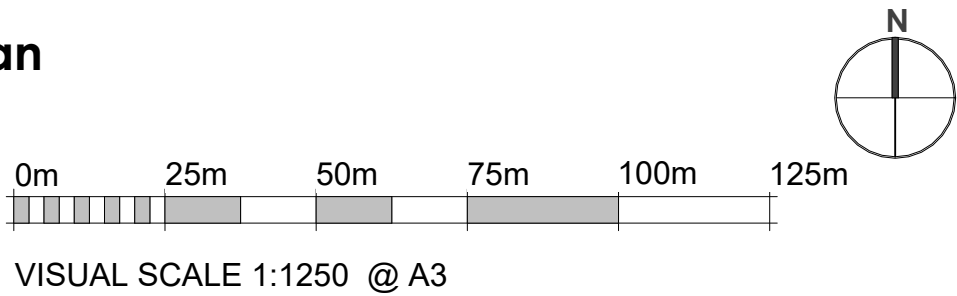


VISUAL SCALE 1:1250 @ A3

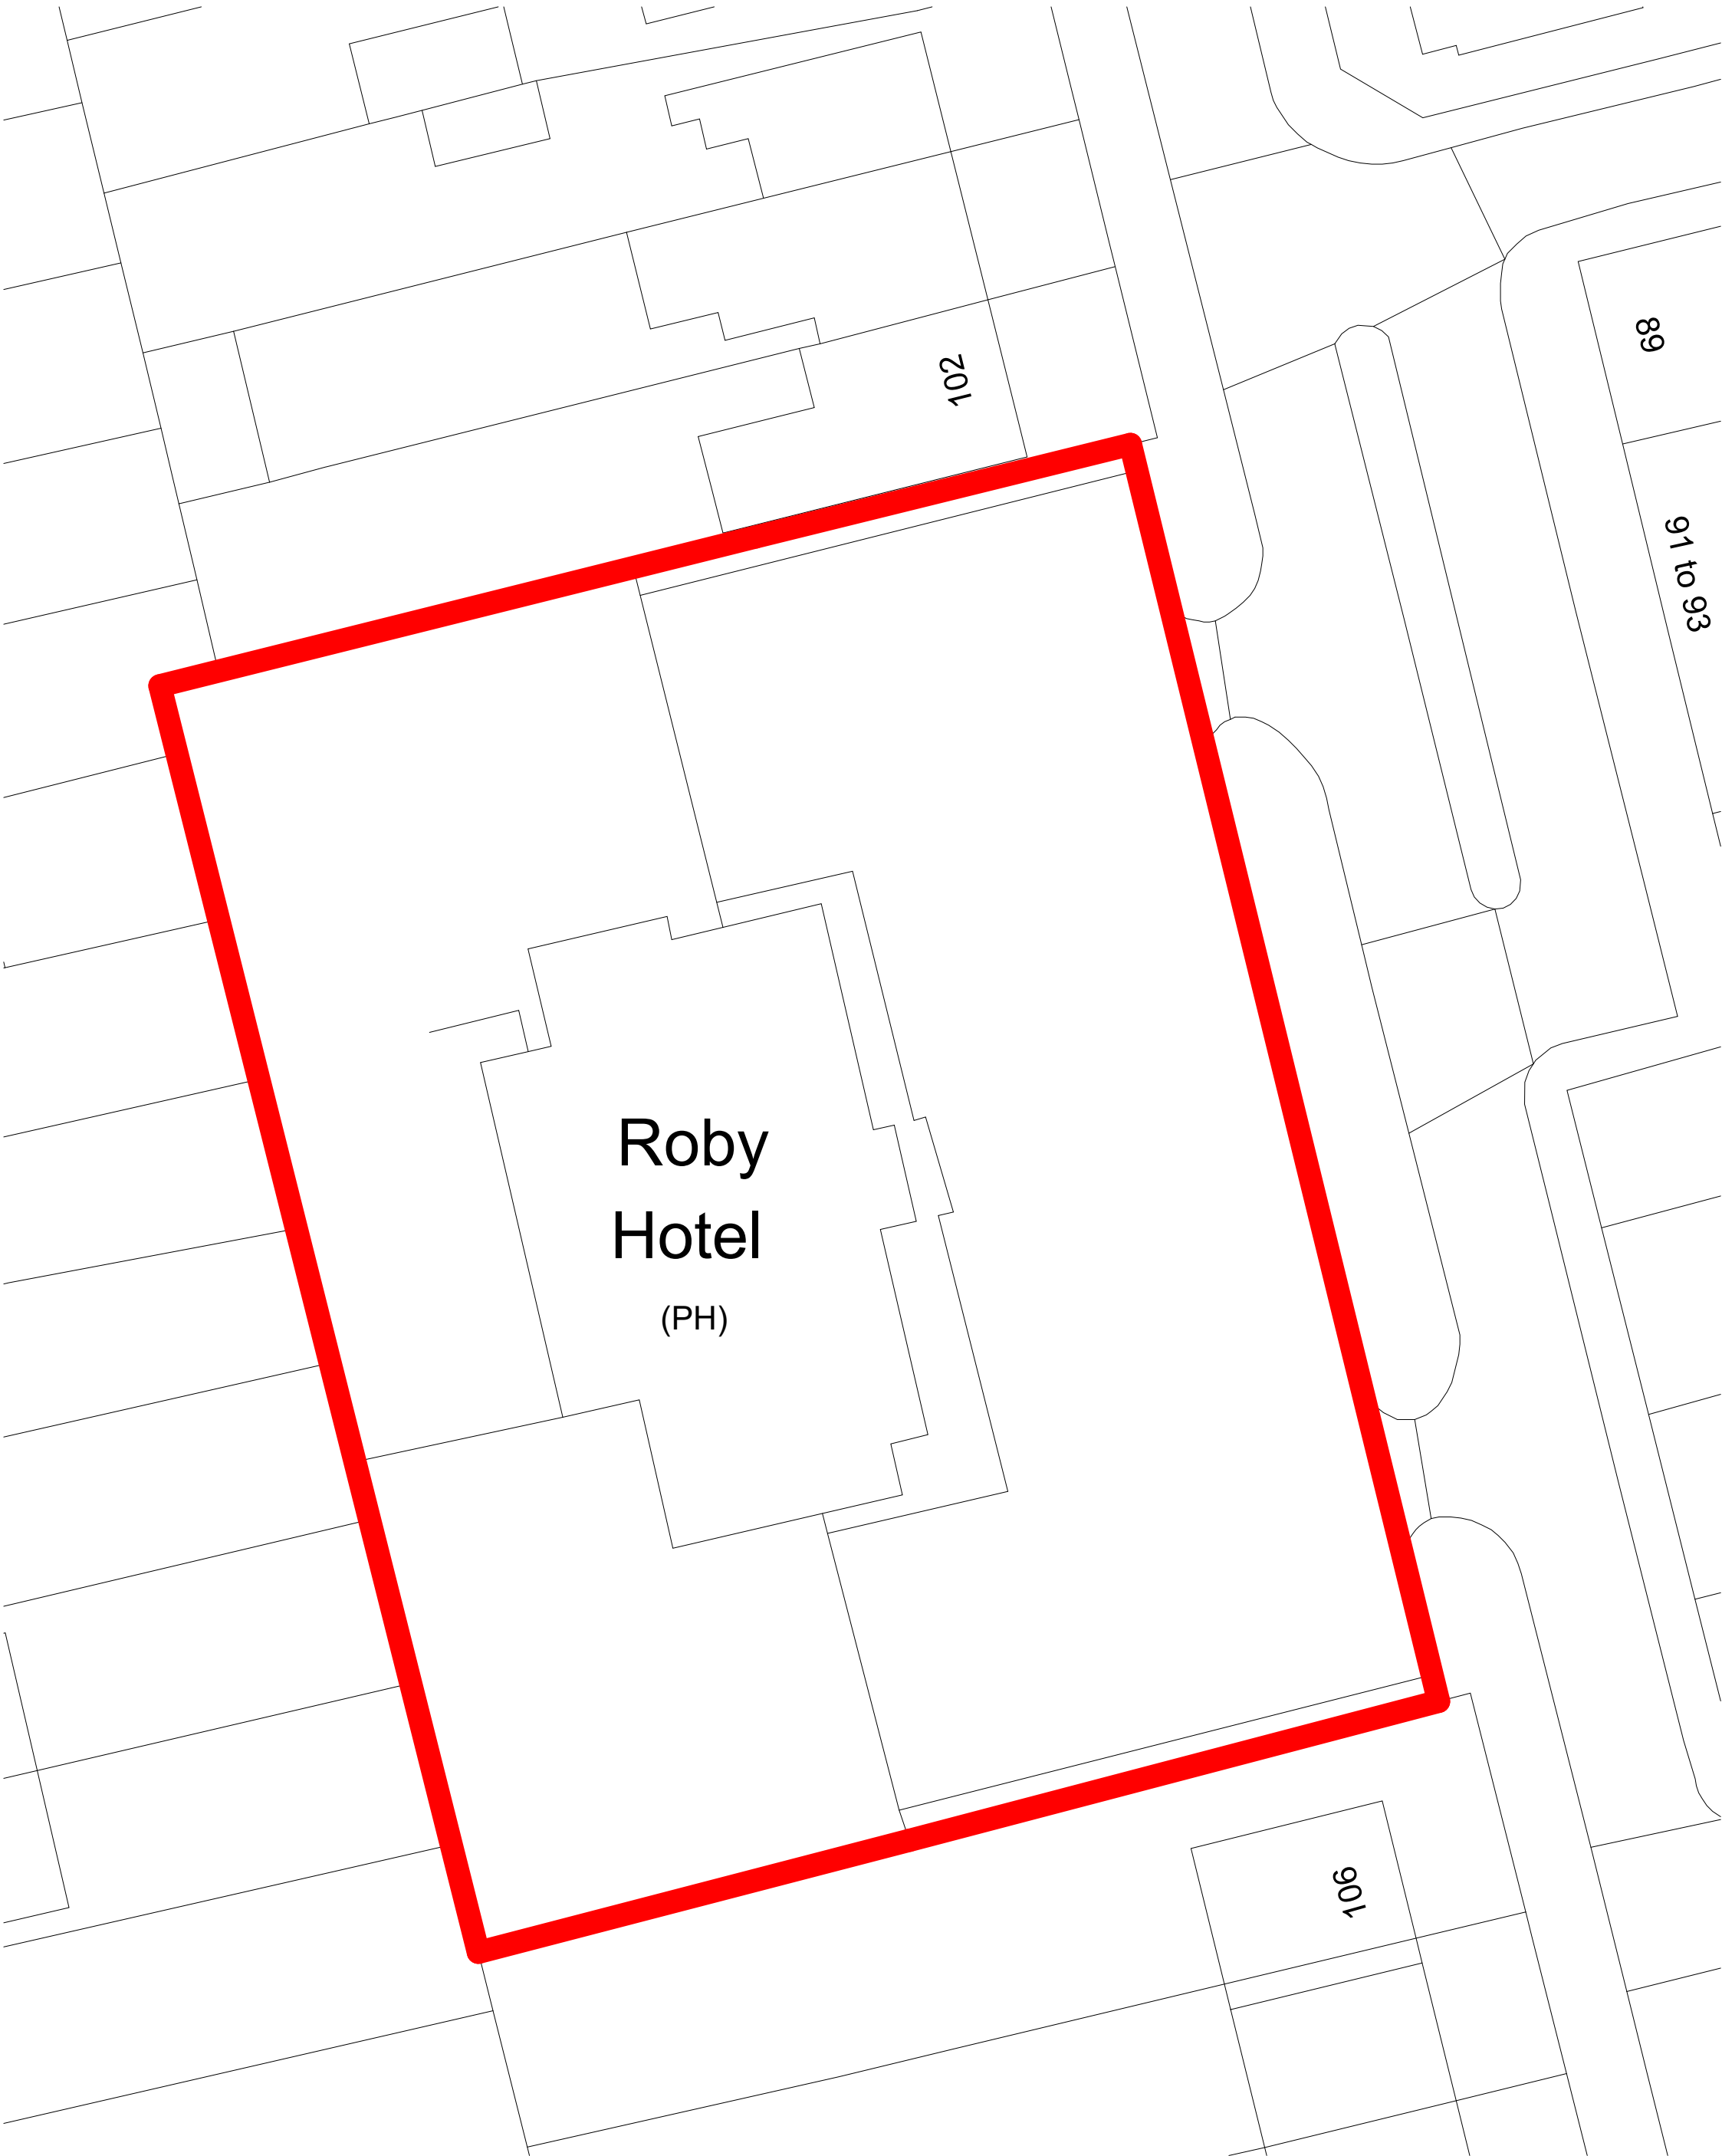

Existing - Block Plan

Scale: 1 : 250

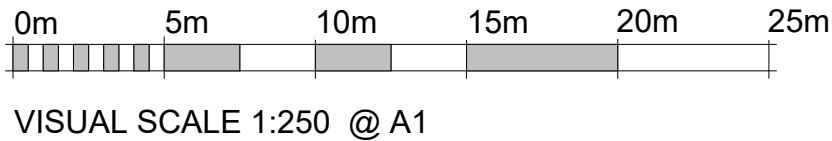

VISUAL SCALE 1:250 @ A1

- GENERAL NOTE:
1. UNDER NO CIRCUMSTANCES SHOULD DIMENSIONS BE SCALED FROM THIS DRAWING IF IN DOUBT ASK.
  2. THE DRAWINGS ARE TO BE READ IN CONJUNCTION WITH ALL OTHER RELEVANT DRAWINGS/SPECIFICATION. ANY DISCREPANCIES, ERRORS OR OMISSIONS TO BE BROUGHT TO THE ATTENTION OF 'D2 Architects'.
  3. ALL DIMENSIONS ARE TO BE CHECKED PRIOR TO COMMENCEMENT.
  4. THIS DRAWING IS THE PROPERTY OF 'D2 Architects' AND MUST NOT BE COPIED OR REPRODUCED EITHER IN WHOLE OR IN PART WITHOUT WRITTEN PERMISSION.

| Rev: | Description:    | Date:    |
|------|-----------------|----------|
| X    | Planning Amend. | 31.07.23 |
| A    | Planning Amend  | 10.01.24 |

## Planning

Scheme Title:  
**The Roby**

Drawing Reference:  
**Existing Location Plan**

Scale @ A2: **As indicated**  
Drawn by: **RAL**  
Checked by: **MOH**

| Project Number: | Drawing Number: | Revision: |
|-----------------|-----------------|-----------|
| <b>6223</b>     | <b>EX01</b>     | <b>A</b>  |



ARCHITECTS

Soughton House  
2 Nicholas Street Mews  
Chester  
Cheshire  
CH1 2NS

T: 01244 820 984 / 01824 562012  
E: admin@d2architects.co.uk  
W: [www.d2architects.co.uk](http://www.d2architects.co.uk)