




Street Elevation
Scale: 1 : 150



Typical Street View/Massing
Scale:

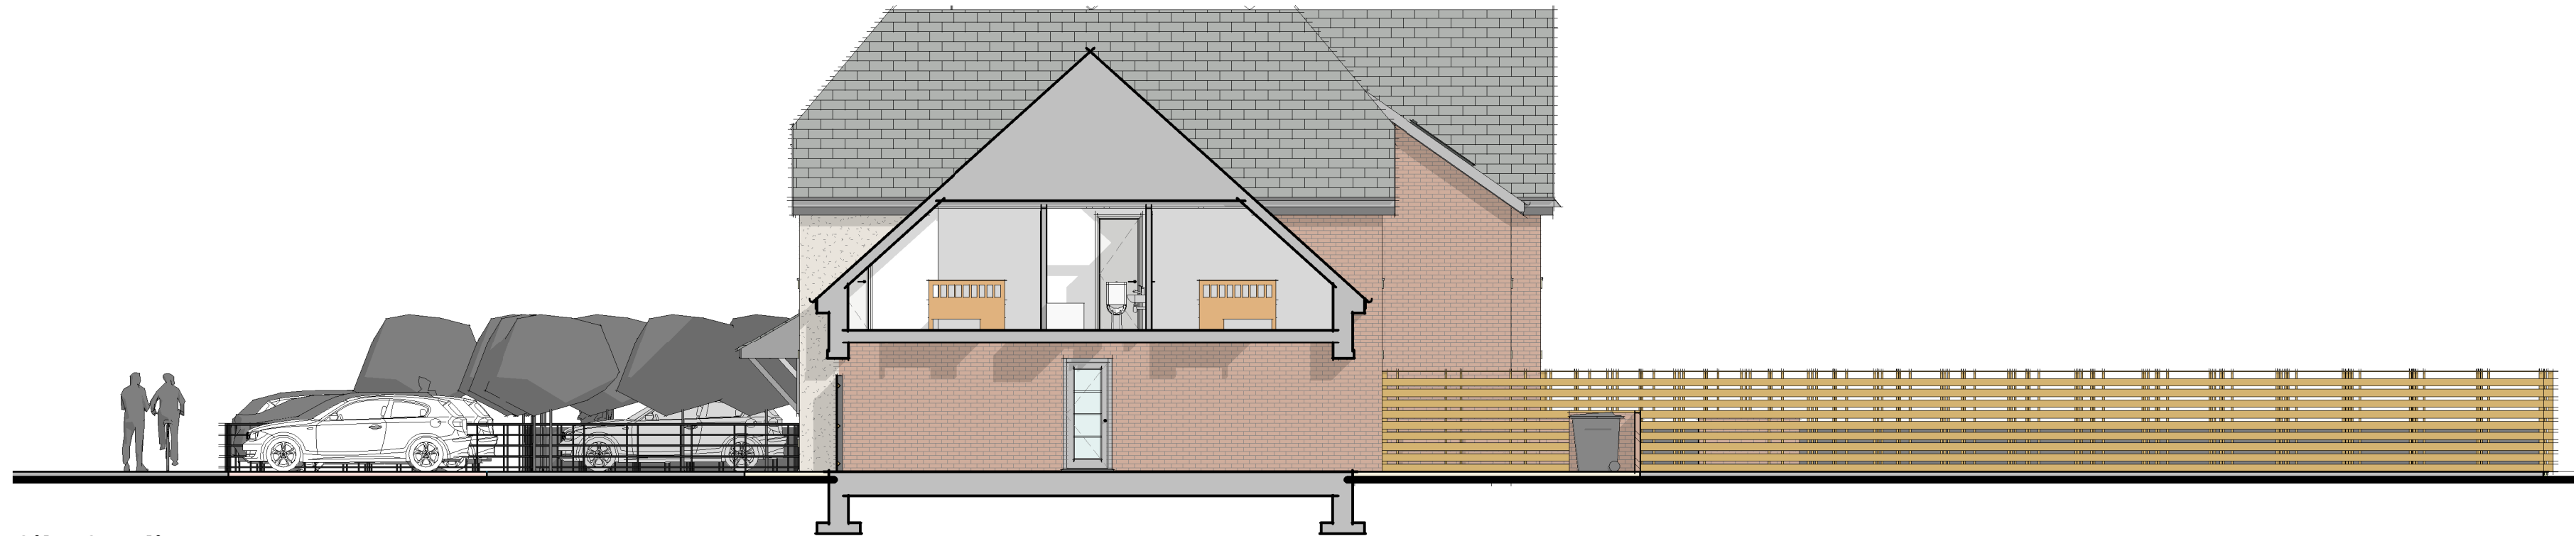

Site Section AA
Scale: 1 : 100

GENERAL NOTE:		
1.	UNDER NO CIRCUMSTANCES SHOULD DIMENSIONS BE SCALED FROM THIS DRAWING IF IN DOUBT ASK.	
2.	THE DRAWINGS ARE TO BE READ IN CONJUNCTION WITH ALL OTHER RELEVANT DRAWINGS/SPECIFICATION AND DISCREPANCIES, ERRORS OR OMISSIONS TO BE BROUGHT TO THE ATTENTION OF D2 ARCHITECTS.	
3.	ALL DIMENSIONS ARE TO BE CHECKED PRIOR TO COMMENCEMENT.	
4.	THIS DRAWING IS THE PROPERTY OF D2 ARCHITECTS AND MUST NOT BE COPIED OR REPRODUCED EITHER IN WHOLE OR IN PART WITHOUT WRITTEN PERMISSION.	
Rev:	Description:	Date:
X	Planning Amend.	31.07.23
A	Planning Amend.	21.09.23
B	Planning Amend.	05.10.23
C	Planning Amend.	10.01.24
D	Planning Info.	12.02.24
E	Block Detail	30.04.24

Planning

Scheme Title:	
The Roby	
Drawing Reference:	
Typical Street Elevation & Section	
Scale @ A2:	As Indicated
Drawn by:	RAL
Checked by:	MOH

Project Number:	Drawing Number:	Revision:
6223	PL04	E

D2

ARCHITECTS

Saughton House
2 Nicholas Street Mews
Chester
Cheshire
CH1 2NS

T: 01244 820 984 / 01824 562012
E: admin@d2architects.co.uk
W: www.d2architects.co.uk