





Proposed - Landscape Plan
Scale: 1 : 200


Legend:

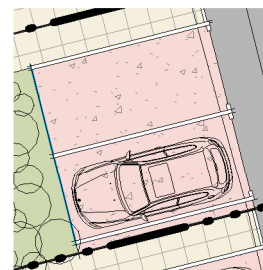


Drive/Parking:
Product: Marshalls - Driveself Argent
Colour: Dark

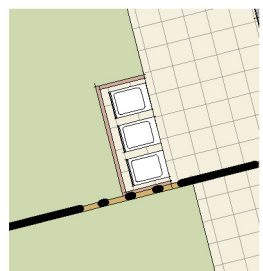


Bin Store:
Bin Size: 580 x 740mm (3 No.)

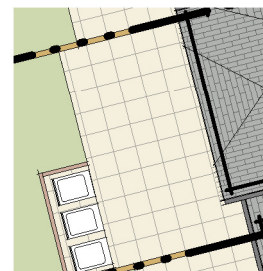


Path/Decking:
Product: Marshalls - Firestone Sawn Versuro
Colour: Antique Silver (570 x 570 x22mm)

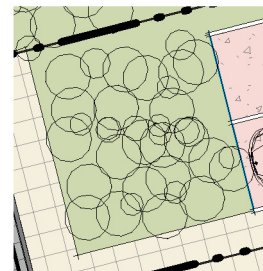


Planting:
Product: Miscanthus sinensis 'Morning Light'
Miscanthus sinensis 'Gracillimus'
Pteridium aquilinum (Common Bracken)
Polypodium vulgare
Allium Millenium

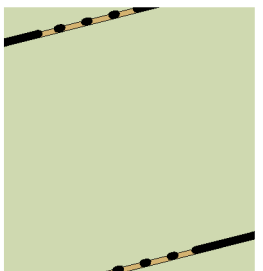


Path/Decking:
Product: Marshalls - Firestone Sawn Versuro
Colour: Antique Silver (570 x 570 x22mm)

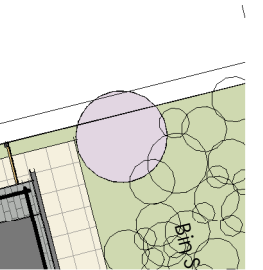


Tree:
Product: Prunus cerasifera 'Nigra' Tree/
Purple Leaved Plum Trees
Size: Standard Tree, 8-10cm girth

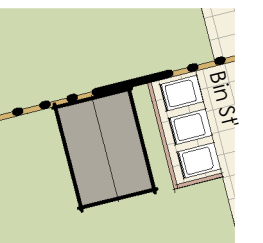

Cycle Store/Storage (Garden Shed):
Product: Pressure Treated Double Door Apex Wooden Shed
Size: 3000 x 2650 mm

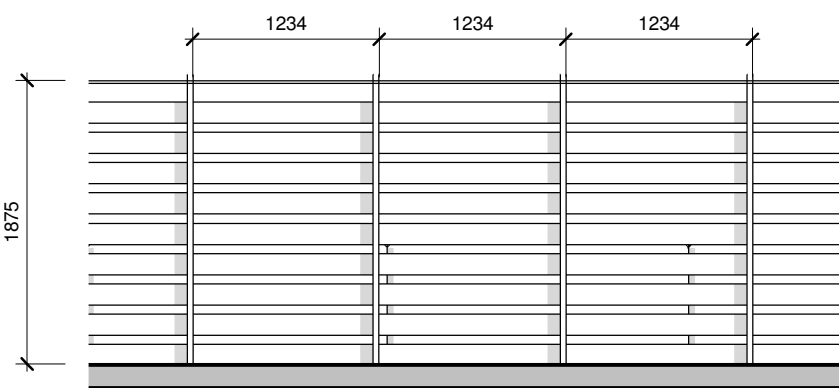

1.8m Timber Fence
Scale: 1 : 50

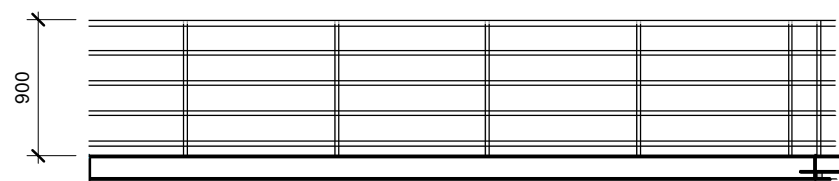

Metal Railing
Scale: 1 : 50



VISUAL SCALE 1:250 @ A1

GENERAL NOTE:
1. UNDER NO CIRCUMSTANCES SHOULD DIMENSIONS BE SCALED FROM THIS DRAWING IF IN DOUBT ASK.
2. THE DRAWINGS ARE TO BE READ IN CONJUNCTION WITH ALL OTHER RELEVANT DRAWINGS/SPECIFICATIONS. ANY DISCREPANCIES, ERRORS OR OMISSIONS TO BE BROUGHT TO THE ATTENTION OF 'EE ARCHITECTS'.
3. ALL DIMENSIONS ARE TO BE CHECKED PRIOR TO COMMENCEMENT.
4. THIS DRAWING IS THE PROPERTY OF 'EE ARCHITECTS' AND MUST NOT BE COPIED OR REPRODUCED EITHER IN WHOLE OR IN PART WITHOUT WRITTEN PERMISSION.

Rev:	Description:	Date:
X	Planning Info.	12.02.24
A	Planning Amend	27.04.24
B	Planning Amend	20.06.24

Planning

Scheme Title:
The Roby
Drawing Reference:
Landscape Plan
Scale @ A1: As indicated
Drawn by: RAL
Checked by: MOH

Project Number: **6223**
Drawing Number: **PL11**
Revision: **B**



Soughton House
2 Nicholas Street Mews
Chester
Cheshire
CH1 2NS
T: 01244 820 984 / 01824 562012
E: admin@d2architects.co.uk
W: www.d2architects.co.uk