



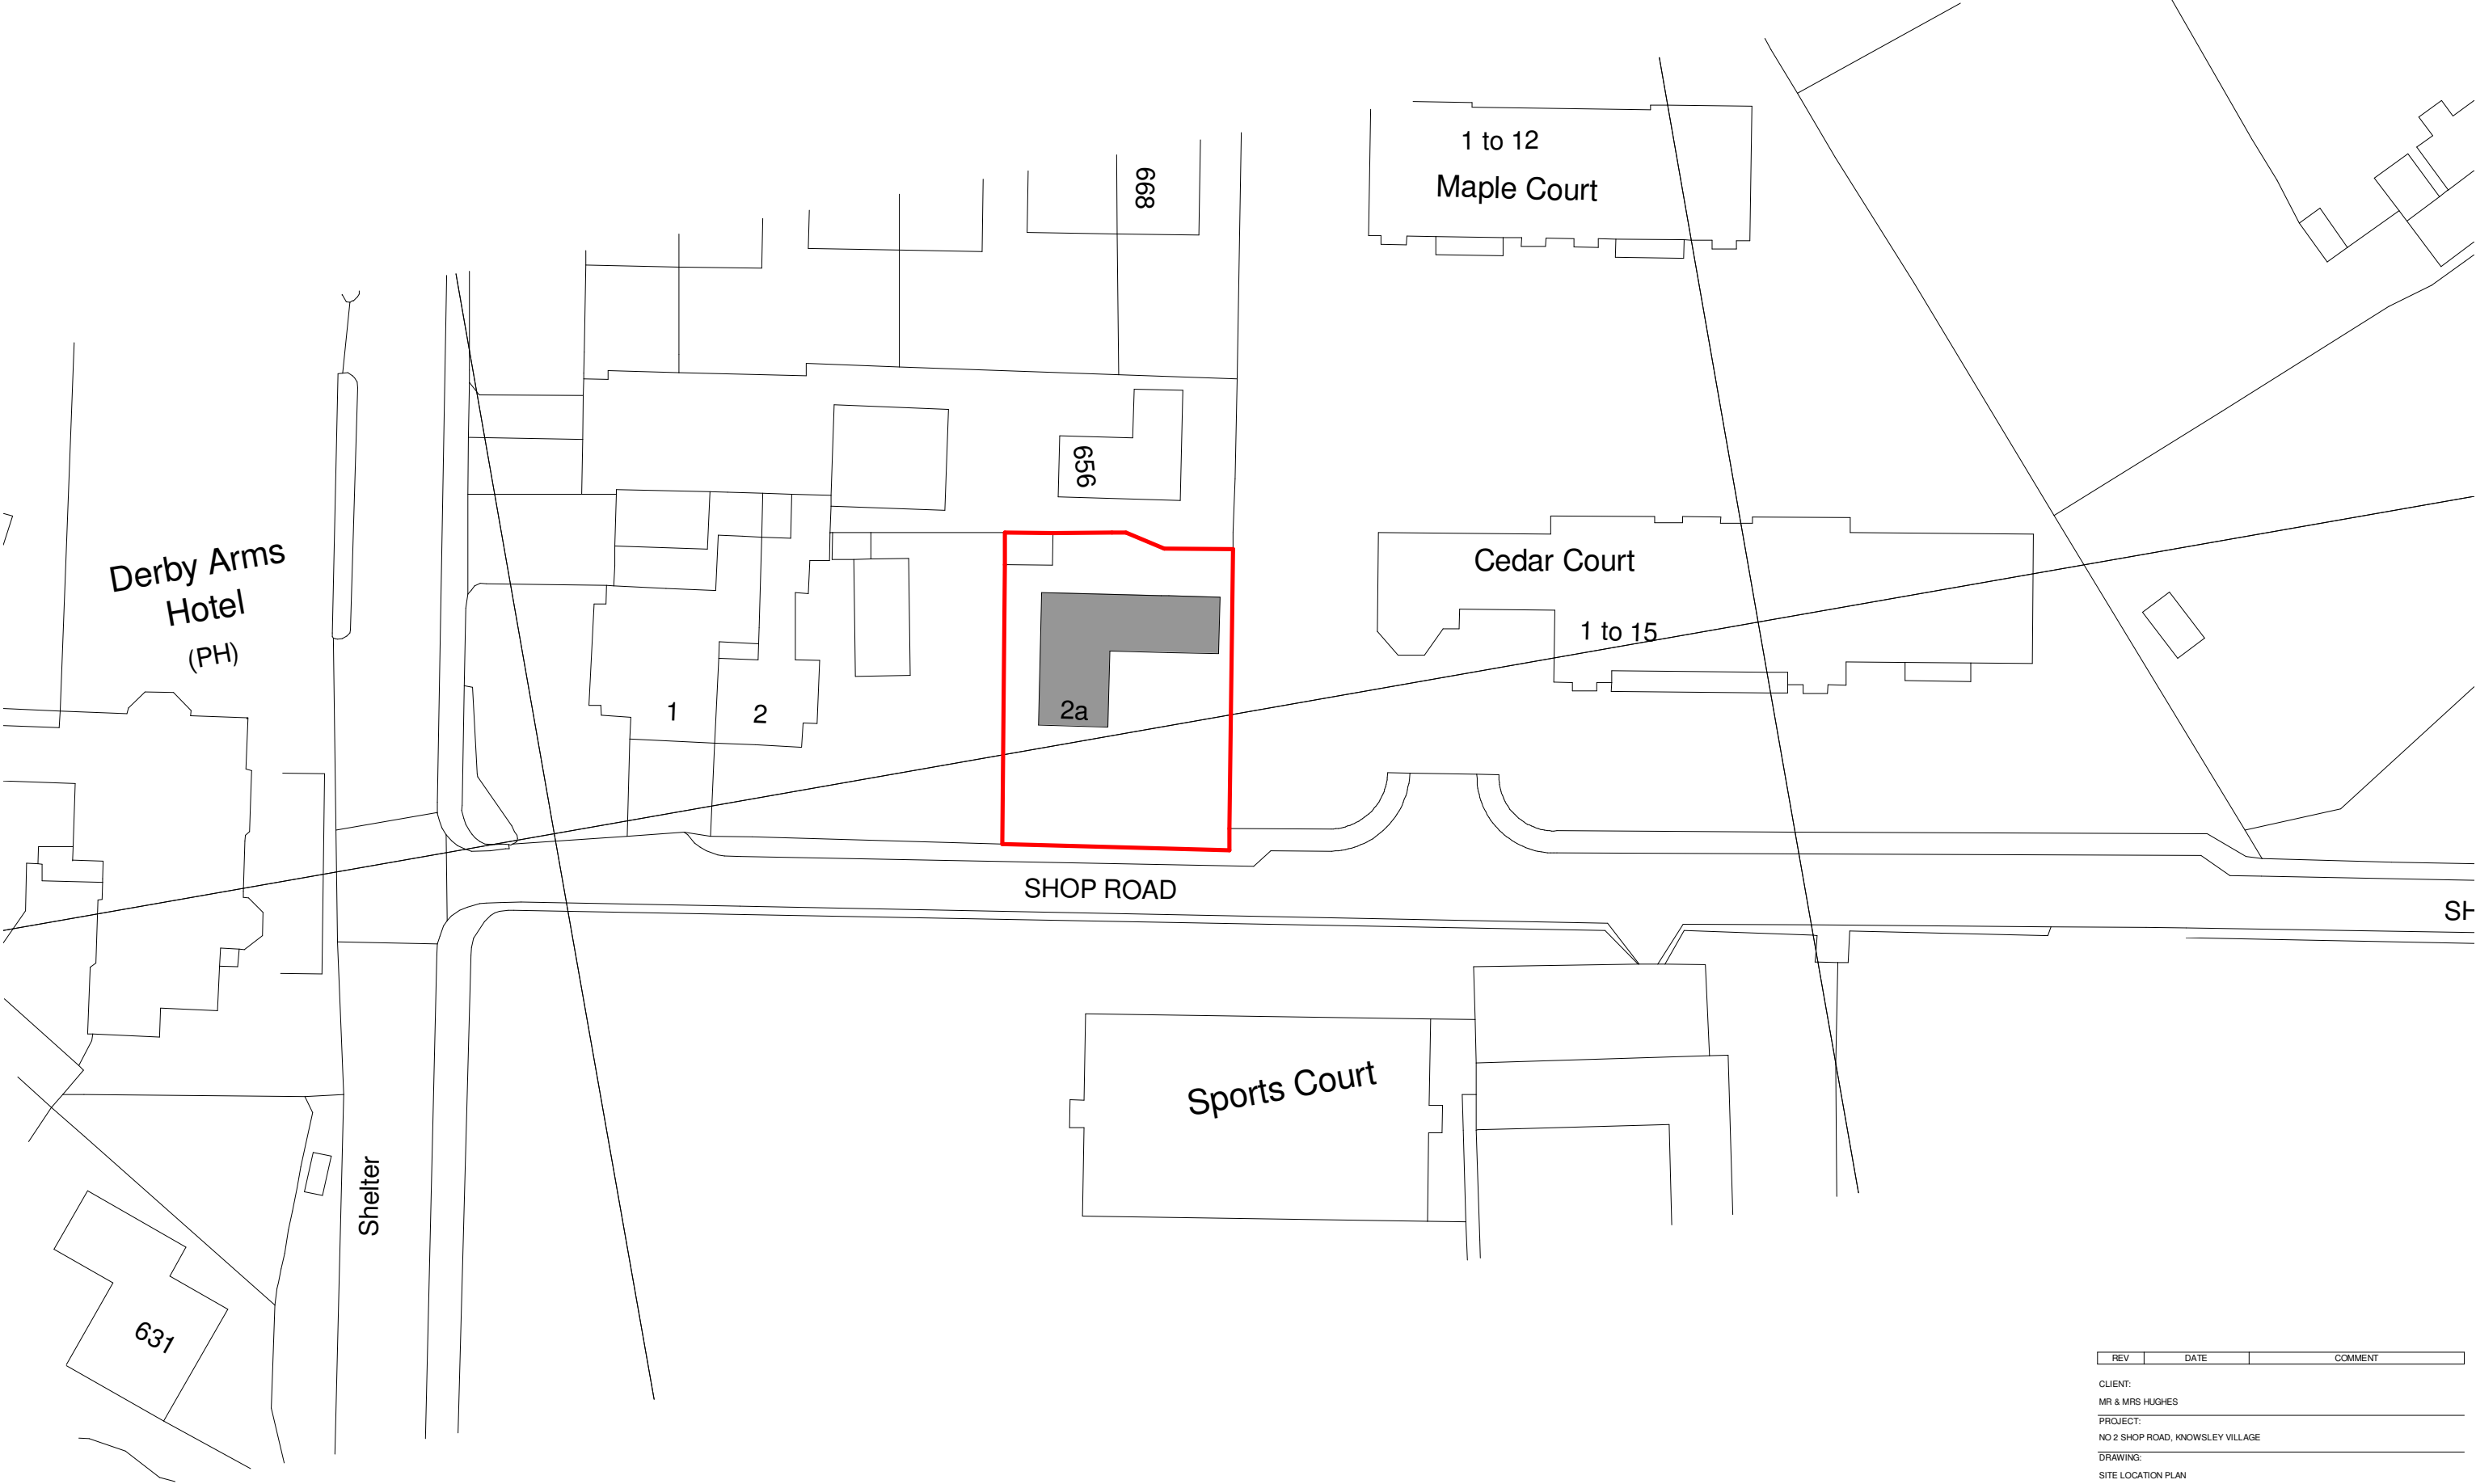

SITE LOCATION PLAN

1 : 500

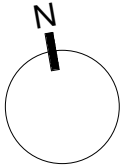

REV	DATE	COMMENT
CLIENT: MR & MRS HUGHES		
PROJECT: NO 2 SHOP ROAD, KNOWSLEY VILLAGE		
DRAWING: SITE LOCATION PLAN		
DRAWING N°: U35-AABW-A(10)0001		REV:
		STATUS:
		SCALE: 1 : 500
		CHECKED: GW
		DRAWN: GW
		SHEET: A3
		DATE: 03.12.2021