



EXISTING

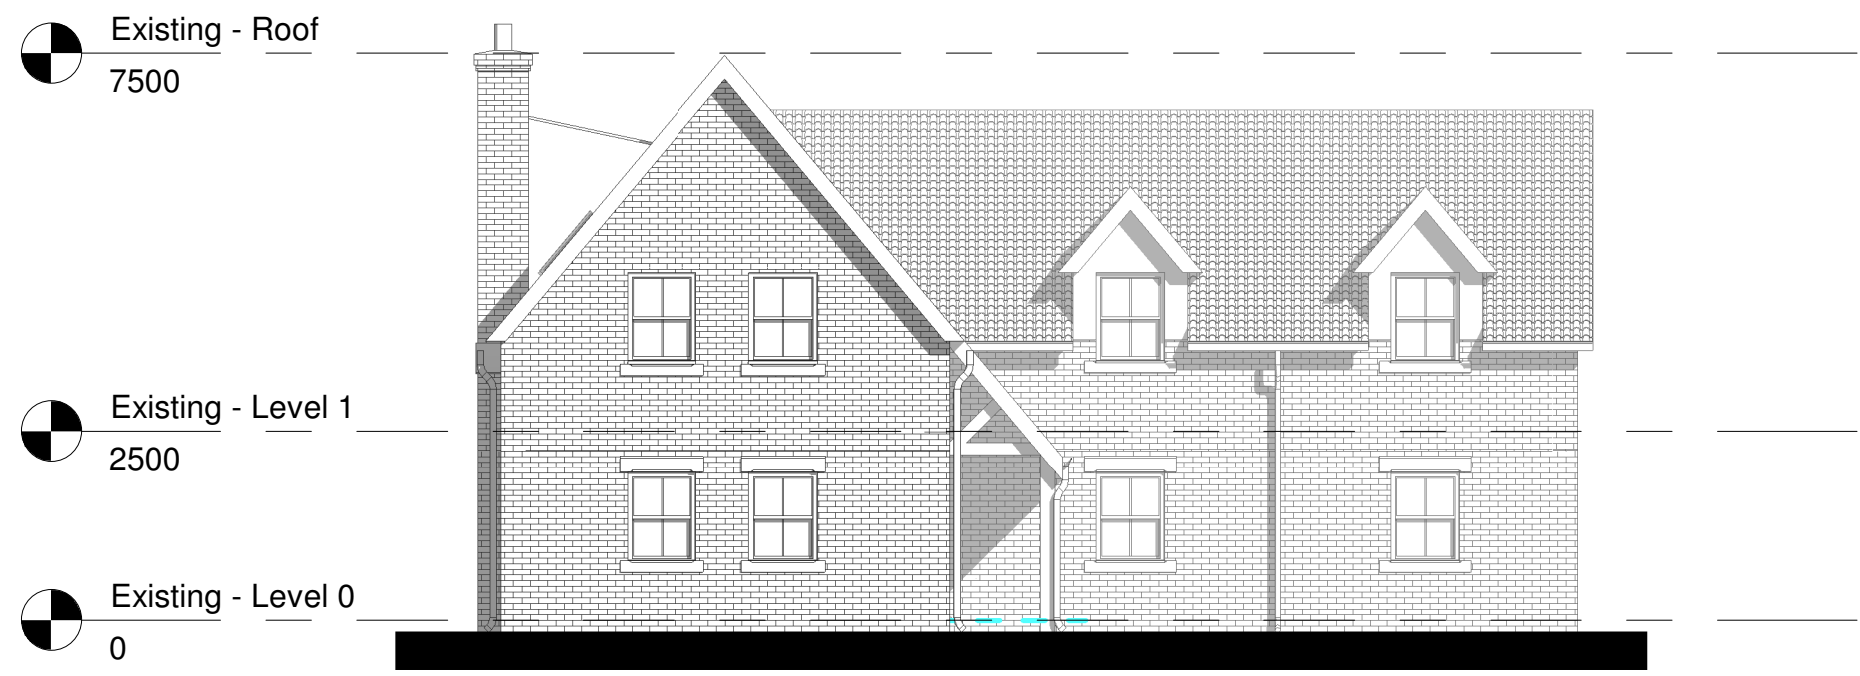


Existing - South
1 : 100

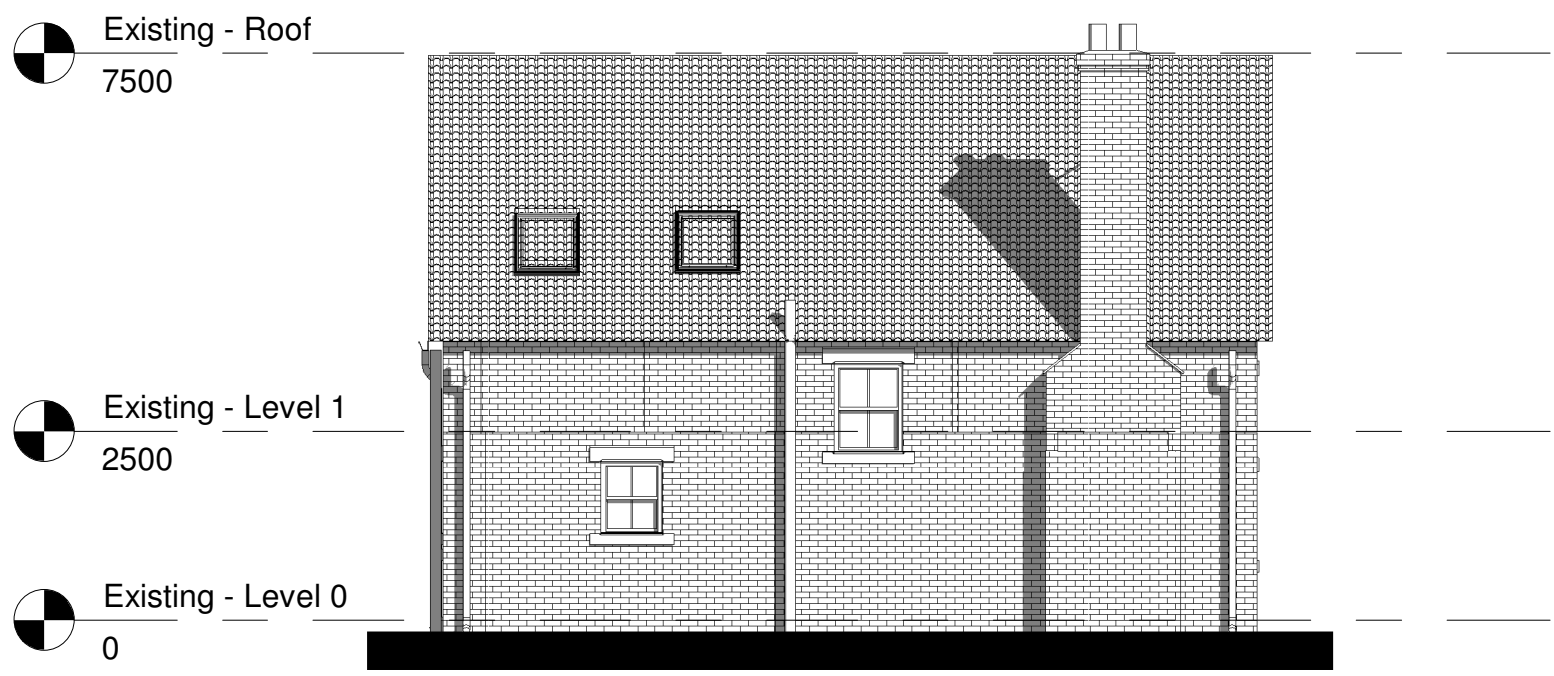


Existing - West
1 : 100




Existing - North
1 : 100

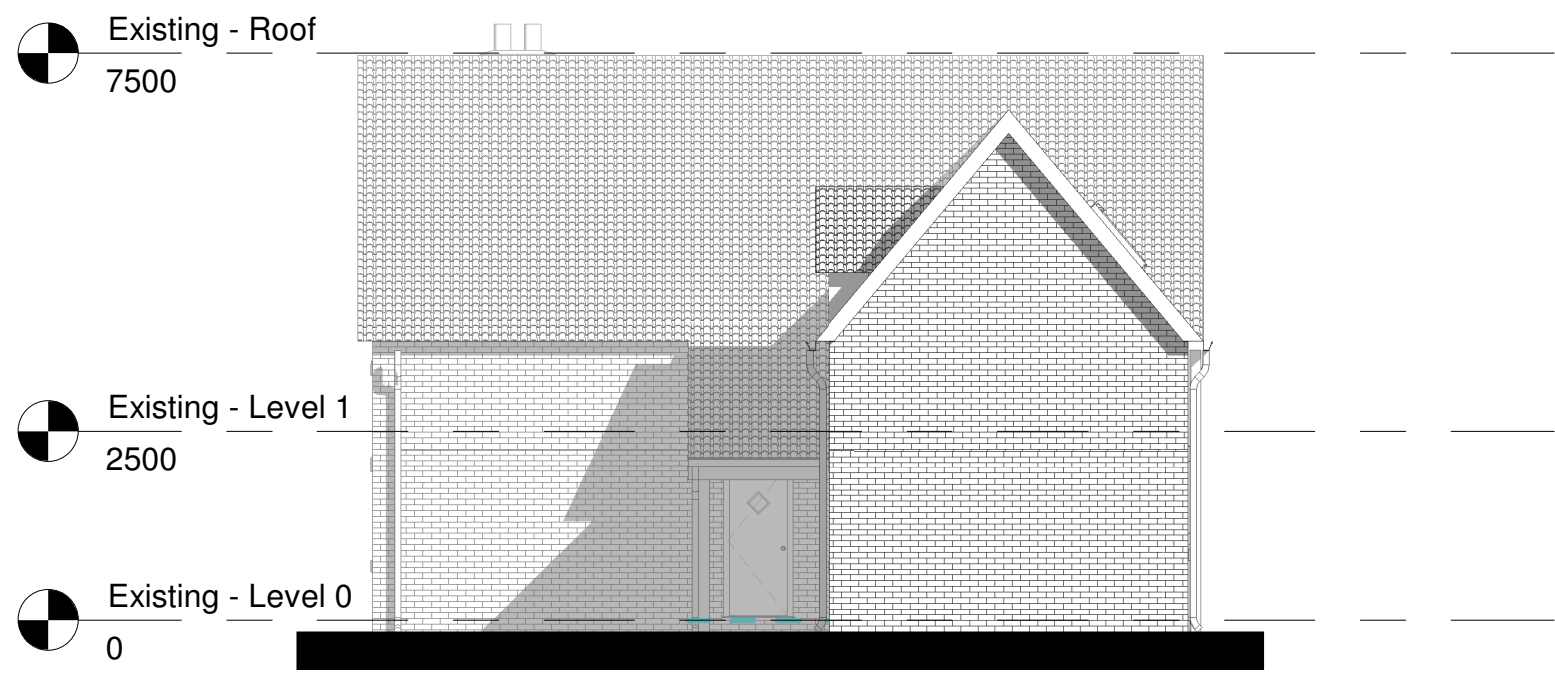


Existing - East
1 : 100

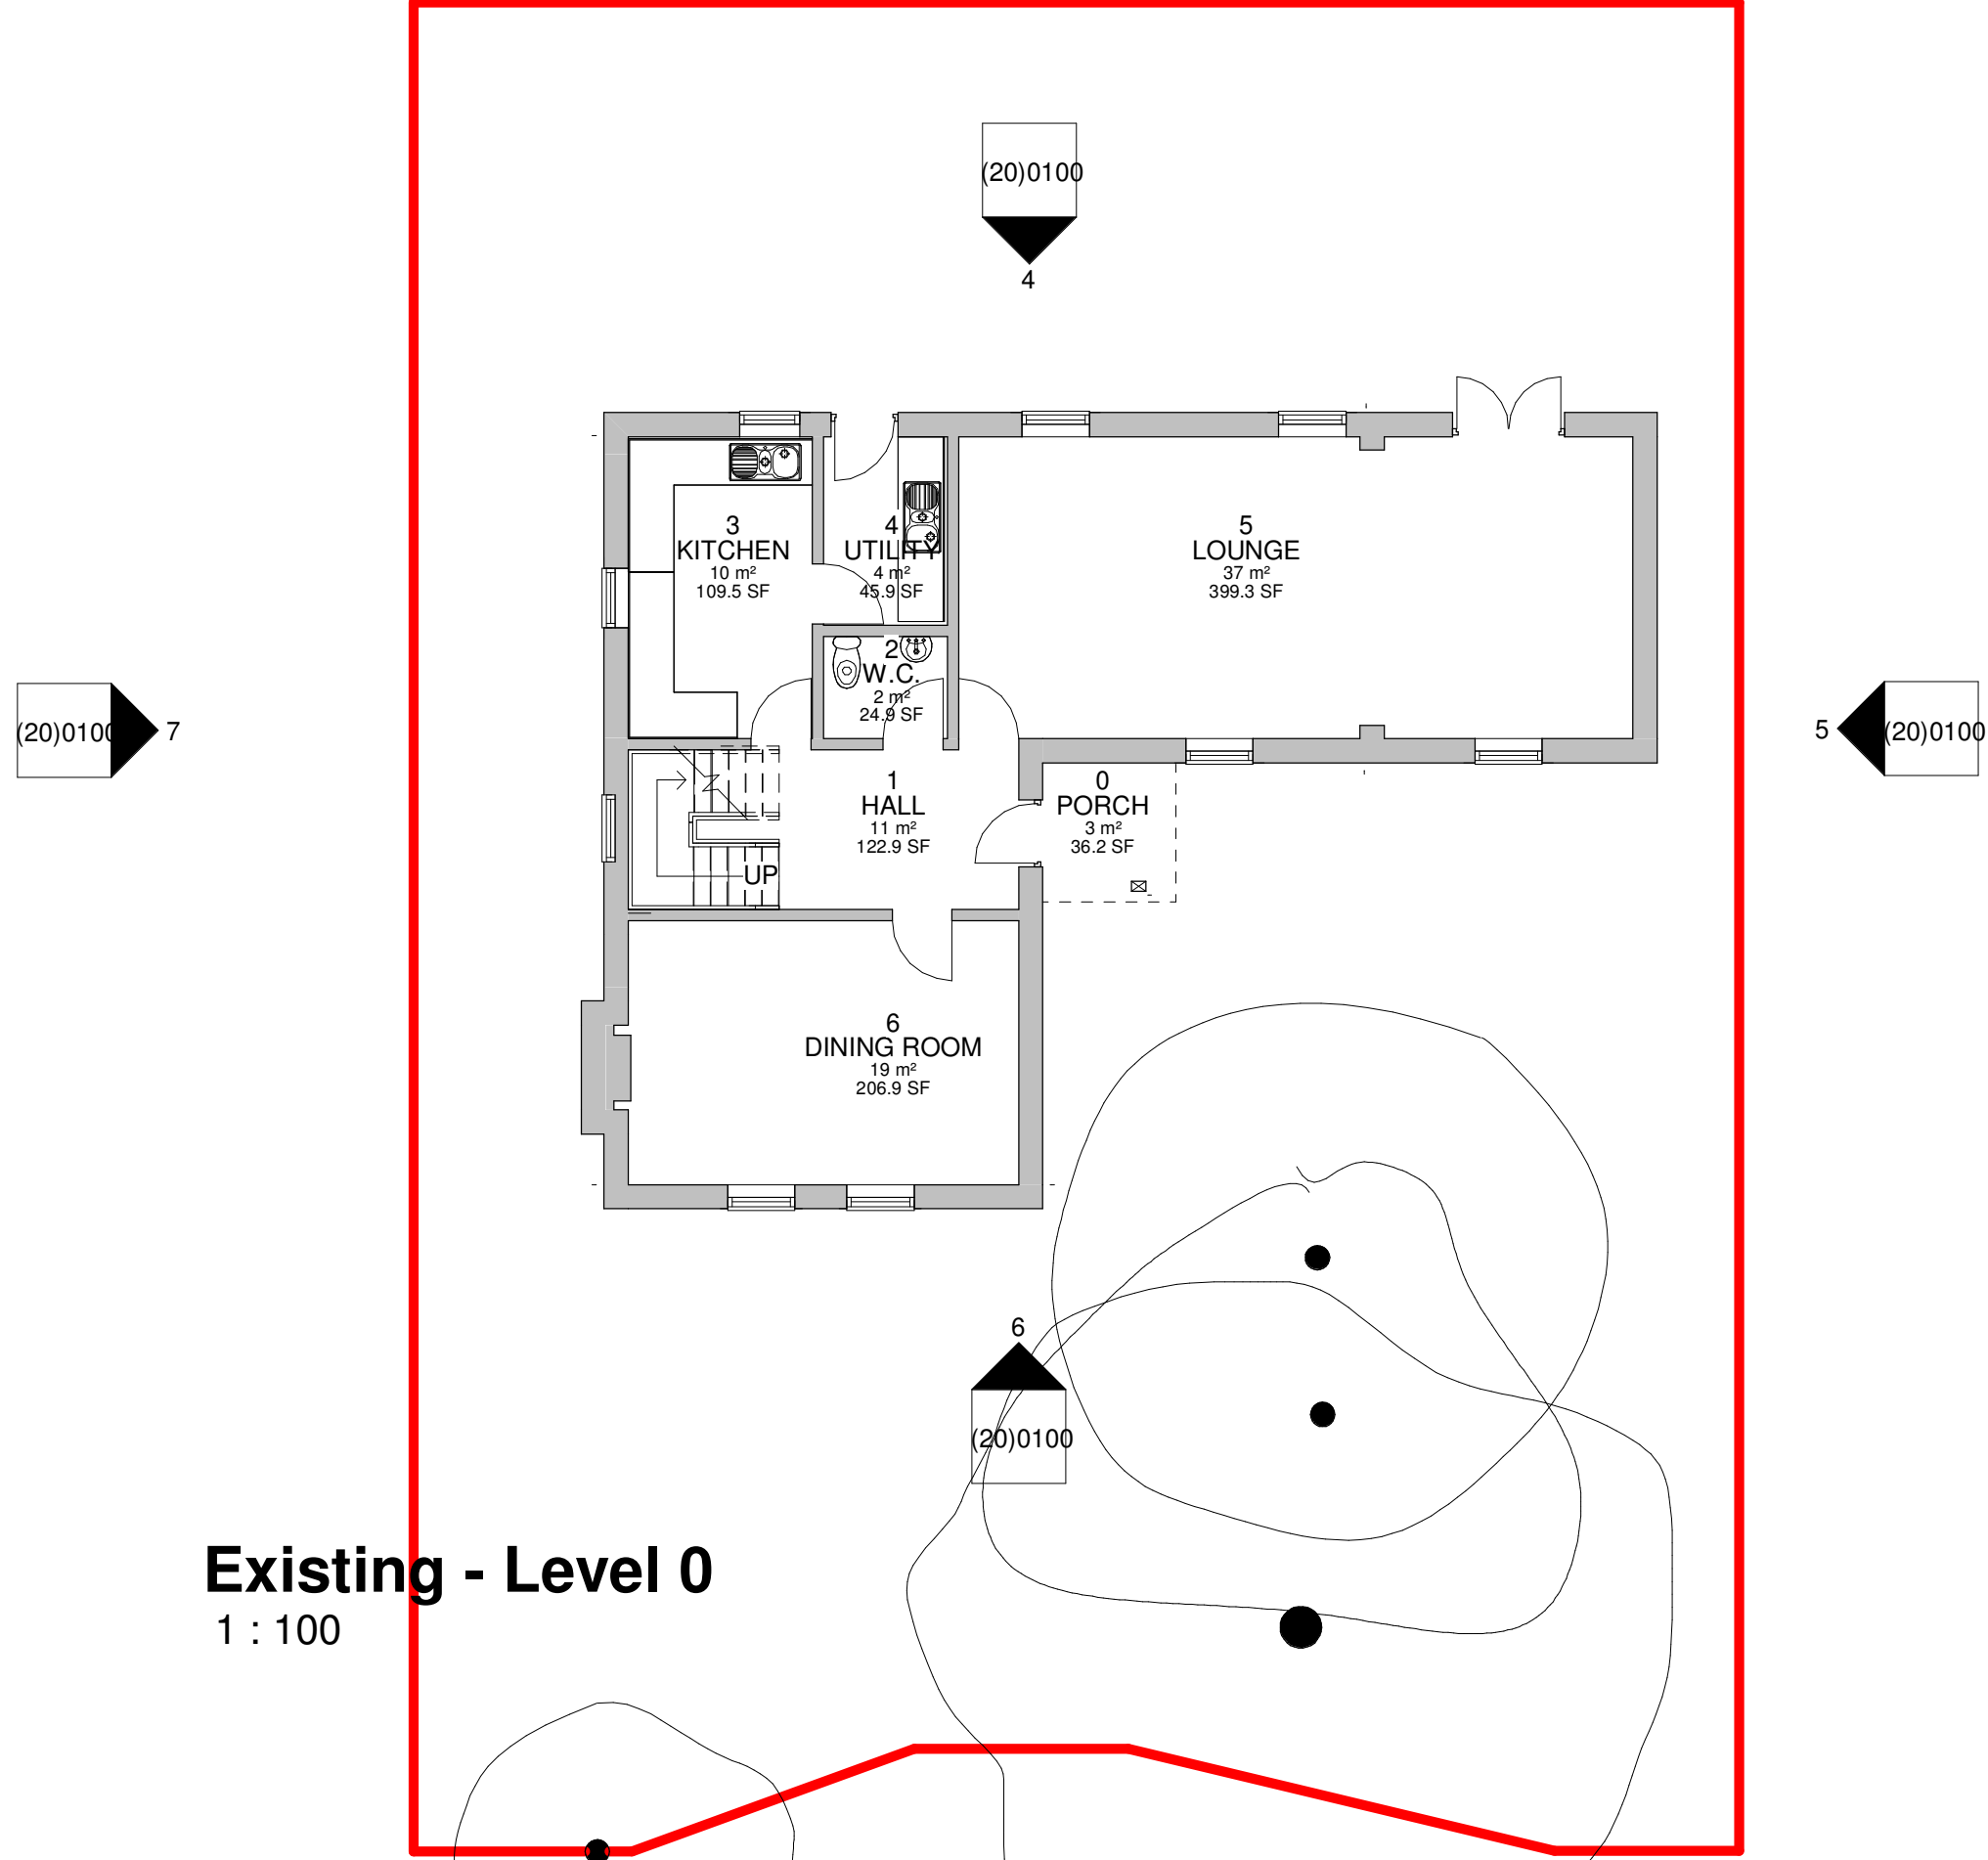

Existing - Level 0
1 : 100

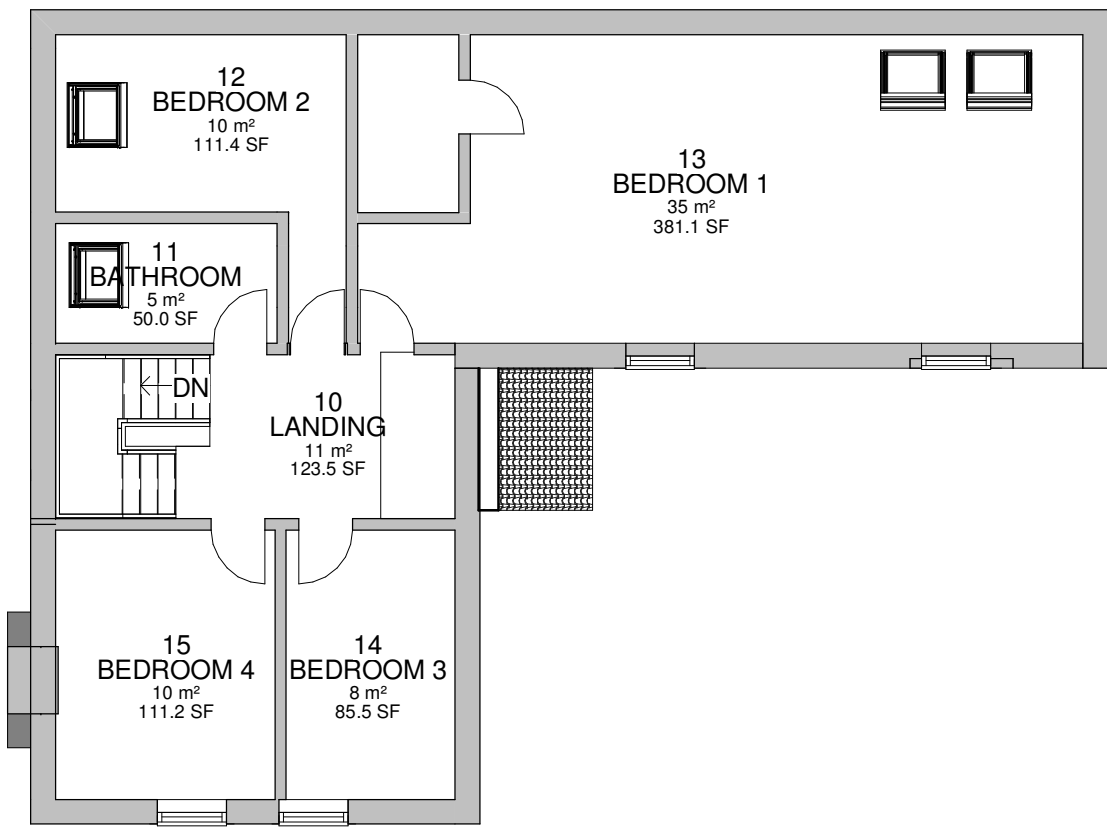


Existing - Level 1
1 : 100

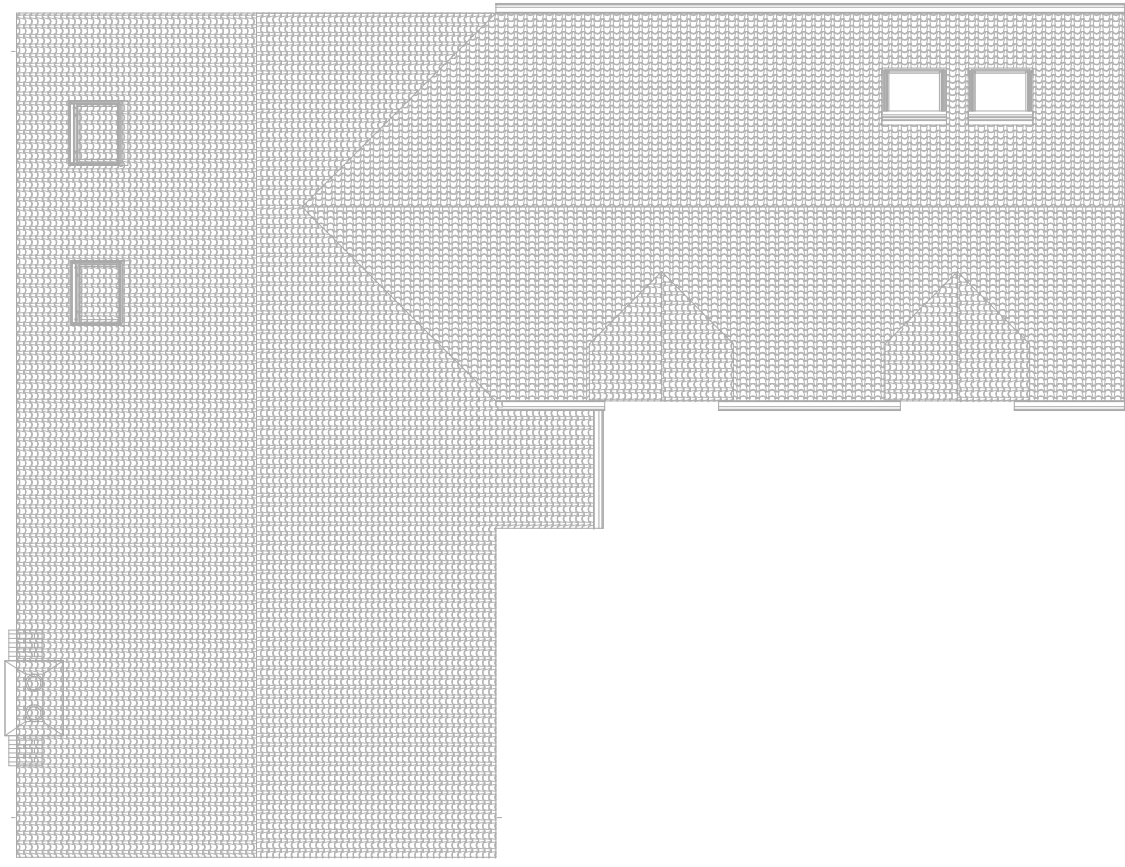


Existing - Roof
1 : 100




PR - 1

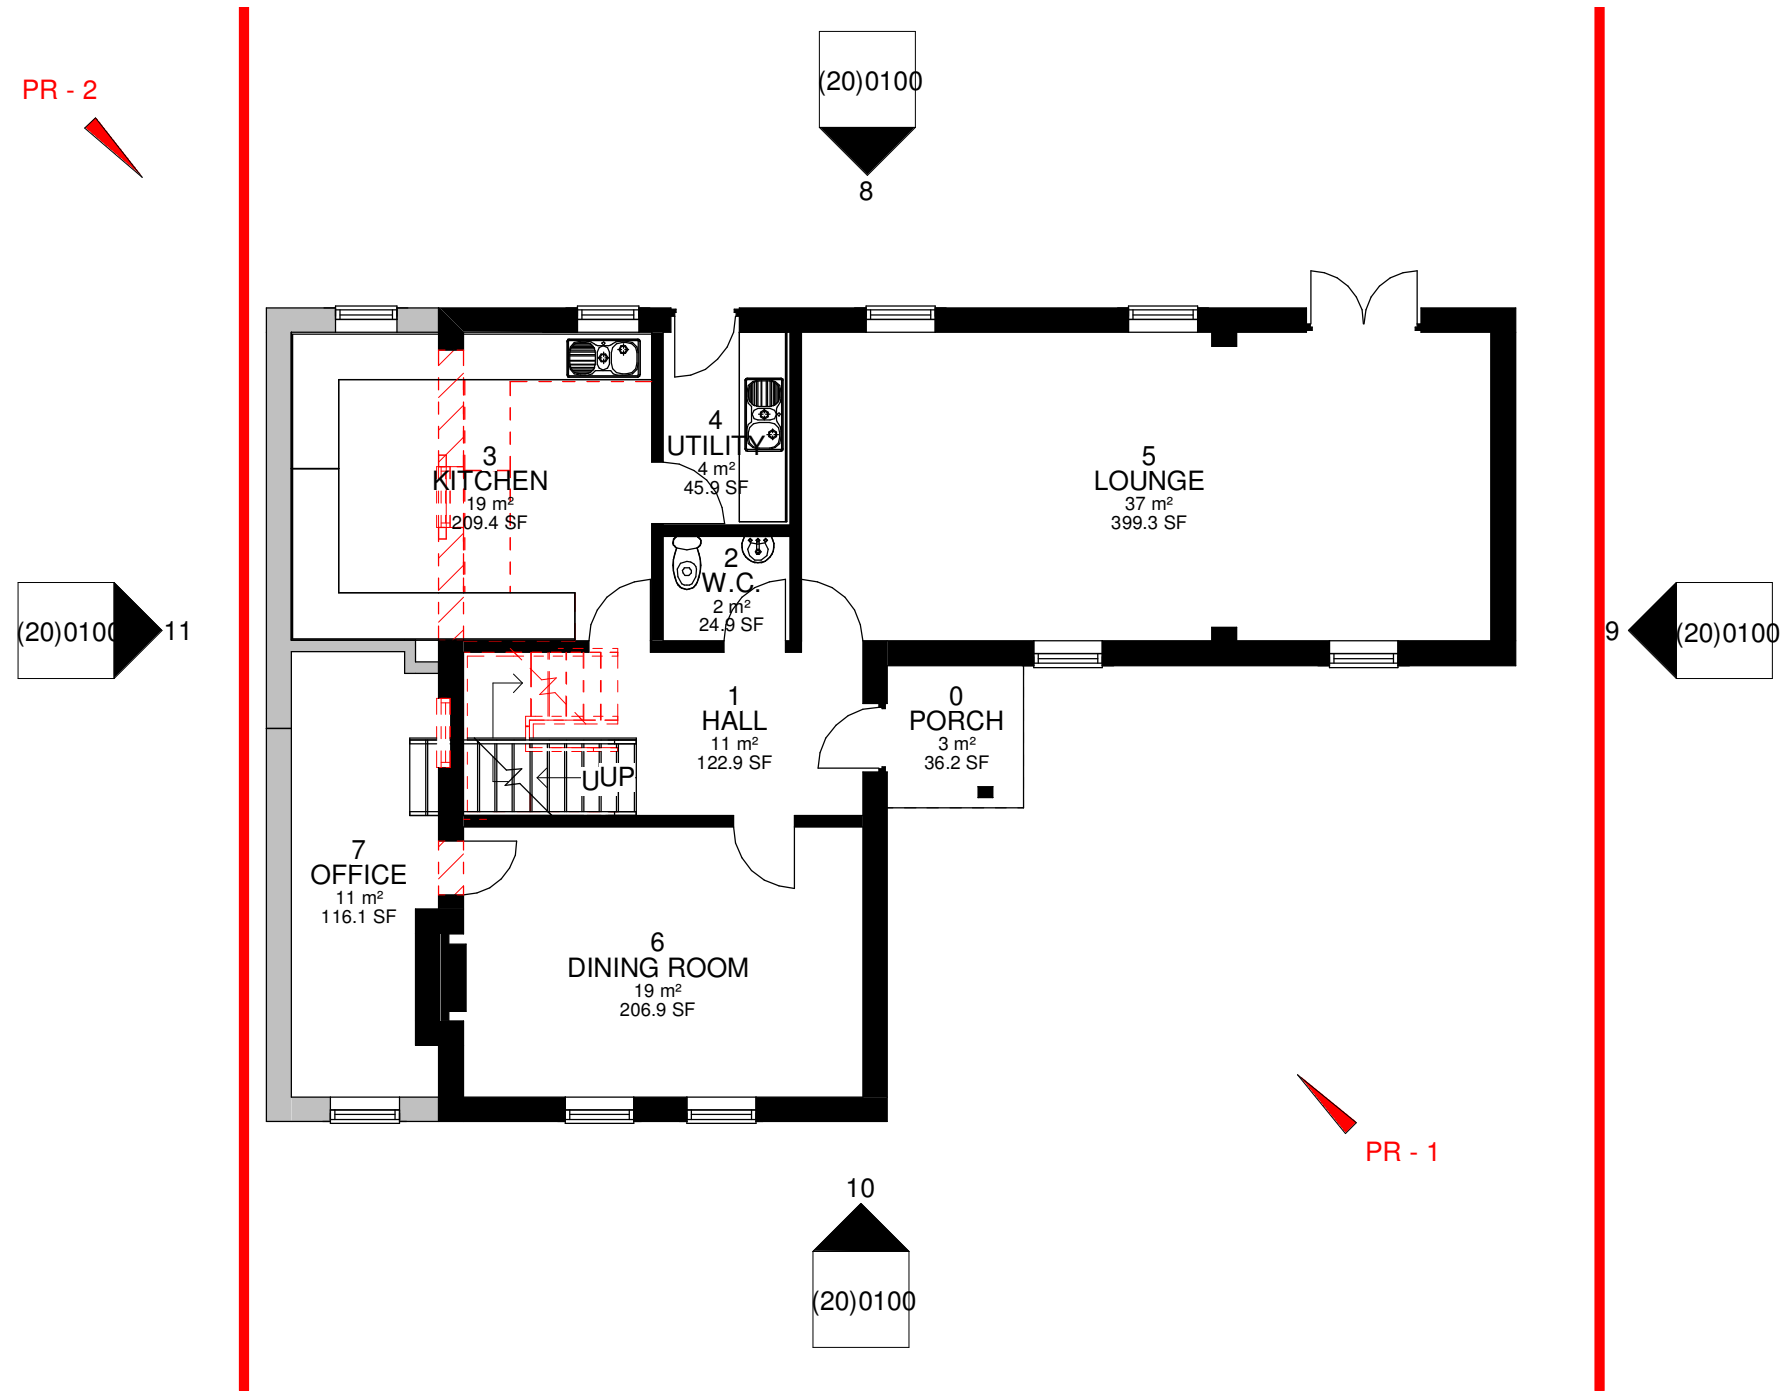


PR - Level 0
1 : 100

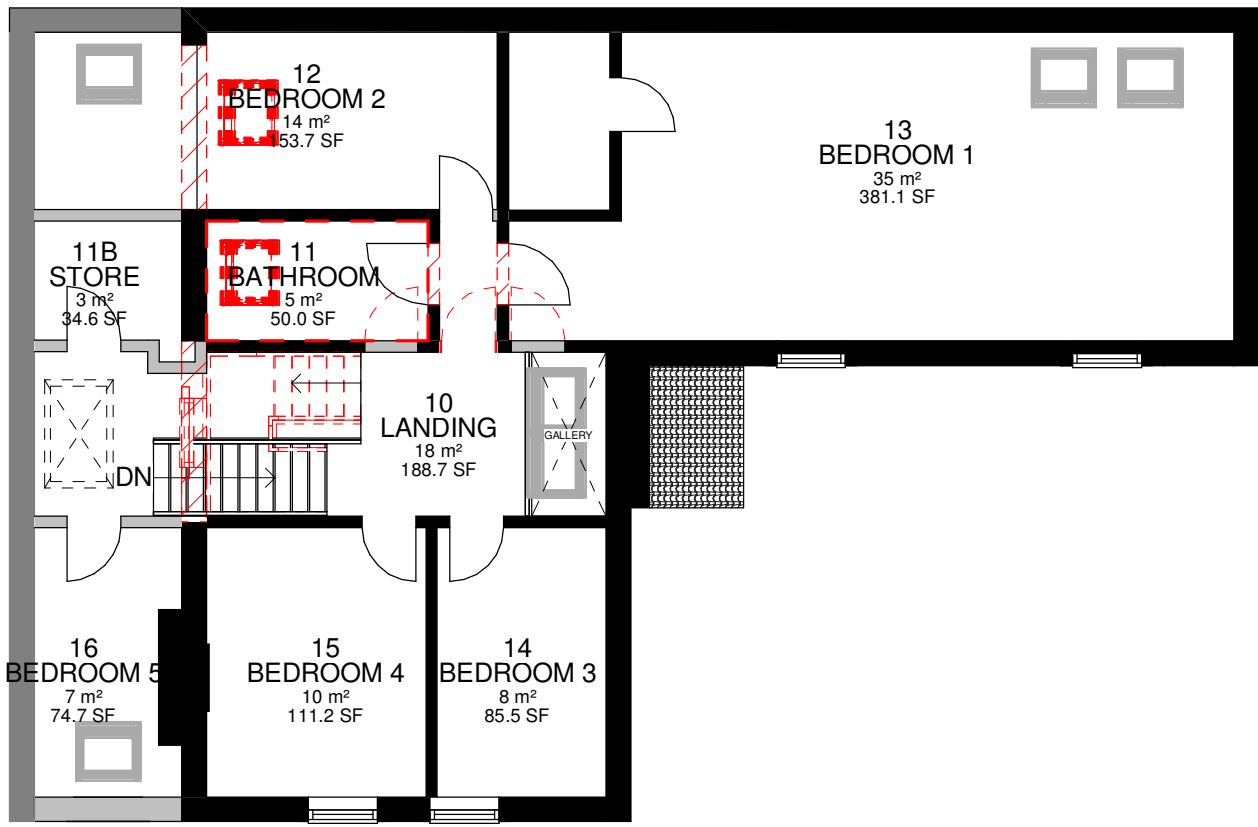


PR - Level 1
1 : 100

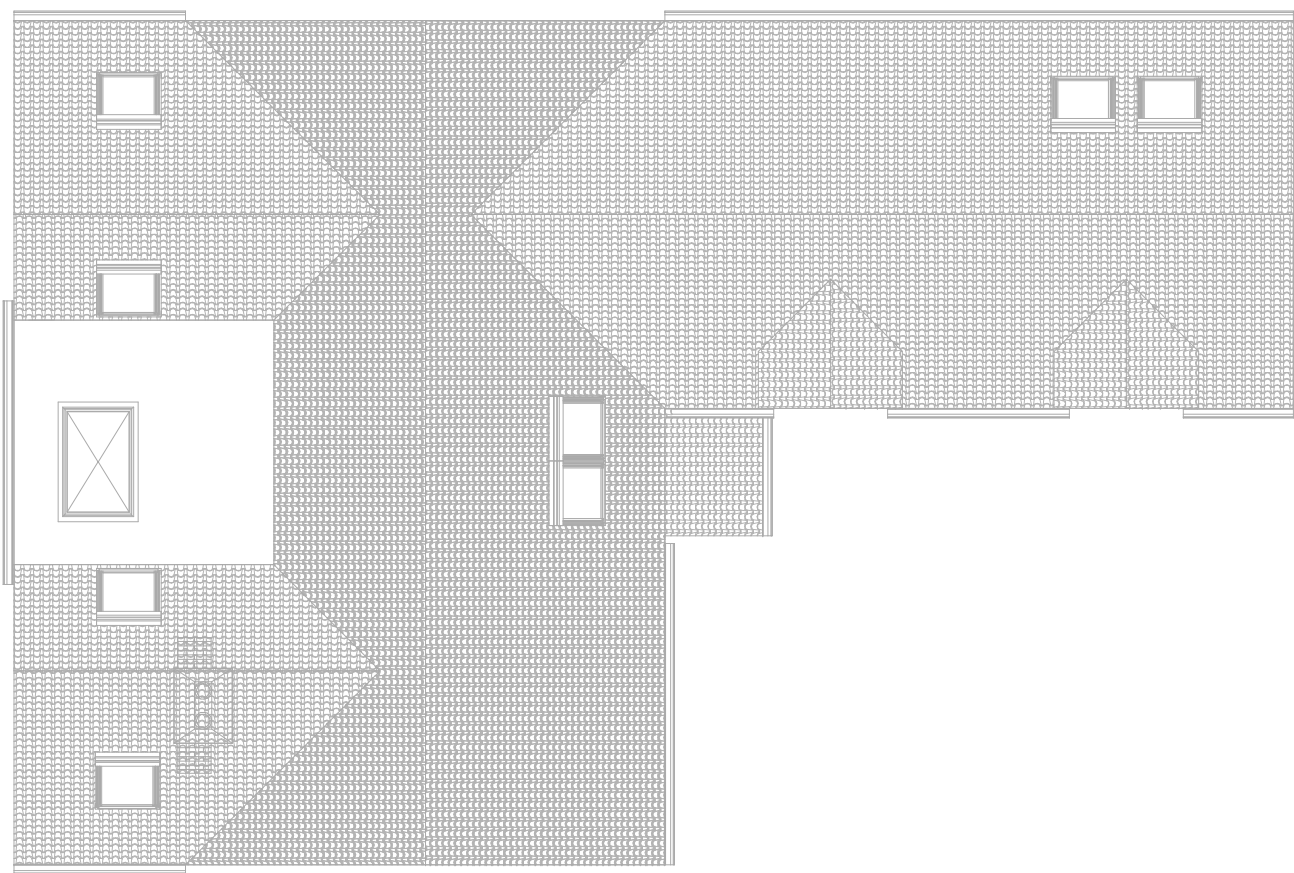


PR - Roof
1 : 100

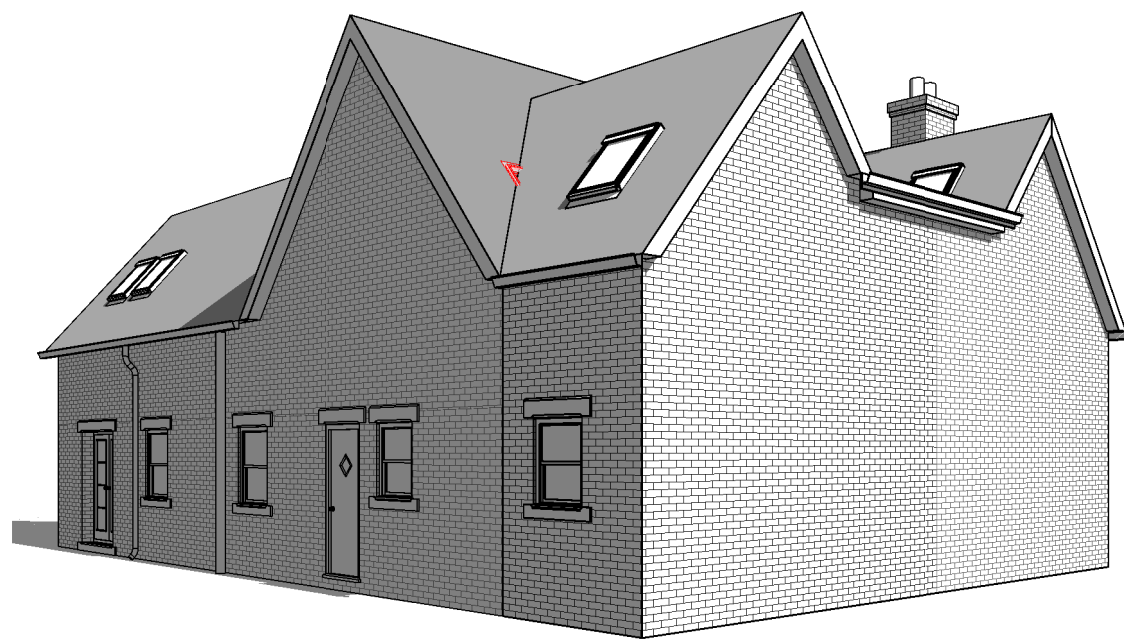

PR - 2

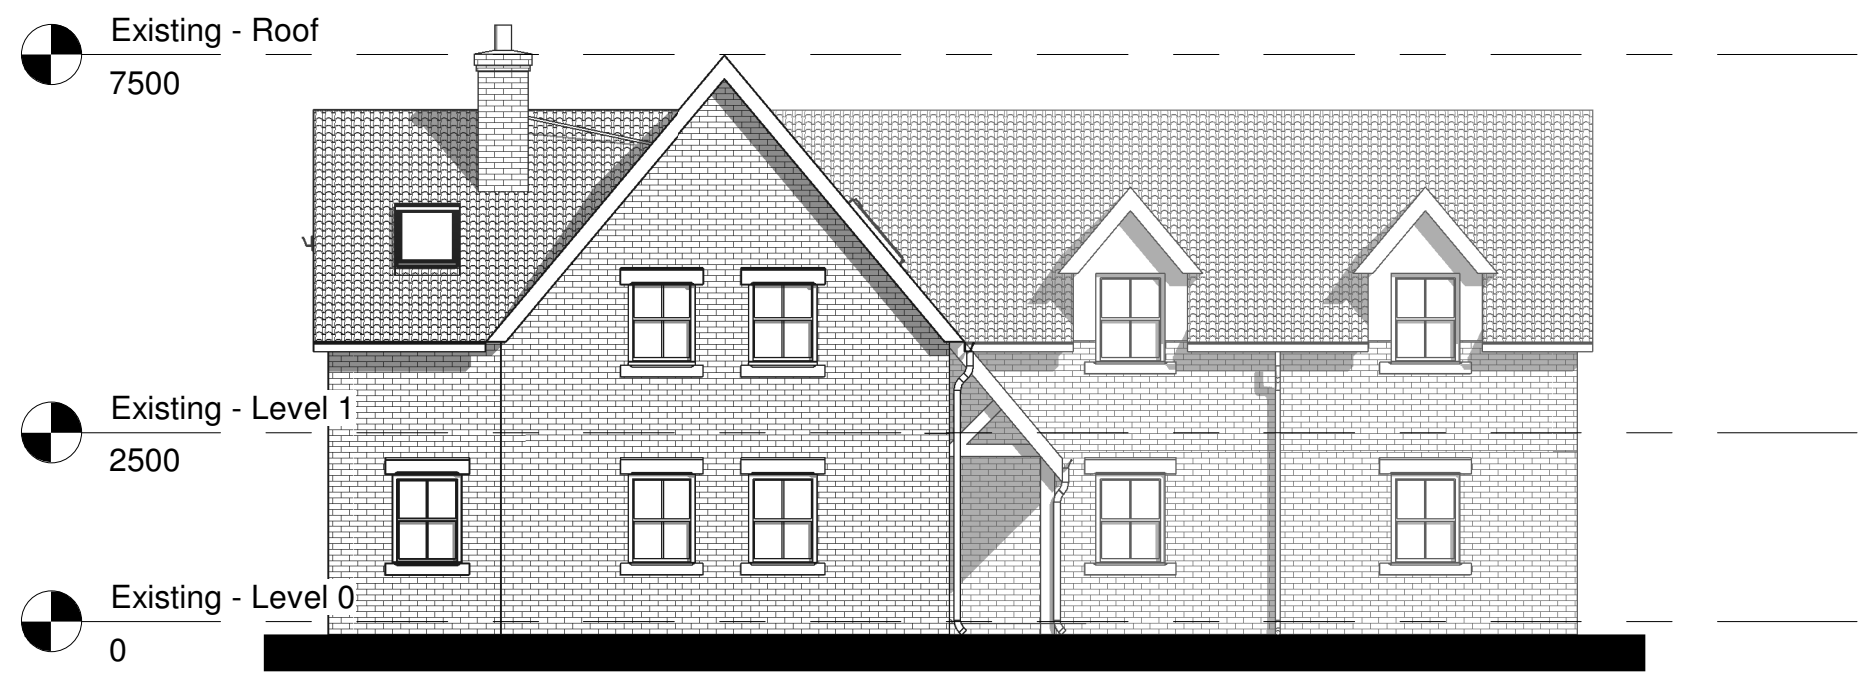

PR - South
1 : 100

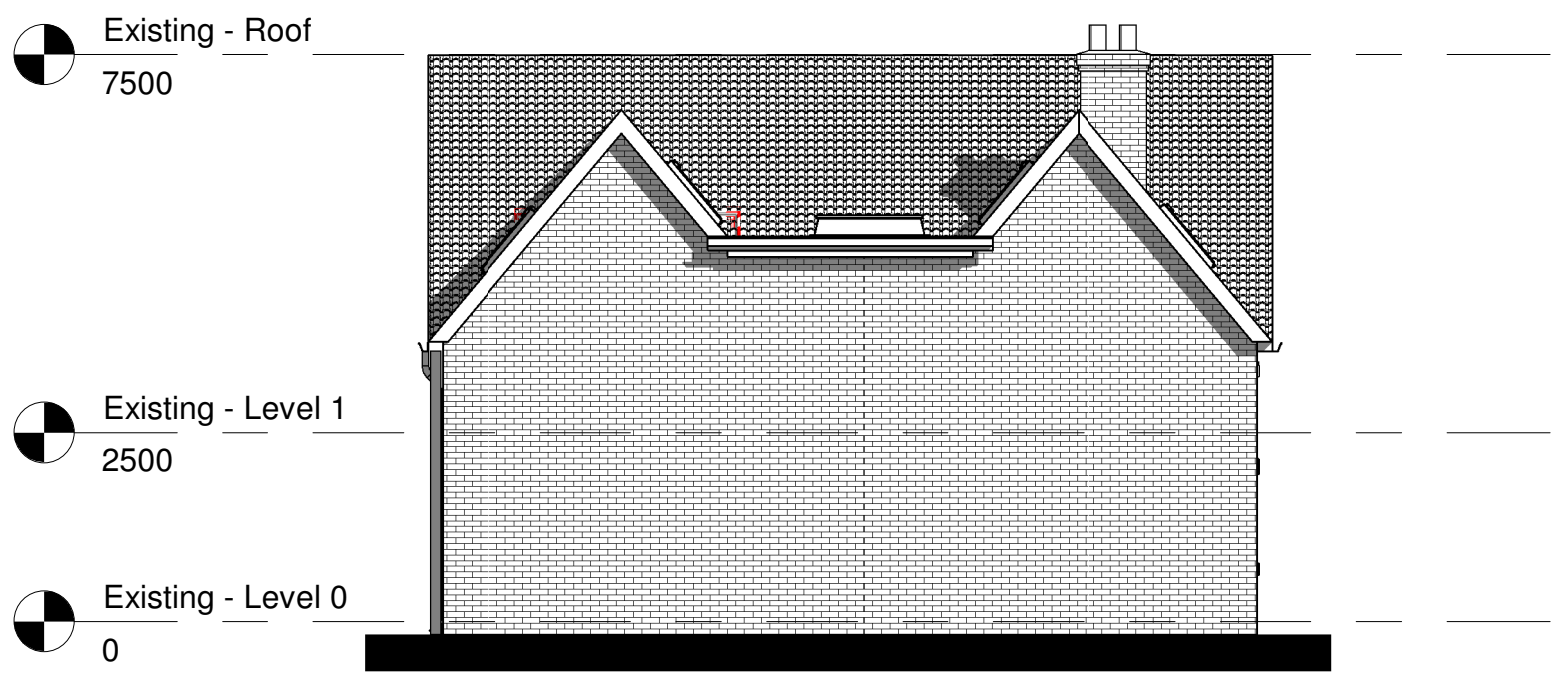

PR - West
1 : 100



PR - North
1 : 100



PR- East
1 : 100

REV	DATE	COMMENT
P03	03.12.21	Amended roofline
P02	30.11.21	Additional rooflights added
P01	30.11.21	Amended in line with Client comments, gallery added, rooflights added, room GA's amended at first floor

CLIENT	MR & MRS HUGHES	PROJECT	NO 2 SHOP ROAD, KNOWSLEY VILLAGE
PROPOSED AND EXISTING GA's	PROJ	SCALE	1:100
DATE	06/10/21	BY	AW