

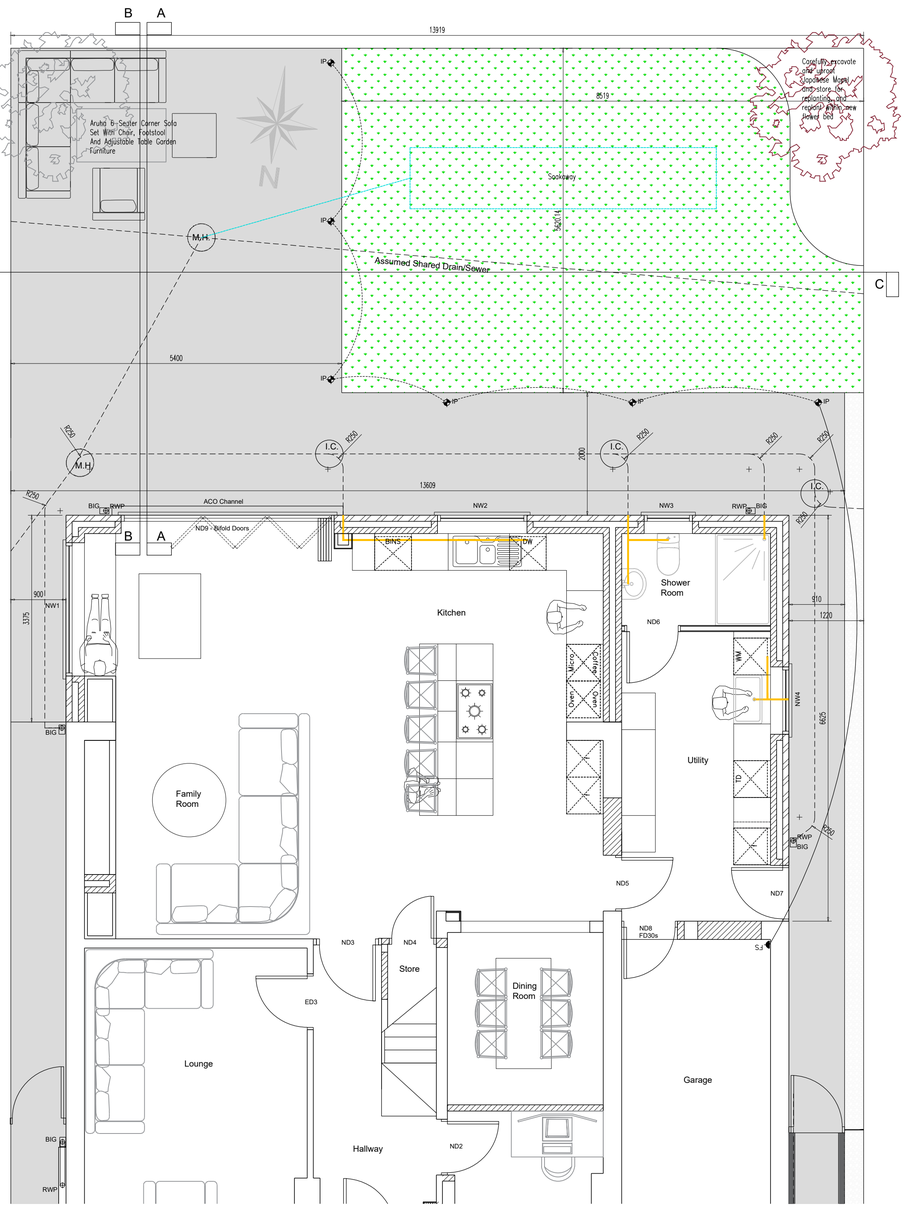



REAR LANDSCAPING, ELECTRICS AND DRAINAGE @ 1:50

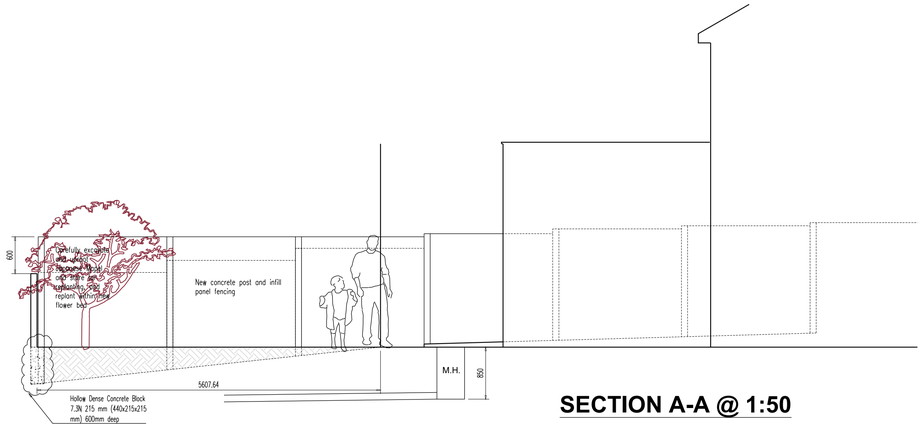

SECTION A-A @ 1:50

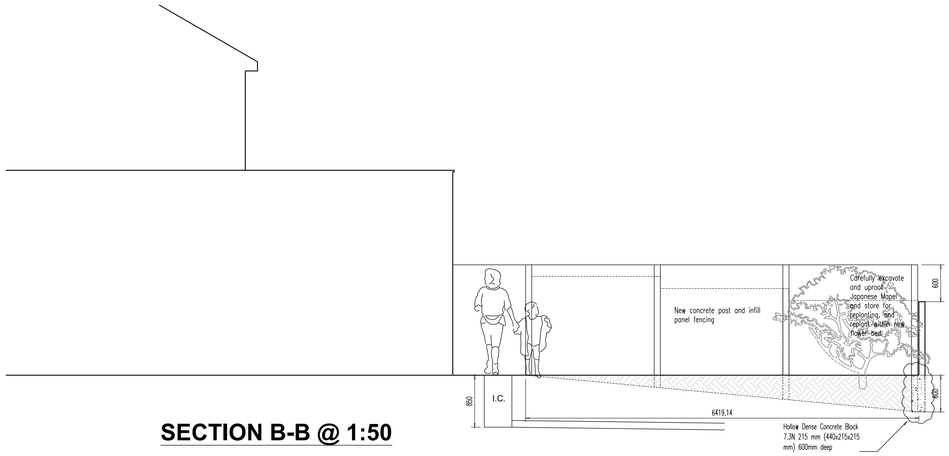

SECTION B-B @ 1:50

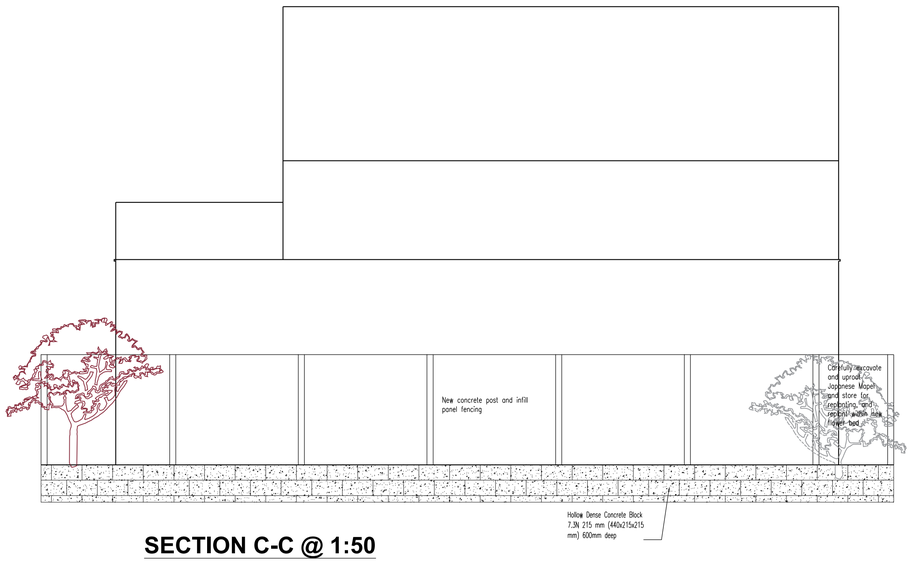

SECTION C-C @ 1:50

NOTES

1. DO NOT SCALE FROM THESE DRAWINGS. MEASUREMENTS TO BE CONFIRMED ON SITE

Made up Ground
Rear = (5.608m x 0.600m) x 13.919m
Total = 46.834 m³

Paving Areas
Rear Patio Indian Stone (Kandela Grey) =77.132 sqm
Rear Total Paving = 77.132 sqm

Front Stone Paving (Charcoal) = 4.718 sqm
Front Indian Stone (Kandela Grey) = 23.484 sqm
Front Total Paving = 28.202 sqm

Lawn Areas
Front Lawn = 18.137 sqm
Rear Lawn = 43.620 sqm
Total = 61.757 sqm

Fencing
Rear: 1.8m high Concrete Post, Concrete Gravel Board and Feather Edge Timber Infill Panel = 13.919m + (6.419 x 2)
Total Rear = 26.757m

ISSUED FOR PLANNING

REV	DATE	DESCRIPTION	DRAWN	CHECKED
01	--	--	--	--

ORIGINAL SIZE	A1	SCALE 1:50	DATE Sept 2024
CLIENT	Jay & Laura Siadankay 10 Lloyd Road, Prescot, L34 6LG --		
LOCATION	10 Lloyd Road Prescot, Knowsley, L34 6LG		
DRAWING TITLE	PROPOSED LANDSCAPING – SECTIONS ELECTRICS AND DRAINAGE		
DRAWING NUMBER	LloydRd/Extension/T/08	REVISION	##

Jay Siadankay
10 Lloyd Road, Prescot, Knowsley, L34 6LG
MOB: 07843164132 - E-Mail: j.siadankay@btinternet.com