


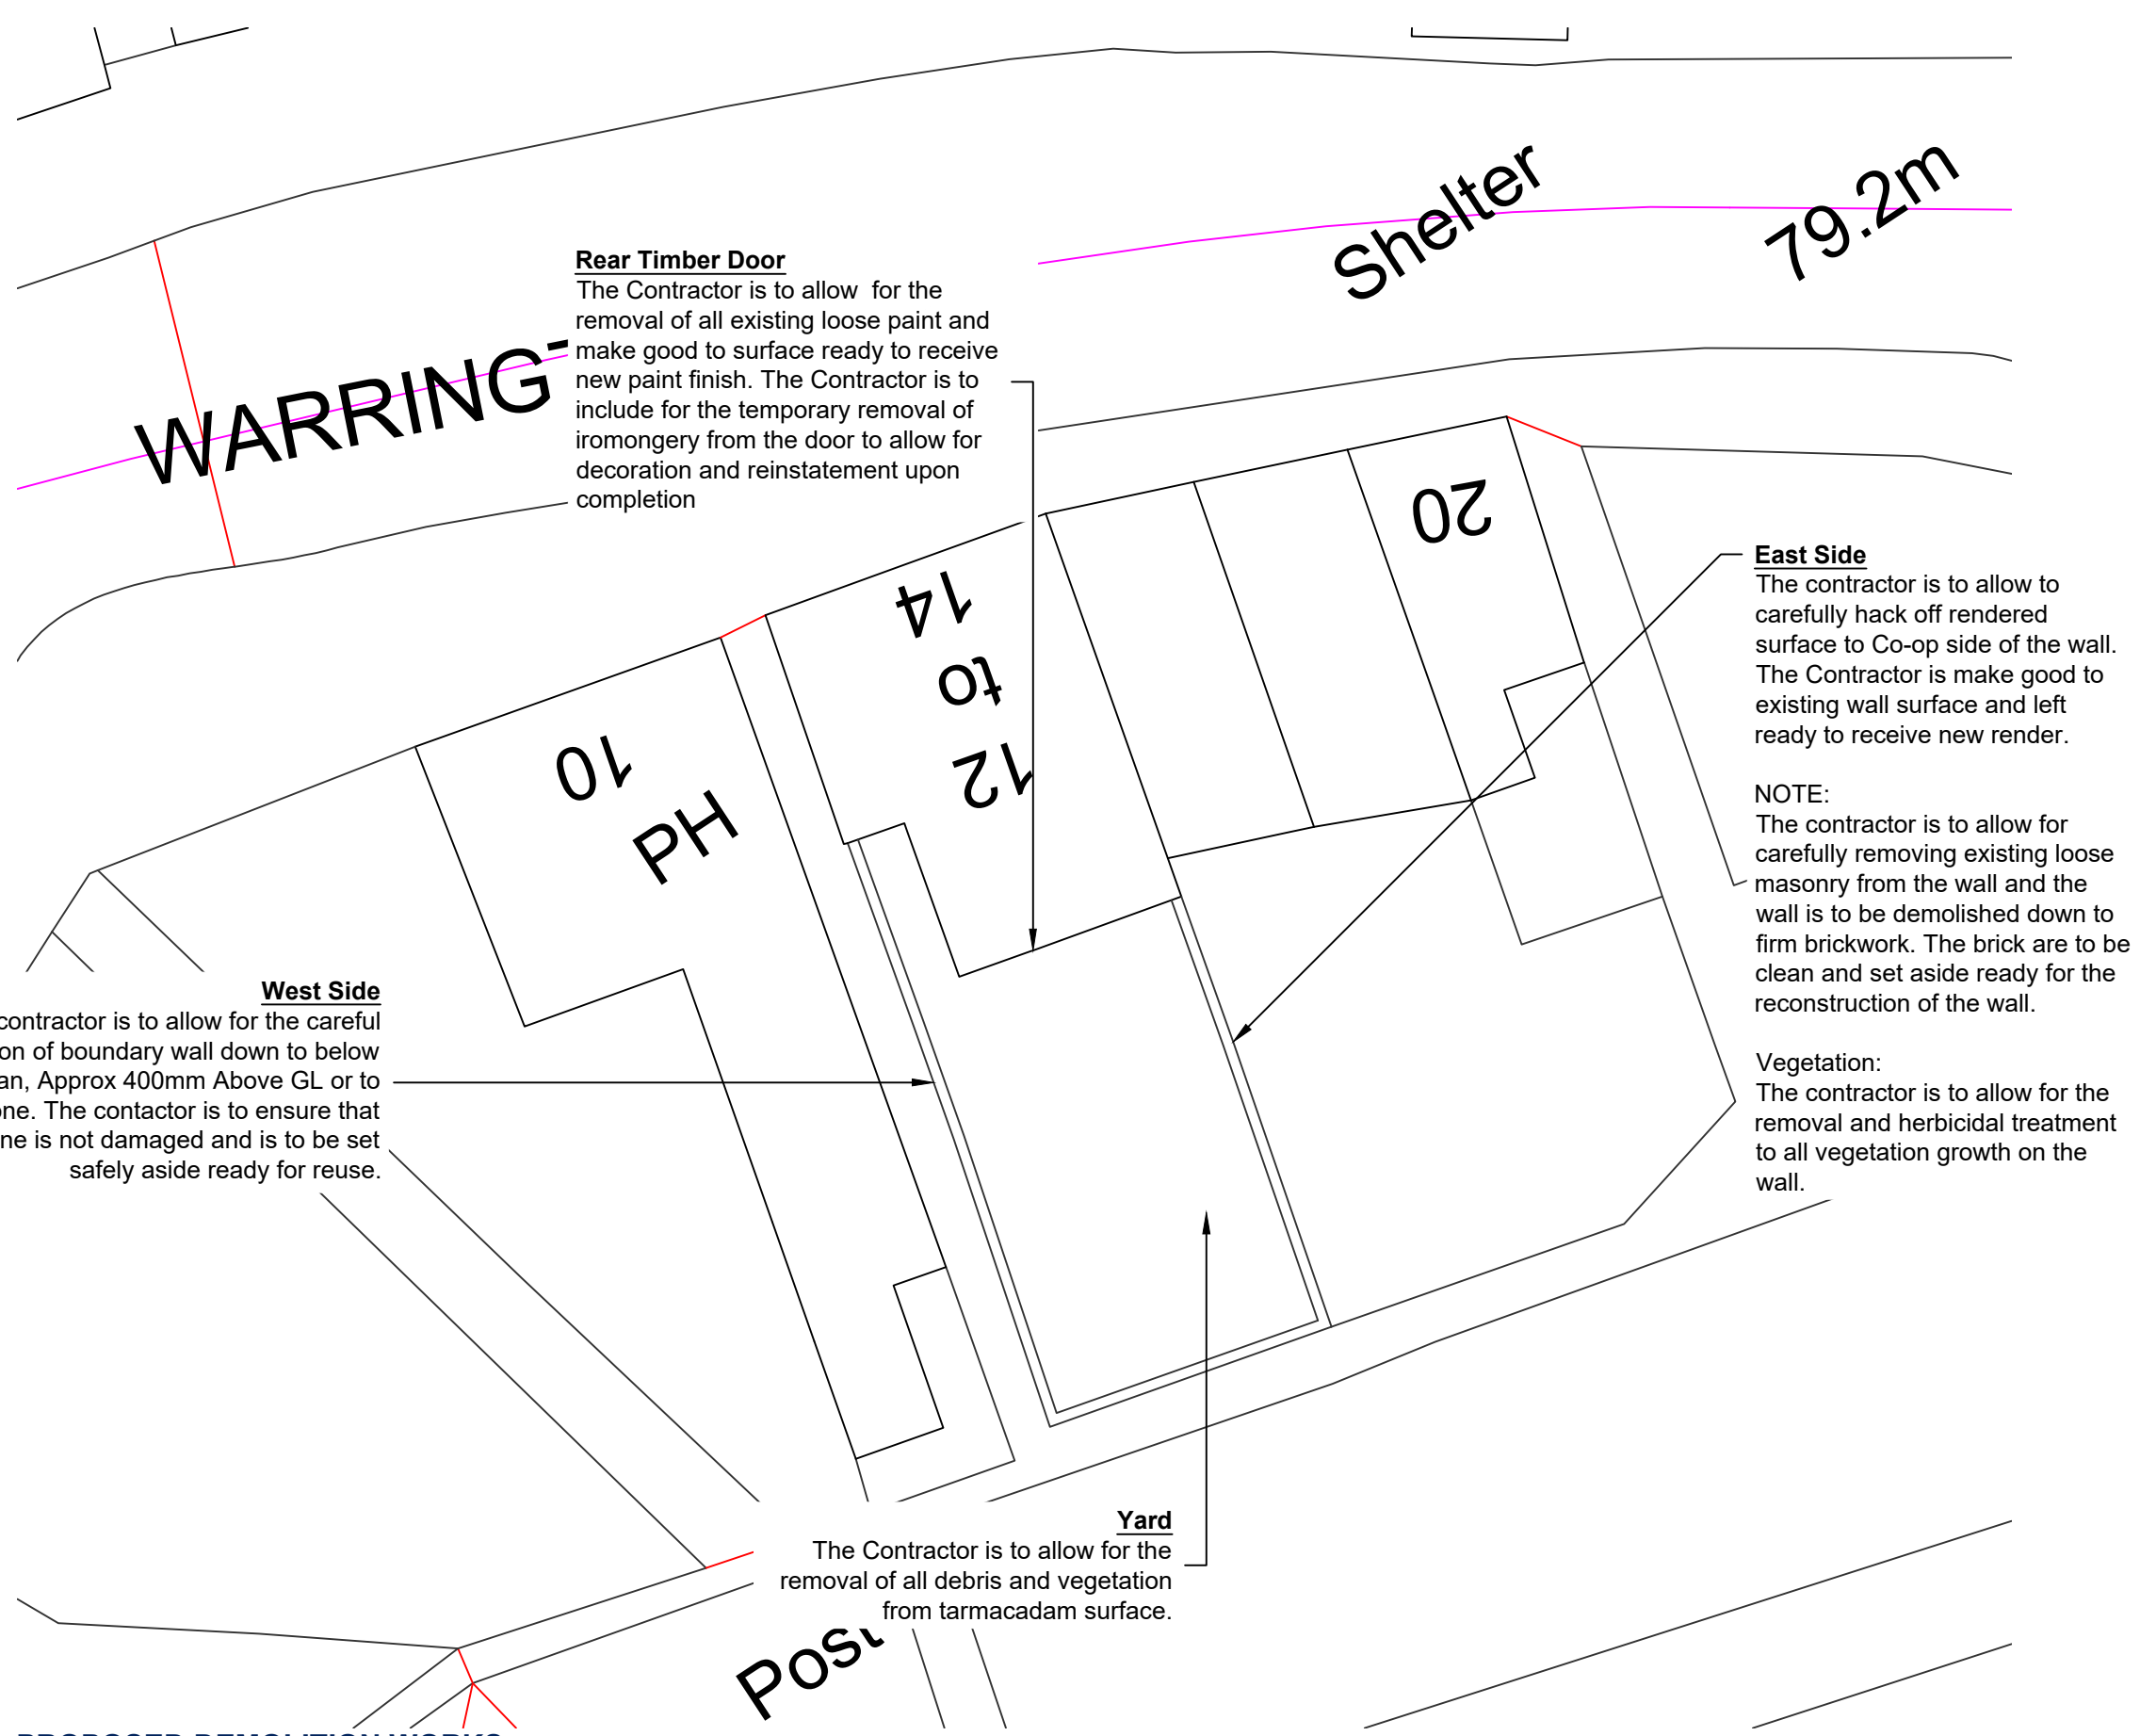

Rear Timber Door

The Contractor is to allow for the removal of all existing loose paint and make good to surface ready to receive new paint finish. The Contractor is to include for the temporary removal of ironmongery from the door to allow for decoration and reinstatement upon completion

WARRING

Shelter

79.2m

20

12 to 14

PH 10

West Side

The contractor is to allow for the careful demolition of boundary wall down to below the lean, Approx 400mm Above GL or to sound stone. The contractor is to ensure that the stone is not damaged and is to be set safely aside ready for reuse.

East Side

The contractor is to allow to carefully hack off rendered surface to Co-op side of the wall. The Contractor is make good to existing wall surface and left ready to receive new render.

NOTE:

The contractor is to allow for carefully removing existing loose masonry from the wall and the wall is to be demolished down to firm brickwork. The brick are to be clean and set aside ready for the reconstruction of the wall.

Vegetation:

The contractor is to allow for the removal and herbicidal treatment to all vegetation growth on the wall.

Yard

The Contractor is to allow for the removal of all debris and vegetation from tarmacadam surface.

Posi

PROPOSED DEMOLITION WORKS

Scale: 1:200

No Revision Date

Revisions

Client:

CO-OP

Issue:

PLANNING

Project:

CO-OP PRESCOTT

Title:

03 DEMOLITION WORKS

Drawing No: 0018968008-03 Rev: - A3 Scale: 1:200

Date: 21/05/2021 Drawn: BH Approved: LH



One King Street
Manchester
UK
M2 6AW
+44 (0) 161 868 7700
RLB_UK
RLB.com
ben.hay@uk.rlb.com

- This drawing is to be read in conjunction with all relevant specifications and drawings issued.
- Do not scale this drawing, the Contractor is to check and verify all building, site dimensions and check levels before work commences.
- For discrepancies or omissions contact Rider Levett Bucknall.
- All work and materials to be in accordance with current applicable statutory legislation and to comply with all relevant Codes of Practice and British Standards.
- Copyright © 2018 Rider Levett Bucknall UK Limited