
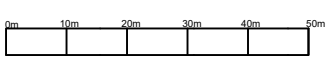


Location Plan
Scale 1:1250 @A4

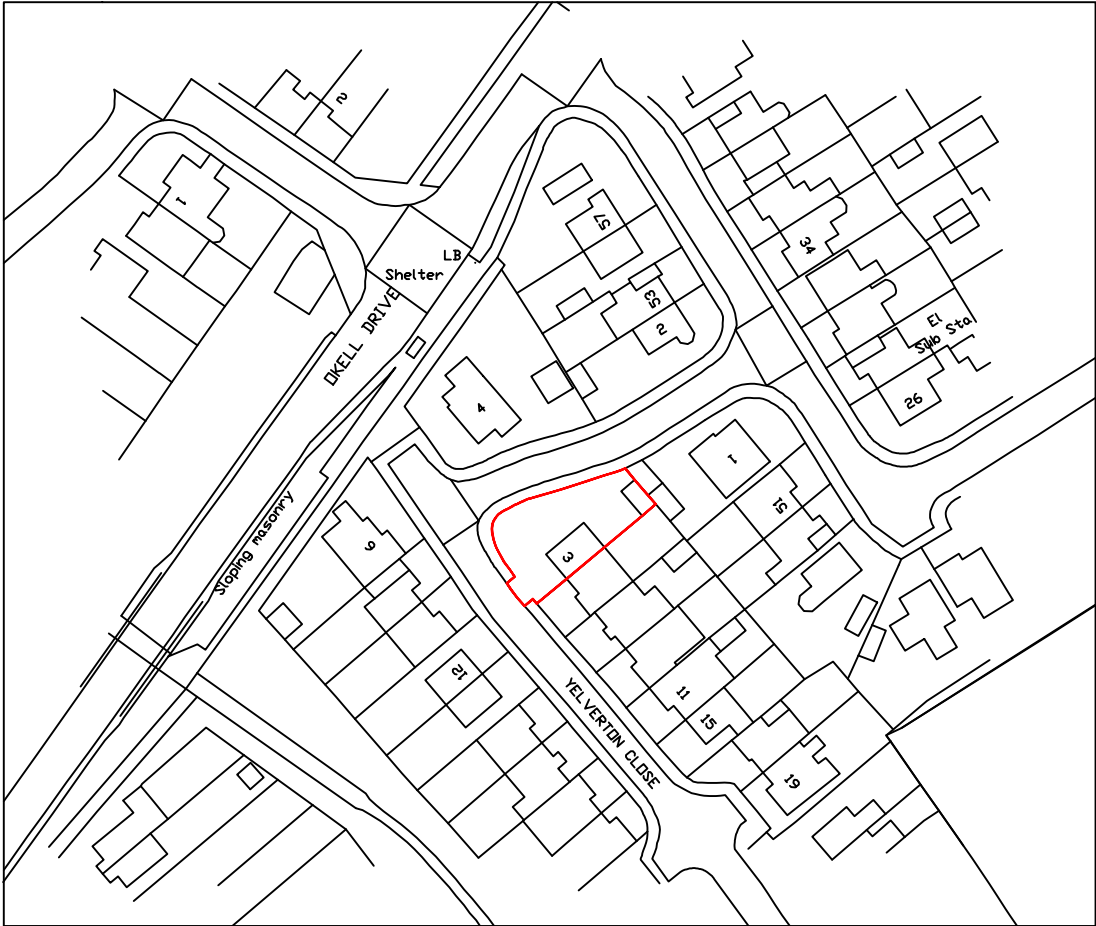

Rev.	Description	By	Date
Project Ms Z Clifford, 3 Yelverton Close, Liverpool, L26 7YN		Drawing Title Location Plan	
		Drawing No.	Rev.
		Drawn by J.TD.	Scale 1:1250@A4
		Date Oct' '23	