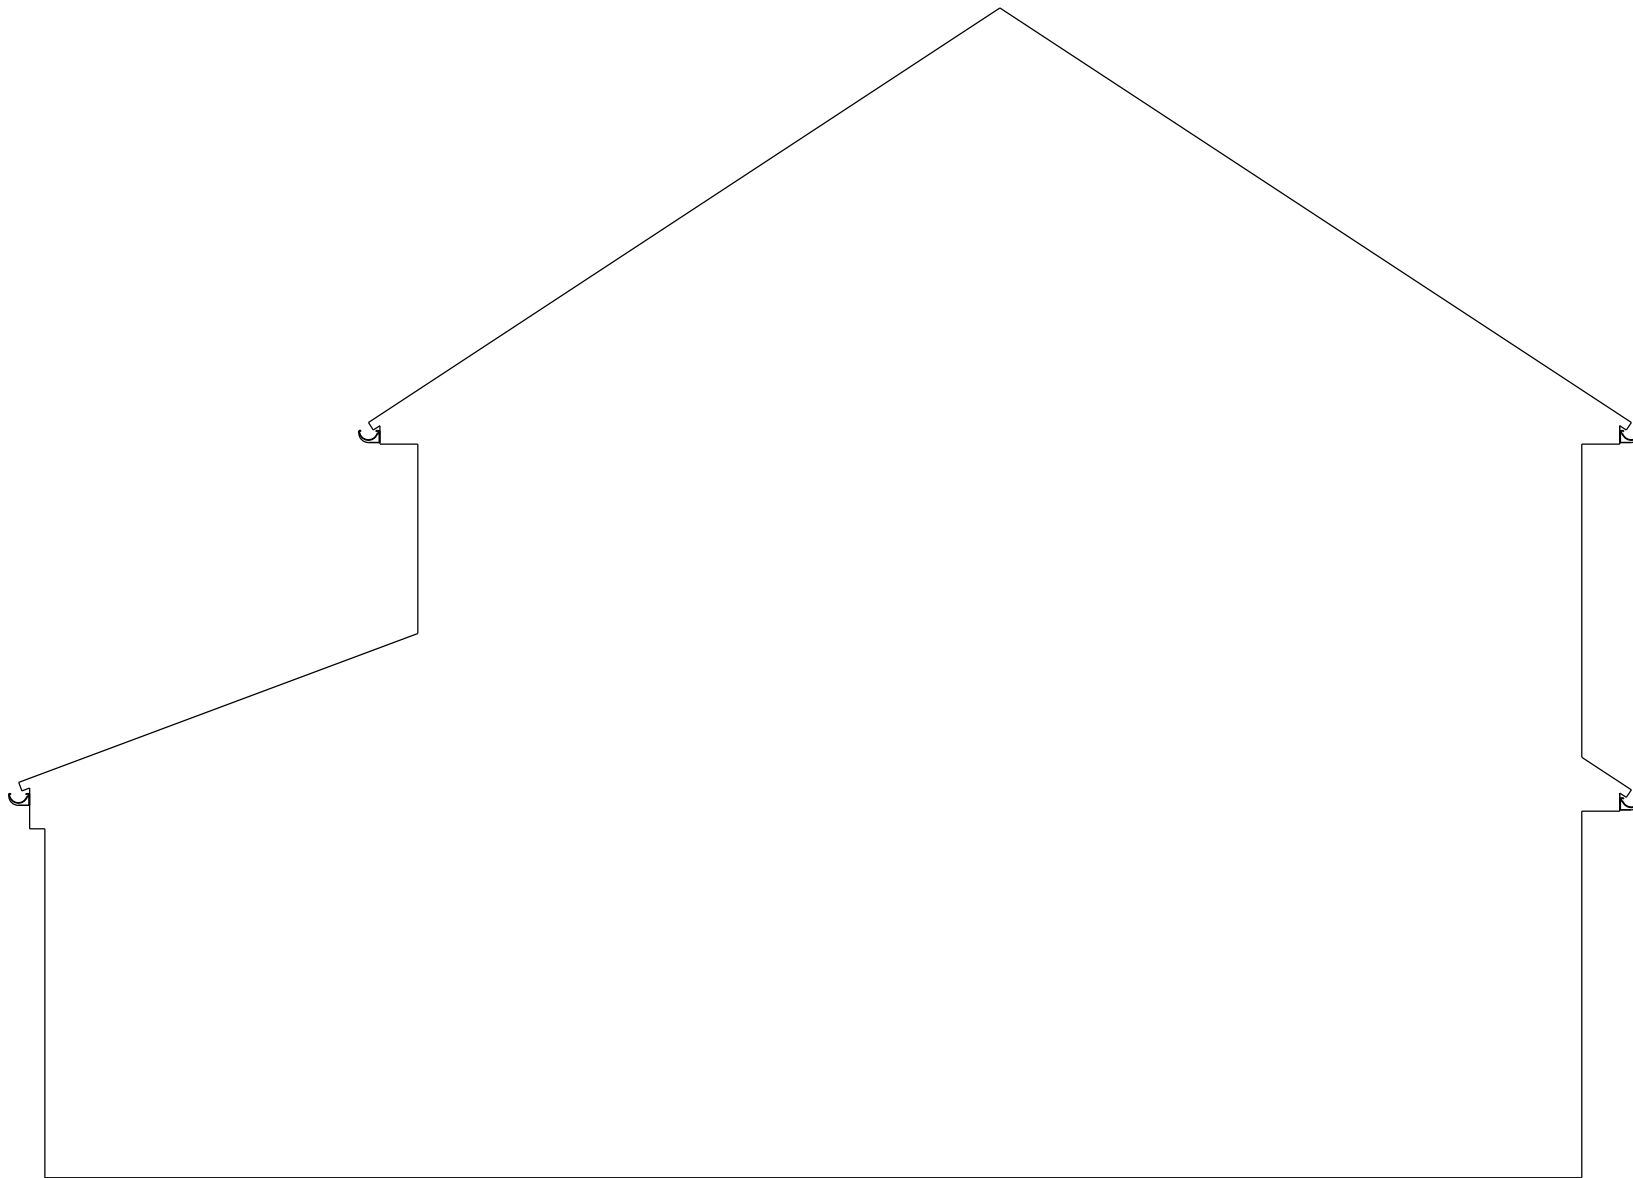


© Copyright Designs in C.A.D.
This drawing and any of the detail thereon remain at all times the property of Designs in C.A.D. and must not be copied in whole or part without the written permission of the company

--	--	--

Rev	Amendment	Date
-----	-----------	------

Designs in C. A. D.
0151 548 9078
tony@designsincad.co.uk

CLIENT
Kathrine Cormack
102 Suger Lane,
Knowsley Village,
Prescot,
Merseyside.
L34 0ES

PROJECT
View towards
102 Suger Lane.

DATE	SCALE	DWG No
03-11-21	1:50	3234A/A1
DRAWN	CHECKED	REV
T. Davies		