



NOTES

Do not scale from this drawing.

All dimensions are to be checked on site prior to construction, manufacture of any components and ordering of materials and equipment.

Any discrepancies are to be reported to the architect for clarification.

All materials and workmanship to be in accordance with the current British Standards and codes of practice.

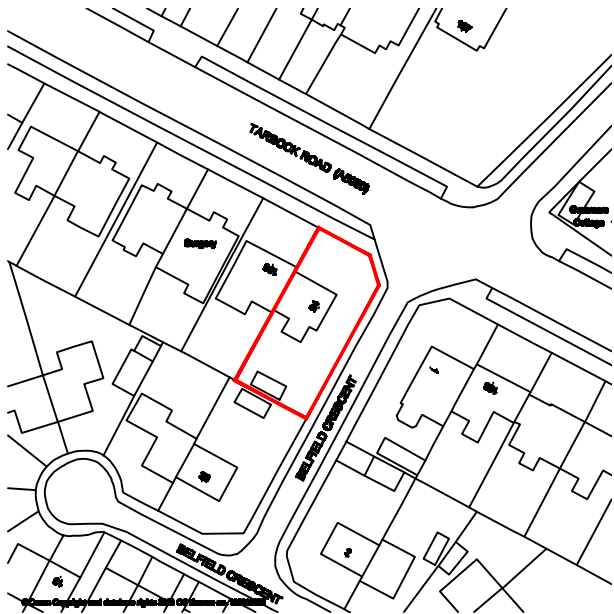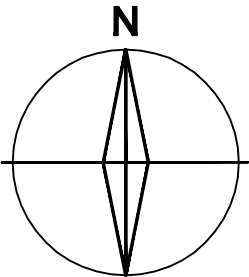

Extg Location Plan Scale 1:1250


REV	DESCRIPTION	CHECK	I
-----	-------------	-------	---

CLIENT
Mr David Tyrrell
24 Belfield Crescent, Huyton, Liverpool. L36 5TR

PROJECT
Proposed Single Storey Side Extension

DRAWING
Site Layout/Block Plan

SCALE A3 sheet	DATE May 2021	DRAWN	CHECKED
DRAWING NO. 2129/DT/03	CAD REFERENCE NO.	REVISION	

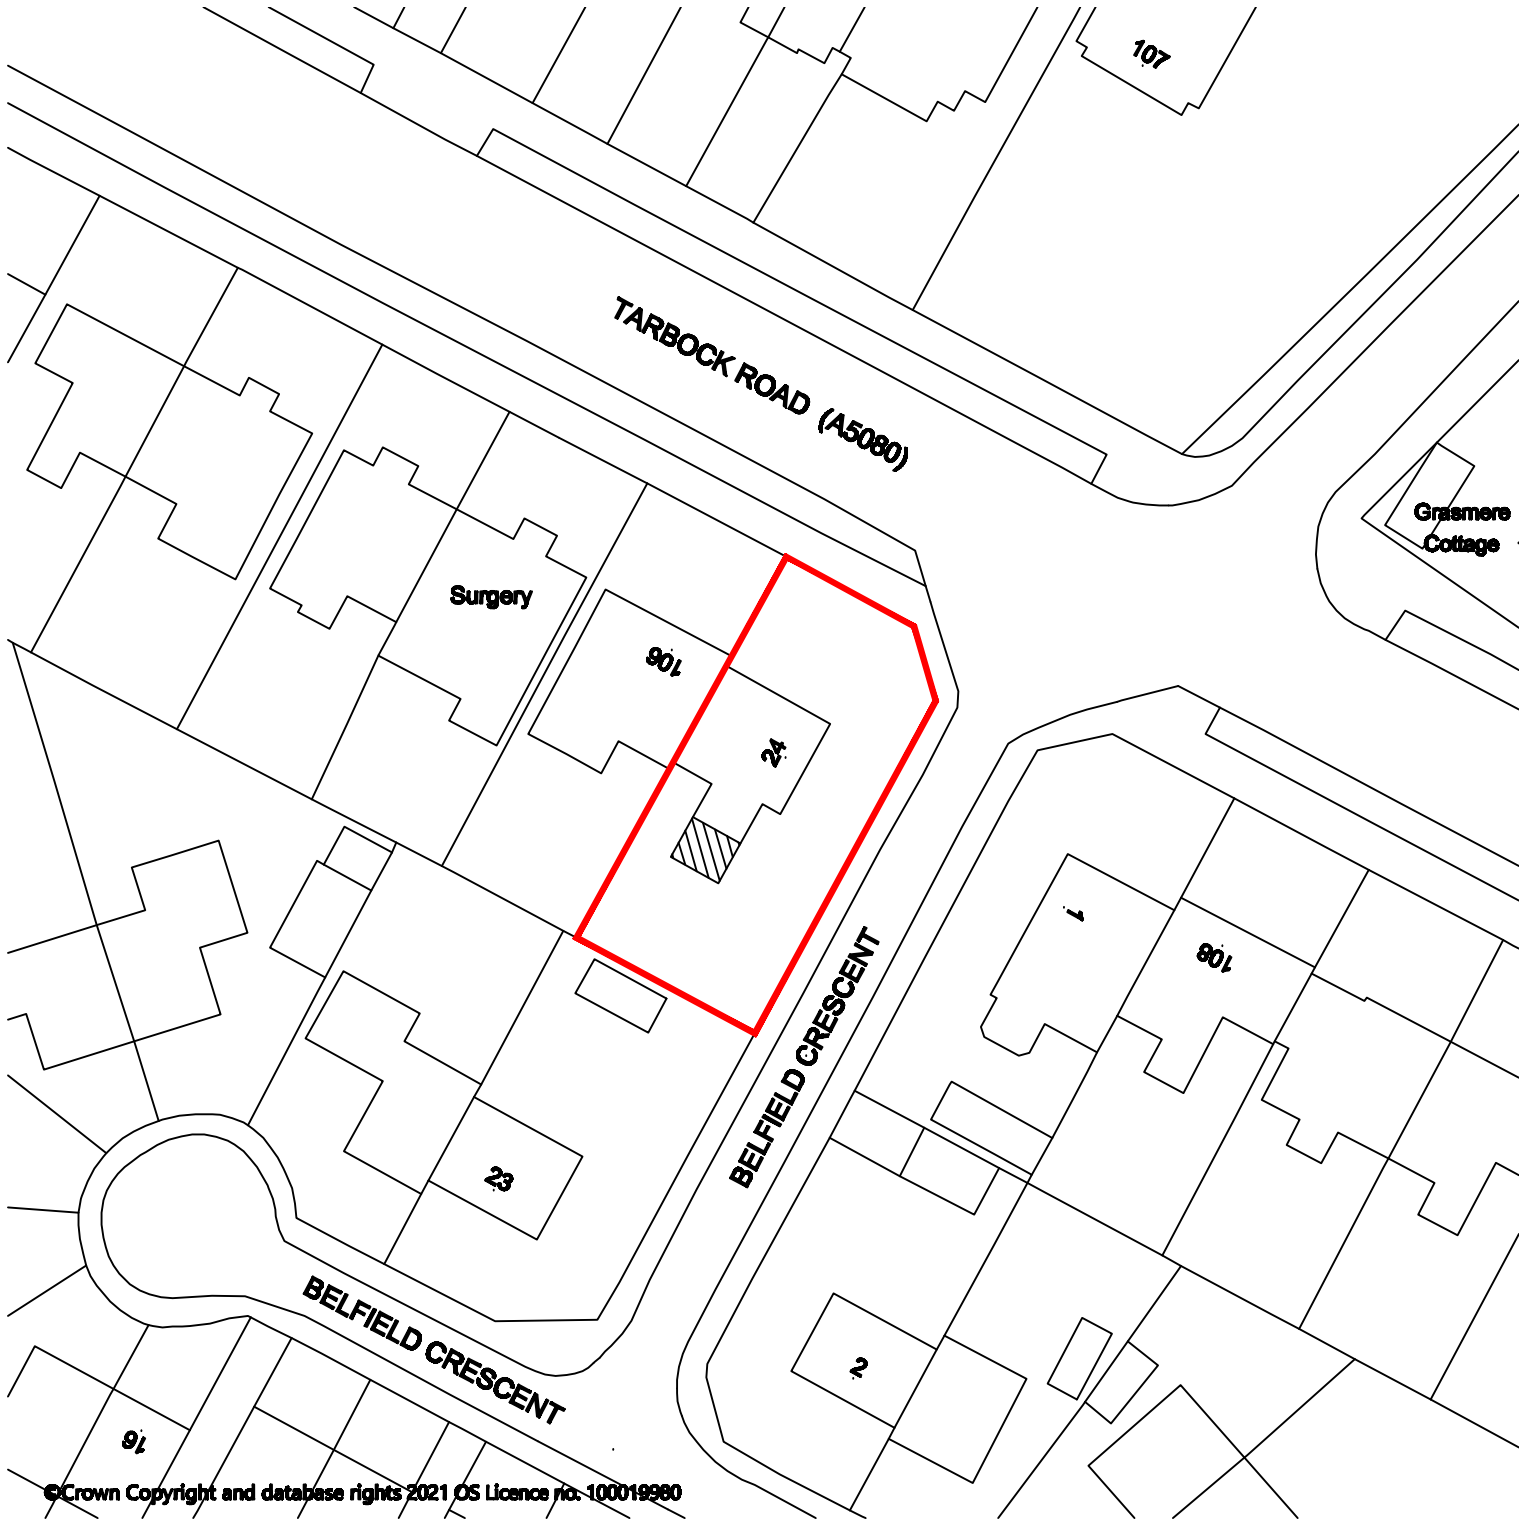

Proposed Site Layout Plan Scale 1:500