




existing rear elevation




existing front elevation



existing side elevation

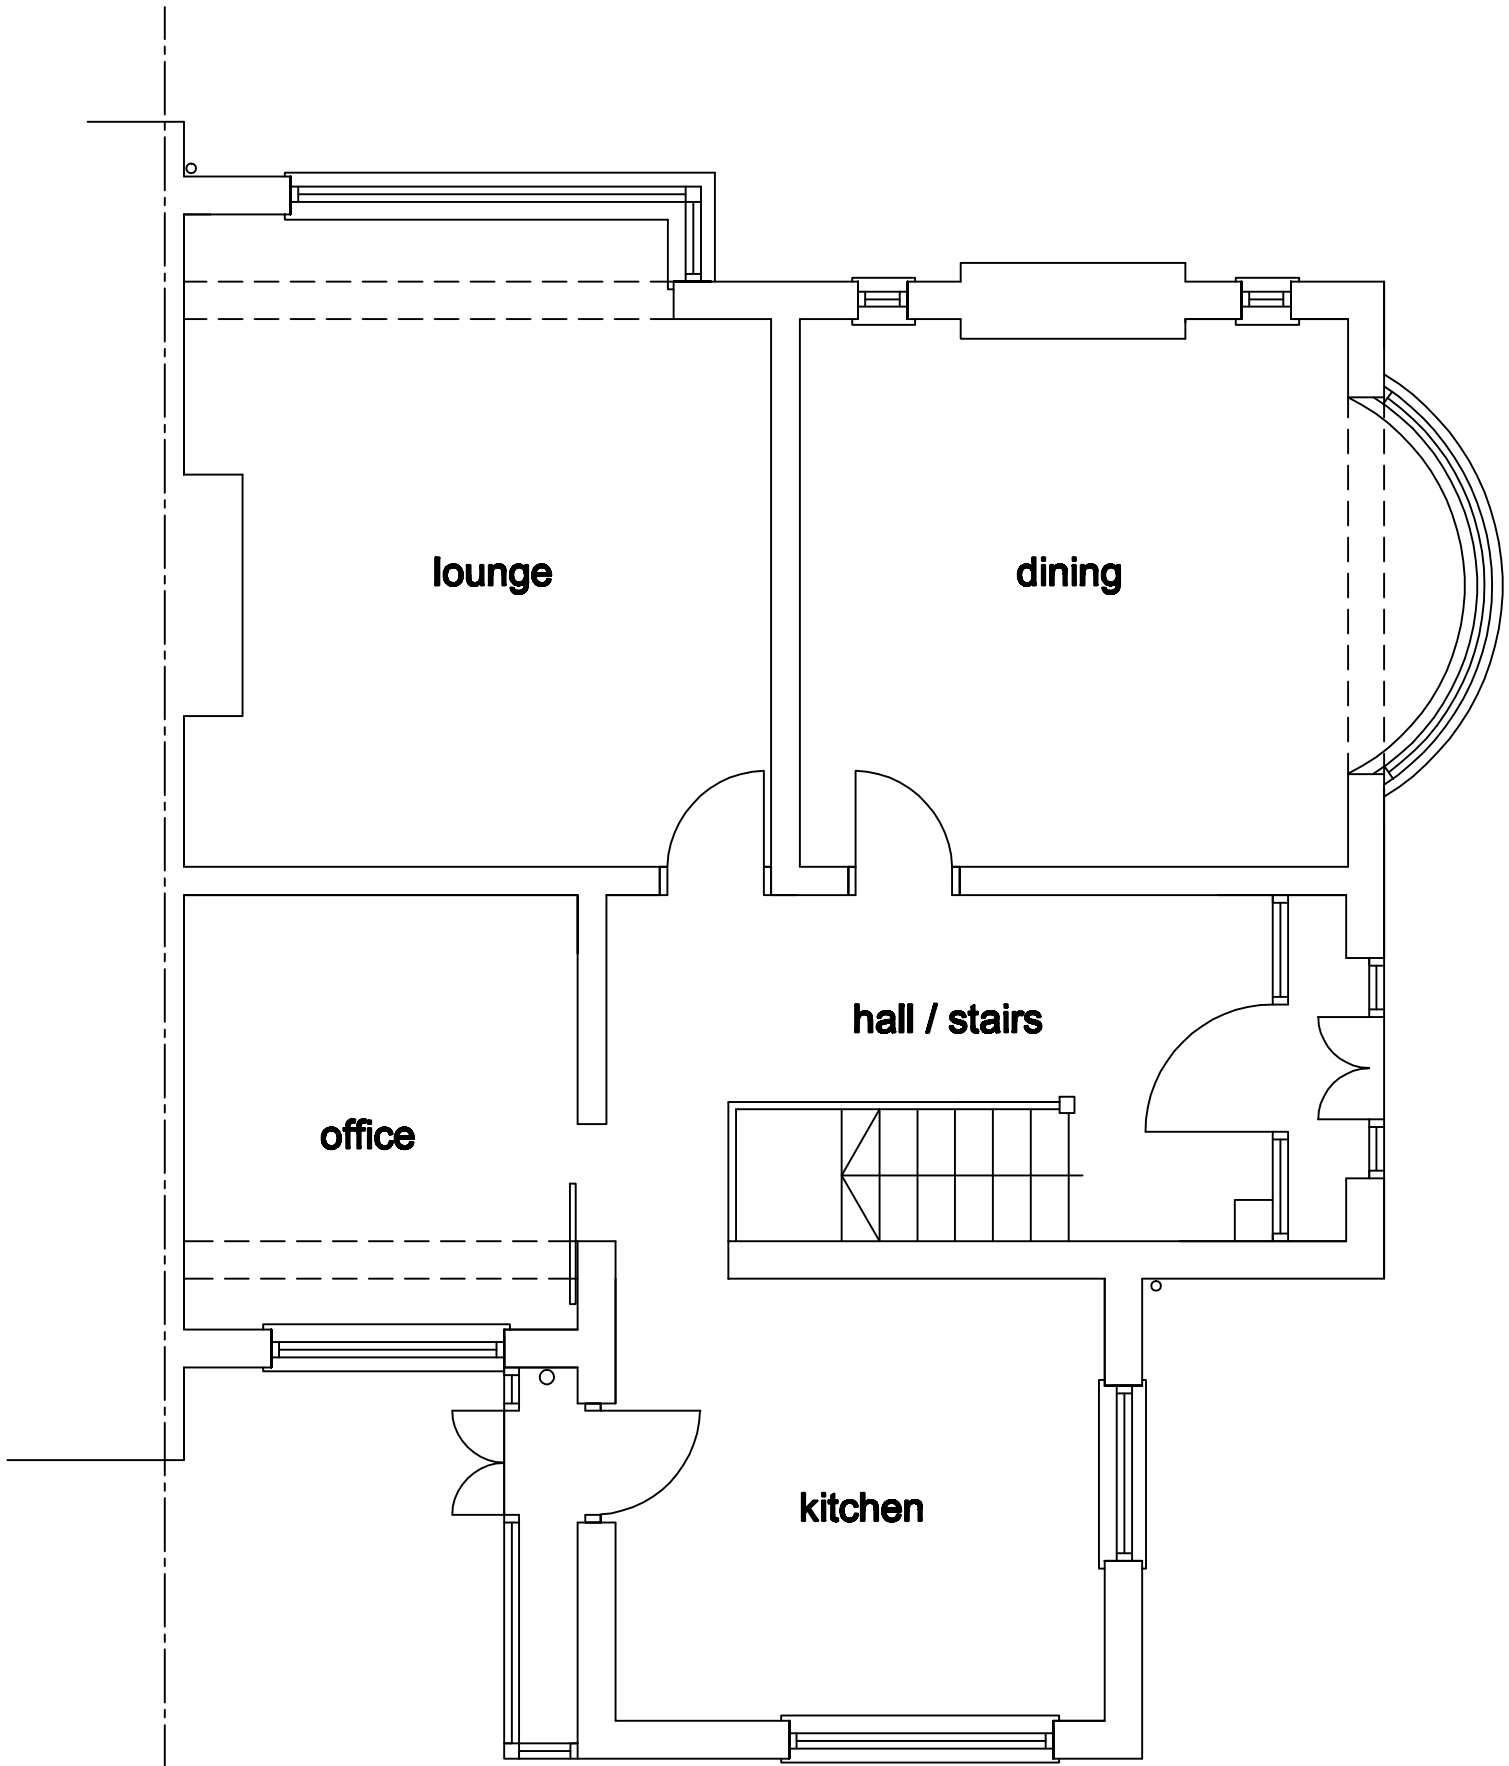

existing ground floor plan

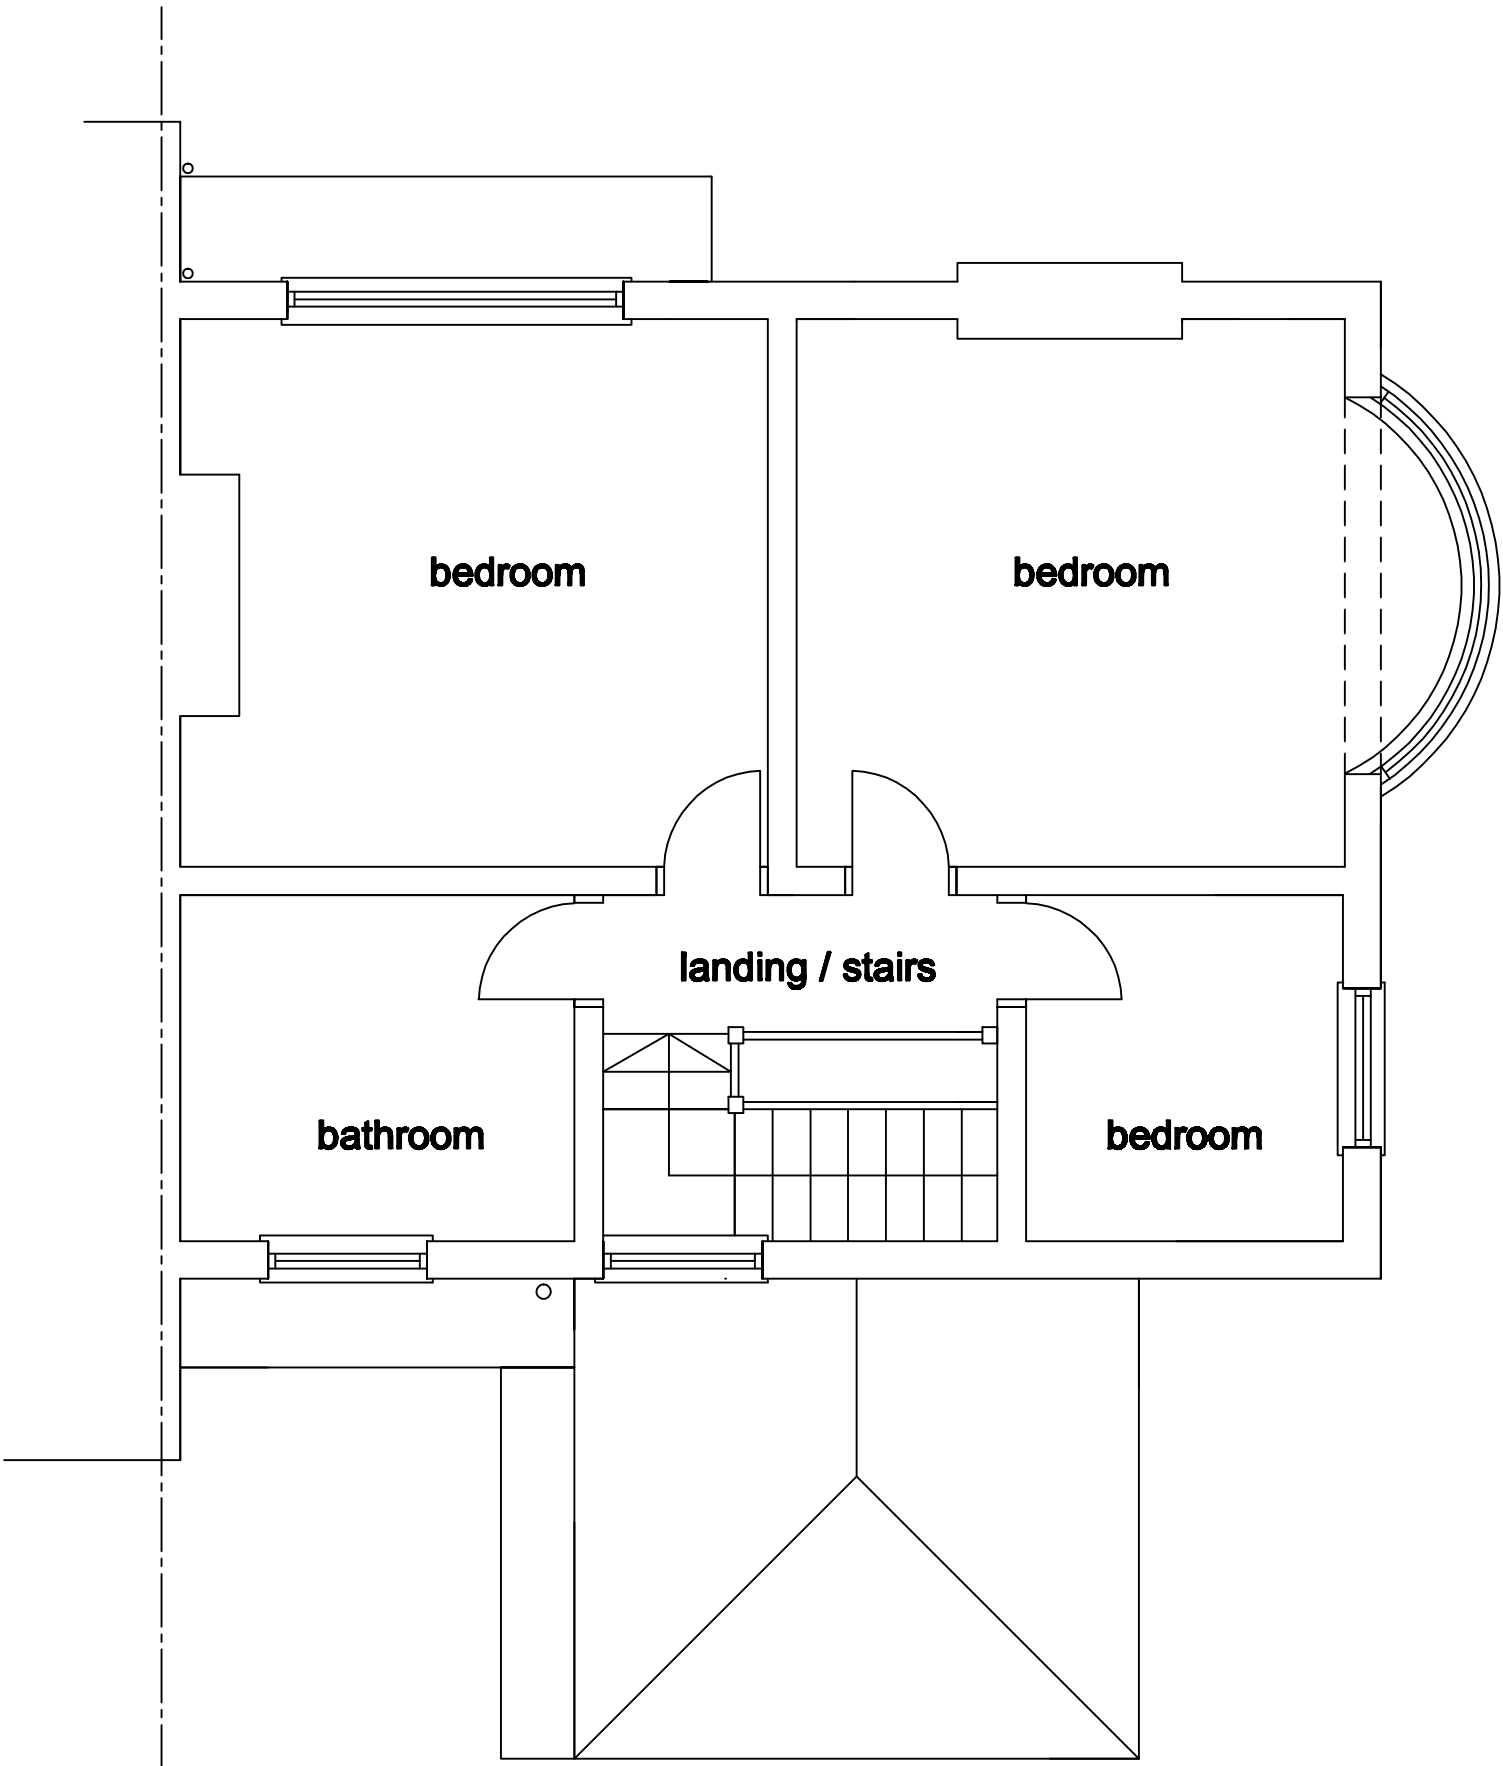

existing first floor plan