


PROPOSED SIDE & REAR EXTENSIONS, 4 Corncroft Road, Knowsley.




PROPOSED FRONT ELEVATION

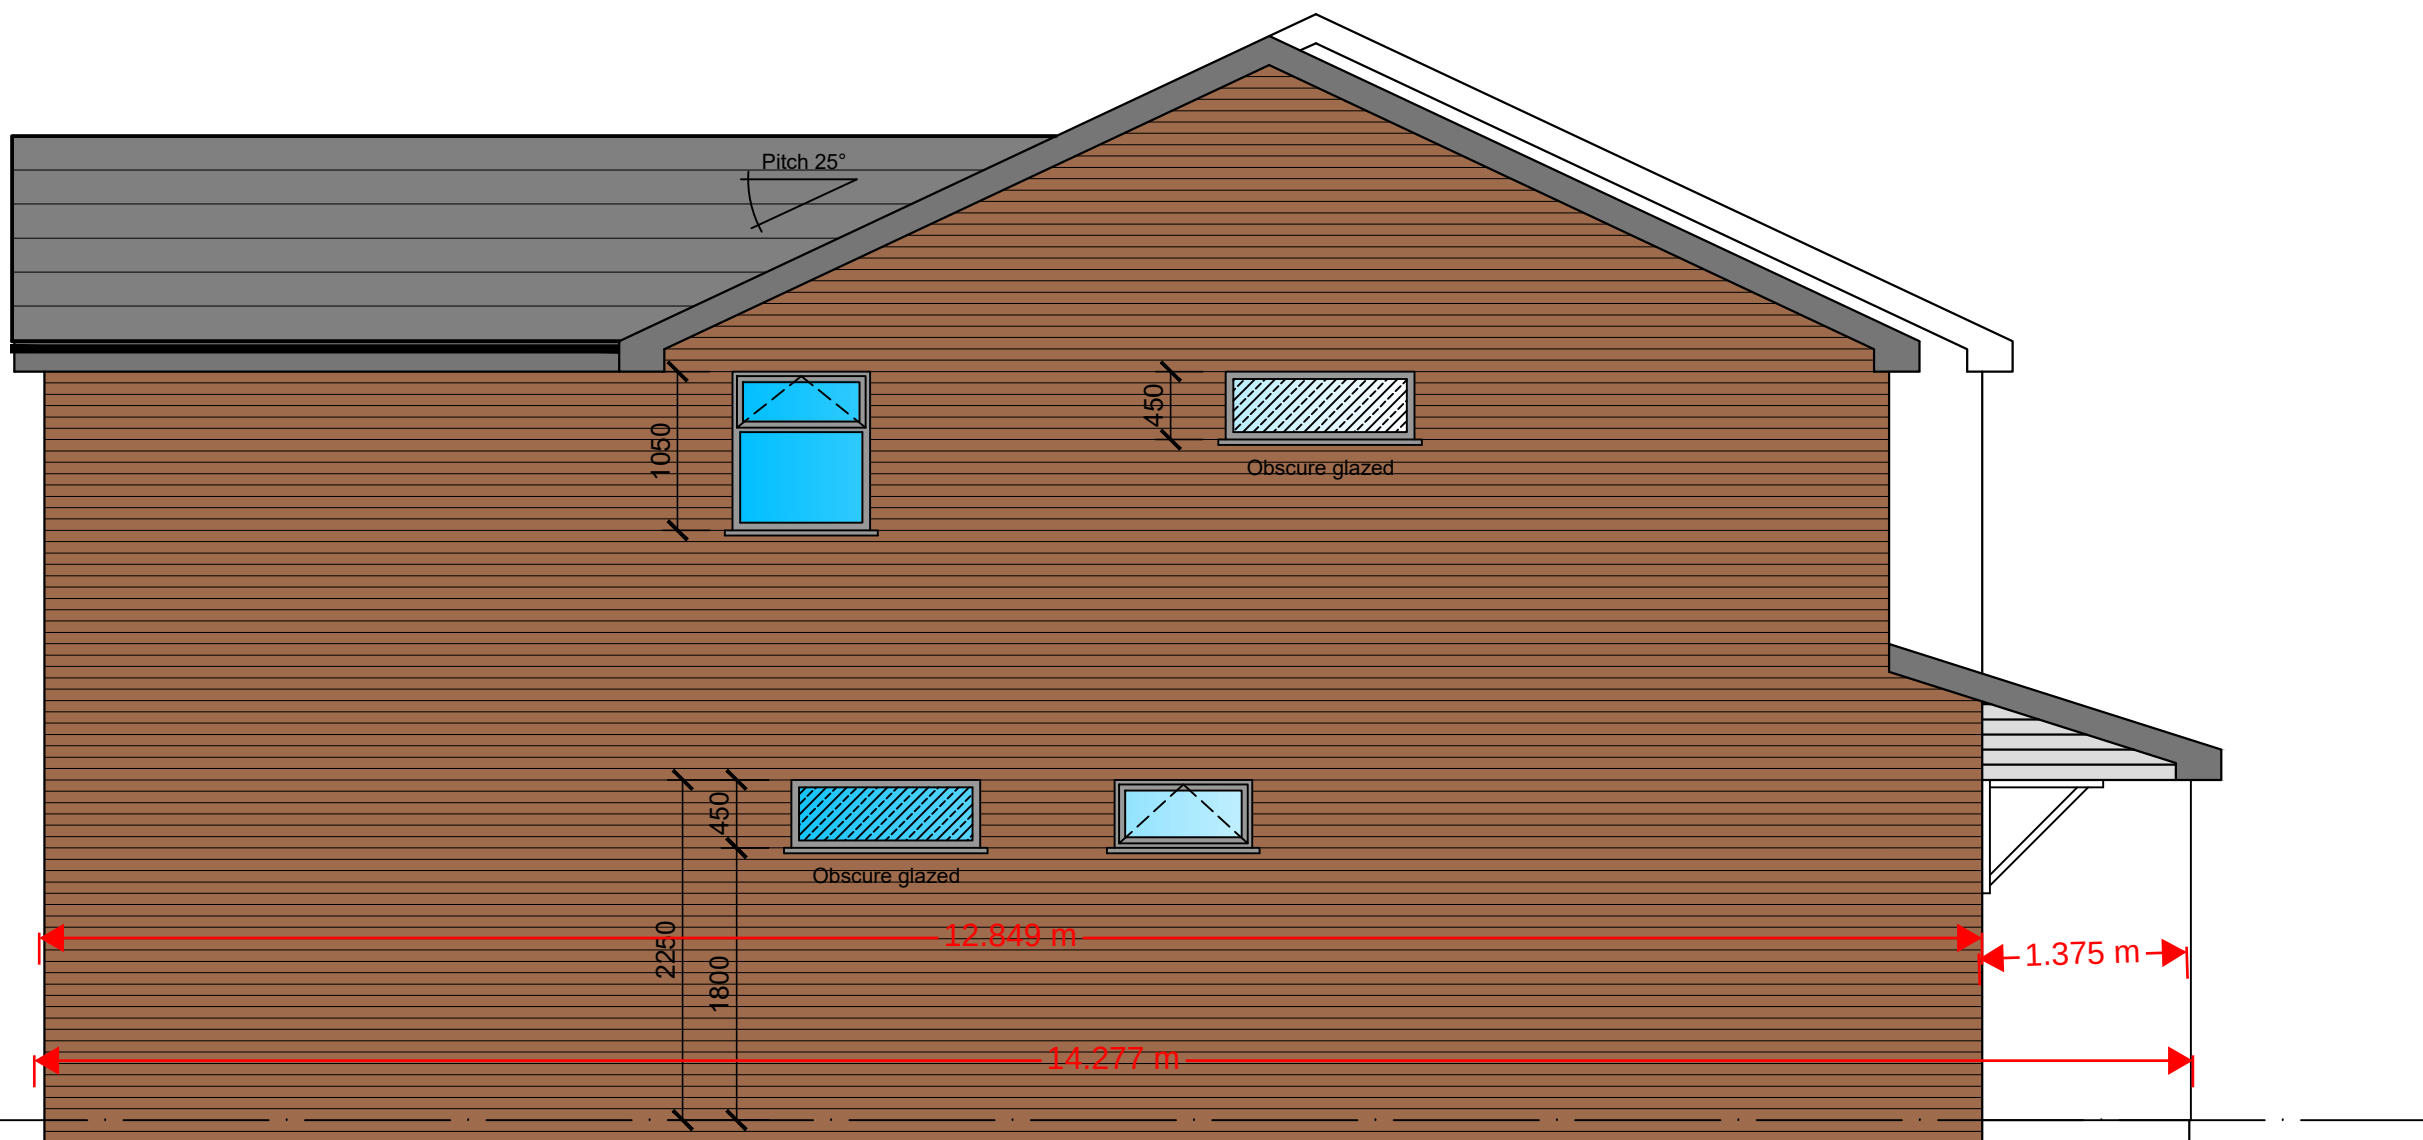

PROPOSED GABLE ELEVATION



PROPOSED REAR ELEVATION

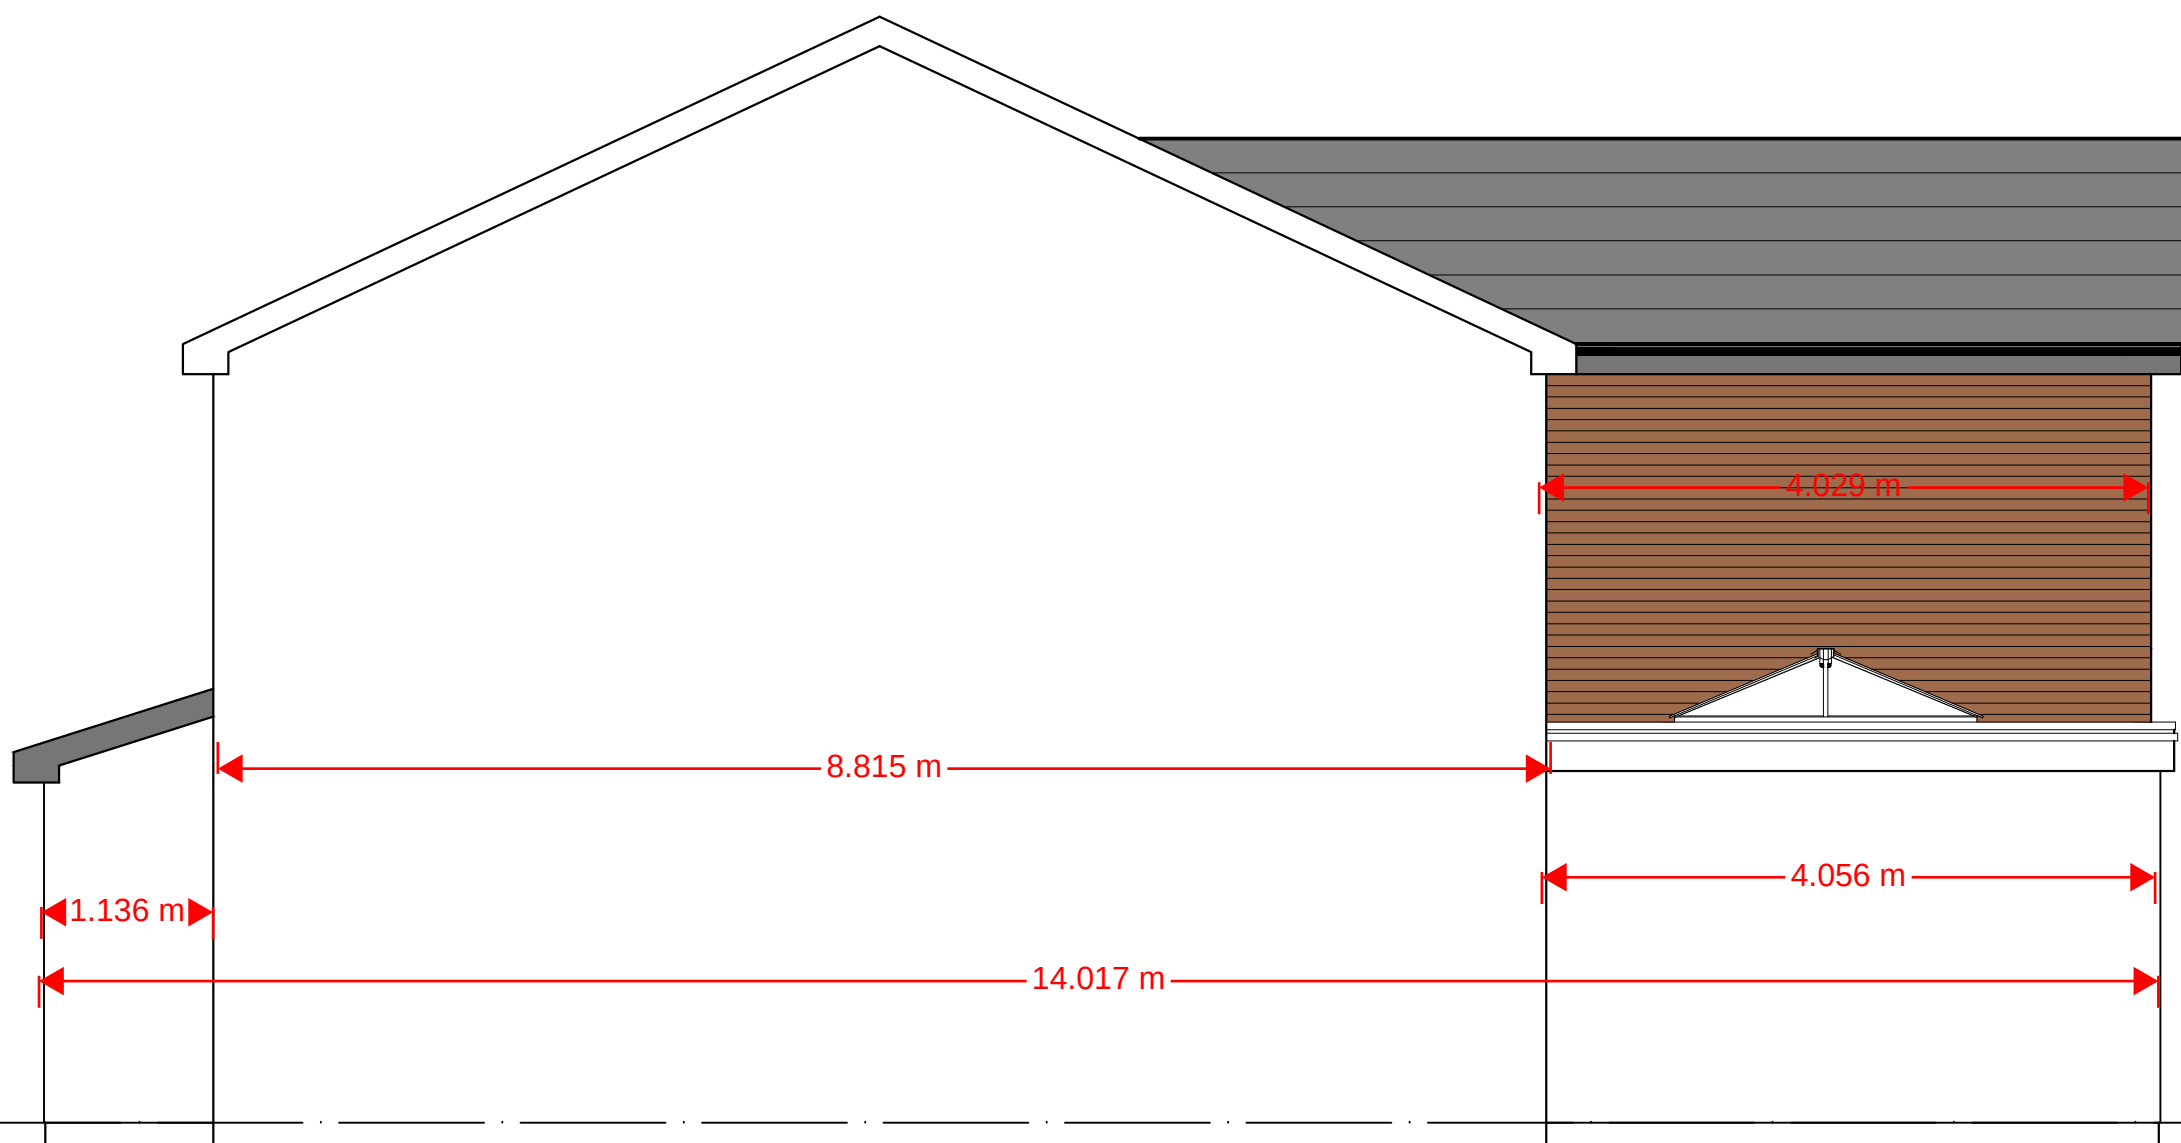

PROPOSED GABLE ELEVATION



PLANNING

Rev	Date	Detail	By
P2	24-06-25	Planning issue	DLM
P1	17-06-25	Preliminary issue	DLM

