


0 1 2 3 4 5 10

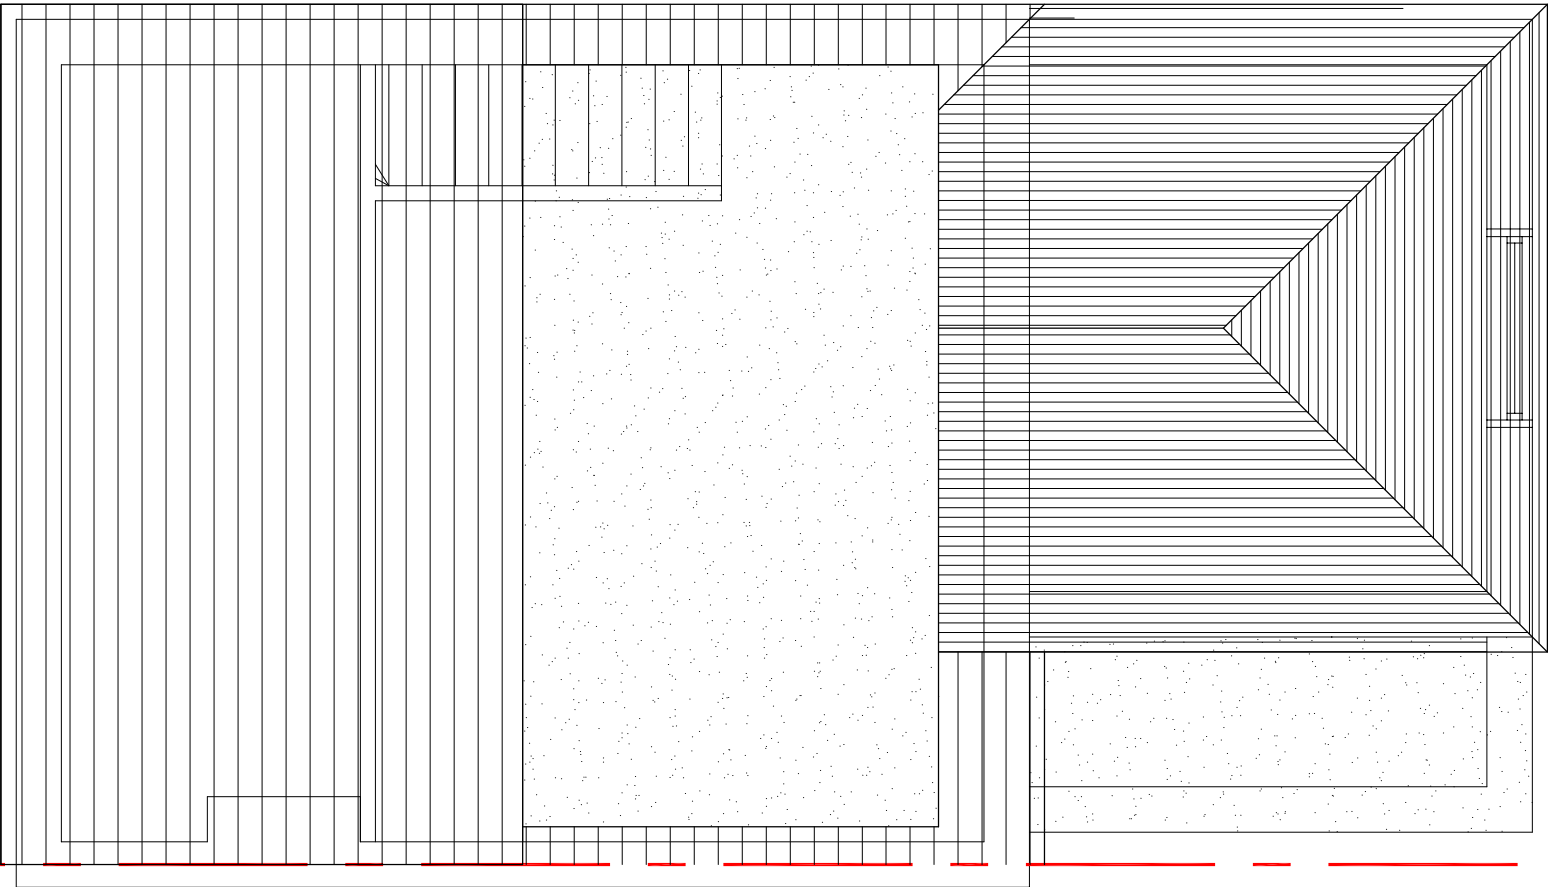

Rev	Initial	Amendment	Date
A	CM	DORMA SET BACK	28.03.2026

CHRIS MITCHELL
20 HOLMWOOD DRIVE, FORMBY
L37 7PQ
Tel. 07832272348
E-Mail : CHRIS66MITCH@HOTMAIL.COM

PROJECT	PROPOSED EXTENTIONS TO 50 CROSS LANE, L35 3QJ	DETAIL	PROPOSED ROOF LAYOUT	DATE 28.01.2026 DRAWN/CM	SCALE 150@A3 CHK:BY	DRG. NUMBER P03
---------	--	--------	----------------------	--------------------------------	---------------------------	--------------------