


0 1 2 3 4 5 10

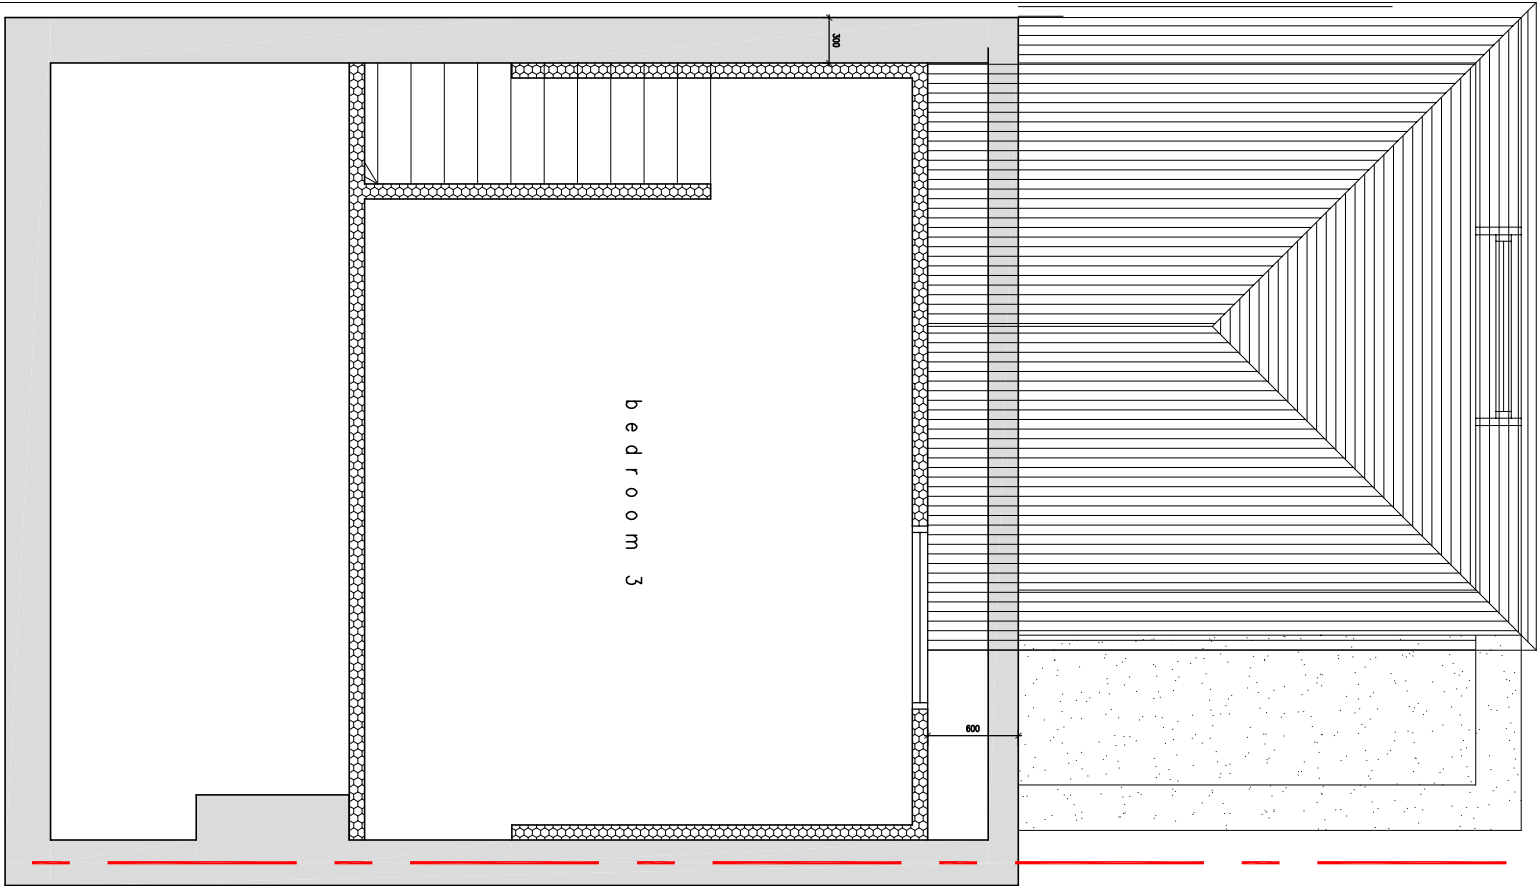

A	CM	DORMA SET BACK
		28.03.2026

Rev	Initial	Amendment	Date
CHRIS MITCHELL 20 HOLMWOOD DRIVE, FORRBURY L37 7PQ Tel. 07832272348 E-Mail : CHRIS66MITCH@HOTMAIL.COM			
PROJECT		PROPOSED EXTENTIONS TO 50 CROSS LANE, L35 3QJ	

DETAIL		DATE		SCALE	
<u>PROPOSED SECOND FLOOR LAYOUT</u>		28.01.2026		1:50@A3	
		DRAWN		CHK:BY	
		CM		DRG. NUMBER	
				P02.5	