


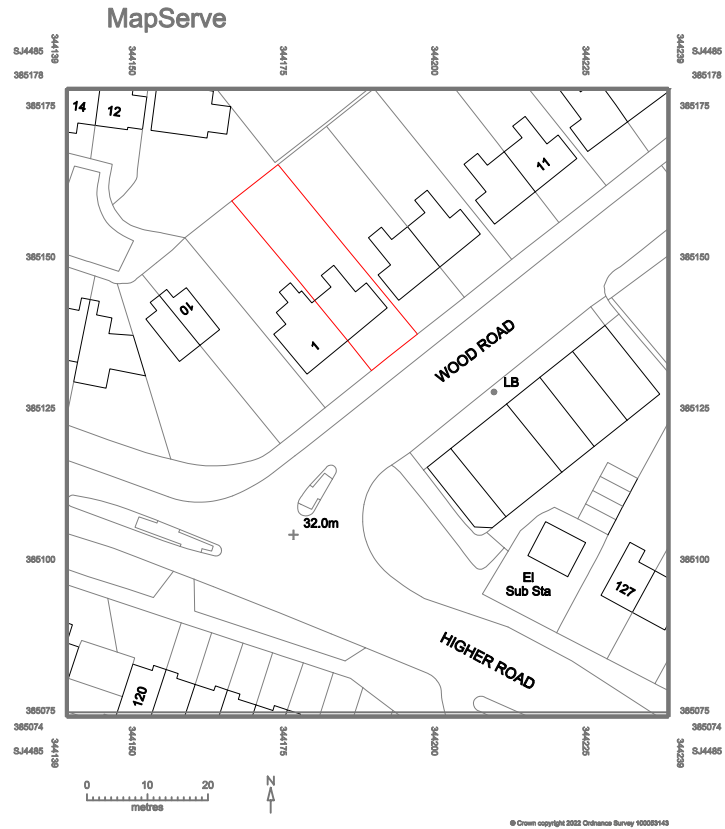

Drawing Title:

O.S. MAP

Site Address:

3 WOOD ROAD, HALEWOOD
KNOWSLEY, MERSEYSIDE L26 1UY

Scale: 1:1250

Drwg No. 3WR/SP01

