




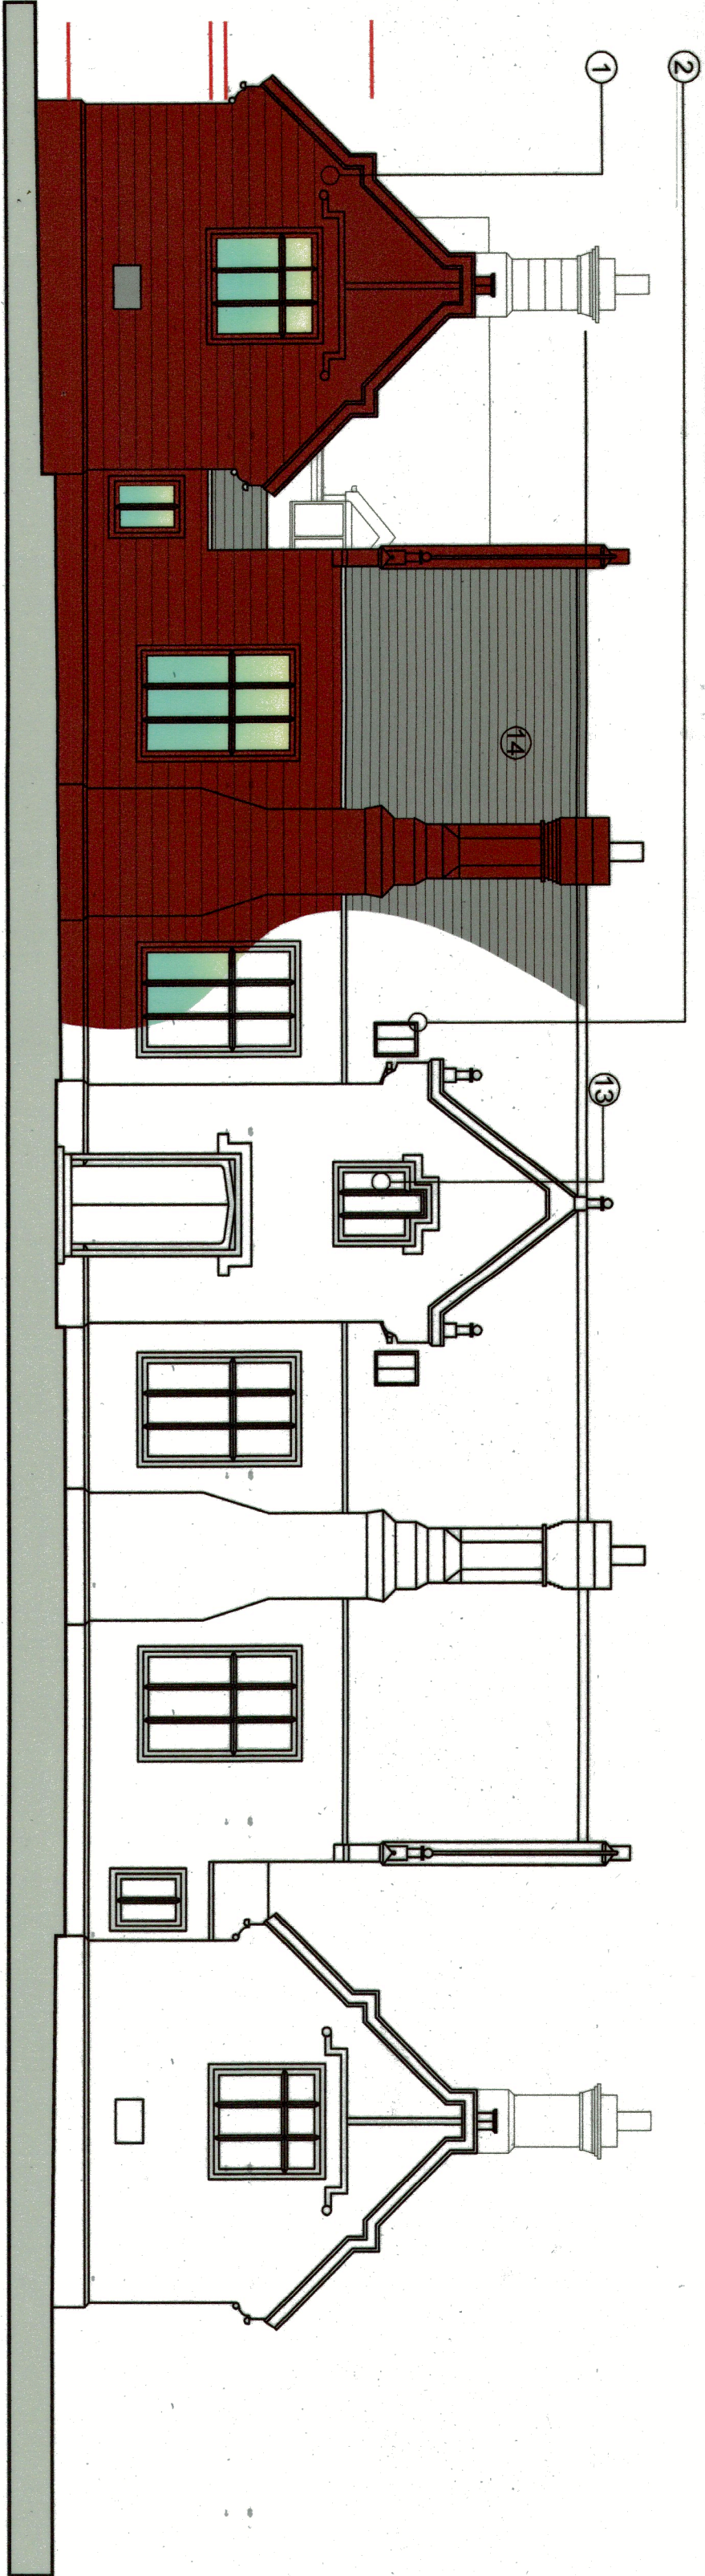


elevation A

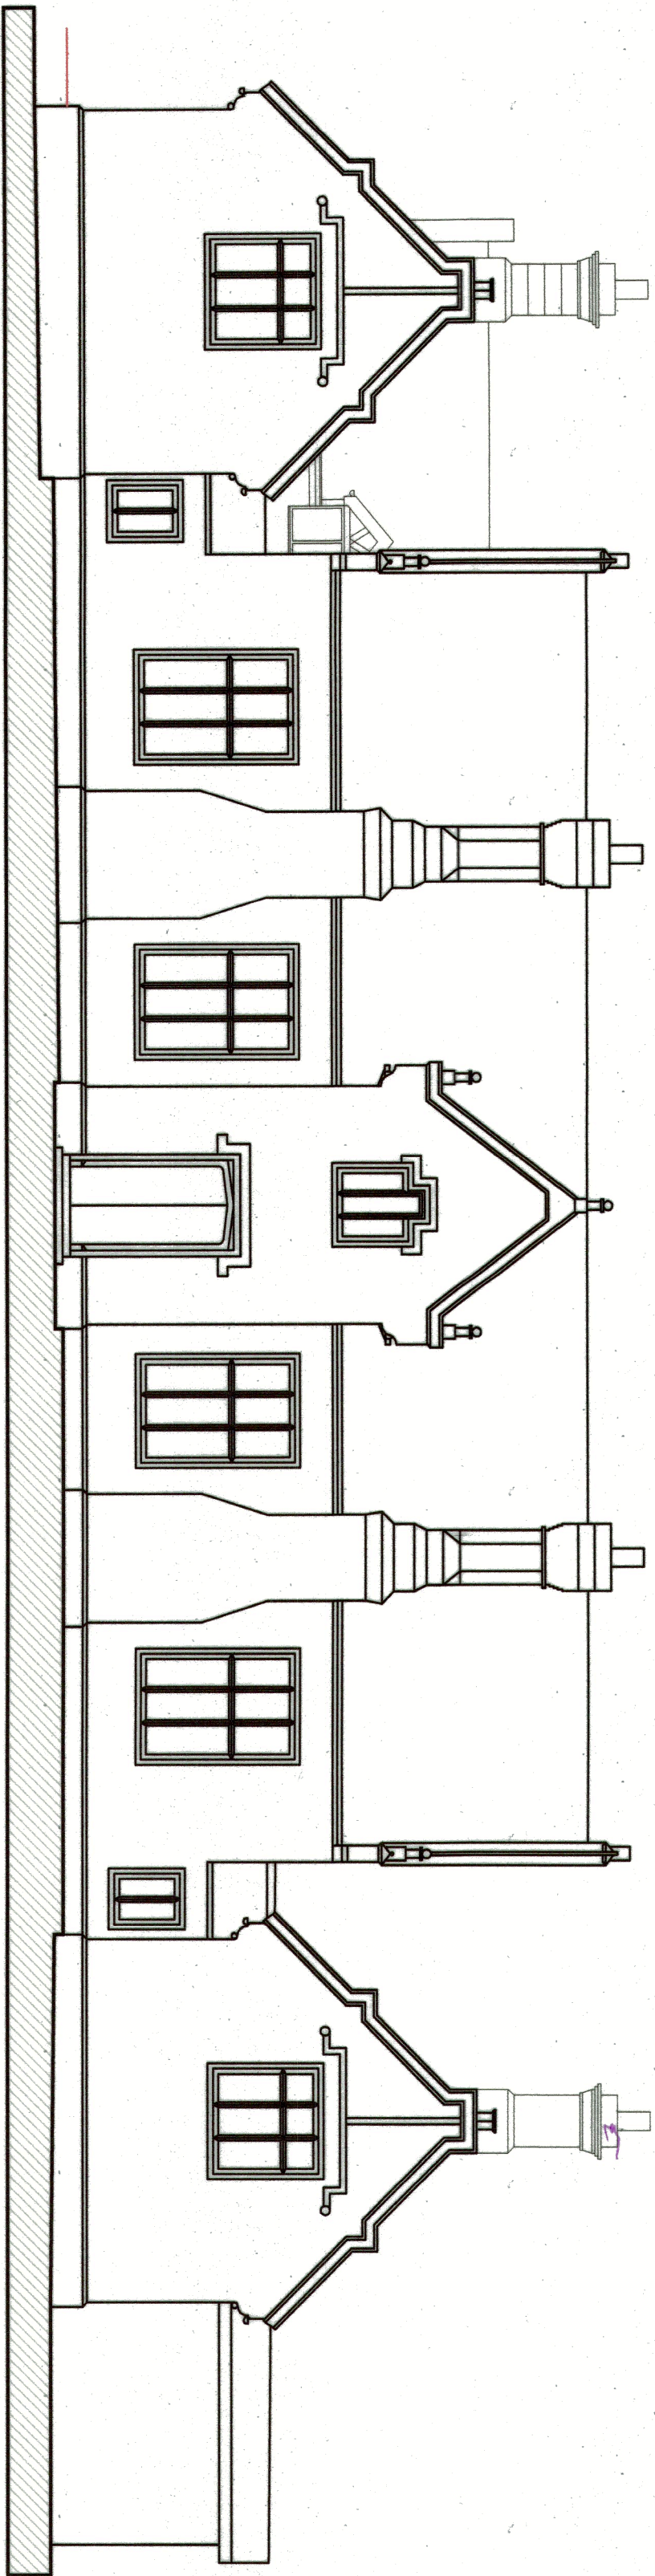


existing
elevation A

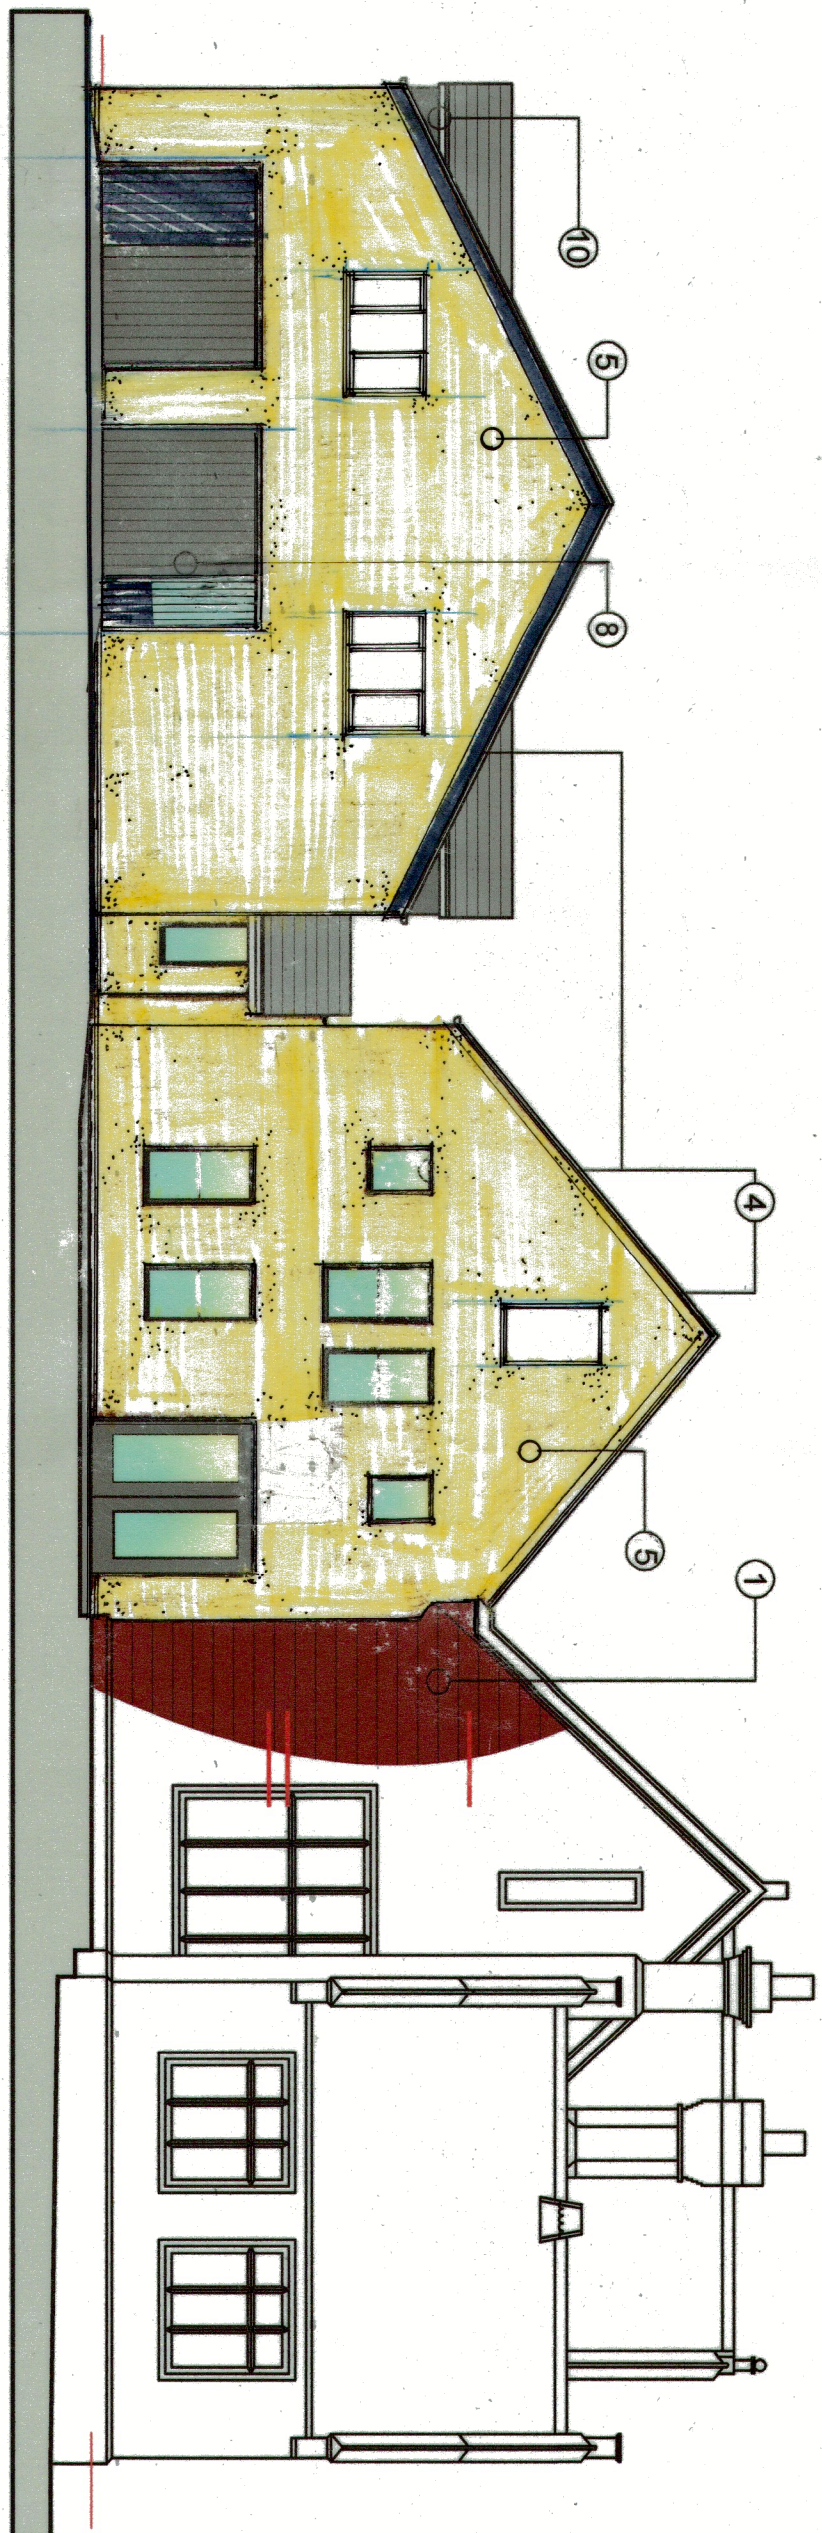


elevation B

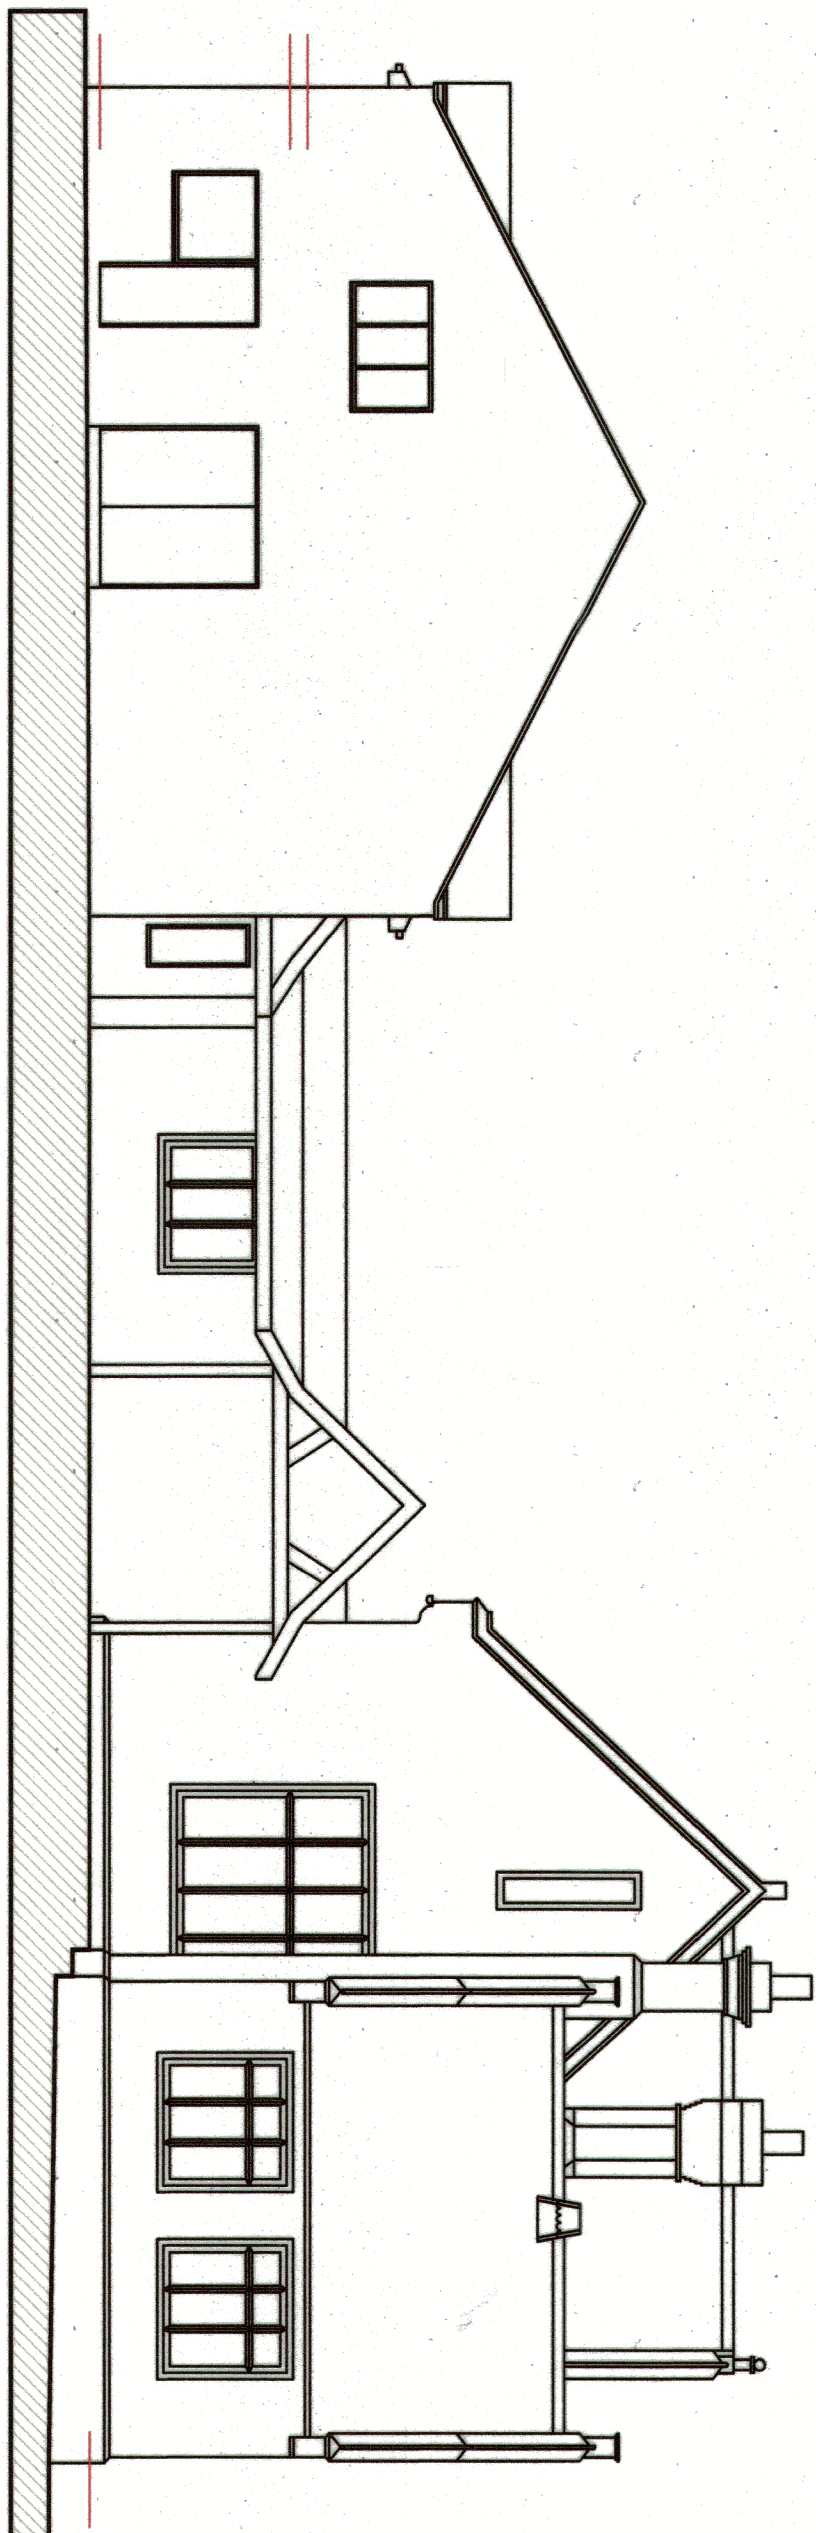

existing
elevation B

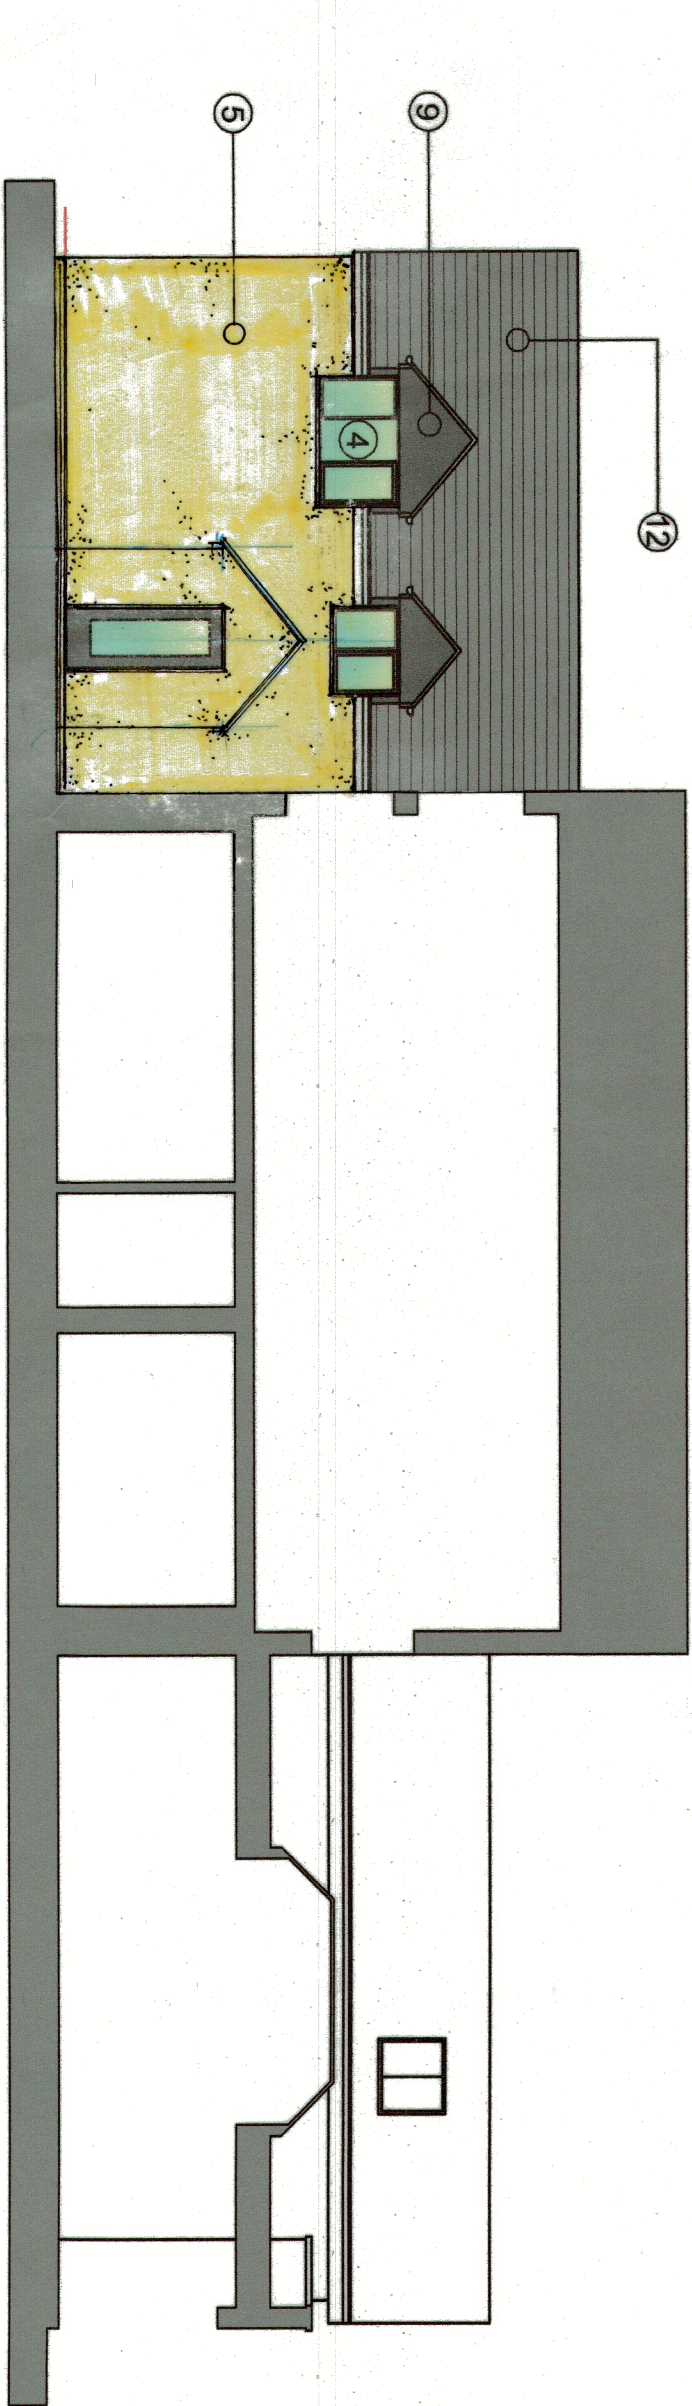

elevation C

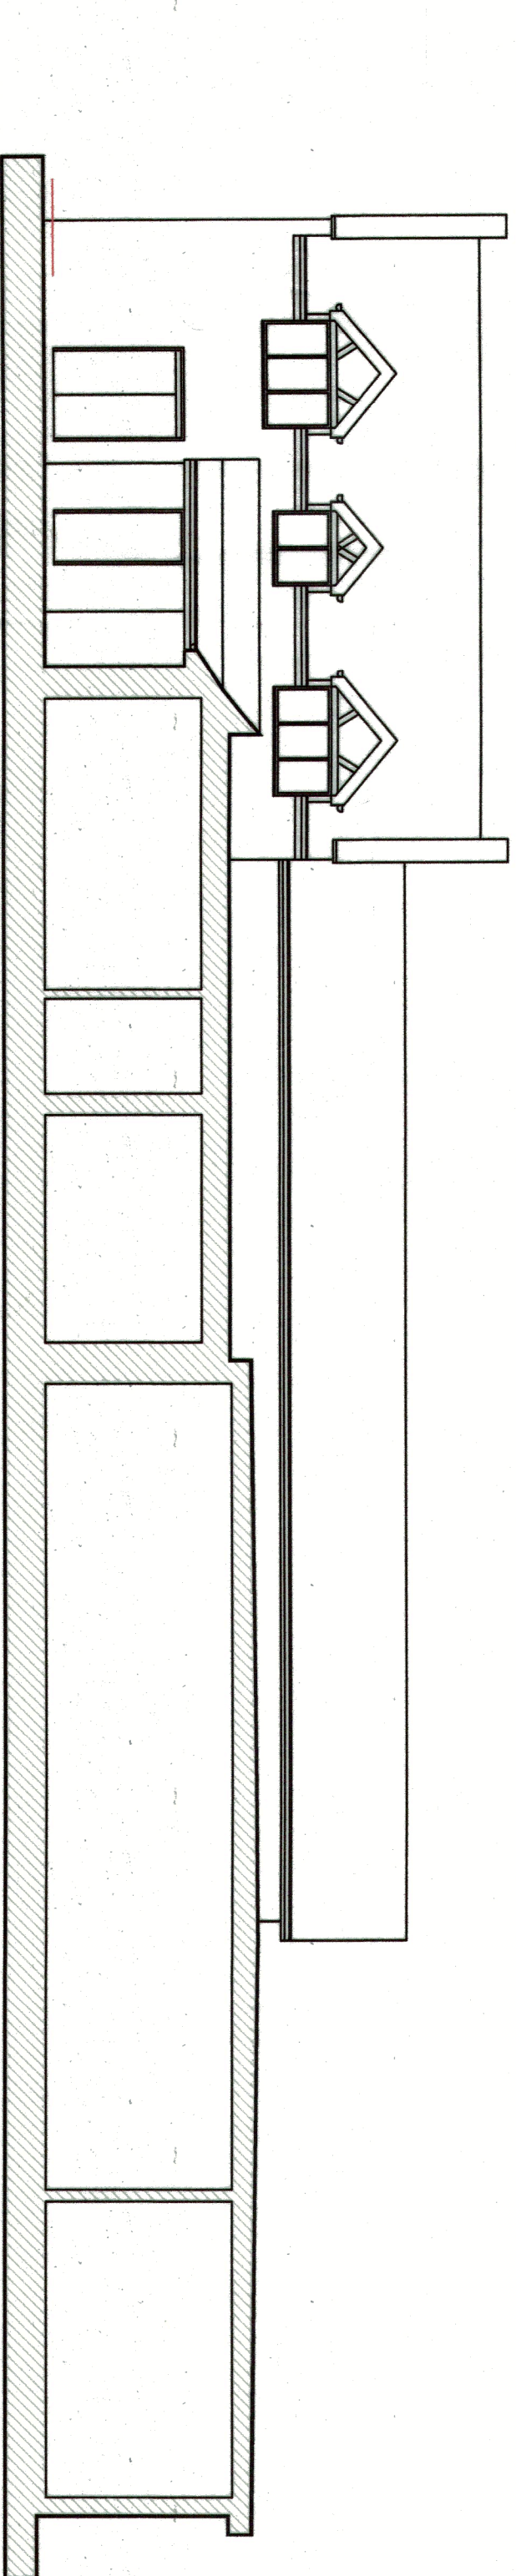

existing
elevation C

- PLANNING NOTES:-
- Existing stonework to be professionally cleaned.
 - New conservation style roof tiles.
 - Stone banding course and coping stone to match existing stonework.
 - New grey annodised aluminium windows.
 - New render finish
 - New Rend through colour render finish.
 - New facing brick type to match existing.
 - New garage door to be installed.
 - Pikes to receive lead facing.
 - Lantern roof tile set over new fireglass roof covering.
 - New grey annodised aluminium bi-folding doors.
 - Existing roof coverings are to be retained and refurbished.
 - Where slates require replacing a like for like type and style is to be sourced.
 - Blank stone window to be re-introduced with glazed panes.
 - New slate roof covering to match existing.

SERVICES

SERVICES SERVICE EXT LOCATIONS ARE TO BE LOCATED IN THE PRINCIPAL ELEVATIONS. ALL ROOF LEVEL FLUES ARE TO BE LOCATED WITHIN THE VALLEY ROOF ELEVATION. EXISTING LEADED ROOF VENTS TO MAIN BLOCK AND LOWER LEVELS ARE TO BE RETAINED / RE-UNBISHED WHERE NECESSARY.

VENTILATION

WE ARE PROPOSING A WHOLE HOUSE VENTILATION SYSTEM TO BE INTRODUCED INTO THE SCHEME. ANY OUTLETS WILL BE LOCATED ON REAR ROOF ELEVATION.

WINDOWS

ALL EXISTING LEAD LIGHT WINDOWS ARE TO BE RETAINED AND REPAIRED IT IS OUR INTENTION TO PROVIDE SECONDARY GLAZING TO ALL ELEMENTS THAT REQUIRE THIS PROCEDURE.

Client	Mr. Brendan Cain, Willow Group	Rev		Date		Description	
Job Ref	Mulbrook Manor, Keweenaw Village						
Drawing Title	Existing elevations						
Job No.							
Scale	1:100	Revision					
Date	June 2024	Drawn By					