




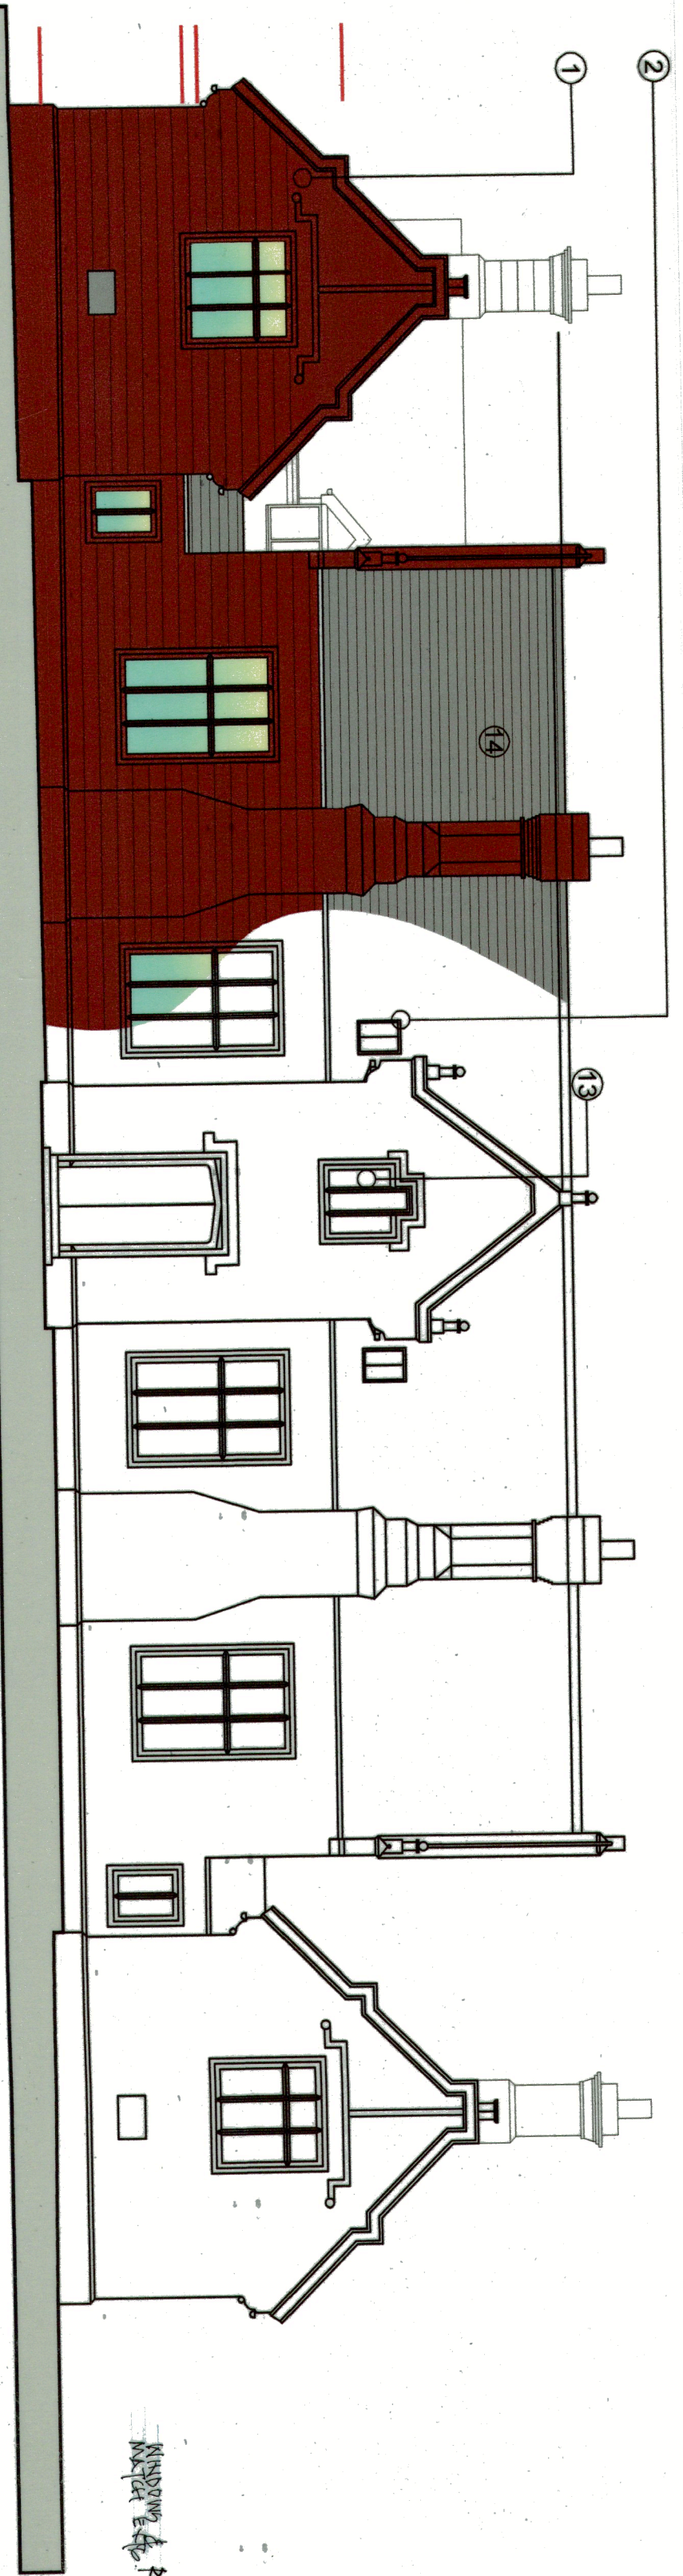


proposed
elevation A

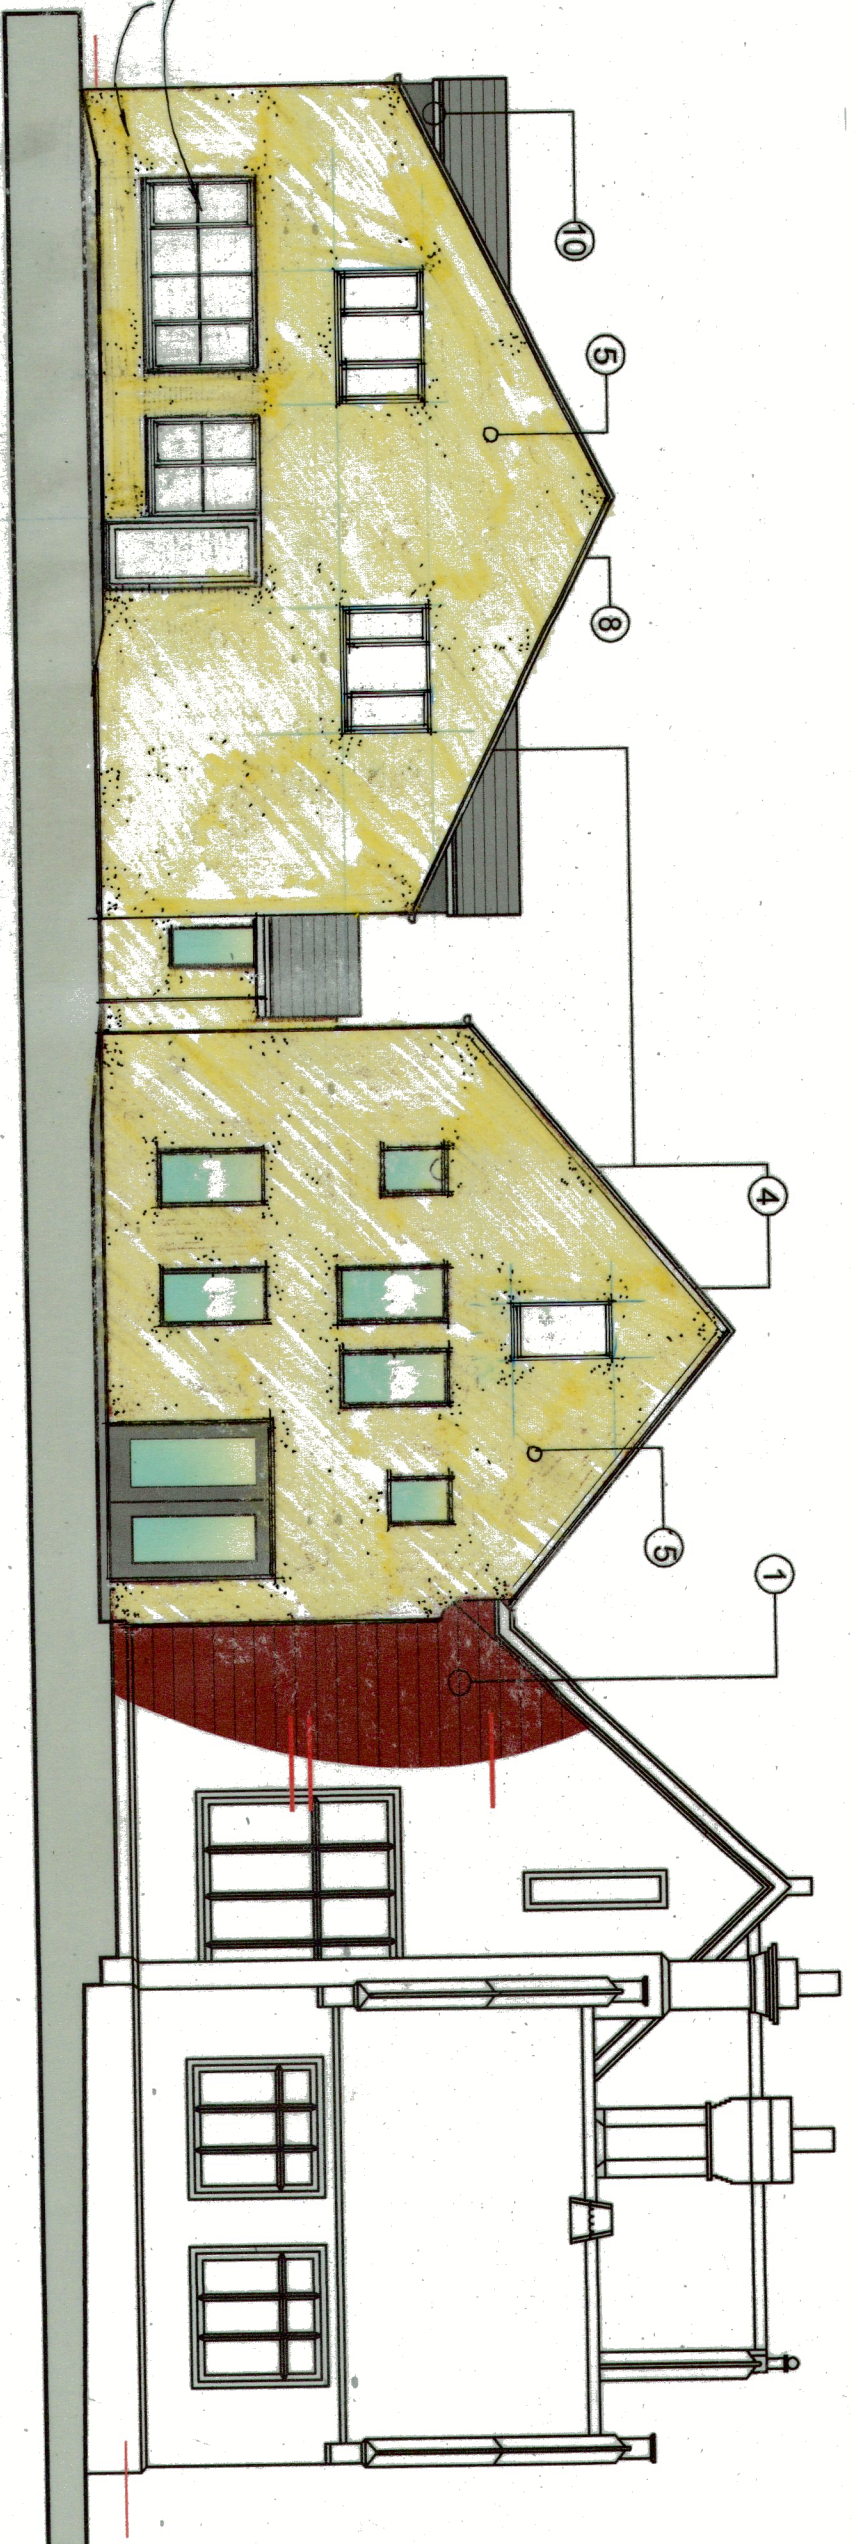


proposed
elevation B

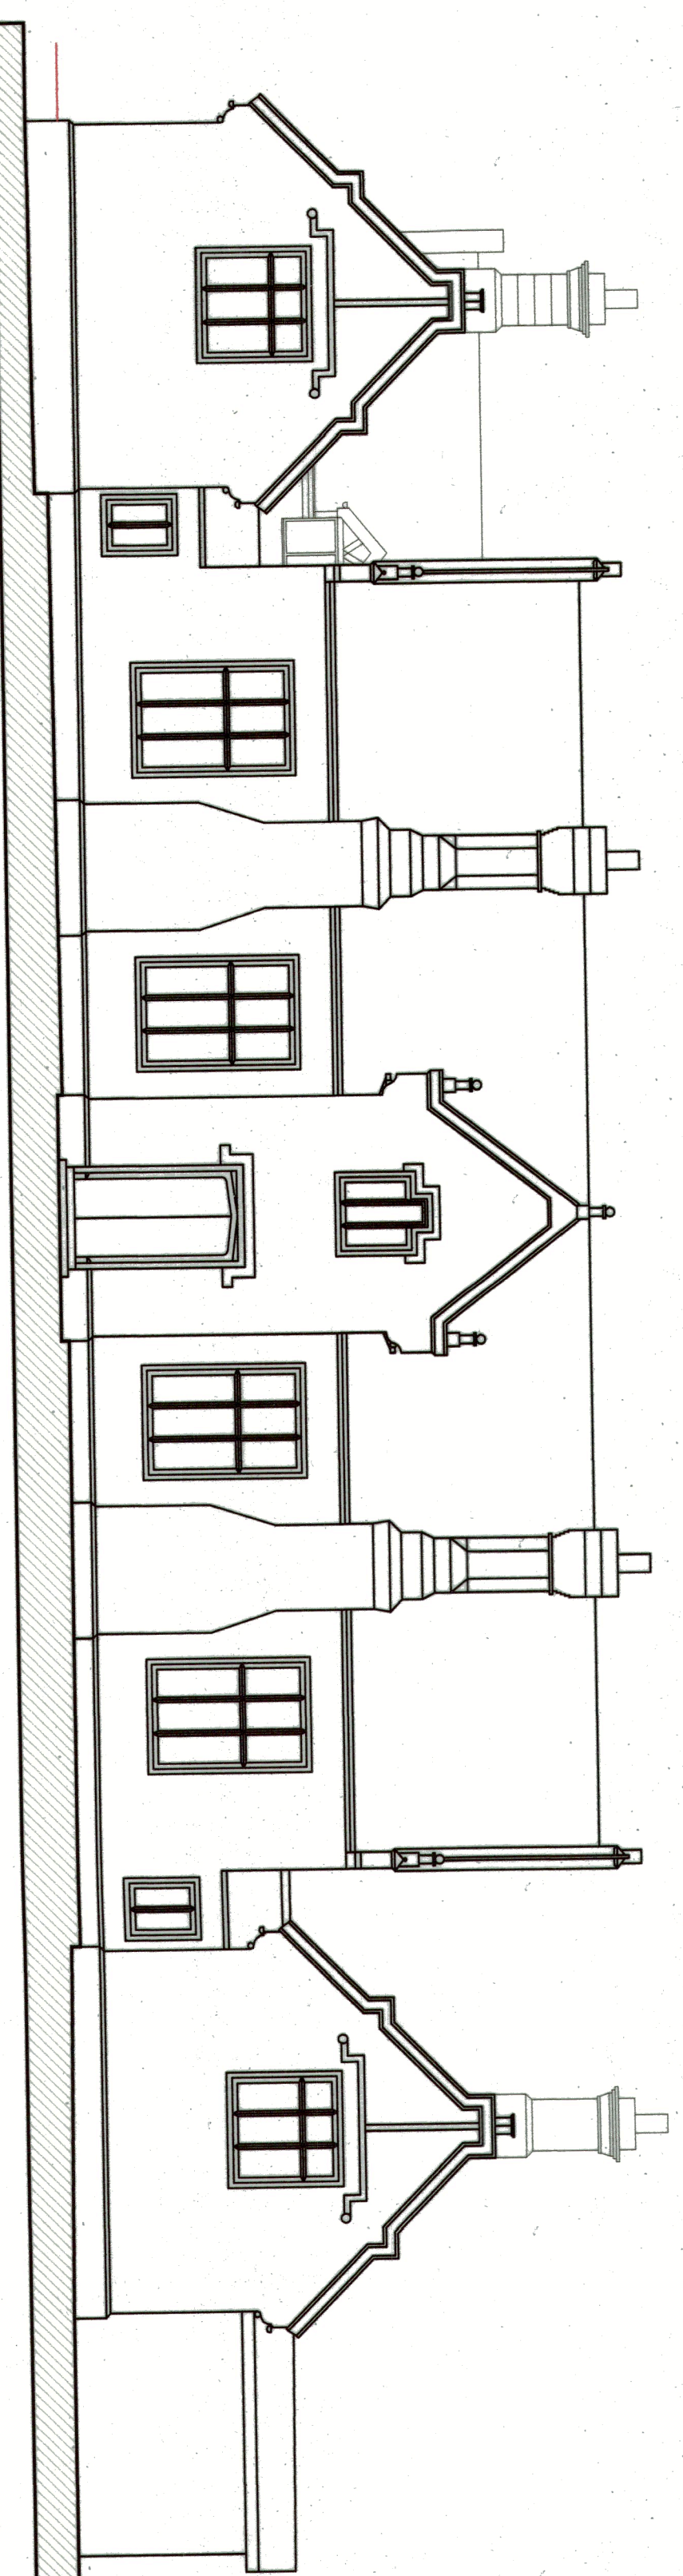


elevation A

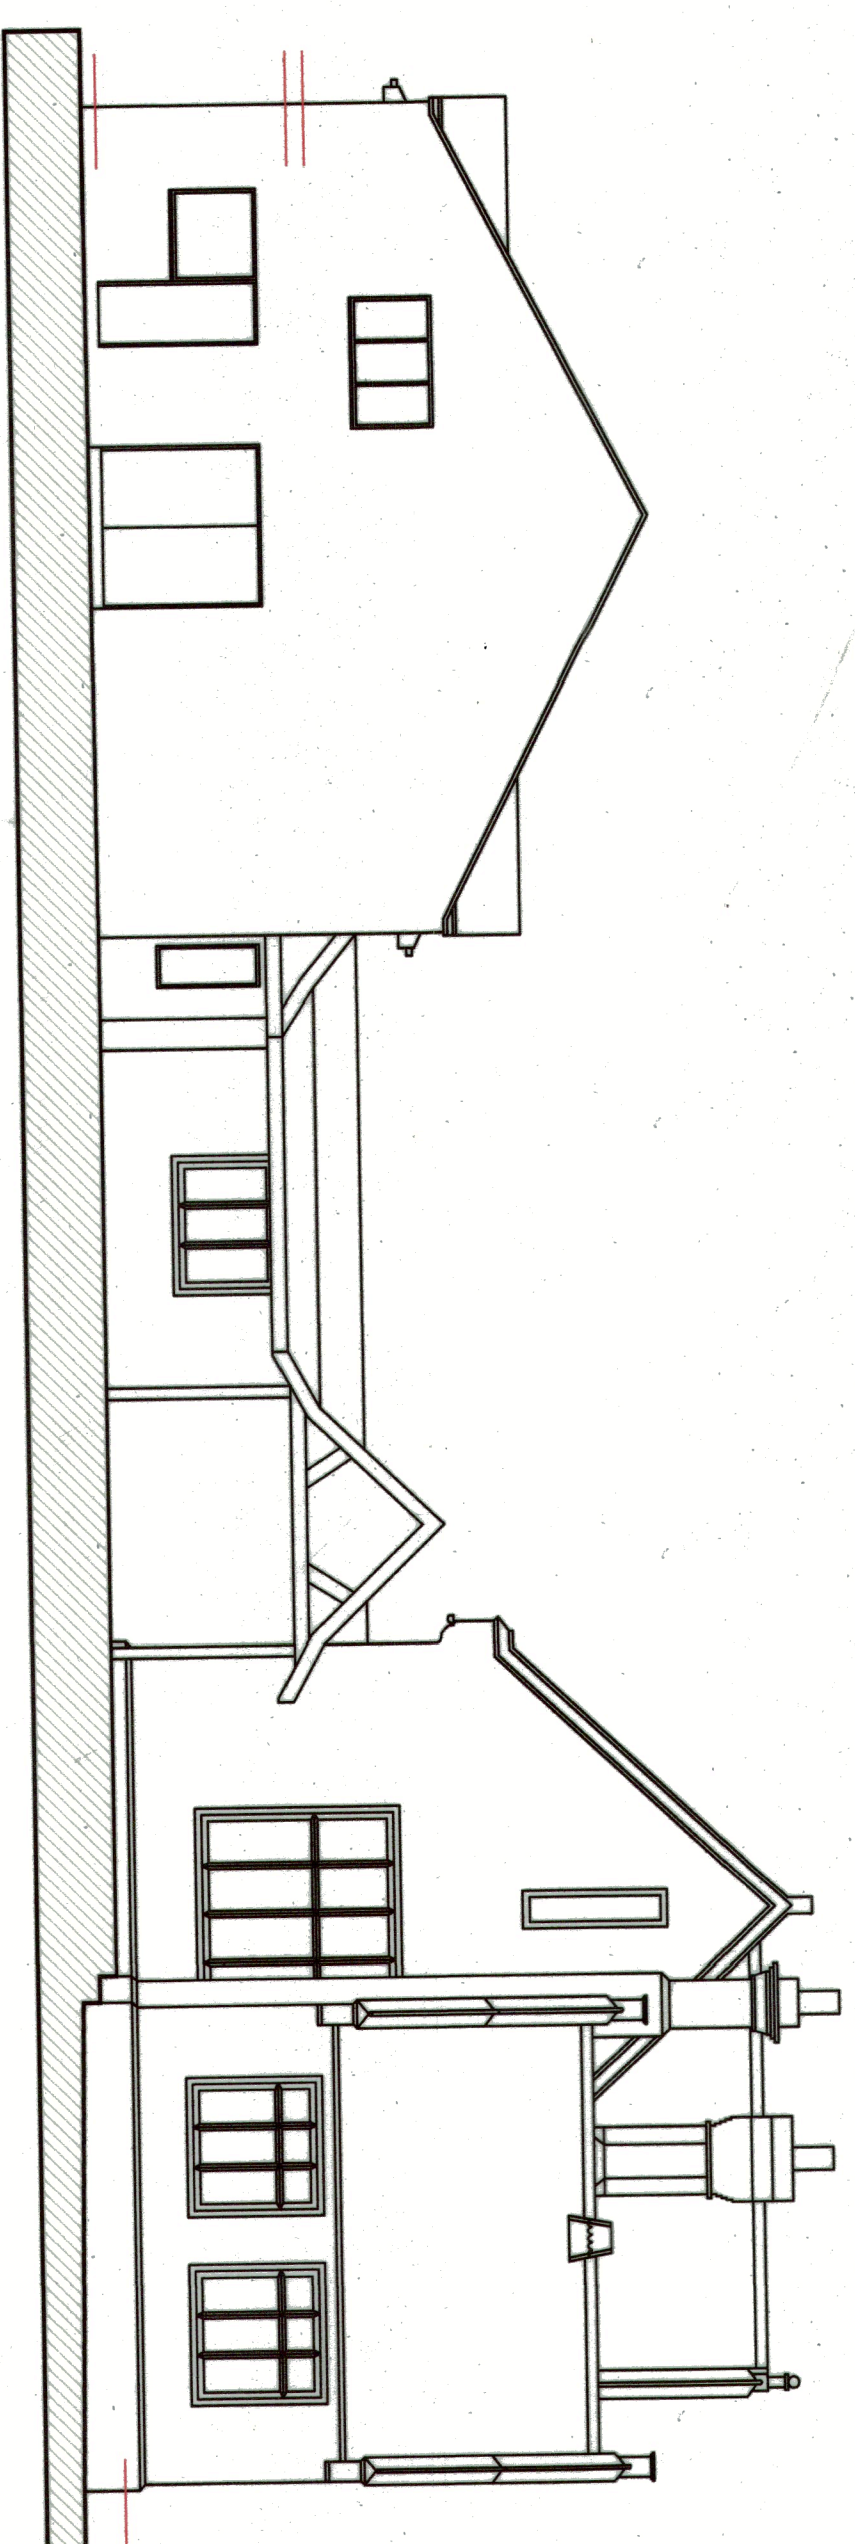

elevation B

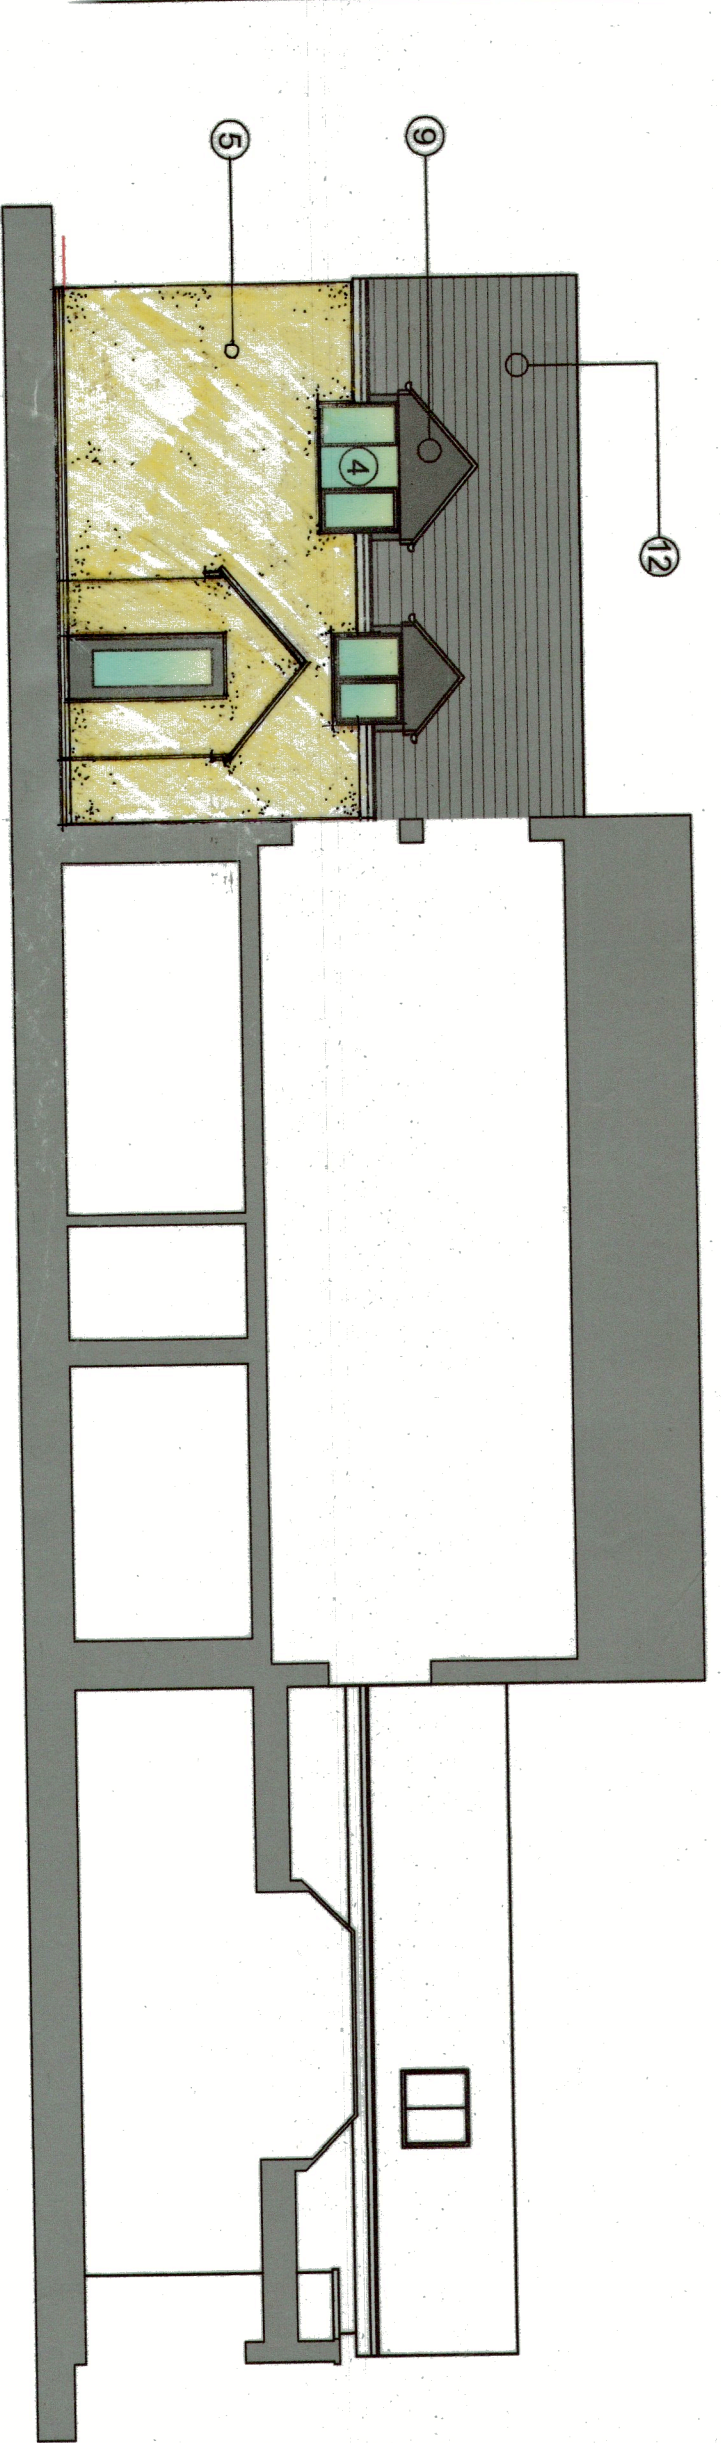

elevation C

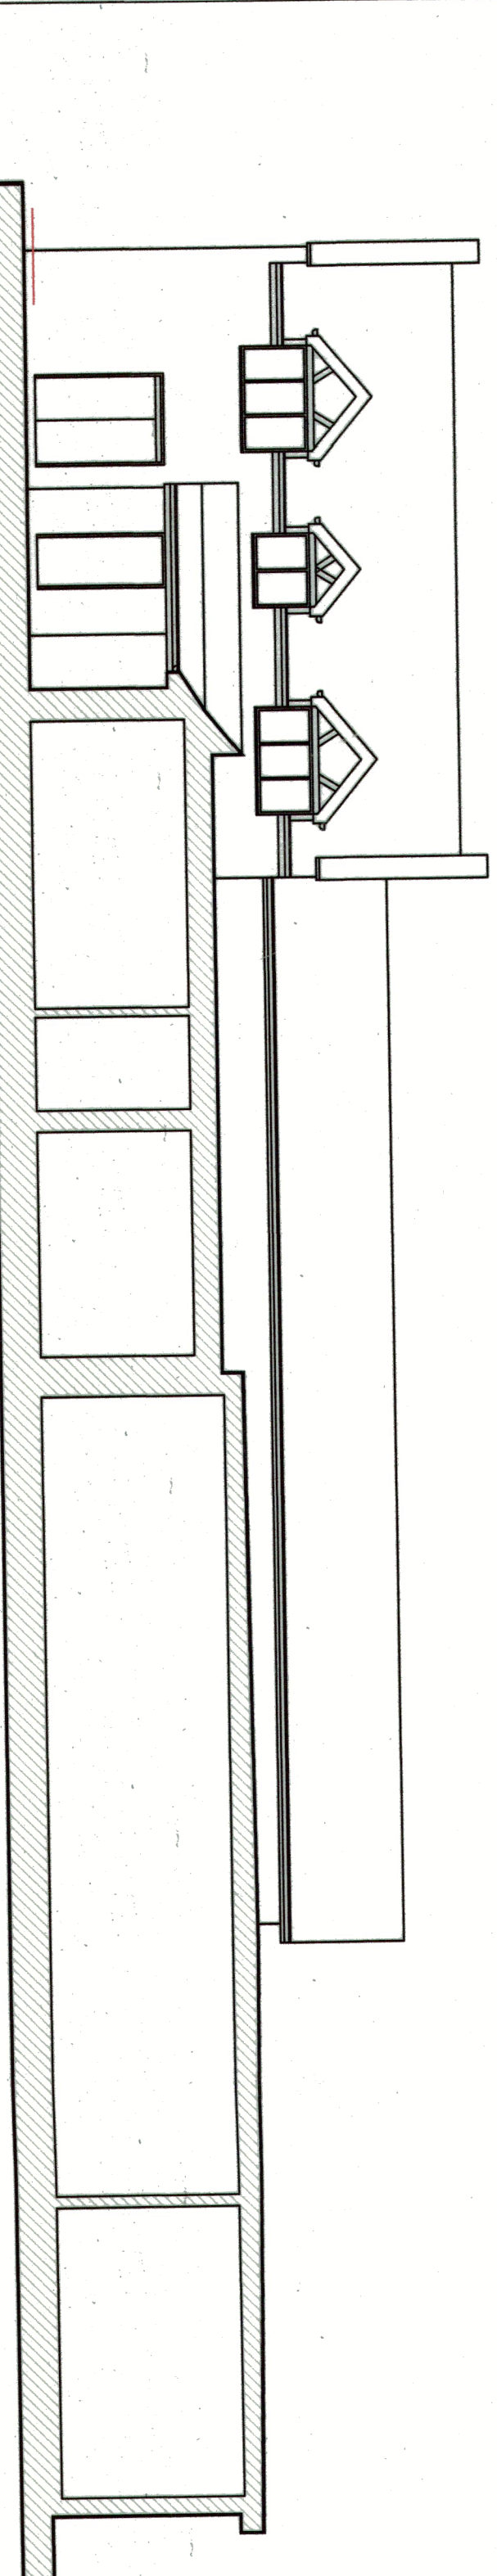

elevation C

PLANNING NOTES:-

- Existing stonework to be professionally cleaned.
- New conservation style roof tiles.
- Stone banding course and coping stone to match existing stonework.
- New grey anodised aluminium windows.
- New grey anodised aluminium doors.
- New Rend through colour render finish.
- New facing brick type to match existing.
- New garage door to be installed.
- Pikes to receive lead facing.
- Lantern roof tile set over new fibreglass roof covering.
- New grey anodised aluminium bi-folding doors.
- Existing roof coverings are to be retained and refurbished.
- Where slates require replacing a like for like type and style is to be sourced.
- Blank stone window to be re-introduced with glazed panes.
- New slate roof covering to match existing.

SERVICES

SERVICES
SERVICES EXIT LOCATIONS ARE TO BE LOCATED IN THE PRINCIPAL ELEVATIONS. ALL
NO FLYE / SERVICE ARE TO BE LOCATED WITHIN THE VALLEY ROOF ELEVATION.
ROOF LEVEL TILES ARE TO BE LOCATED WITHIN THE VALLEY ROOF ELEVATION.
EXISTING LEADED RIDGE VENTS TO MAIN BLOCK AND LOWER LEVELS ARE TO BE RETAINED /
REFURBISHED WHERE NECESSARY.
VENTILATION
WE ARE PROPOSING A WHOLE HOUSE VENTILATION SYSTEM TO BE INTRODUCED INTO THE
SCHEME. ANY OUTLETS WILL BE LOCATED ON NEAR ROOF ELEVATIONS.
WINDOWS
ALL EXISTING LEAD LIGHT WINDOWS ARE TO BE RETAINED AND REPAIRED. IT IS OUR INTENTION
TO PROVIDE SECONDARY GLAZING TO ALL ELEMENTS THAT REQUIRE THIS PROCEDURE.

Client	Mr. Brendan Cien / Willow Group	Rev	005	Description	
Job Ref	Willowbrook Manor, Kesh, County Mayo				
Drawing Title	3. Proposed Elevations				
Job No.	111				
Scale	1:100				
Date	June 2024				
	Drawn 05				