




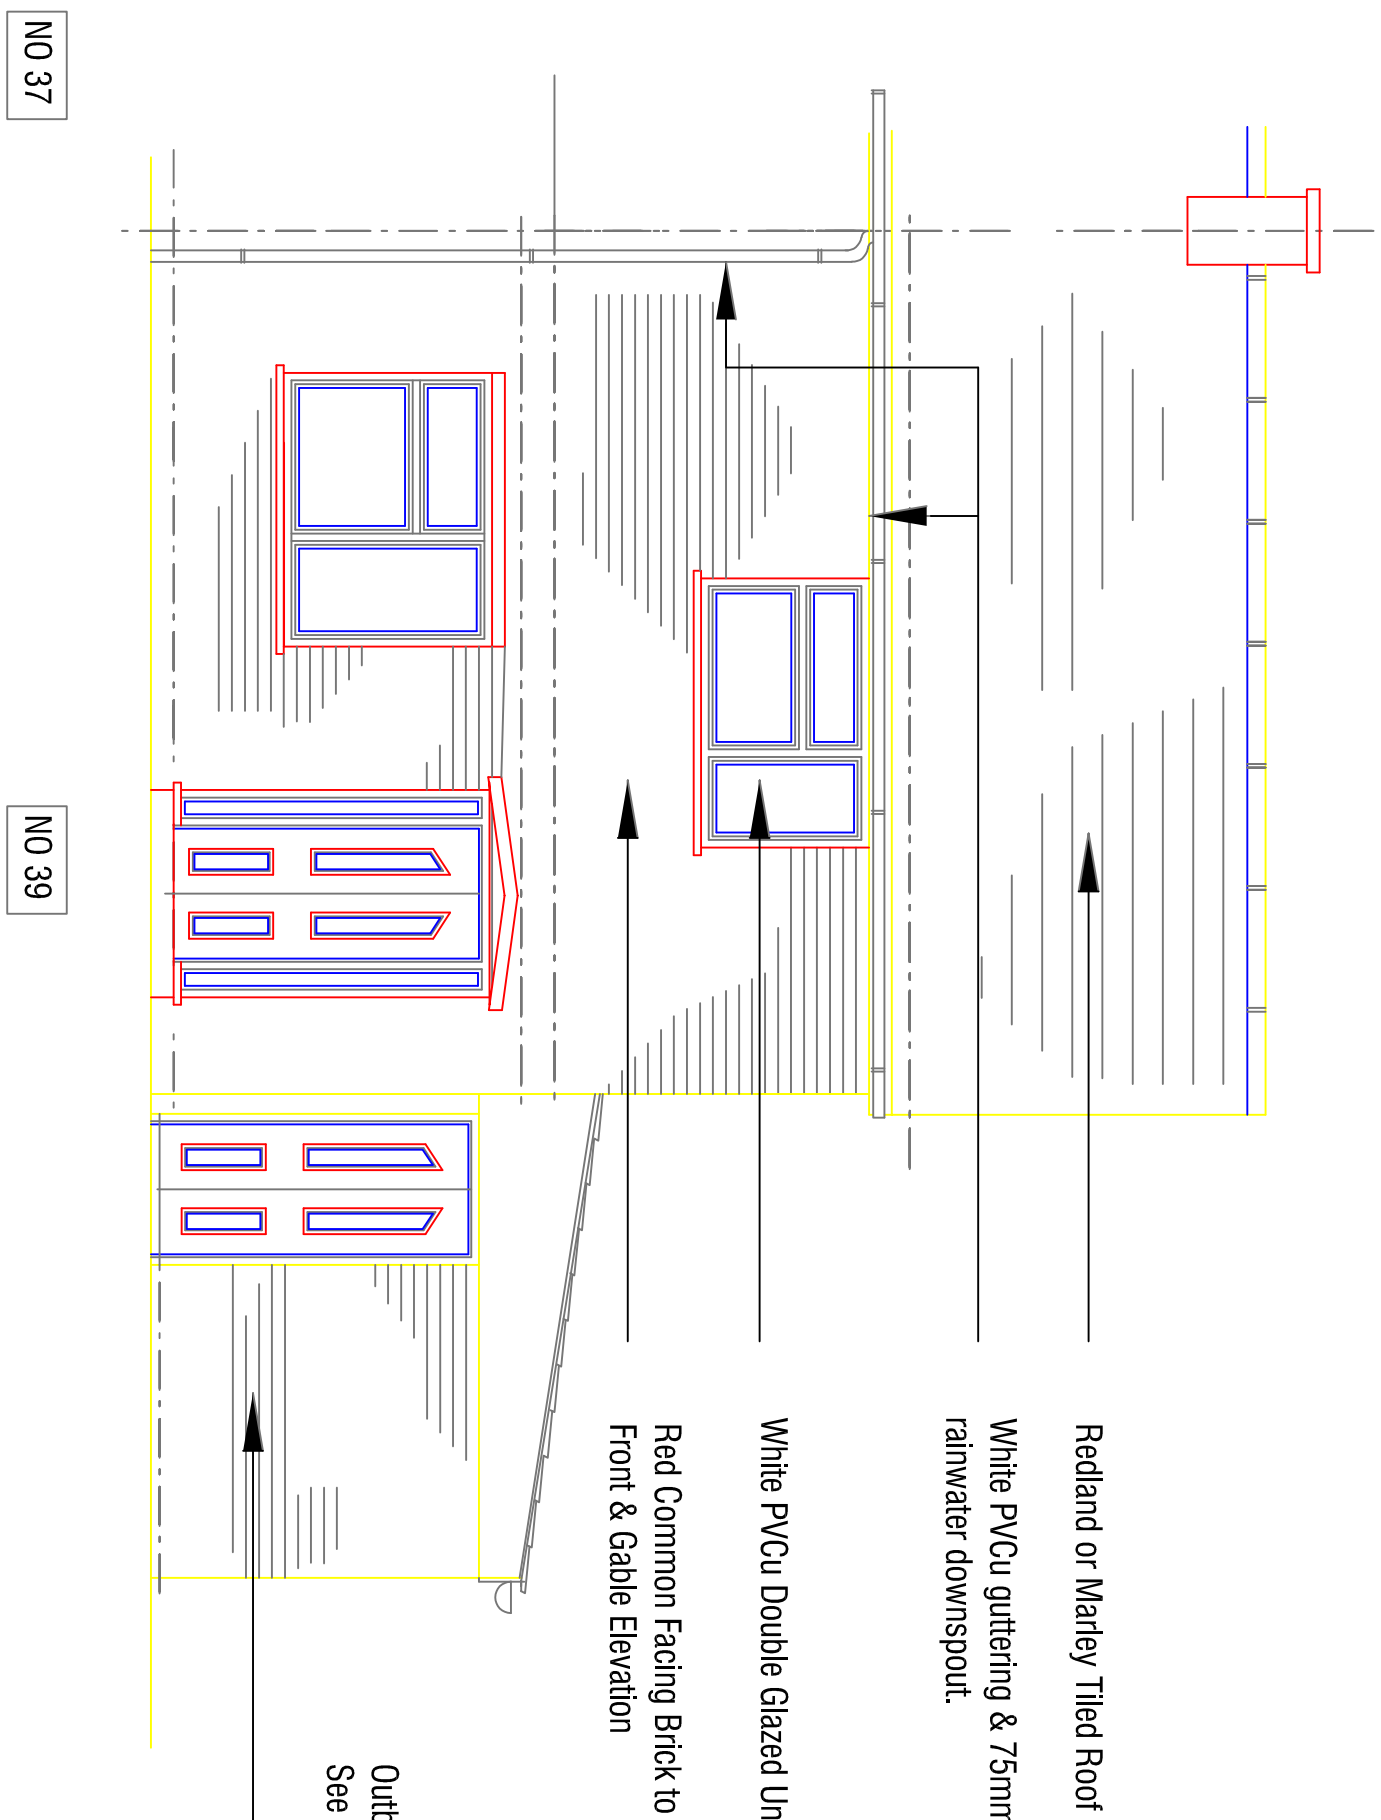


Front Elevation - As Existing

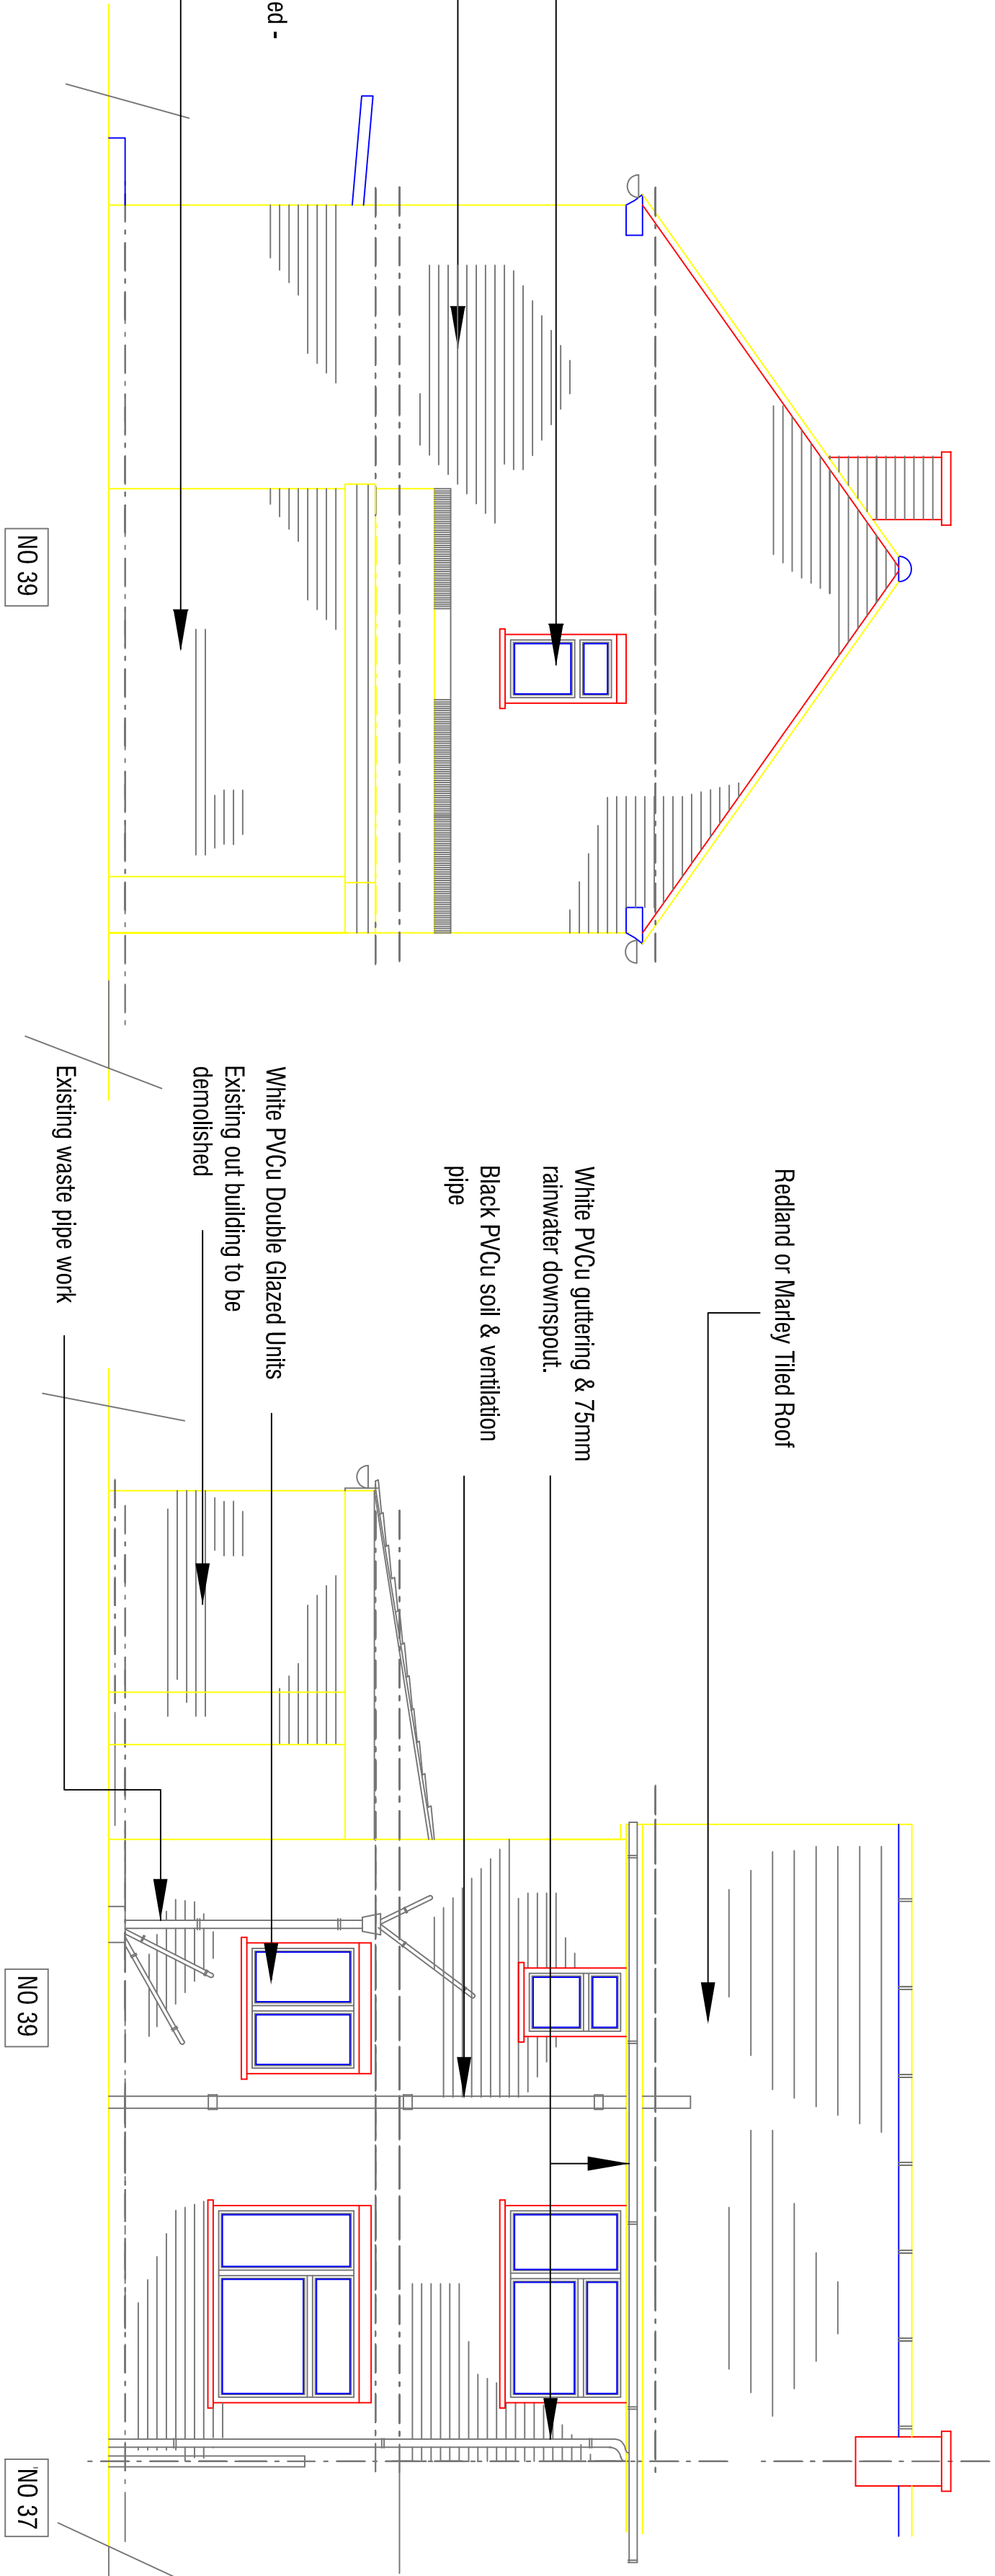


Rear Elevation - As Existing

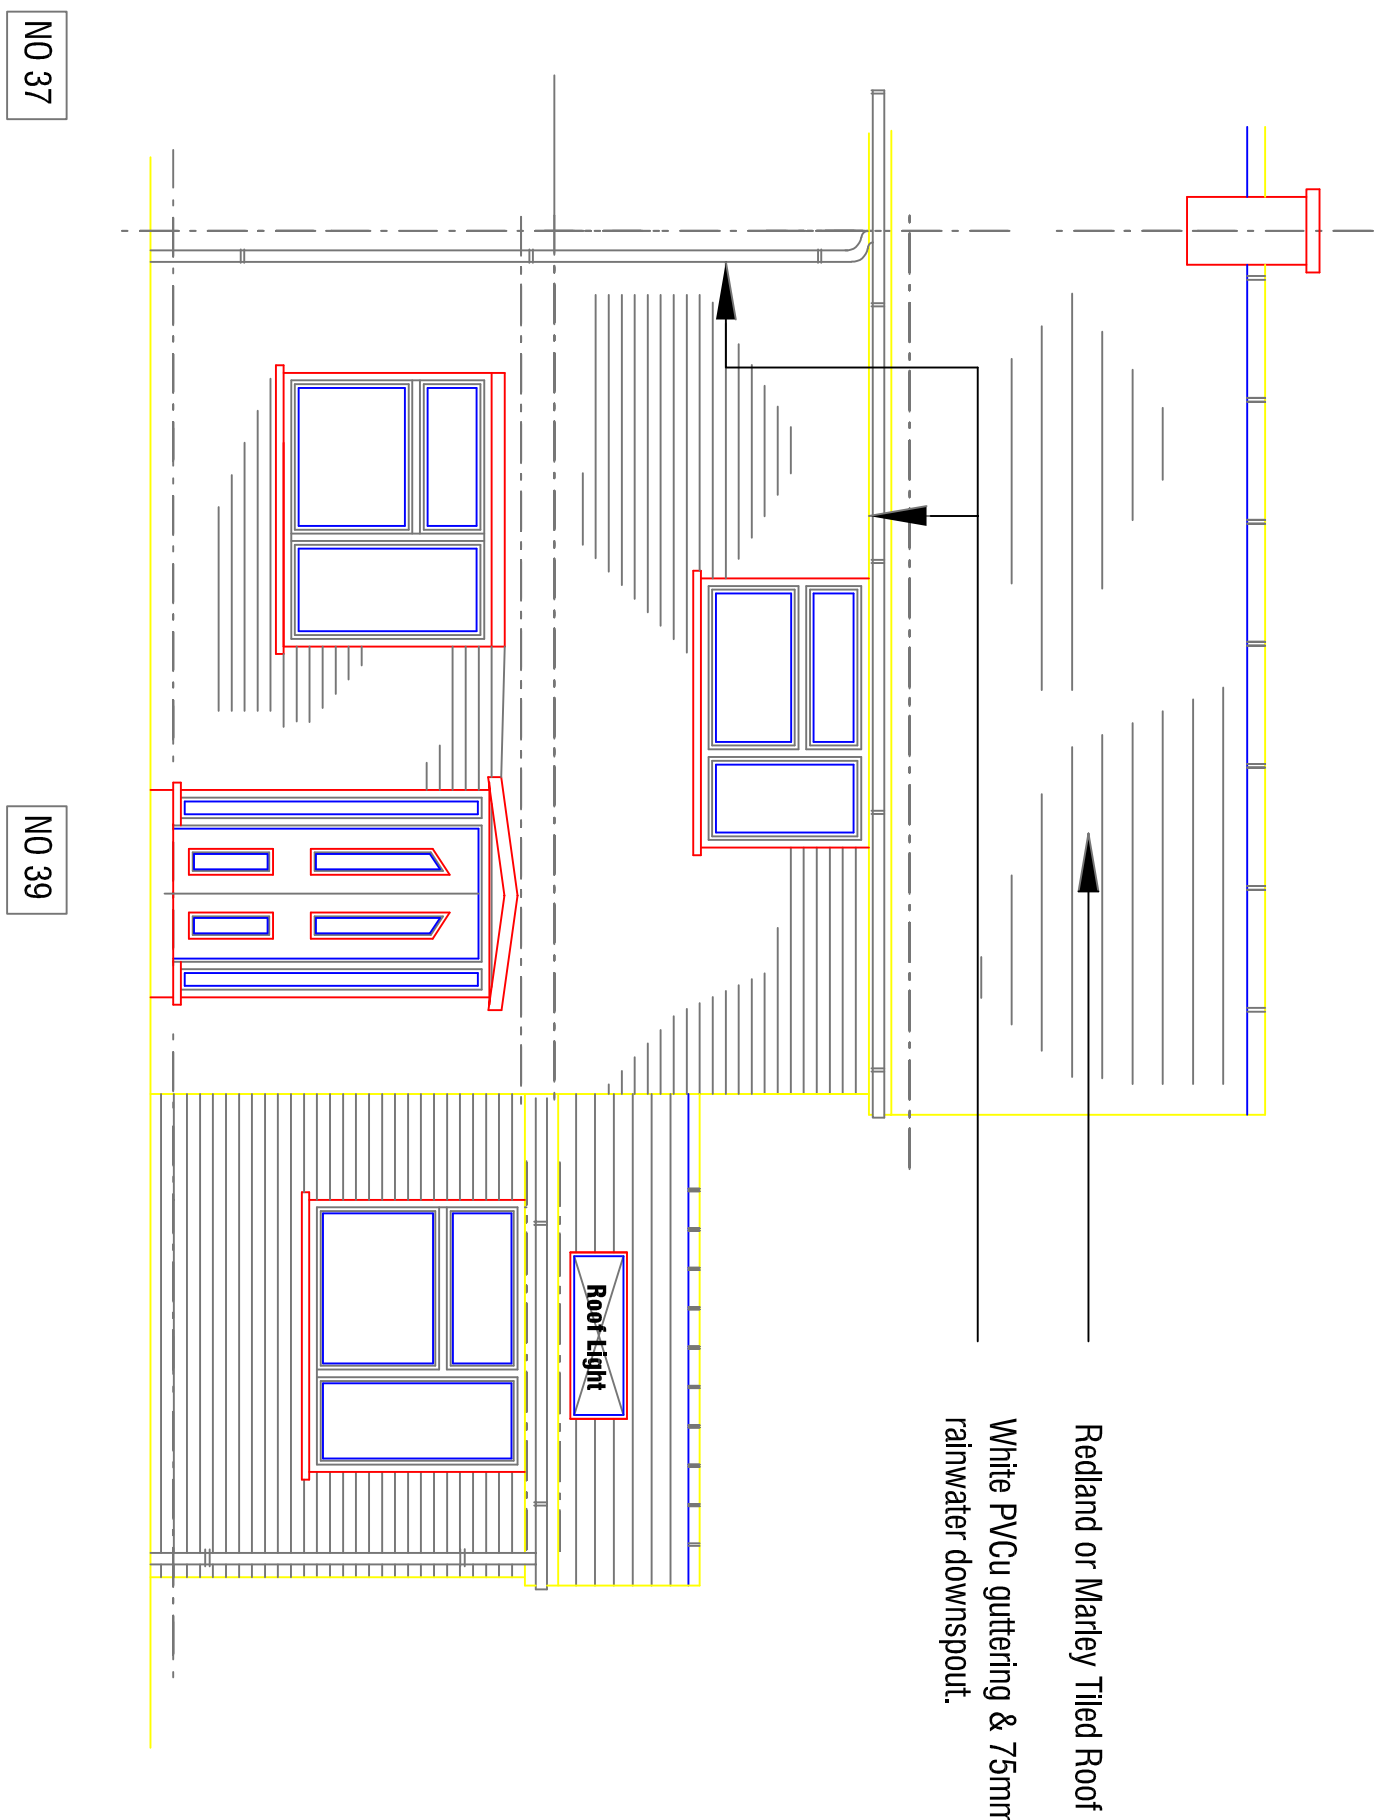

Front Elevation - As Proposed

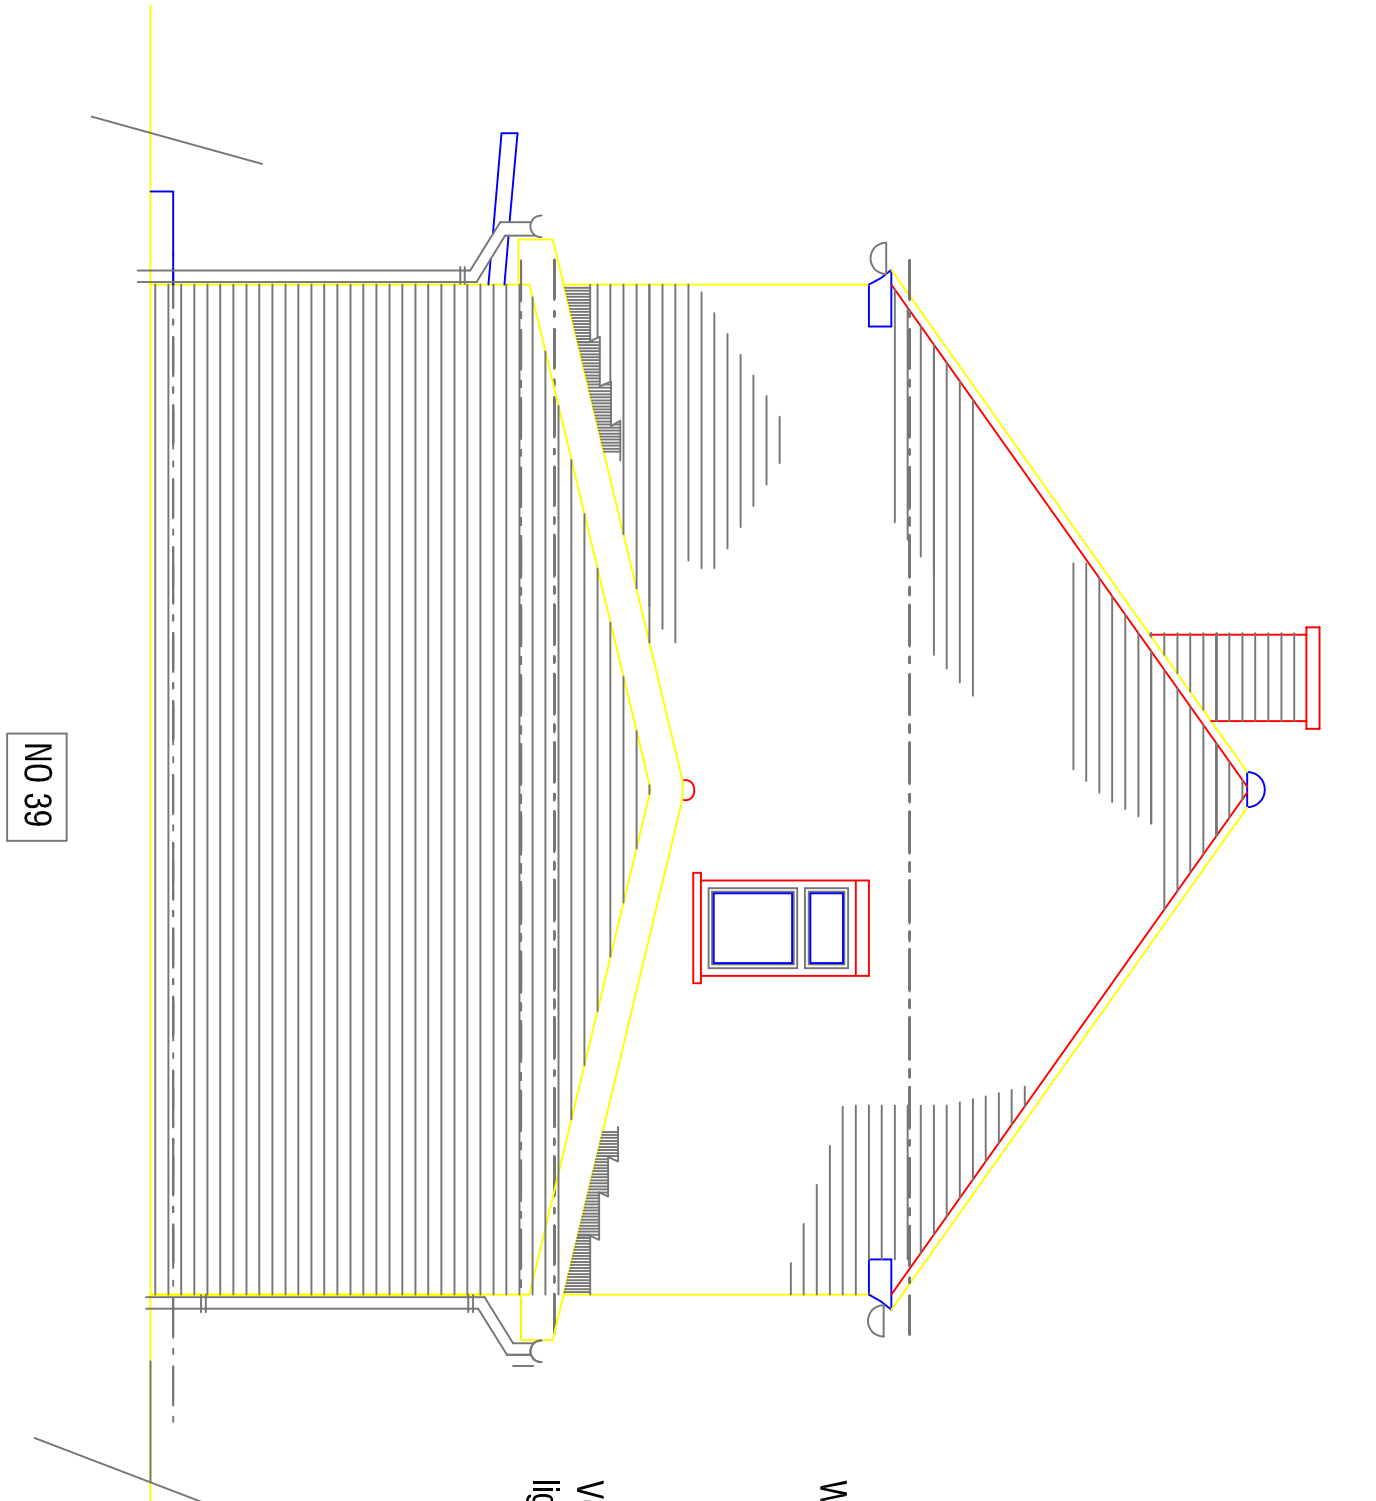

Gable Elevation - As Proposed

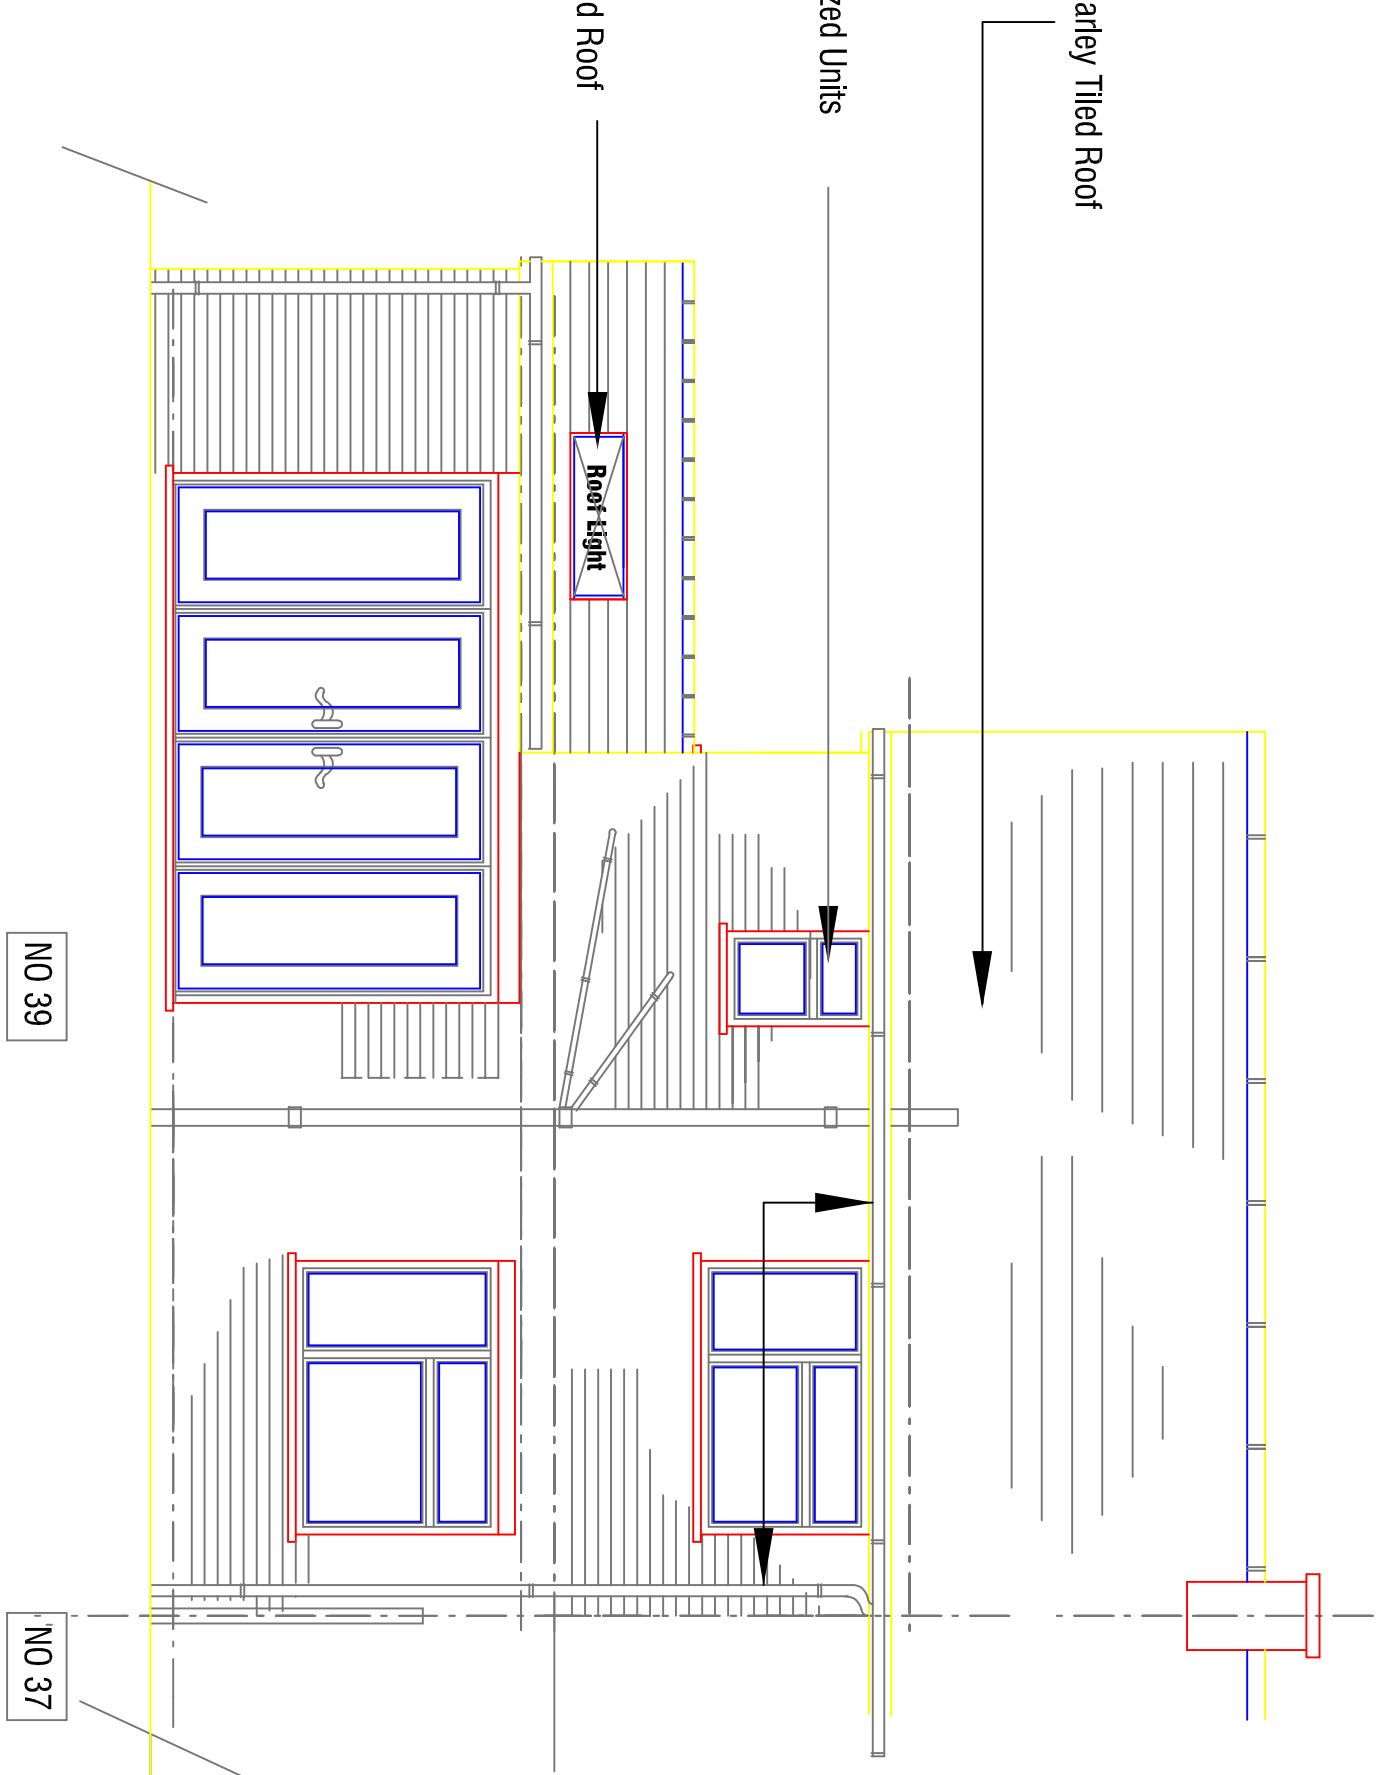

Rear Elevation - As Proposed