


ALL DIMENSIONS ARE TO BE CHECKED ON SITE
PRIOR TO COMMENCING WORKS ON SITE.
DISCREPANCY FOUND BETWEEN INFORMATION
GIVEN ON THIS DRAWING AND THAT GIVEN
ELSEWHERE OR RECORDED ON SITE SHALL BE
NOTIFIED IMMEDIATELY TO THE PROJECT
ARCHITECT IN WRITING

No.	Date	Revision Notes

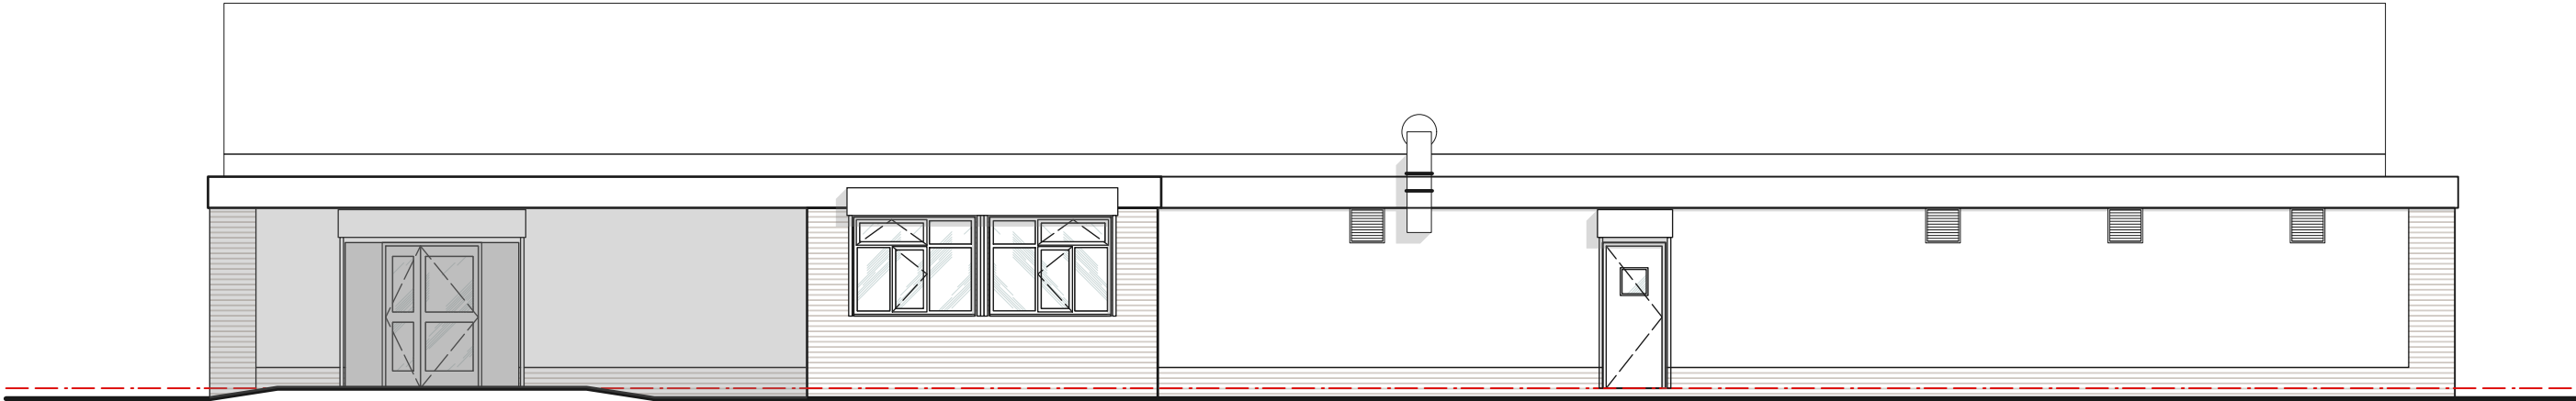


Front Elevation
0 2 3 4 5 M



Rear Elevation
0 2 3 4 5 M



Side Elevation
0 2 3 4 5 M

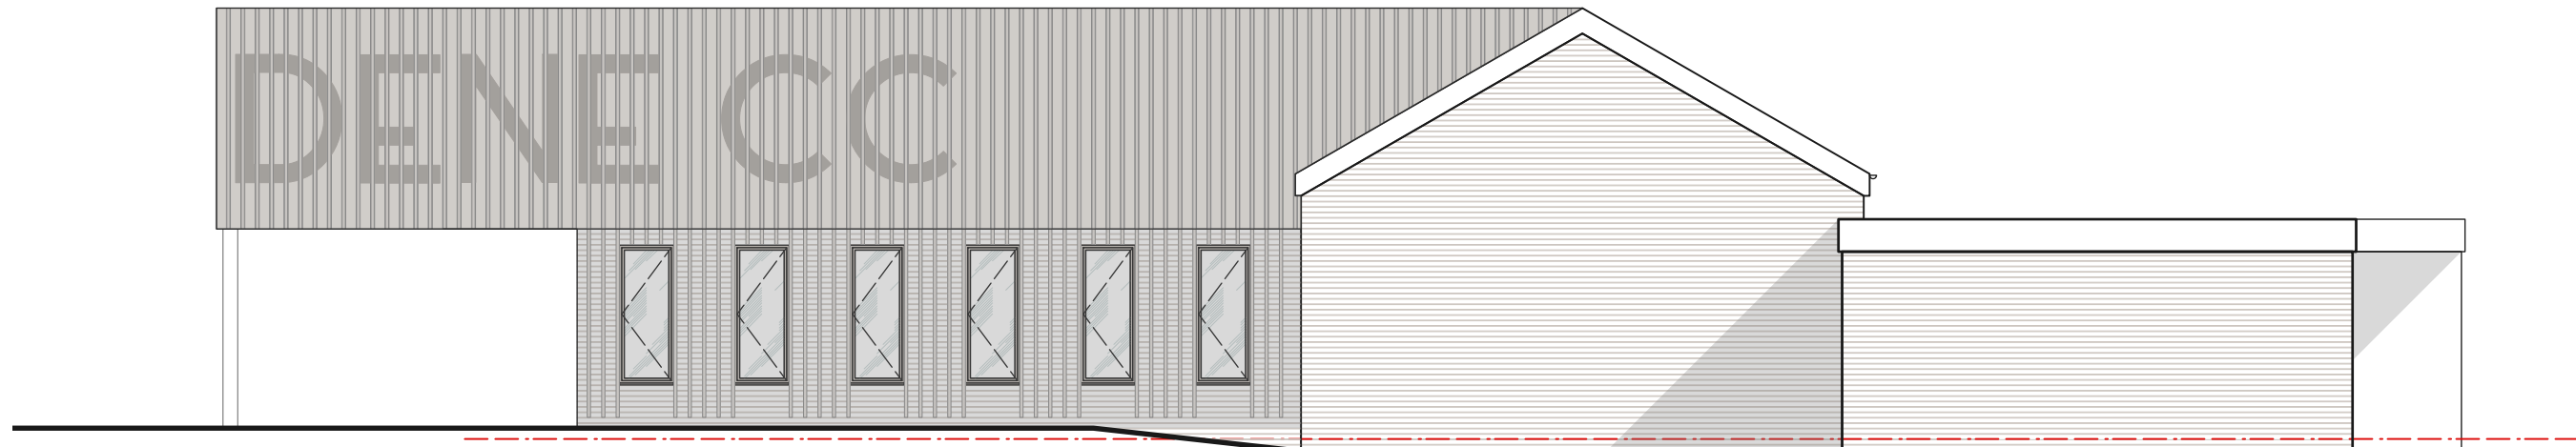

Side Elevation
0 2 3 4 5 M