


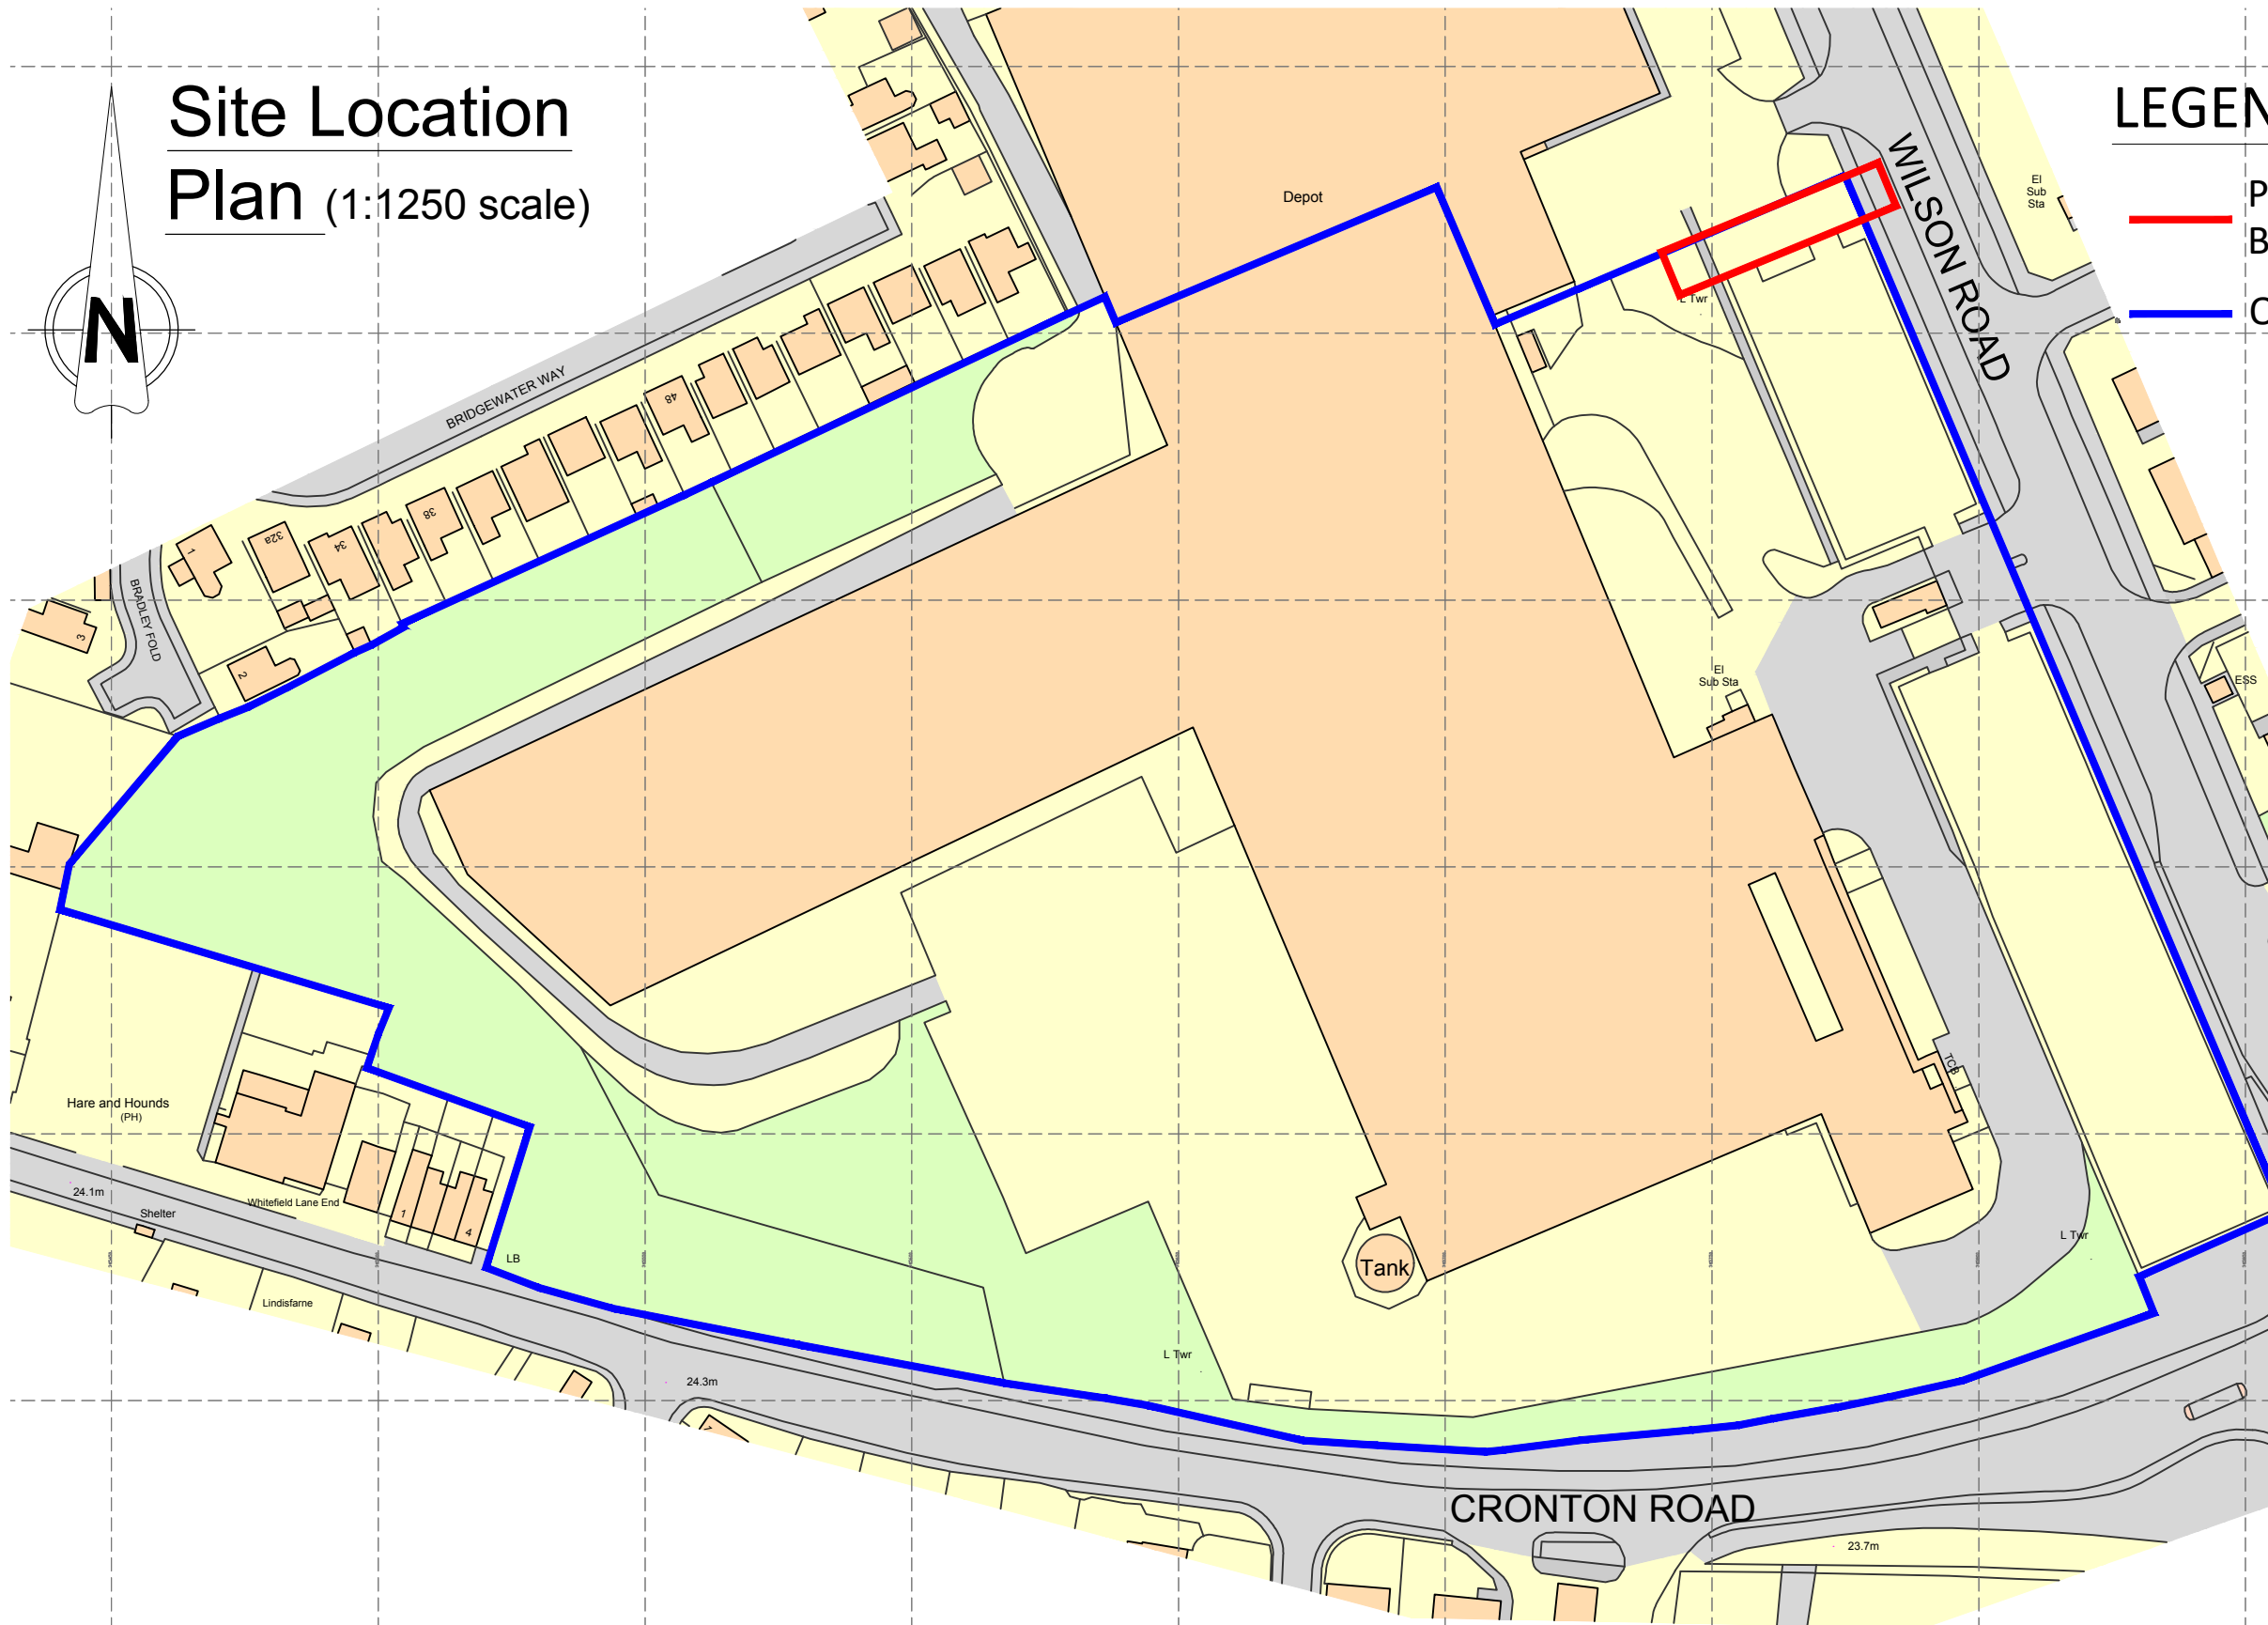

notes
this drawing and design is the copyright of aja architects llp and must not be reproduced in part or in whole without prior written consent. contractors must verify all dimensions on site before commencing work or preparing shop drawings. if in doubt ASK.
where this drawing contains any Ordnance Survey mapping material, it has been reproduced under license number 100032278. Ordnance Survey © Crown copyright

LEGEND:

- Planning Application Boundary
- Ownership Boundary

no.	date	revision	by
-----	------	----------	----



aja architects llp
1170 Elliott Court
Herold Avenue
Coventry Business Park
COVENTRY CV5 6UB
T: 024 7625 3200
F: 024 7625 3210
E: aja@aja-architects.com
W: www.aja-architects.com

AJA Architects is the trading style of AJA Architects Consulting limited (a limited company no. 10957195) and AJA Architects LLP (a limited liability partnership registered in England no. OC365751).

client

project

Wilson Road, Huyton
Liverpool

drawing

Proposed New Substation
- Site Location Plan

scale 1:1250@A3 drawn rpw

checked spp date 24.02.23

no

7182-025
PLANNING

