


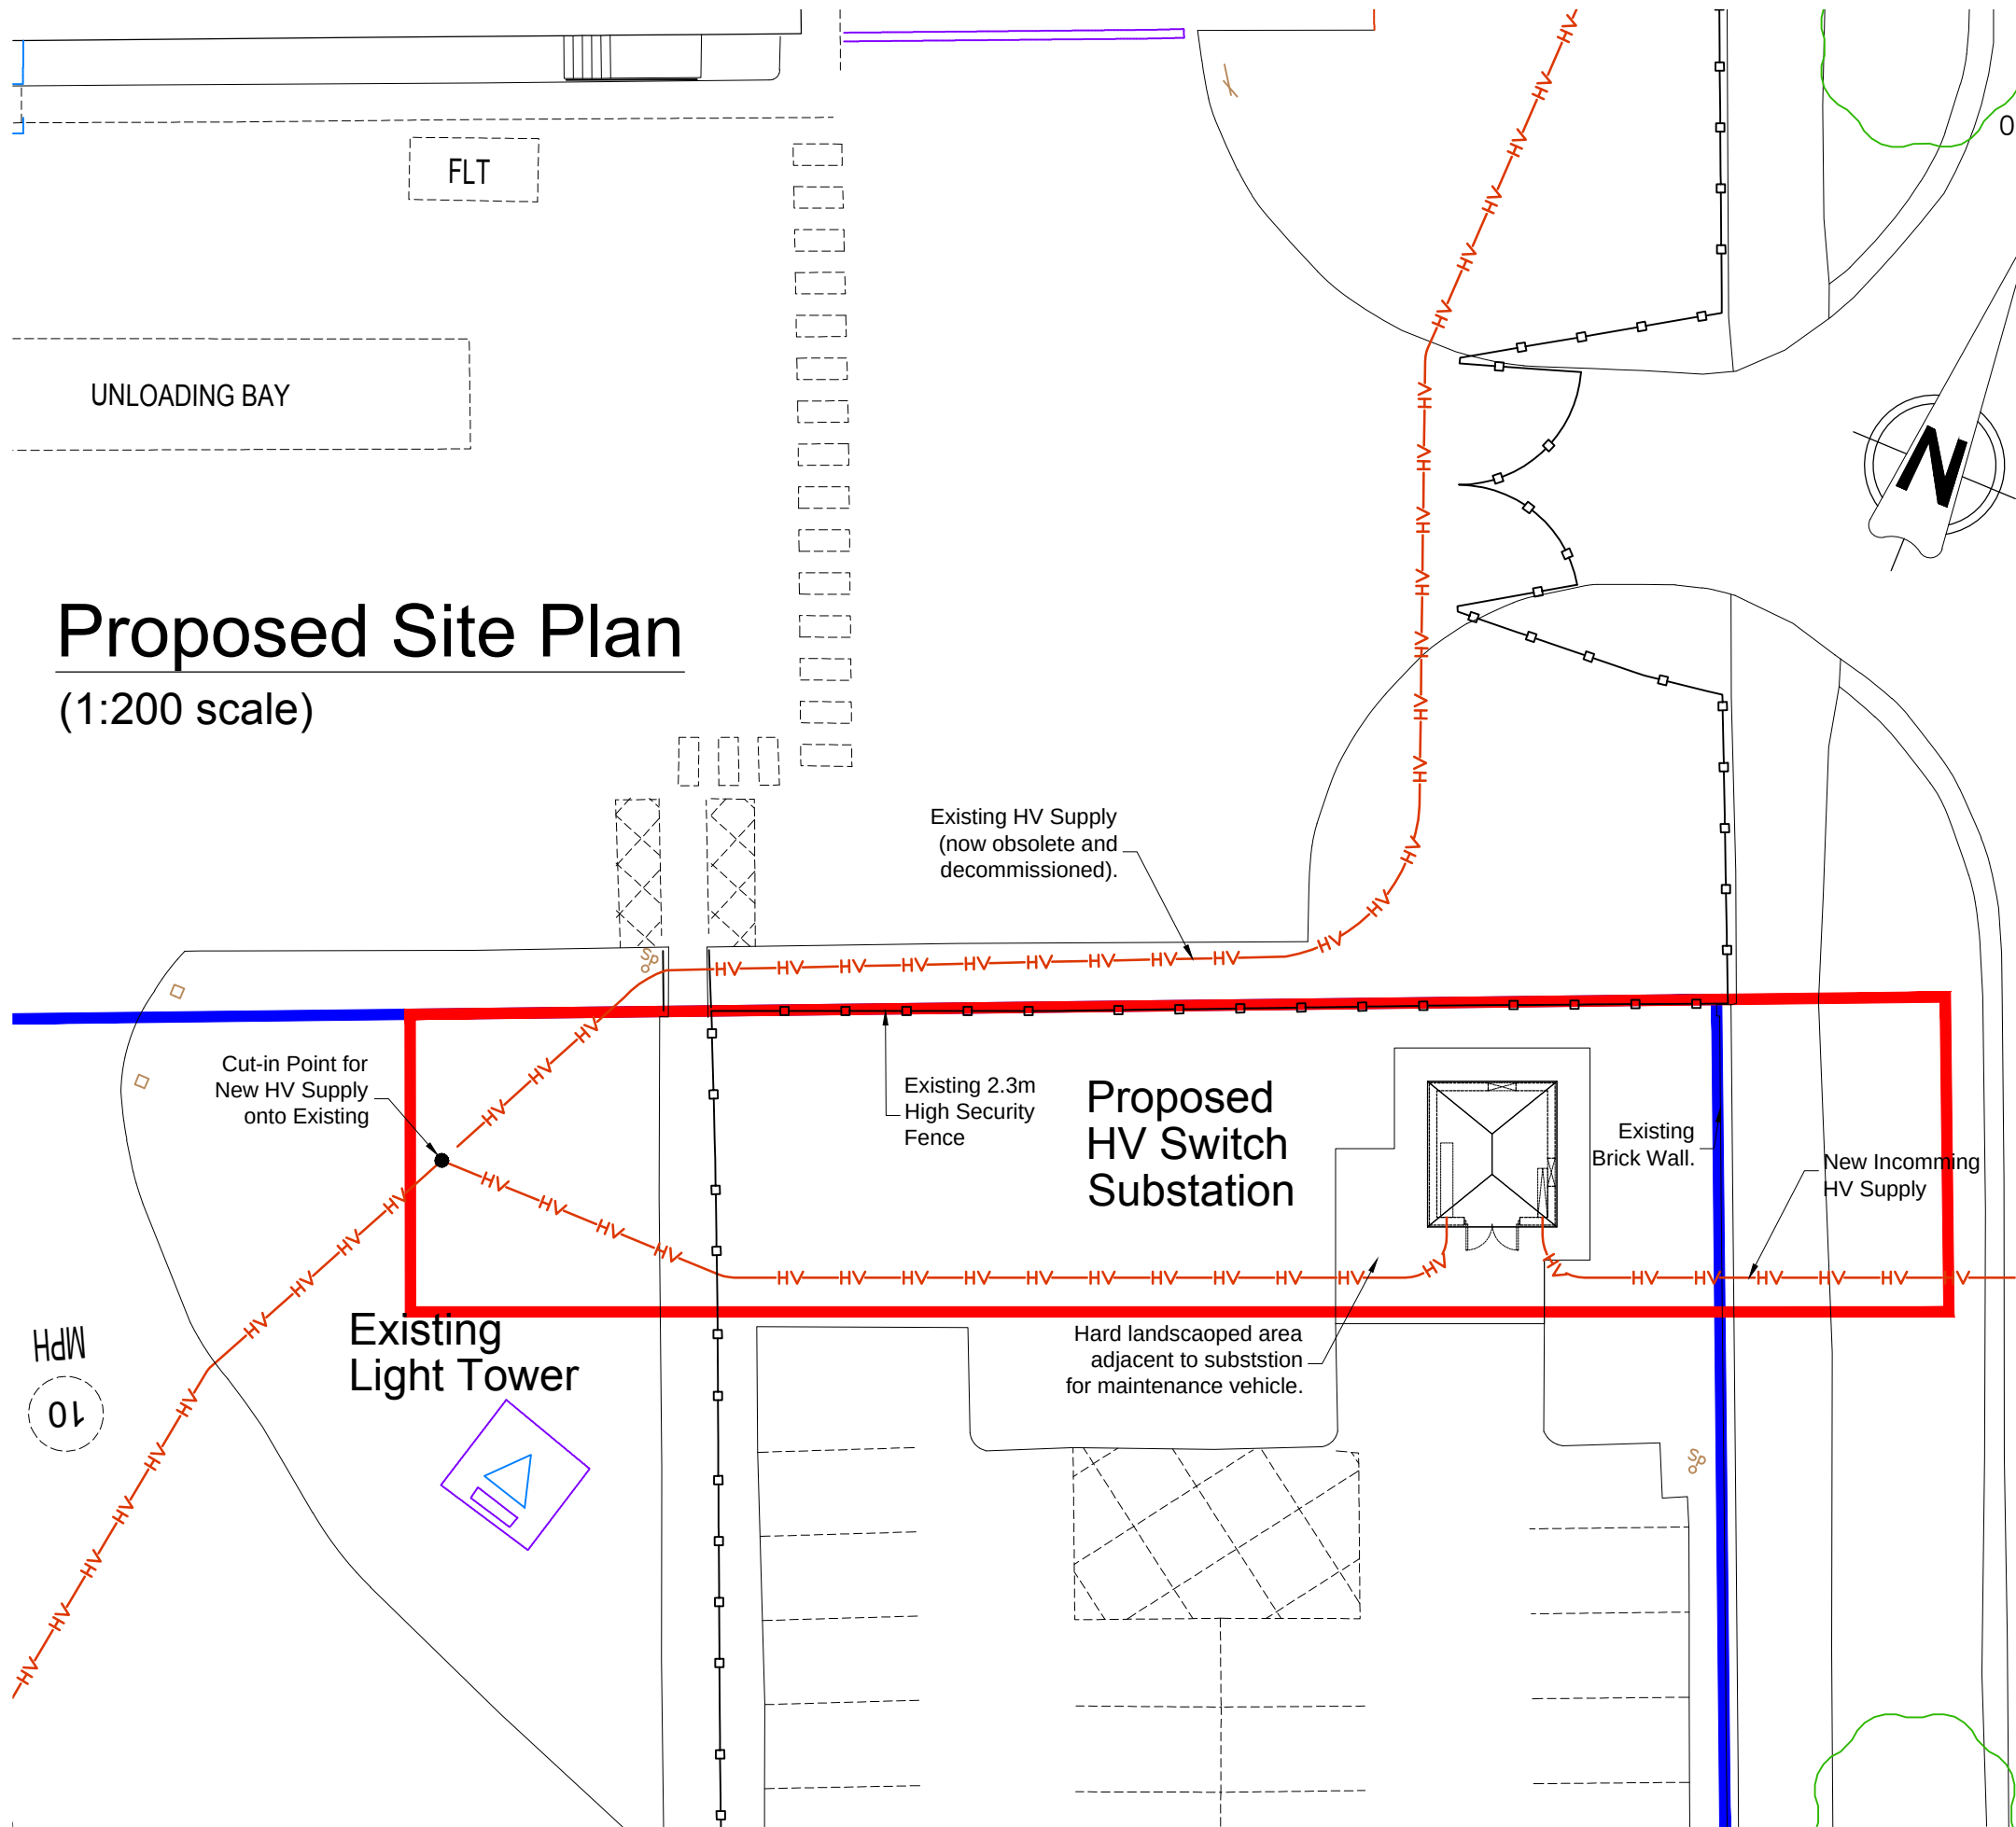

Proposed Site Plan

(1:200 scale)

1:200 Scale Bar

LEGEND:

- Planning Application Boundary
- Ownership Boundary

no.	date	revision	by
			
aja architects llp 1170 Elliott Court Herald Avenue Coventry Business Park COVENTRY CV5 6UB			
T: 024 7625 3200 F: 024 7625 3210 E: aja@aja-architects.com W: www.aja-architects.com			
AJA Architects is the trading style of AJA Architects Consulting limited (a limited company no. 1069279) and AJA Architects LLP (a limited liability partnership registered in England No. OC306721).			
client			

project			
Wilson Road, Huyton Liverpool			
drawing			
Proposed New Substation - Proposed Site Plan			
scale	1:200@A3	drawn	rpw
checked	spp	date	24.02.23
no			
7182-027			
PLANNING			