
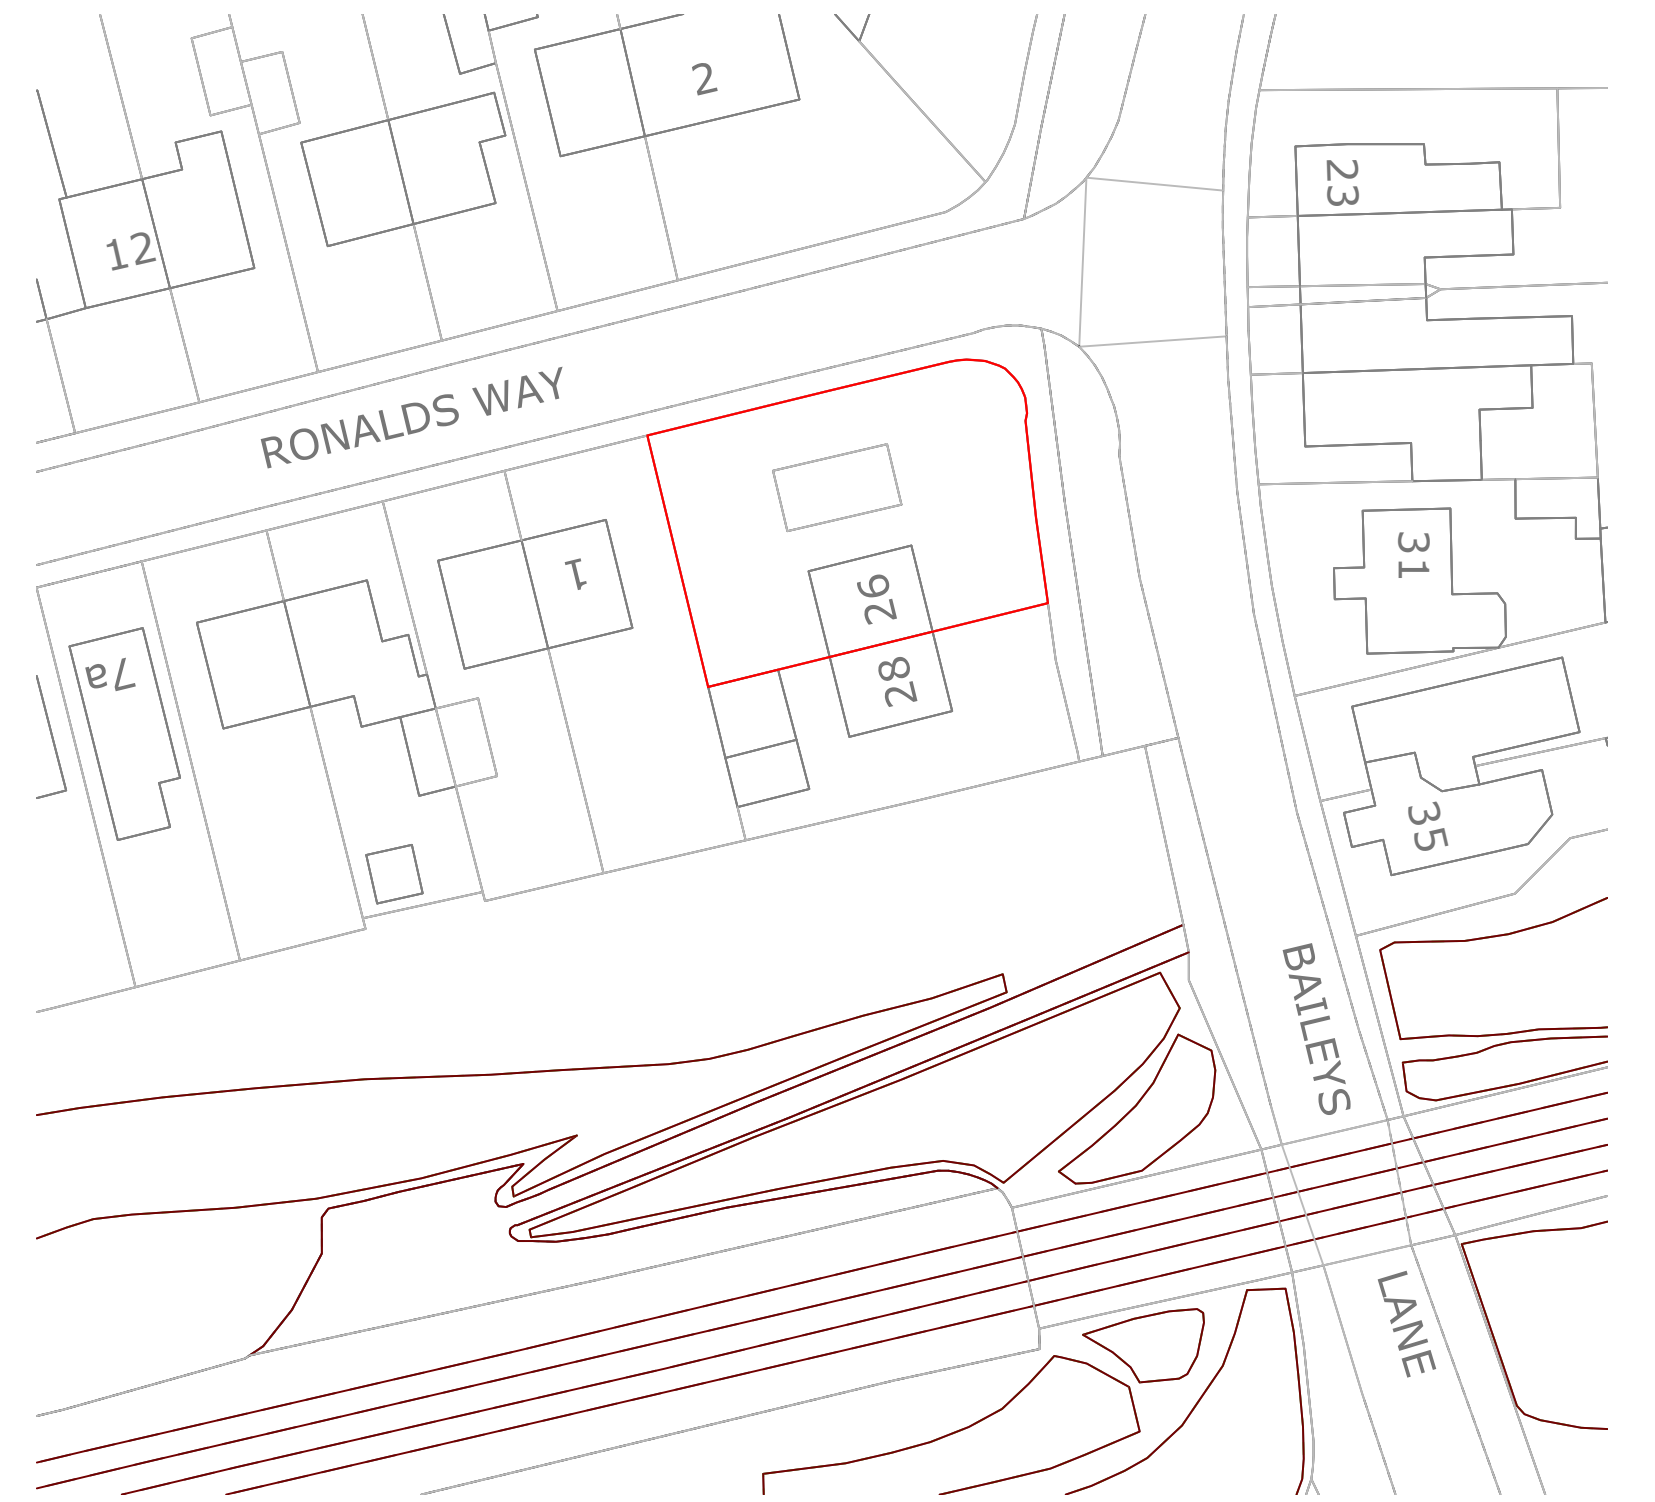


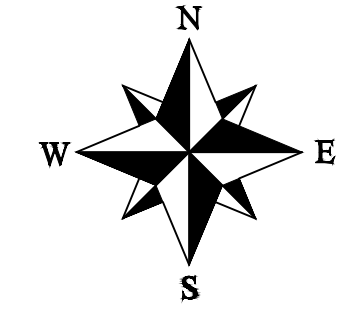

rev	date	narr
Do not scale this drawing. Any discrepancy in figured dimensions to be referred immediately to the agent/consultants. Contractors must check all dimensions from site. Copyright Philip Seddon Associates. All rights reserved.		
project 26 Baileys Lane, Halewood, Liverpool, L26 0XD		
drawing Plan, Site and Location Plan as Existing		
scale As Shown @ A1	number 1869 / 01	date 11.10.22