



0m
BLOCK SCALE

LOCATION PLAN - LP1

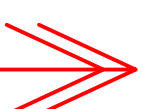

NORTH

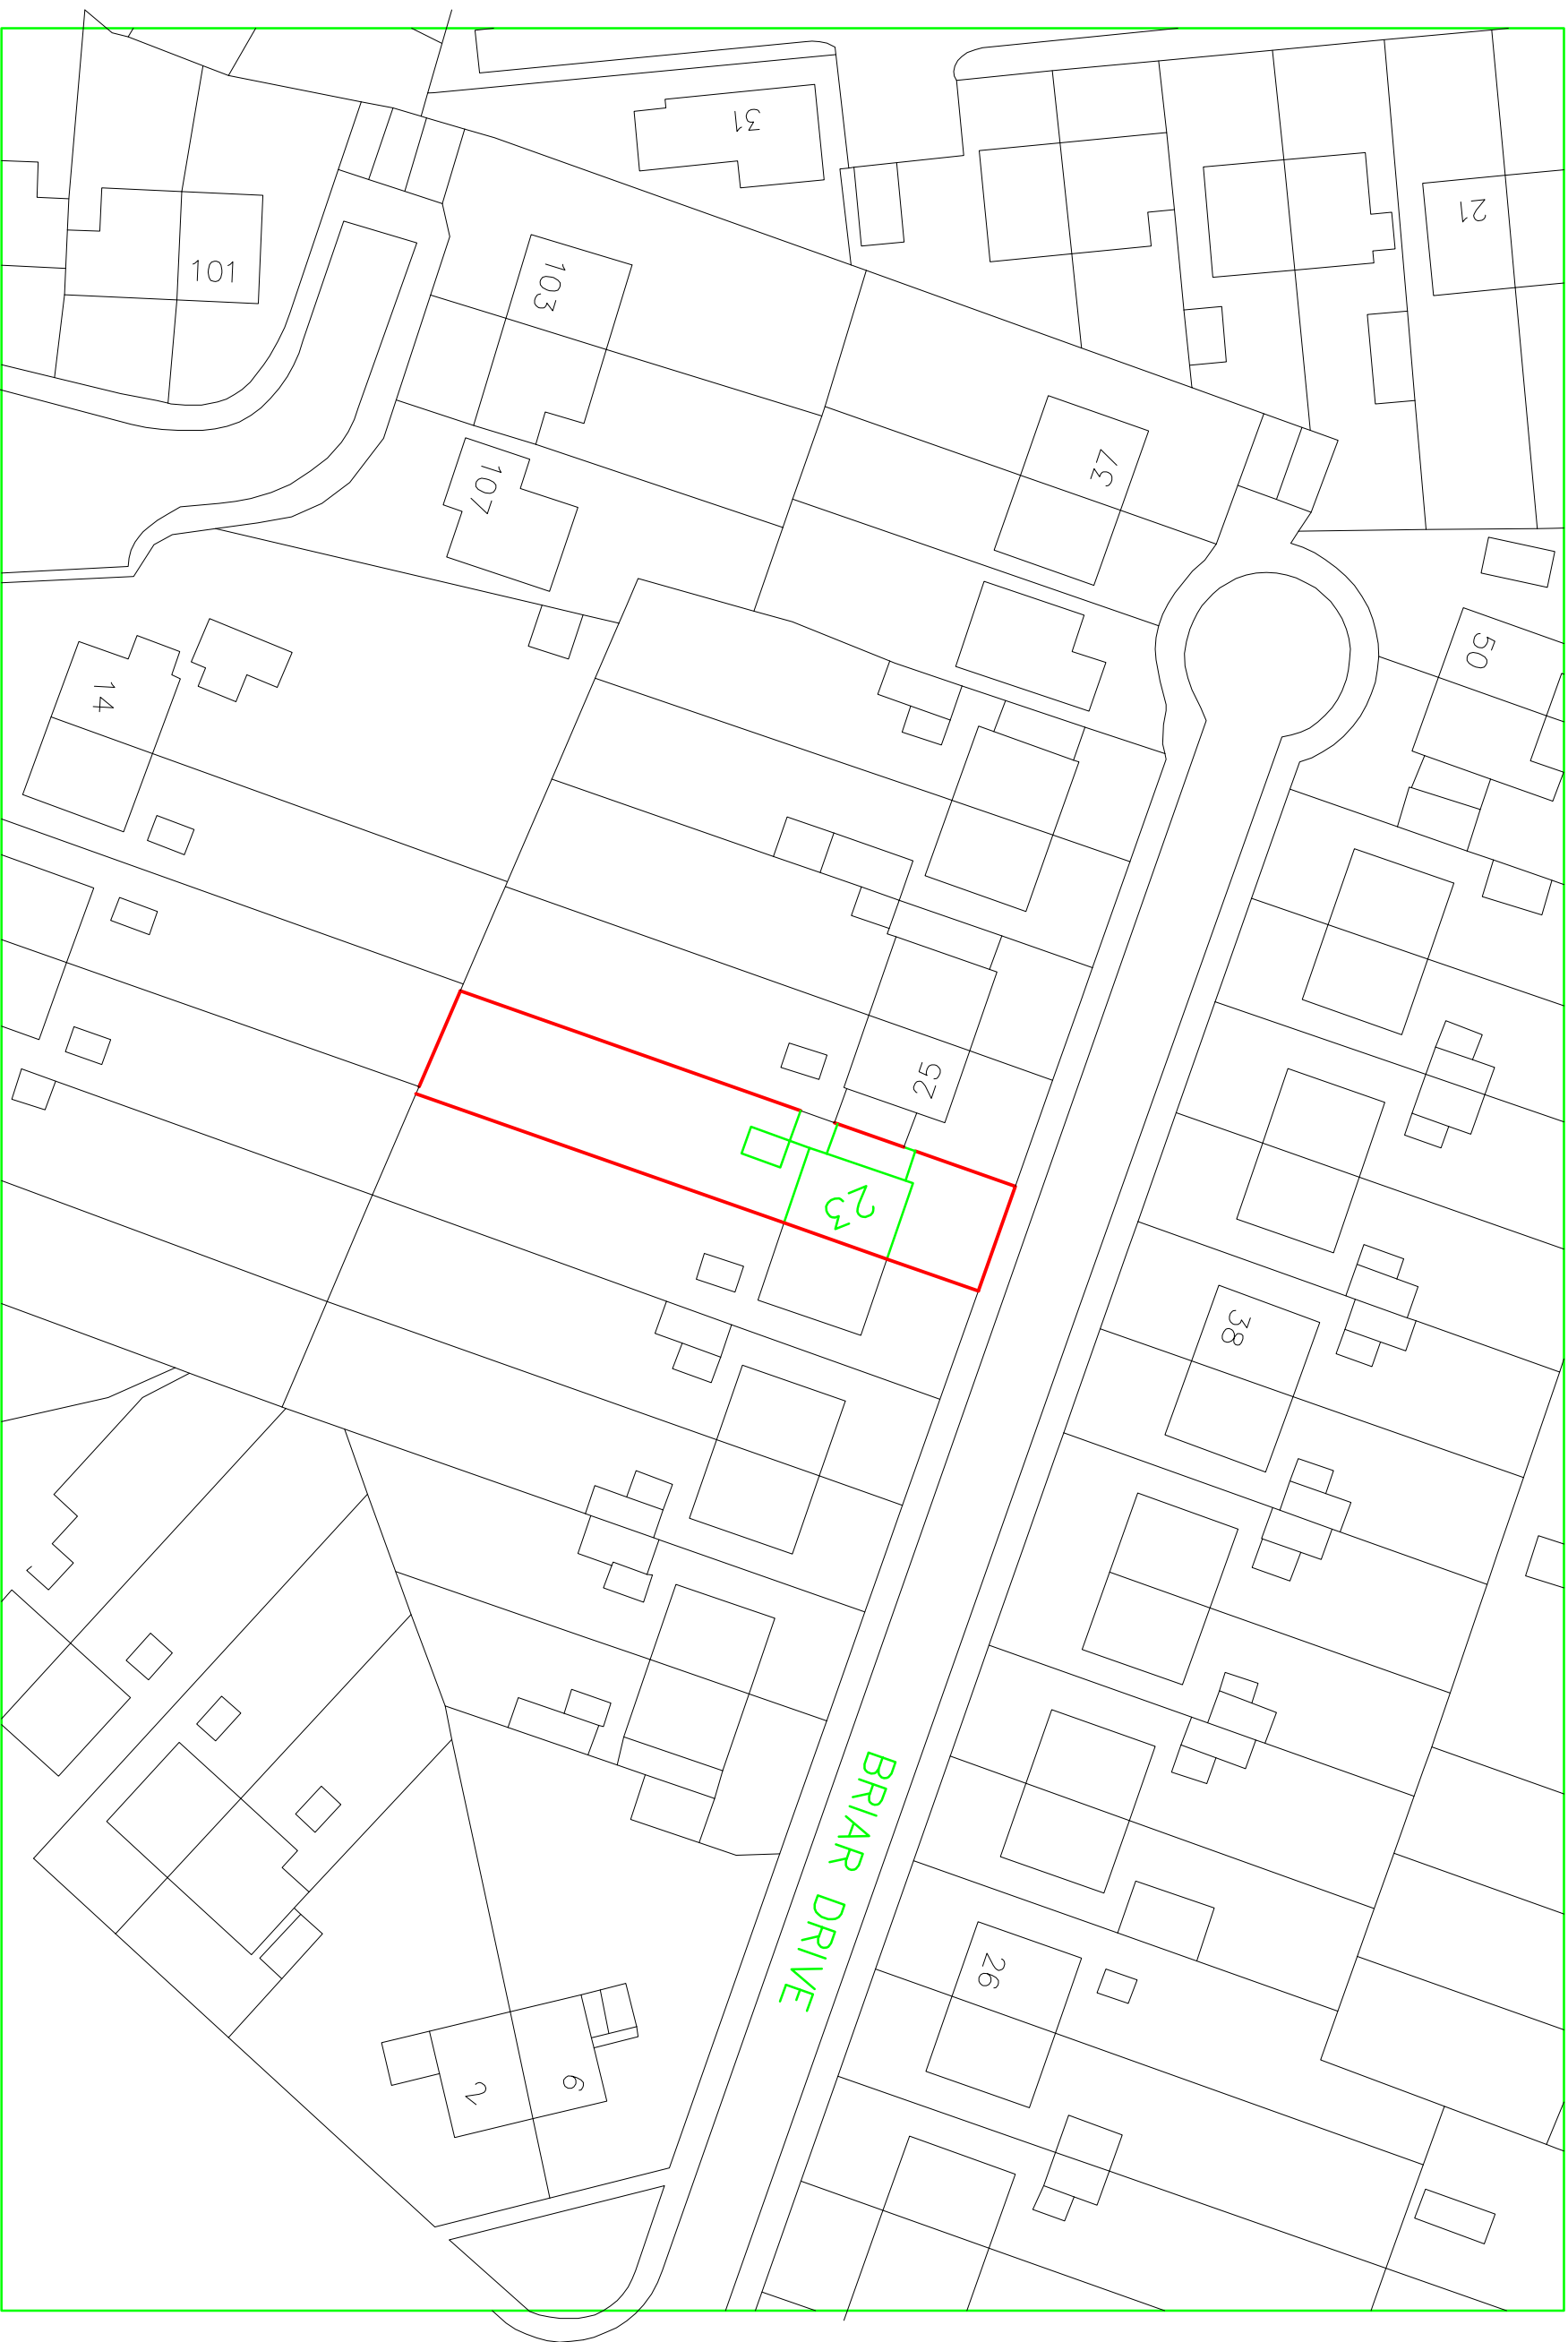

23 Briar Drive L36 9XG 1:500 SCALE @ A3