


0m 10m 20m
BLOCK SCALE
BLOCK PLAN - BP1
NORTH

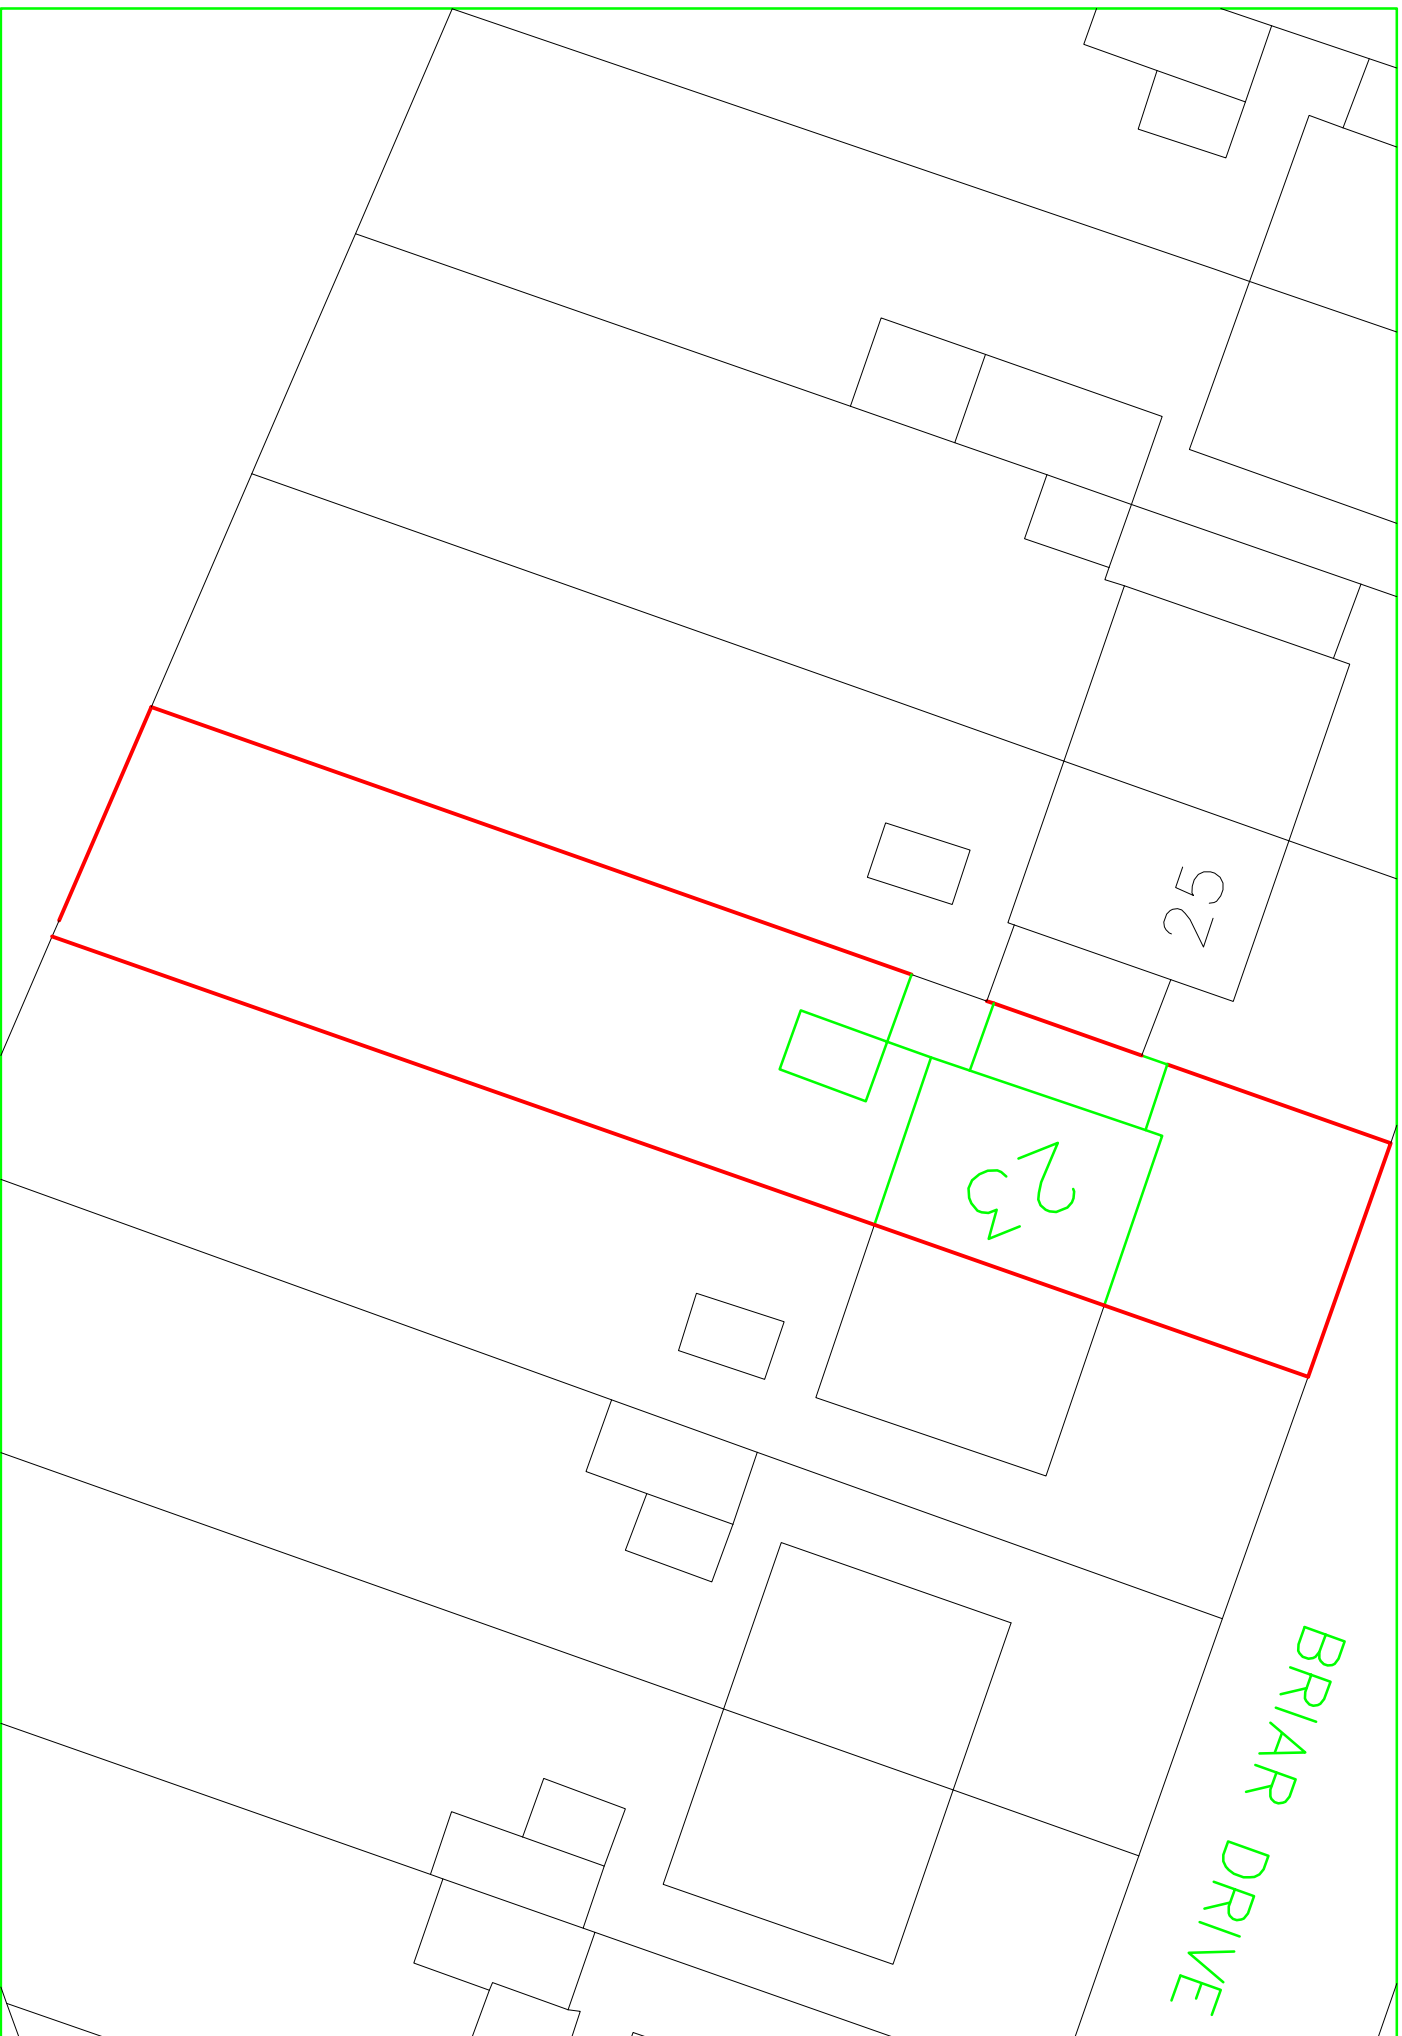

23 Briar Drive L36 9XG 1:250 SCALE @ A3