




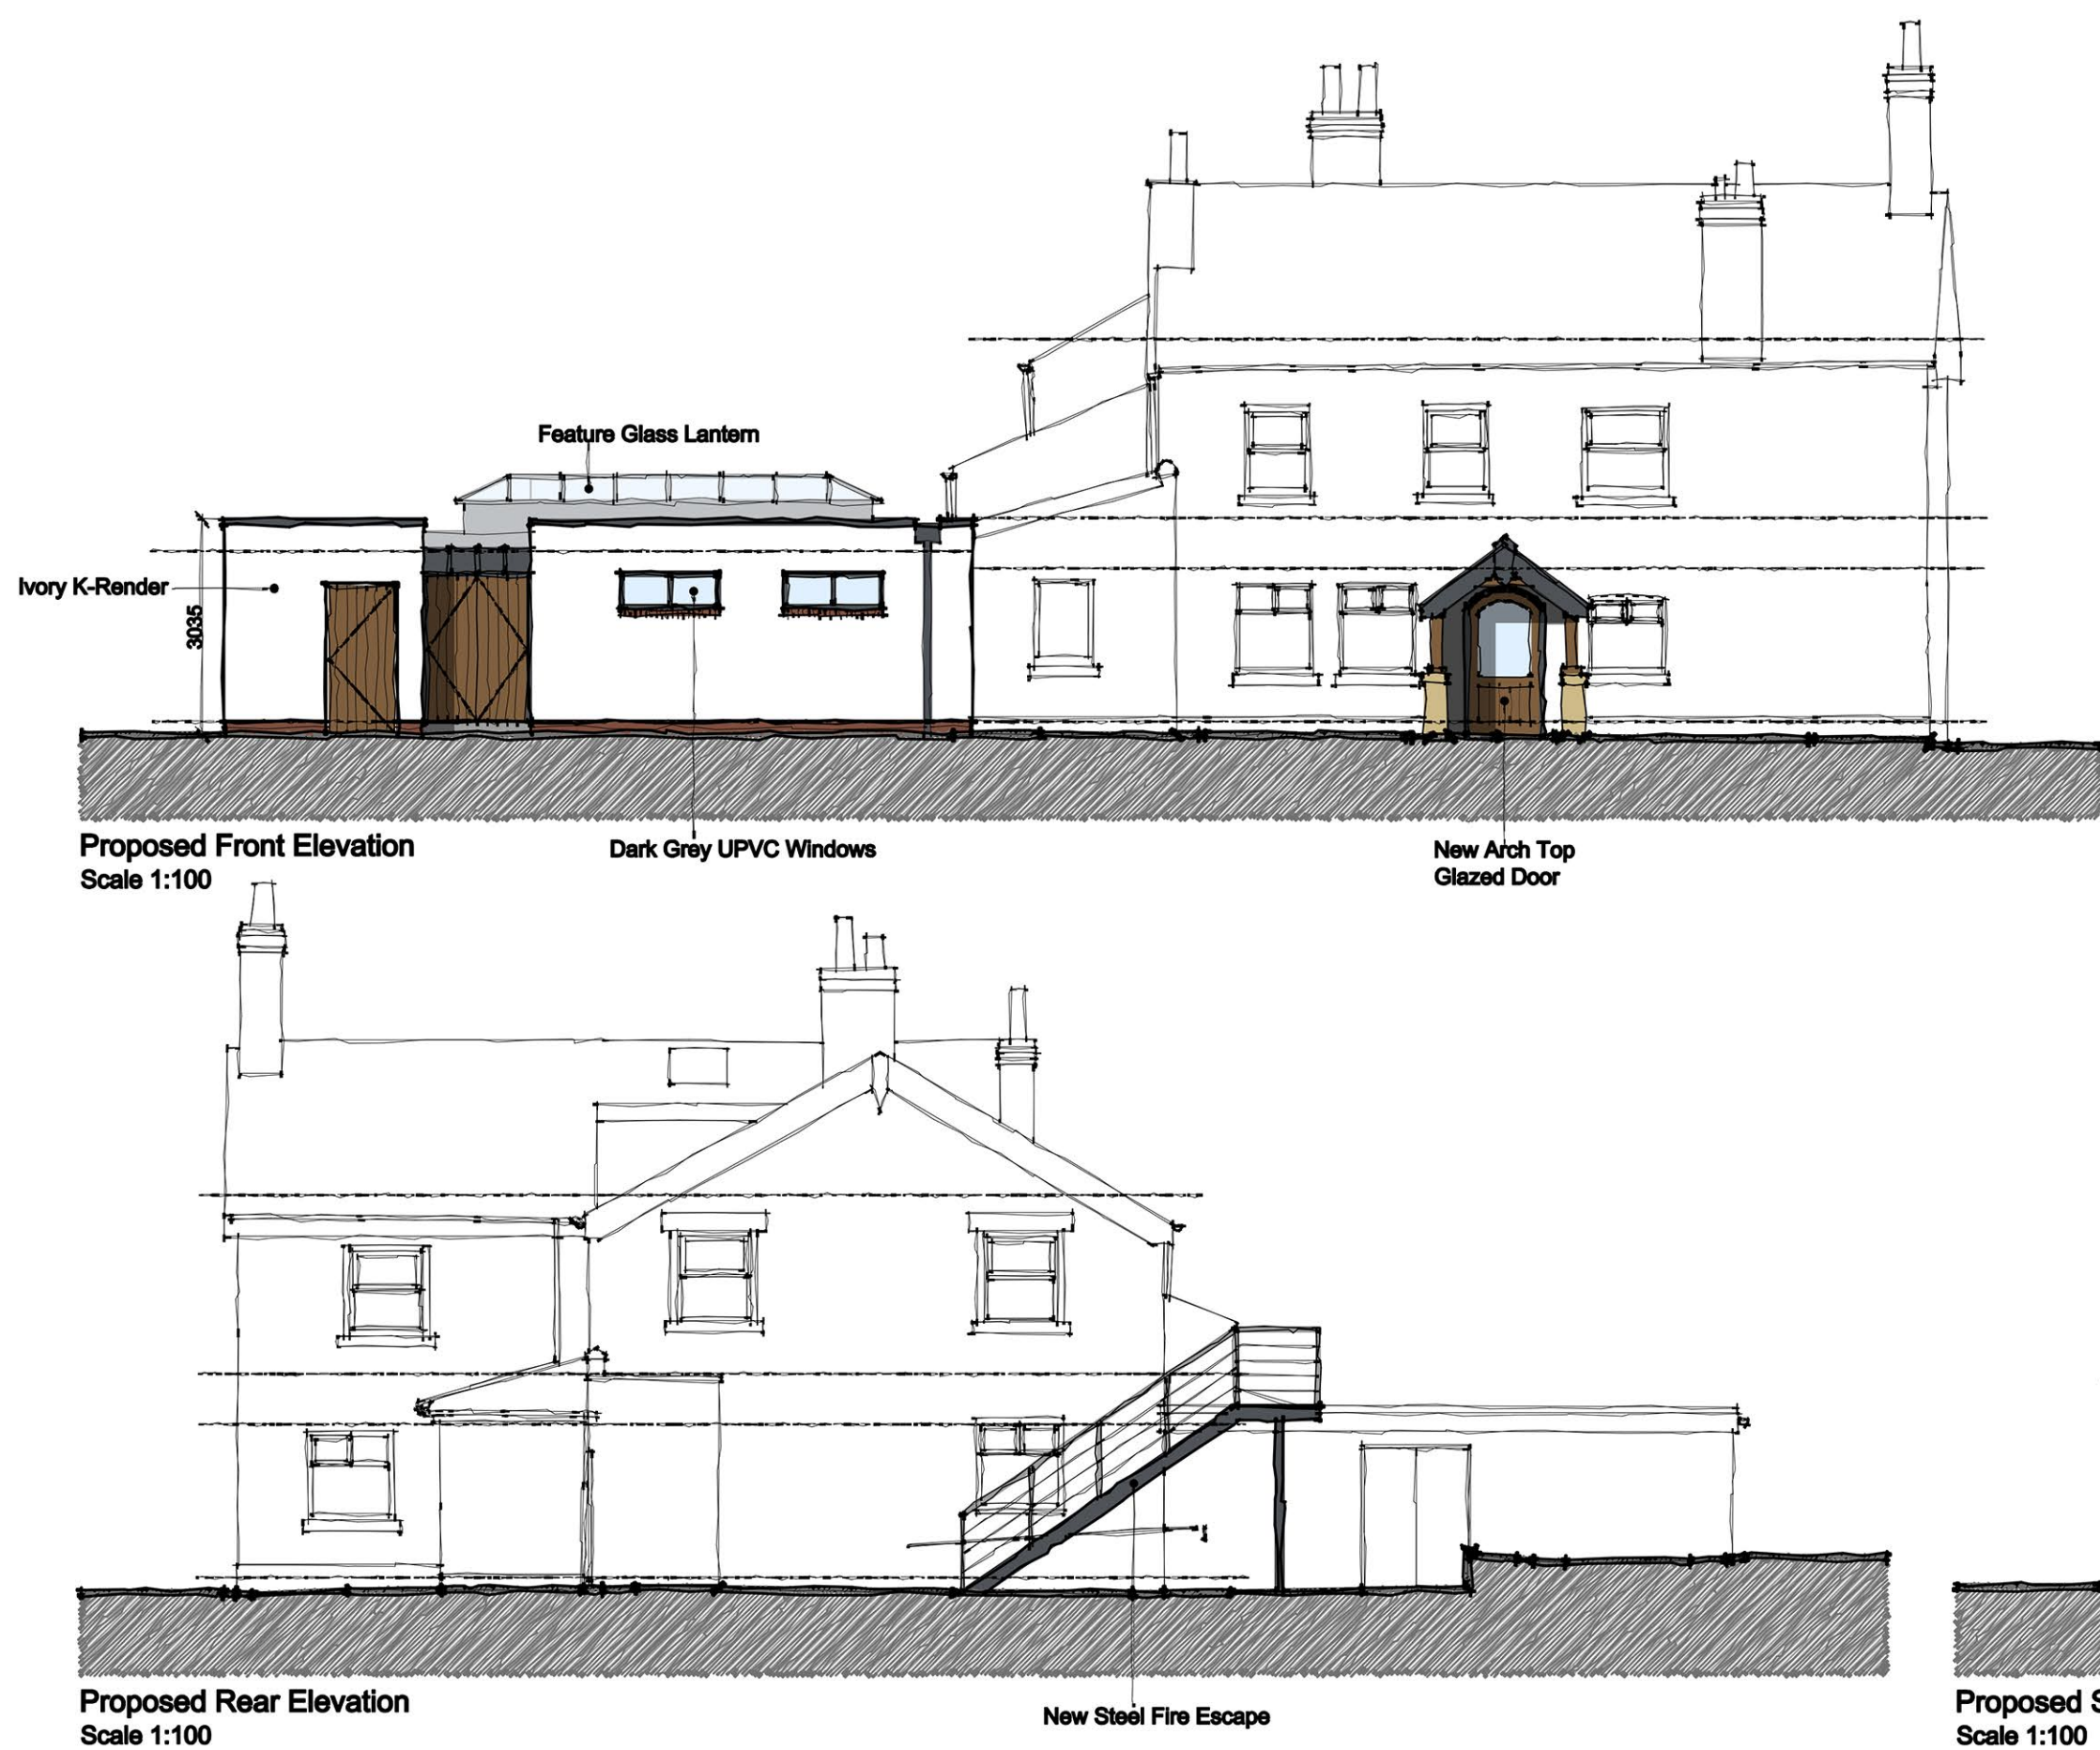

Rev	Amendment	Drawn	Check
P01	Scheme Amendments	31.07.24	31.07.24
P02	Scheme Amendments	31.07.24	31.07.24
P03	Scheme Amendments	31.07.24	31.07.24

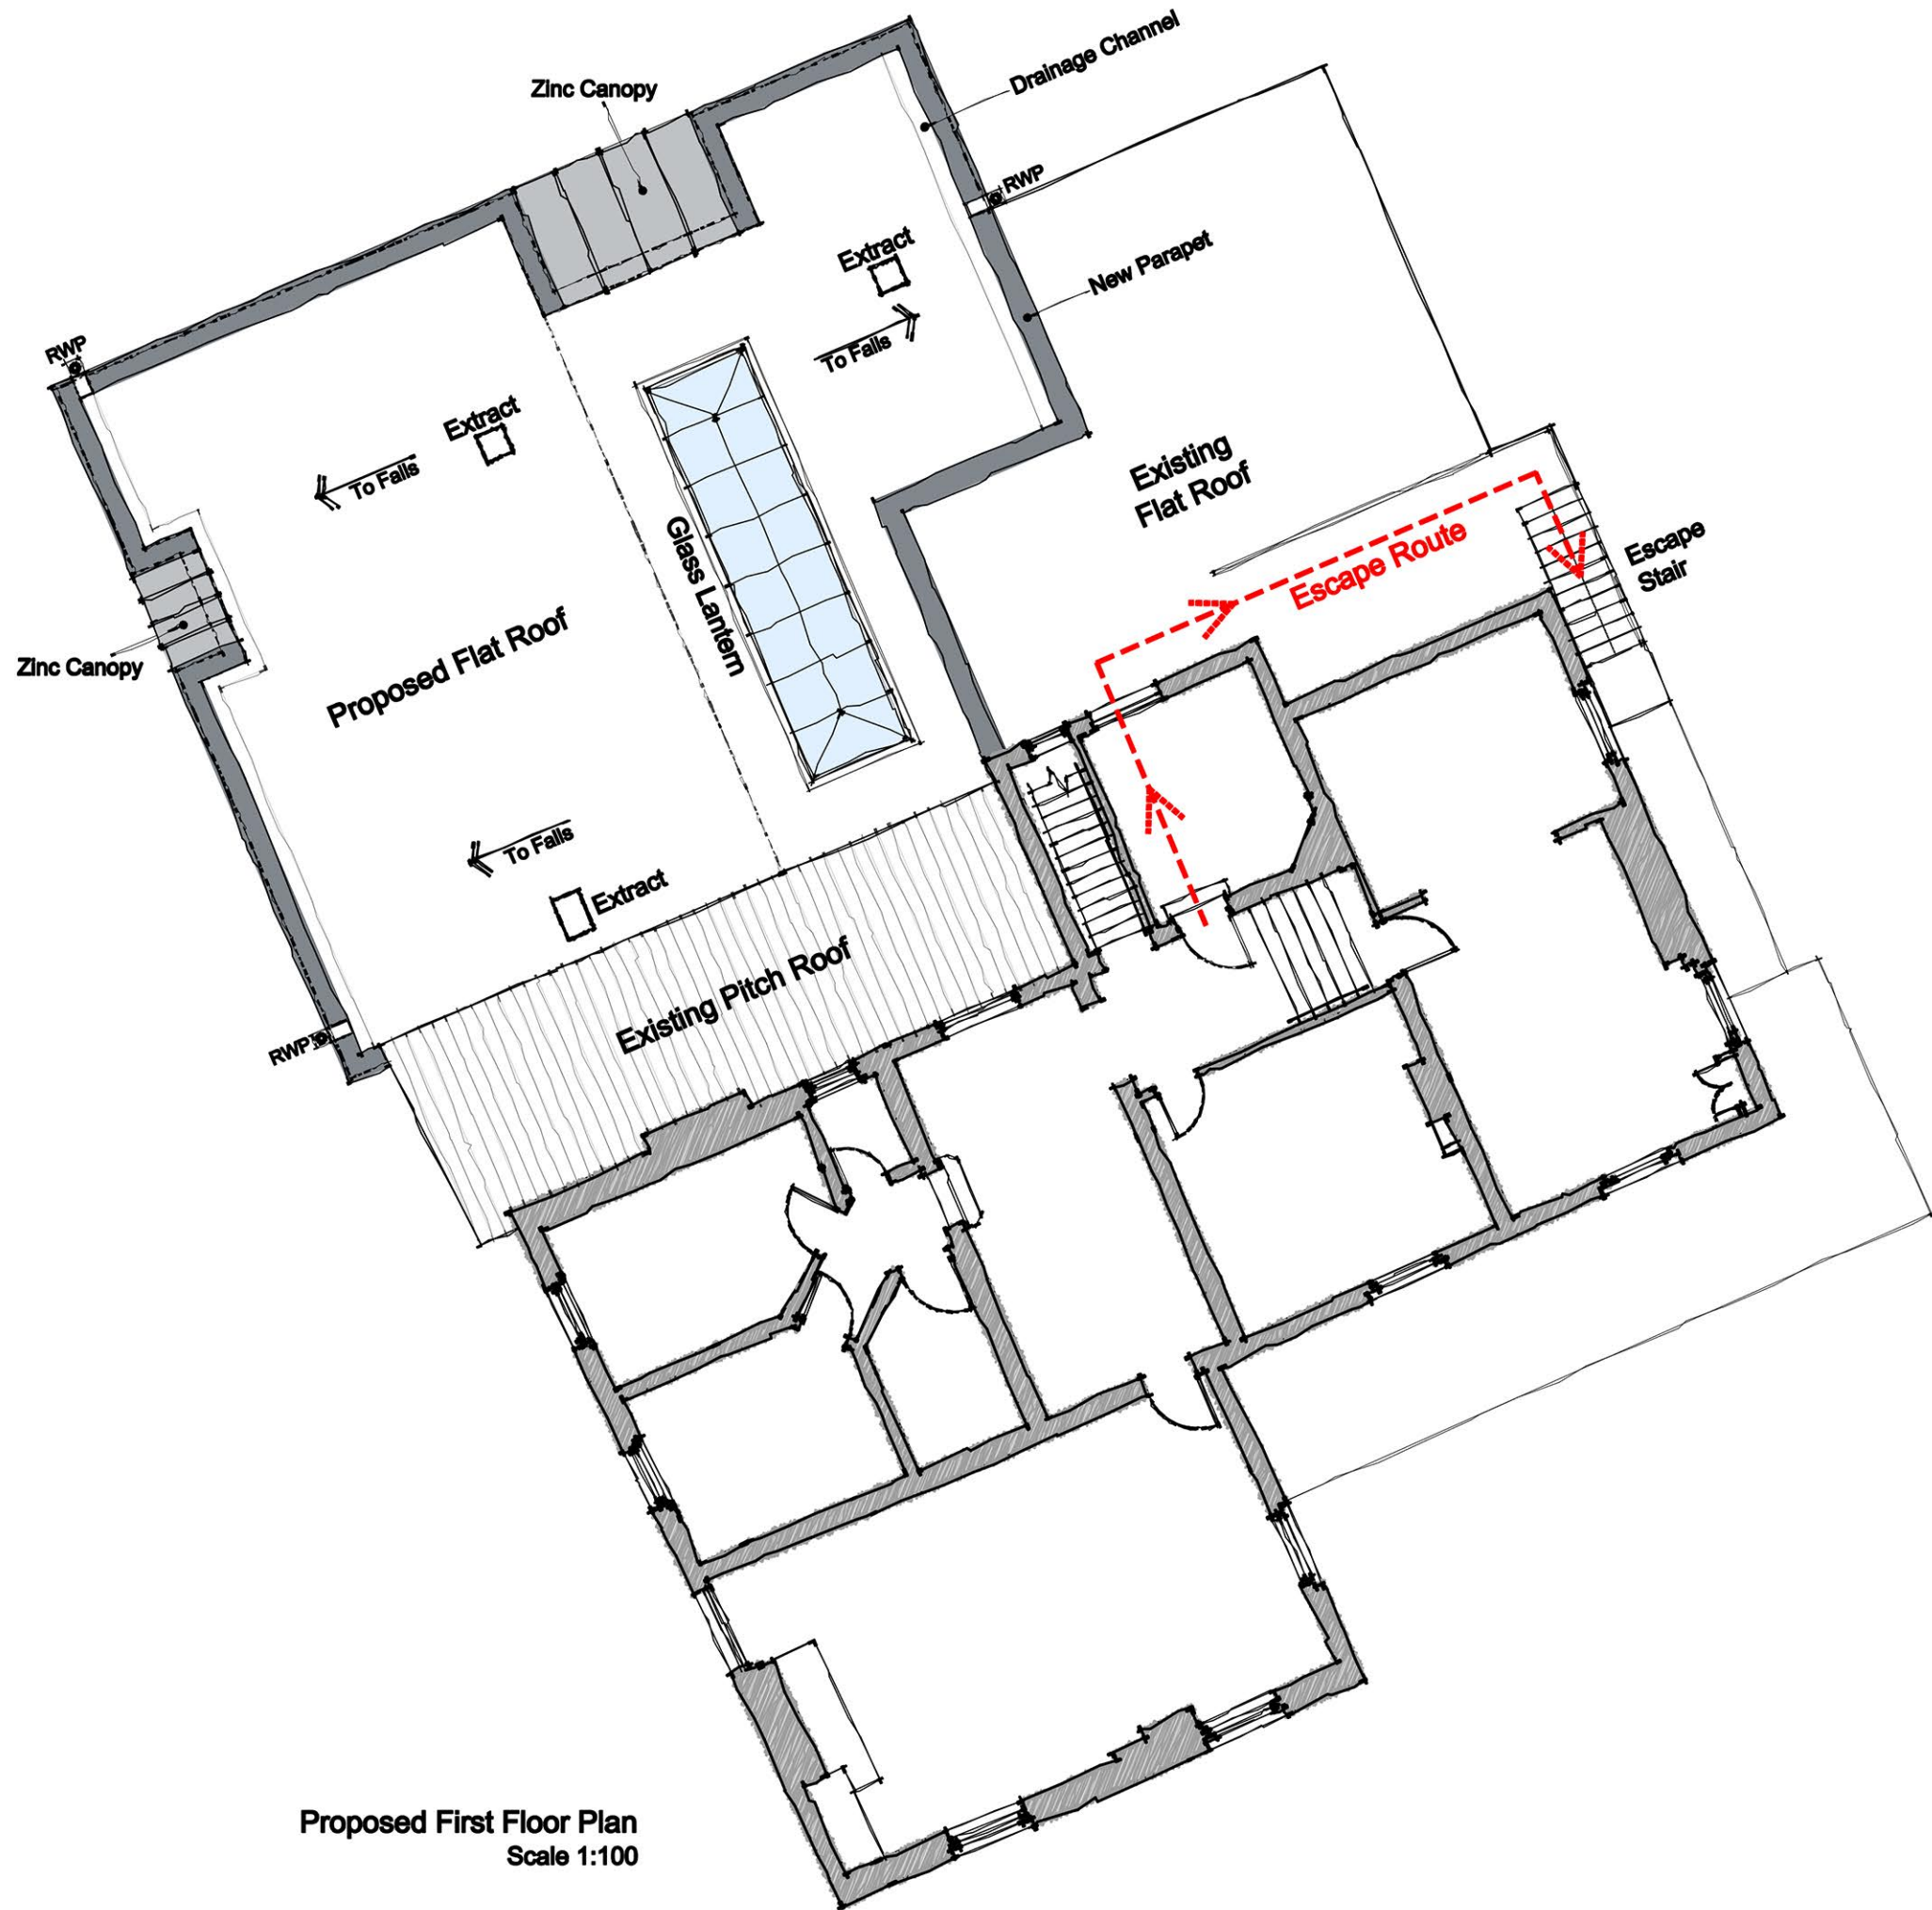

White / Ivory K-Render

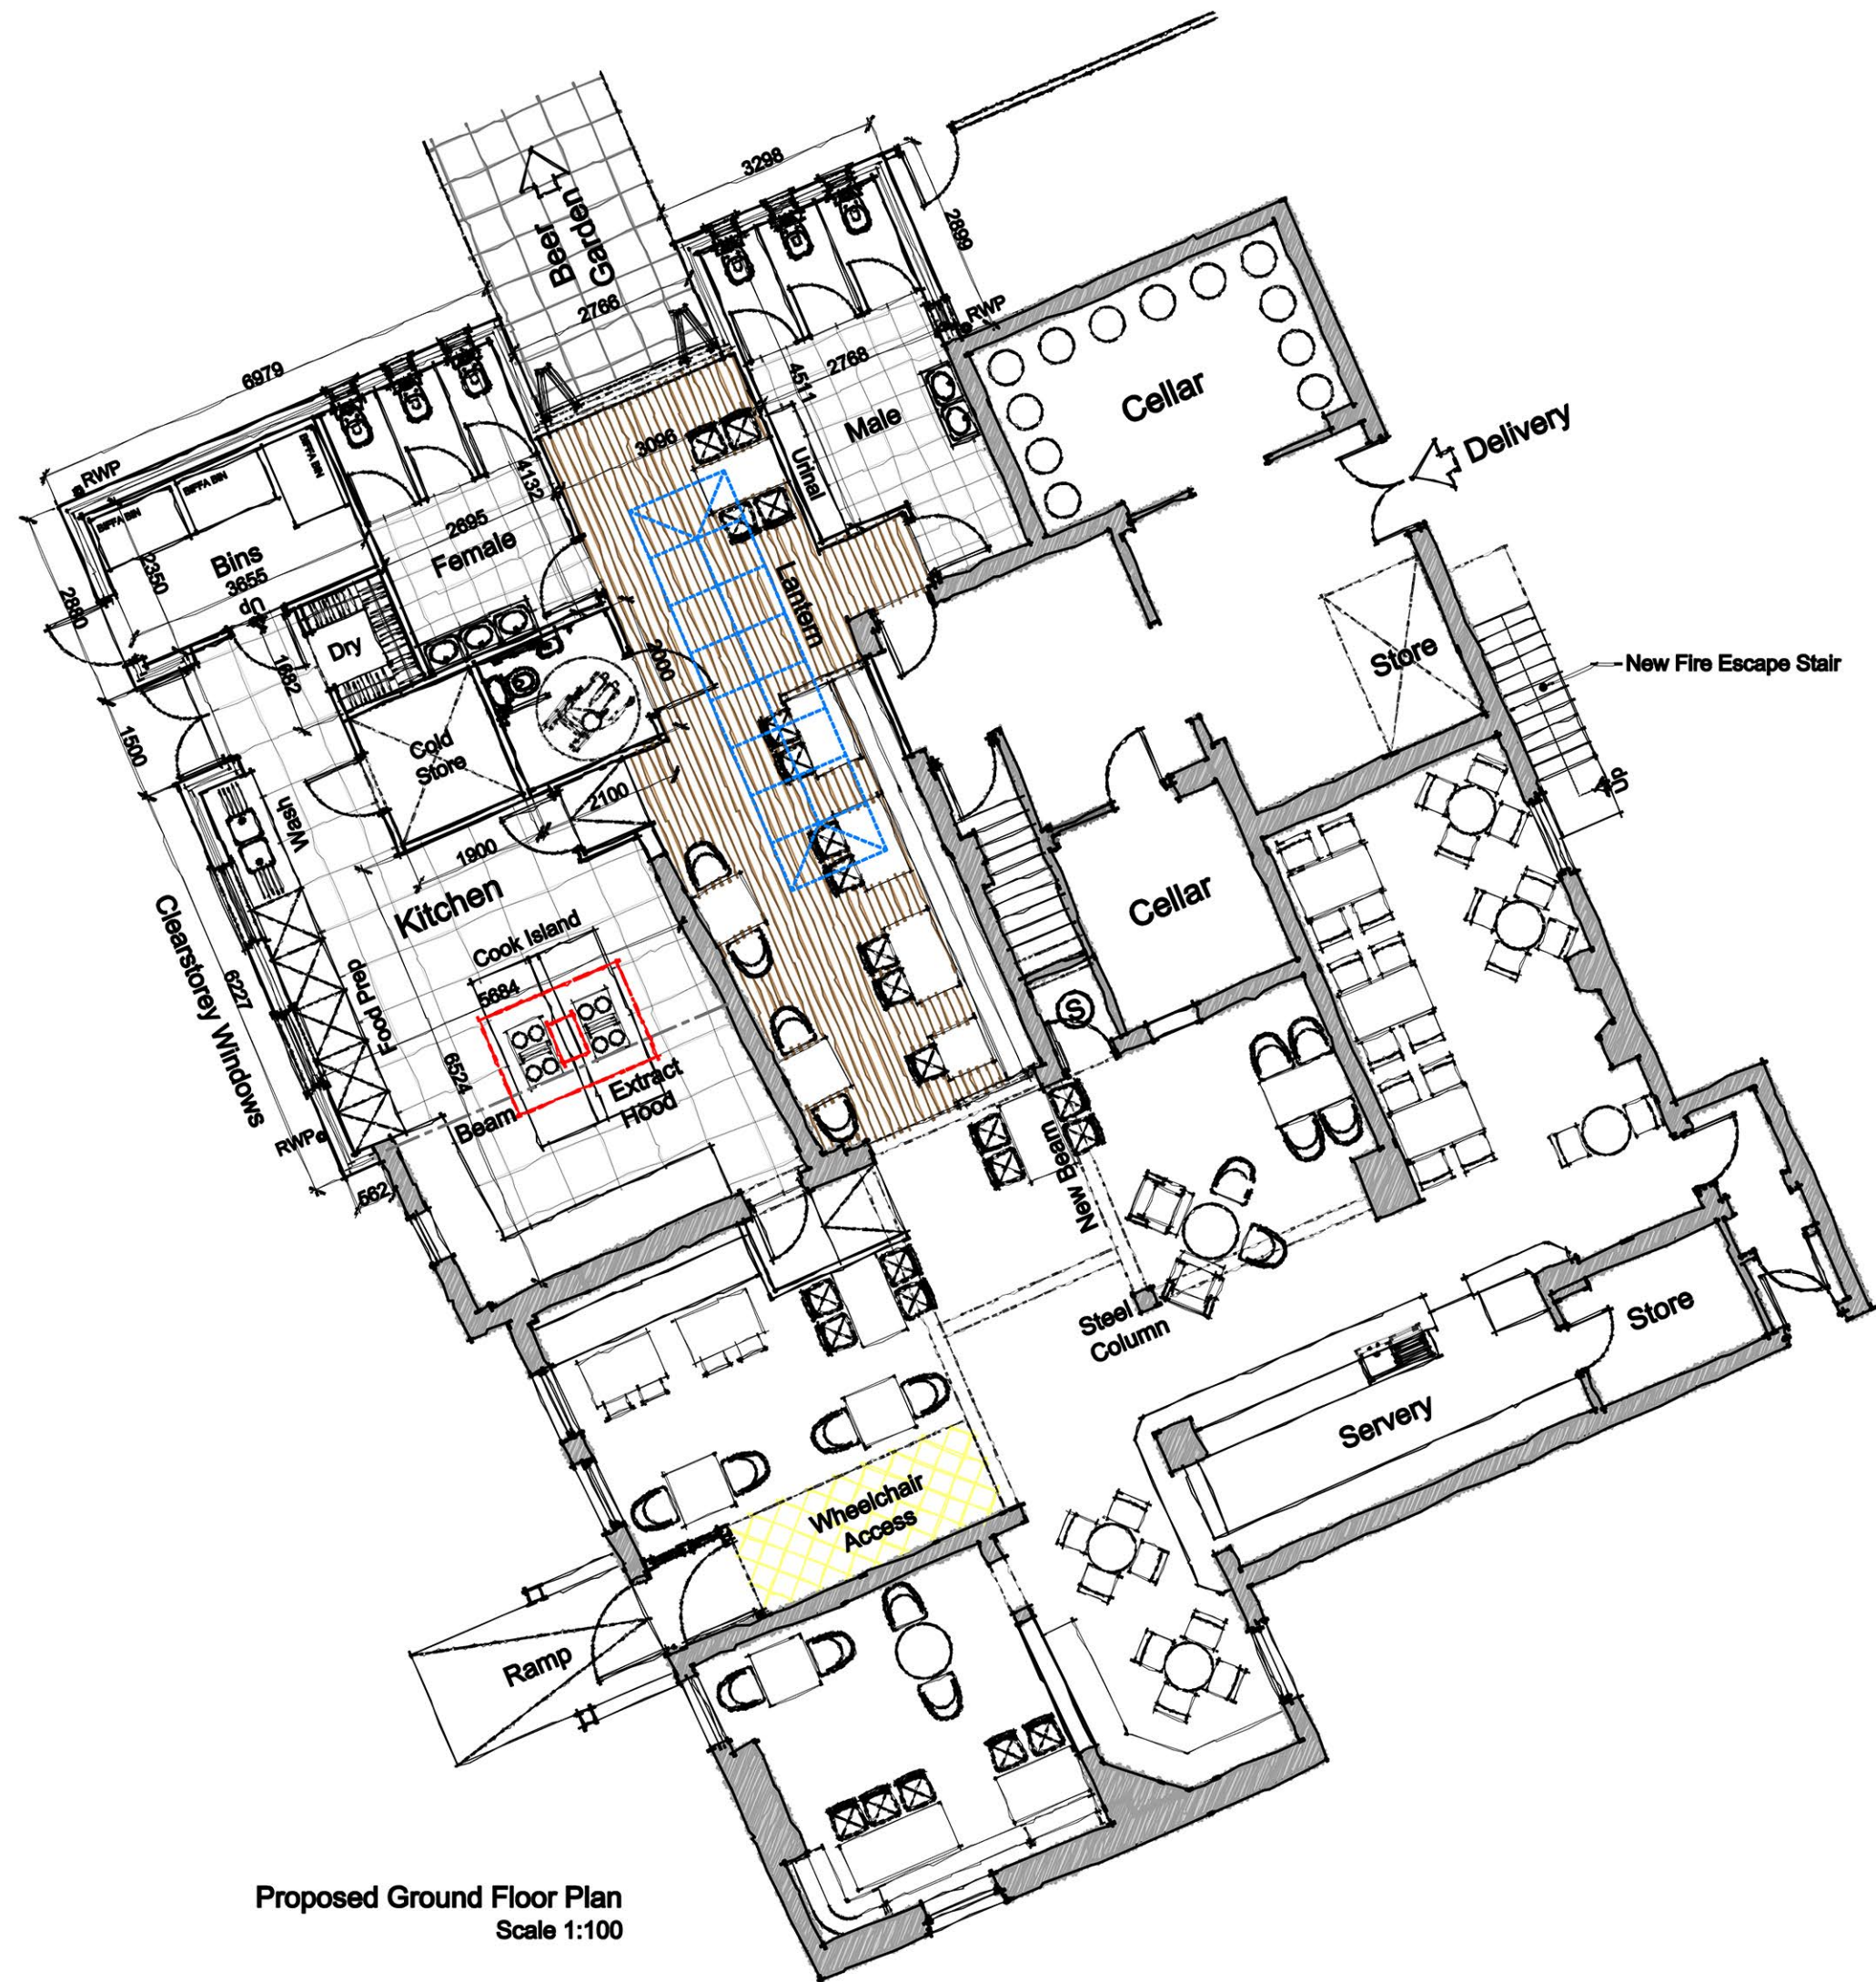

2m High Composite Fence
(Colour: Dark Grey)



1m Flat Top Picket Fence

RA
Revival Architecture

Dream. Plan. Begin.

Do not scale from this drawing. Use figured dimensions only, which are displayed in millimeters unless stated otherwise. The contractor is requested to check all dimensions before work is put in hand. Any discrepancies within the drawing should be reported prior to commencement of works.

This drawing is copyright and remains the property of Revival Architecture Ltd. This drawing must only be used for the purpose for which it is supplied and its contents must not be reproduced for any purpose without written permission.

Project:	Unicorn Inn, Cronton Road, Widnes
Client:	TBC
Title:	Proposed Plans & Elevations
Date:	03.07.24
Drawn:	CW
Check:	GNP
Scale@A1:	1:100
Revision:	P02
Status:	Planning

Drawing Number:

2009-RA-XX-XX-DR-A-0110