


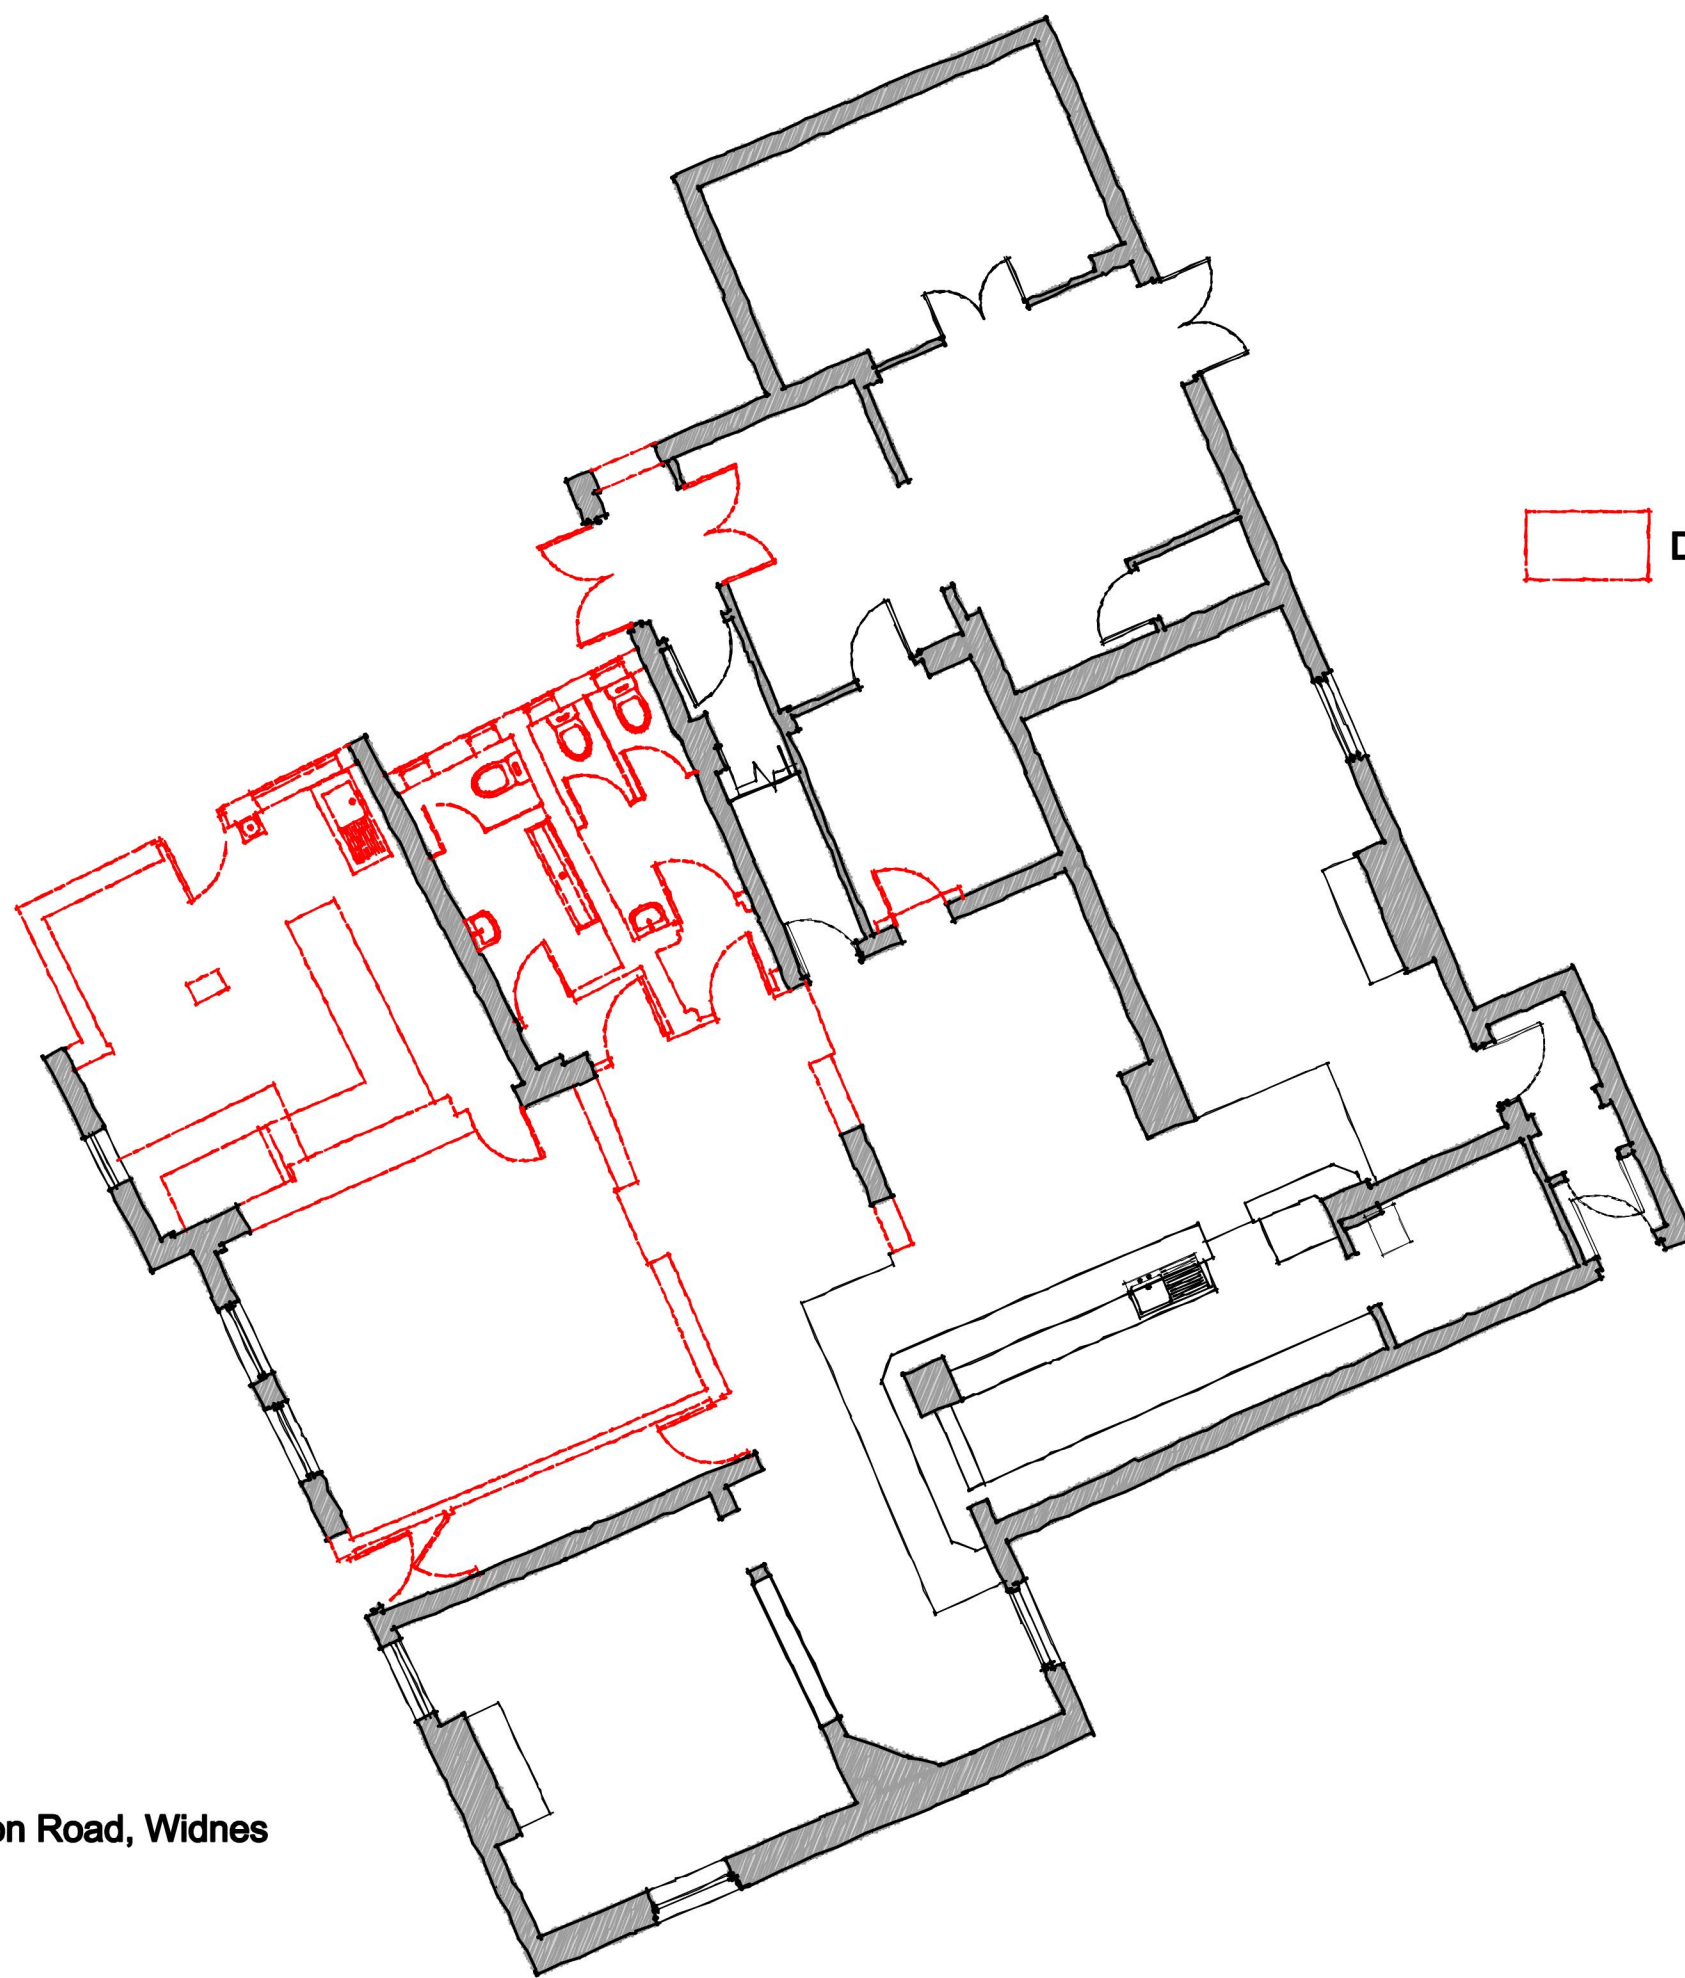

 Denotes area to be demolished

The Unicorn Public House, Cronton Road, Widnes
Demolition Plan
Scale 1:100 on A3

Rev	Amendment	Drawn	Check
P01	-	--.--,24	--.--,24
P02	-	--.--,24	--.--,24
P03	-	--.--,24	--.--,24

RA
Revival Architecture
Dream. Plan. Begin.

Drawing Number:
2009-RA-XX-XX-DR-A-0200