


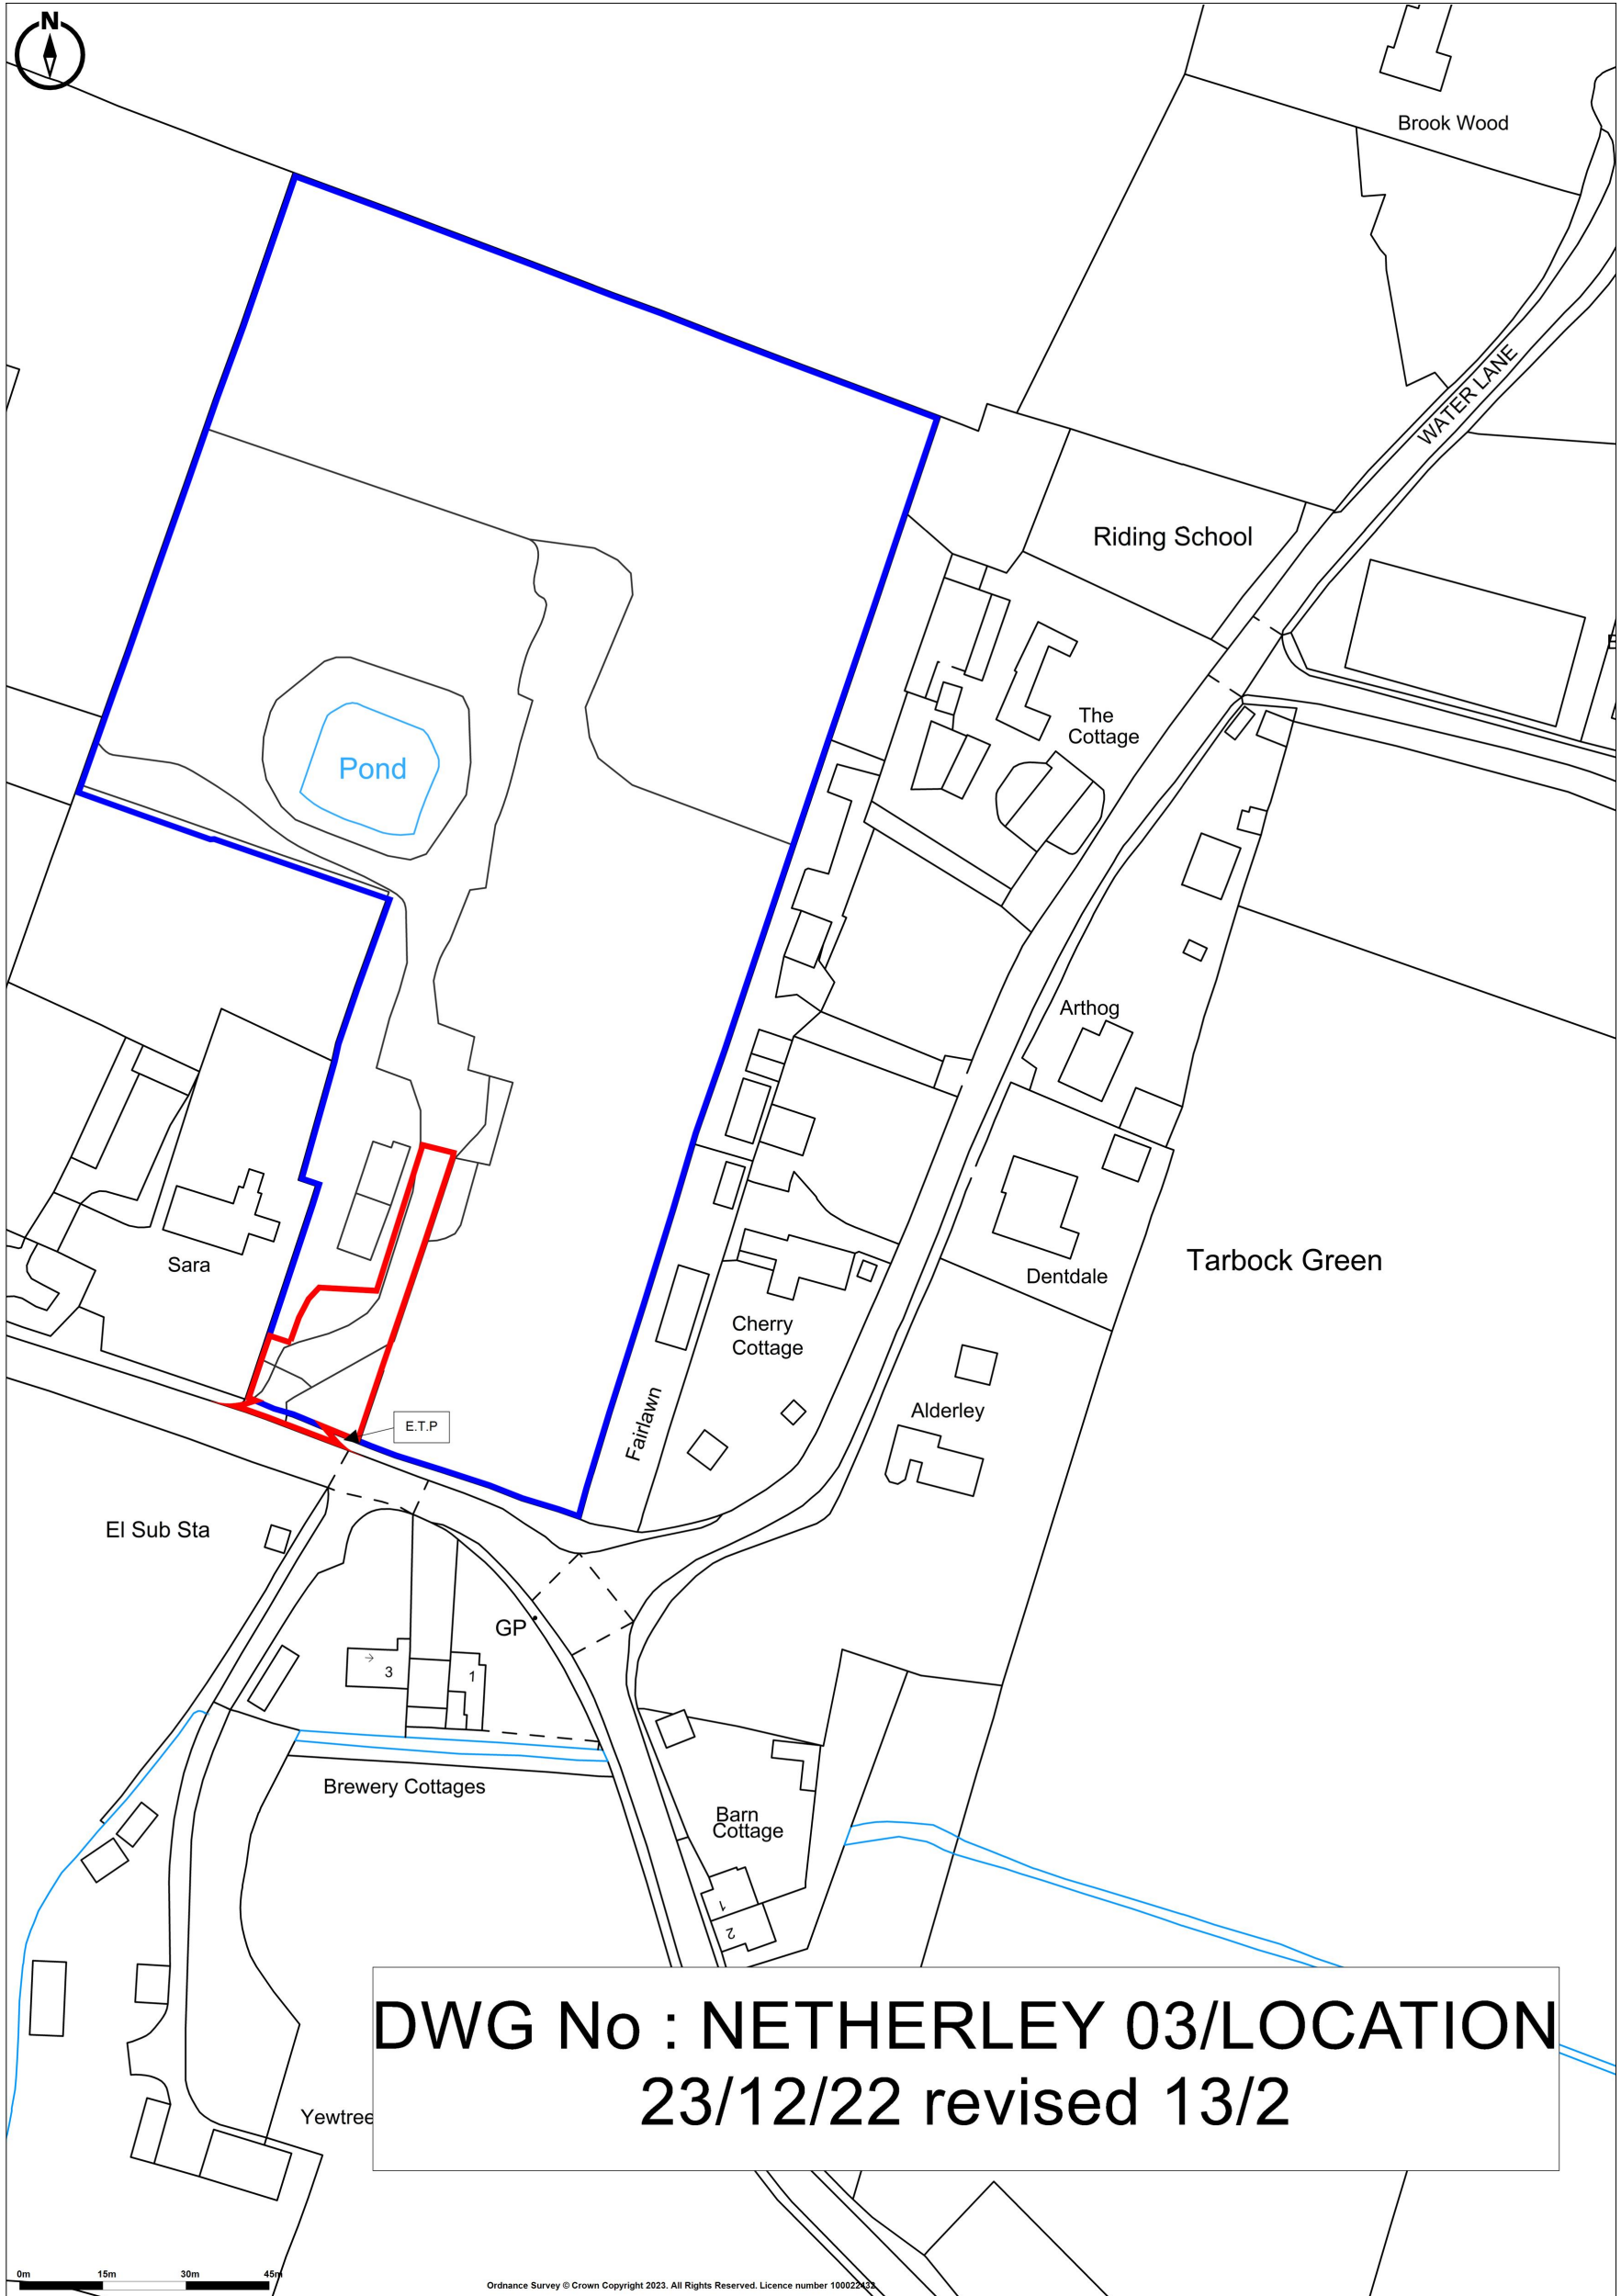

DWG No : NETHERLEY 03/LOCATION
23/12/22 revised 13/2