


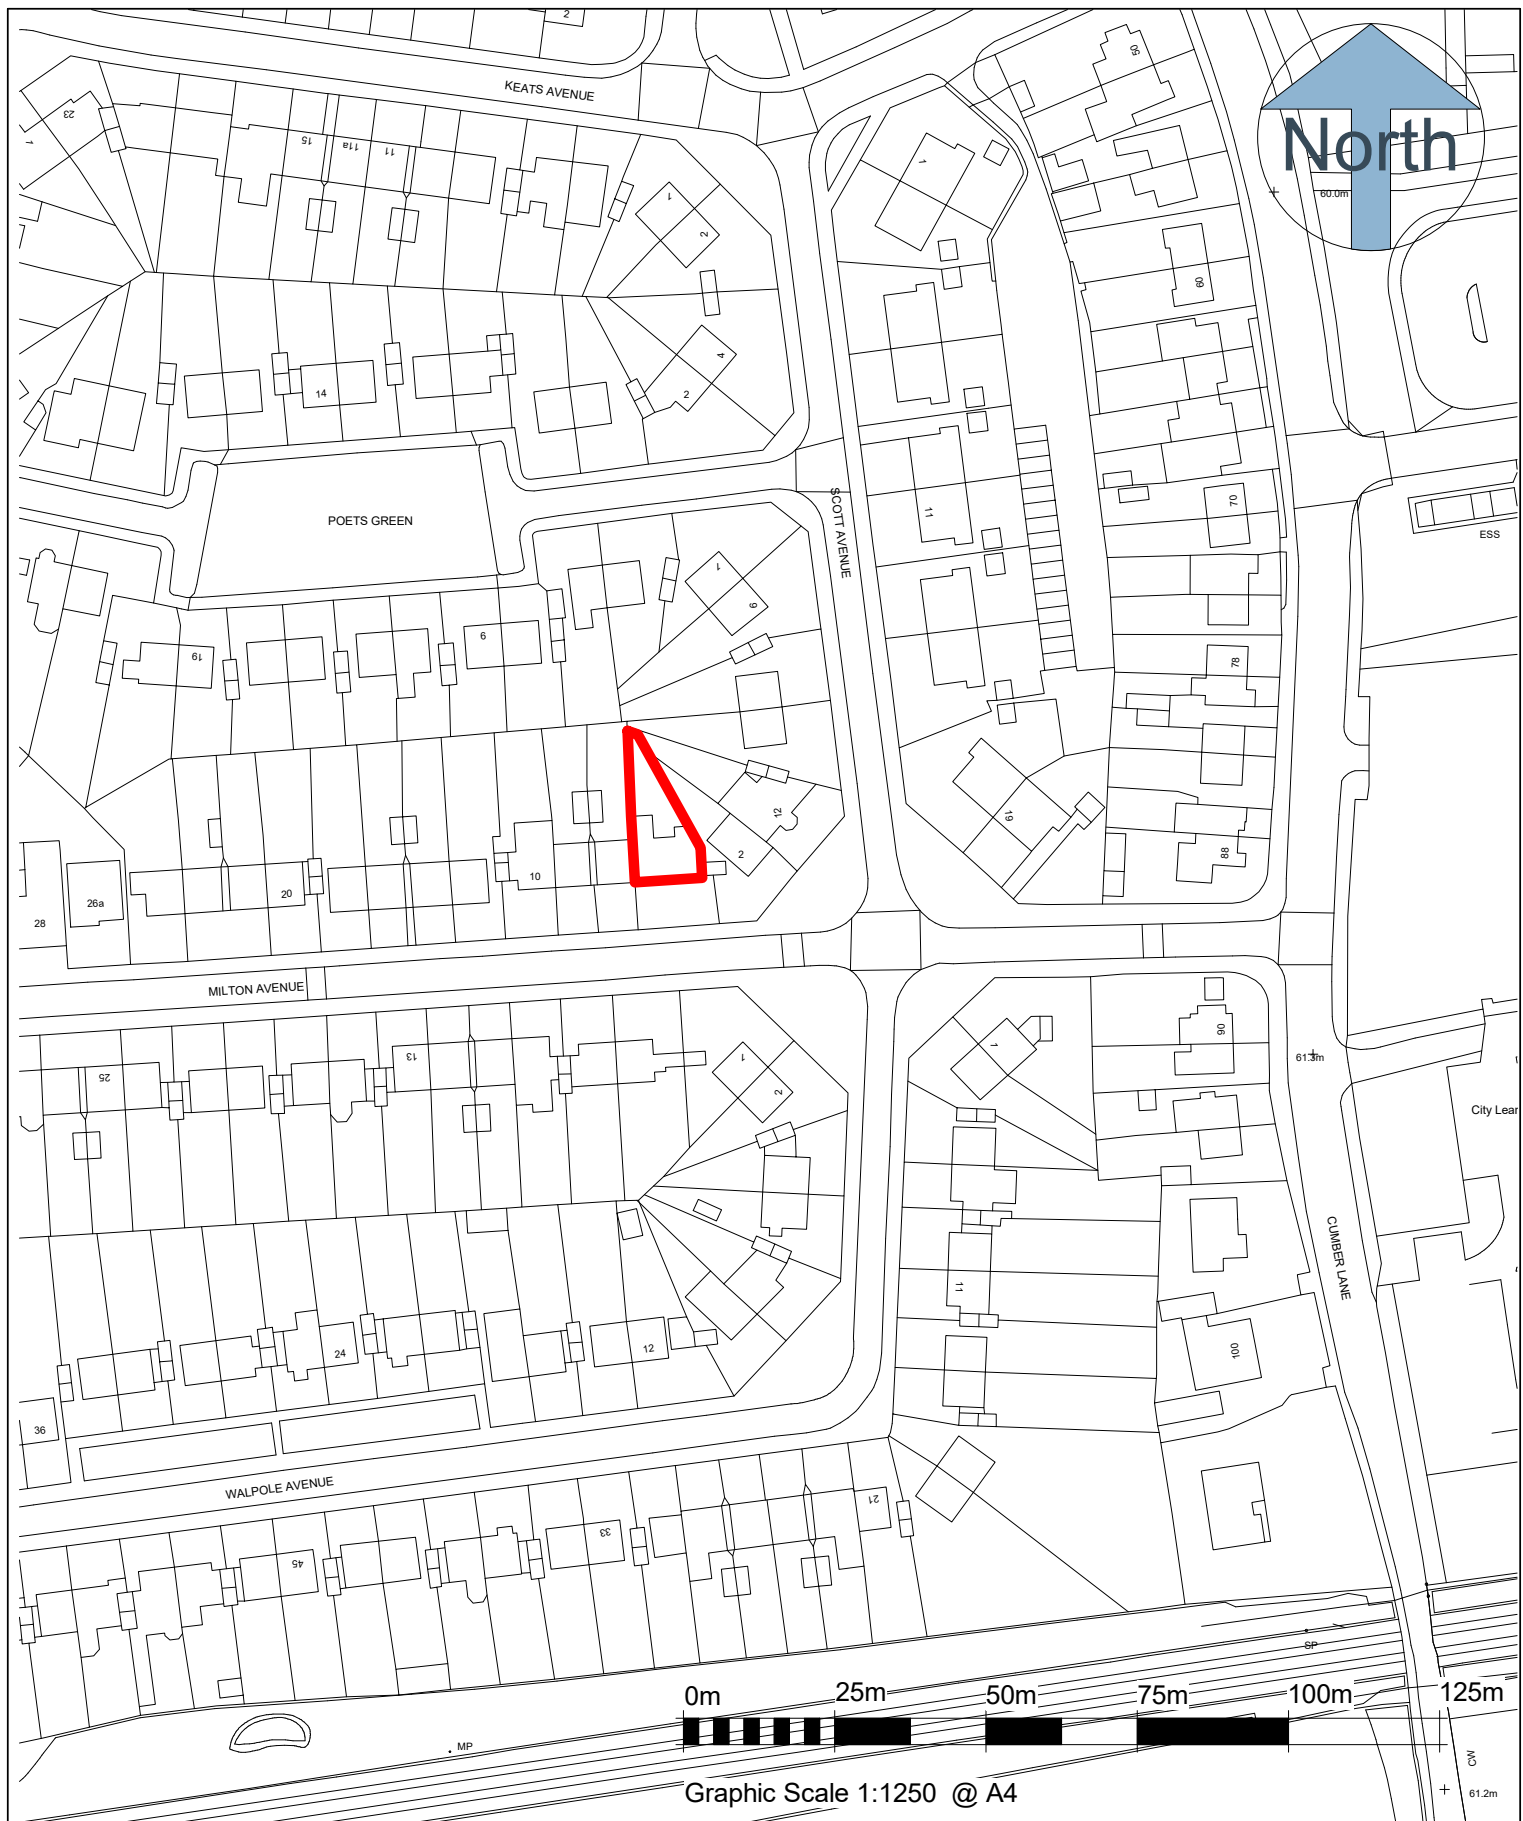

Architecture • Design • Planning

116 Duke Street, Liverpool L1 5JW

T: 07825 777 059

E: projects@keltecconsultancy.com

www.keltecconsultancy.com

CLIENT:
Mr & Mrs Denson

SHEET TITLE:
Location Plan

PROJECT ADDRESS:

No 4 Milton Avenue, Prescot L35 2XZ

DATE
21/11/2020

PROJECT NUMBER:
MABD_1094

SCALE: (@ A4)
1 : 1250

MODELLED BY:
Design Team

DRAWING NUMBER:
01_MA-BD_001