


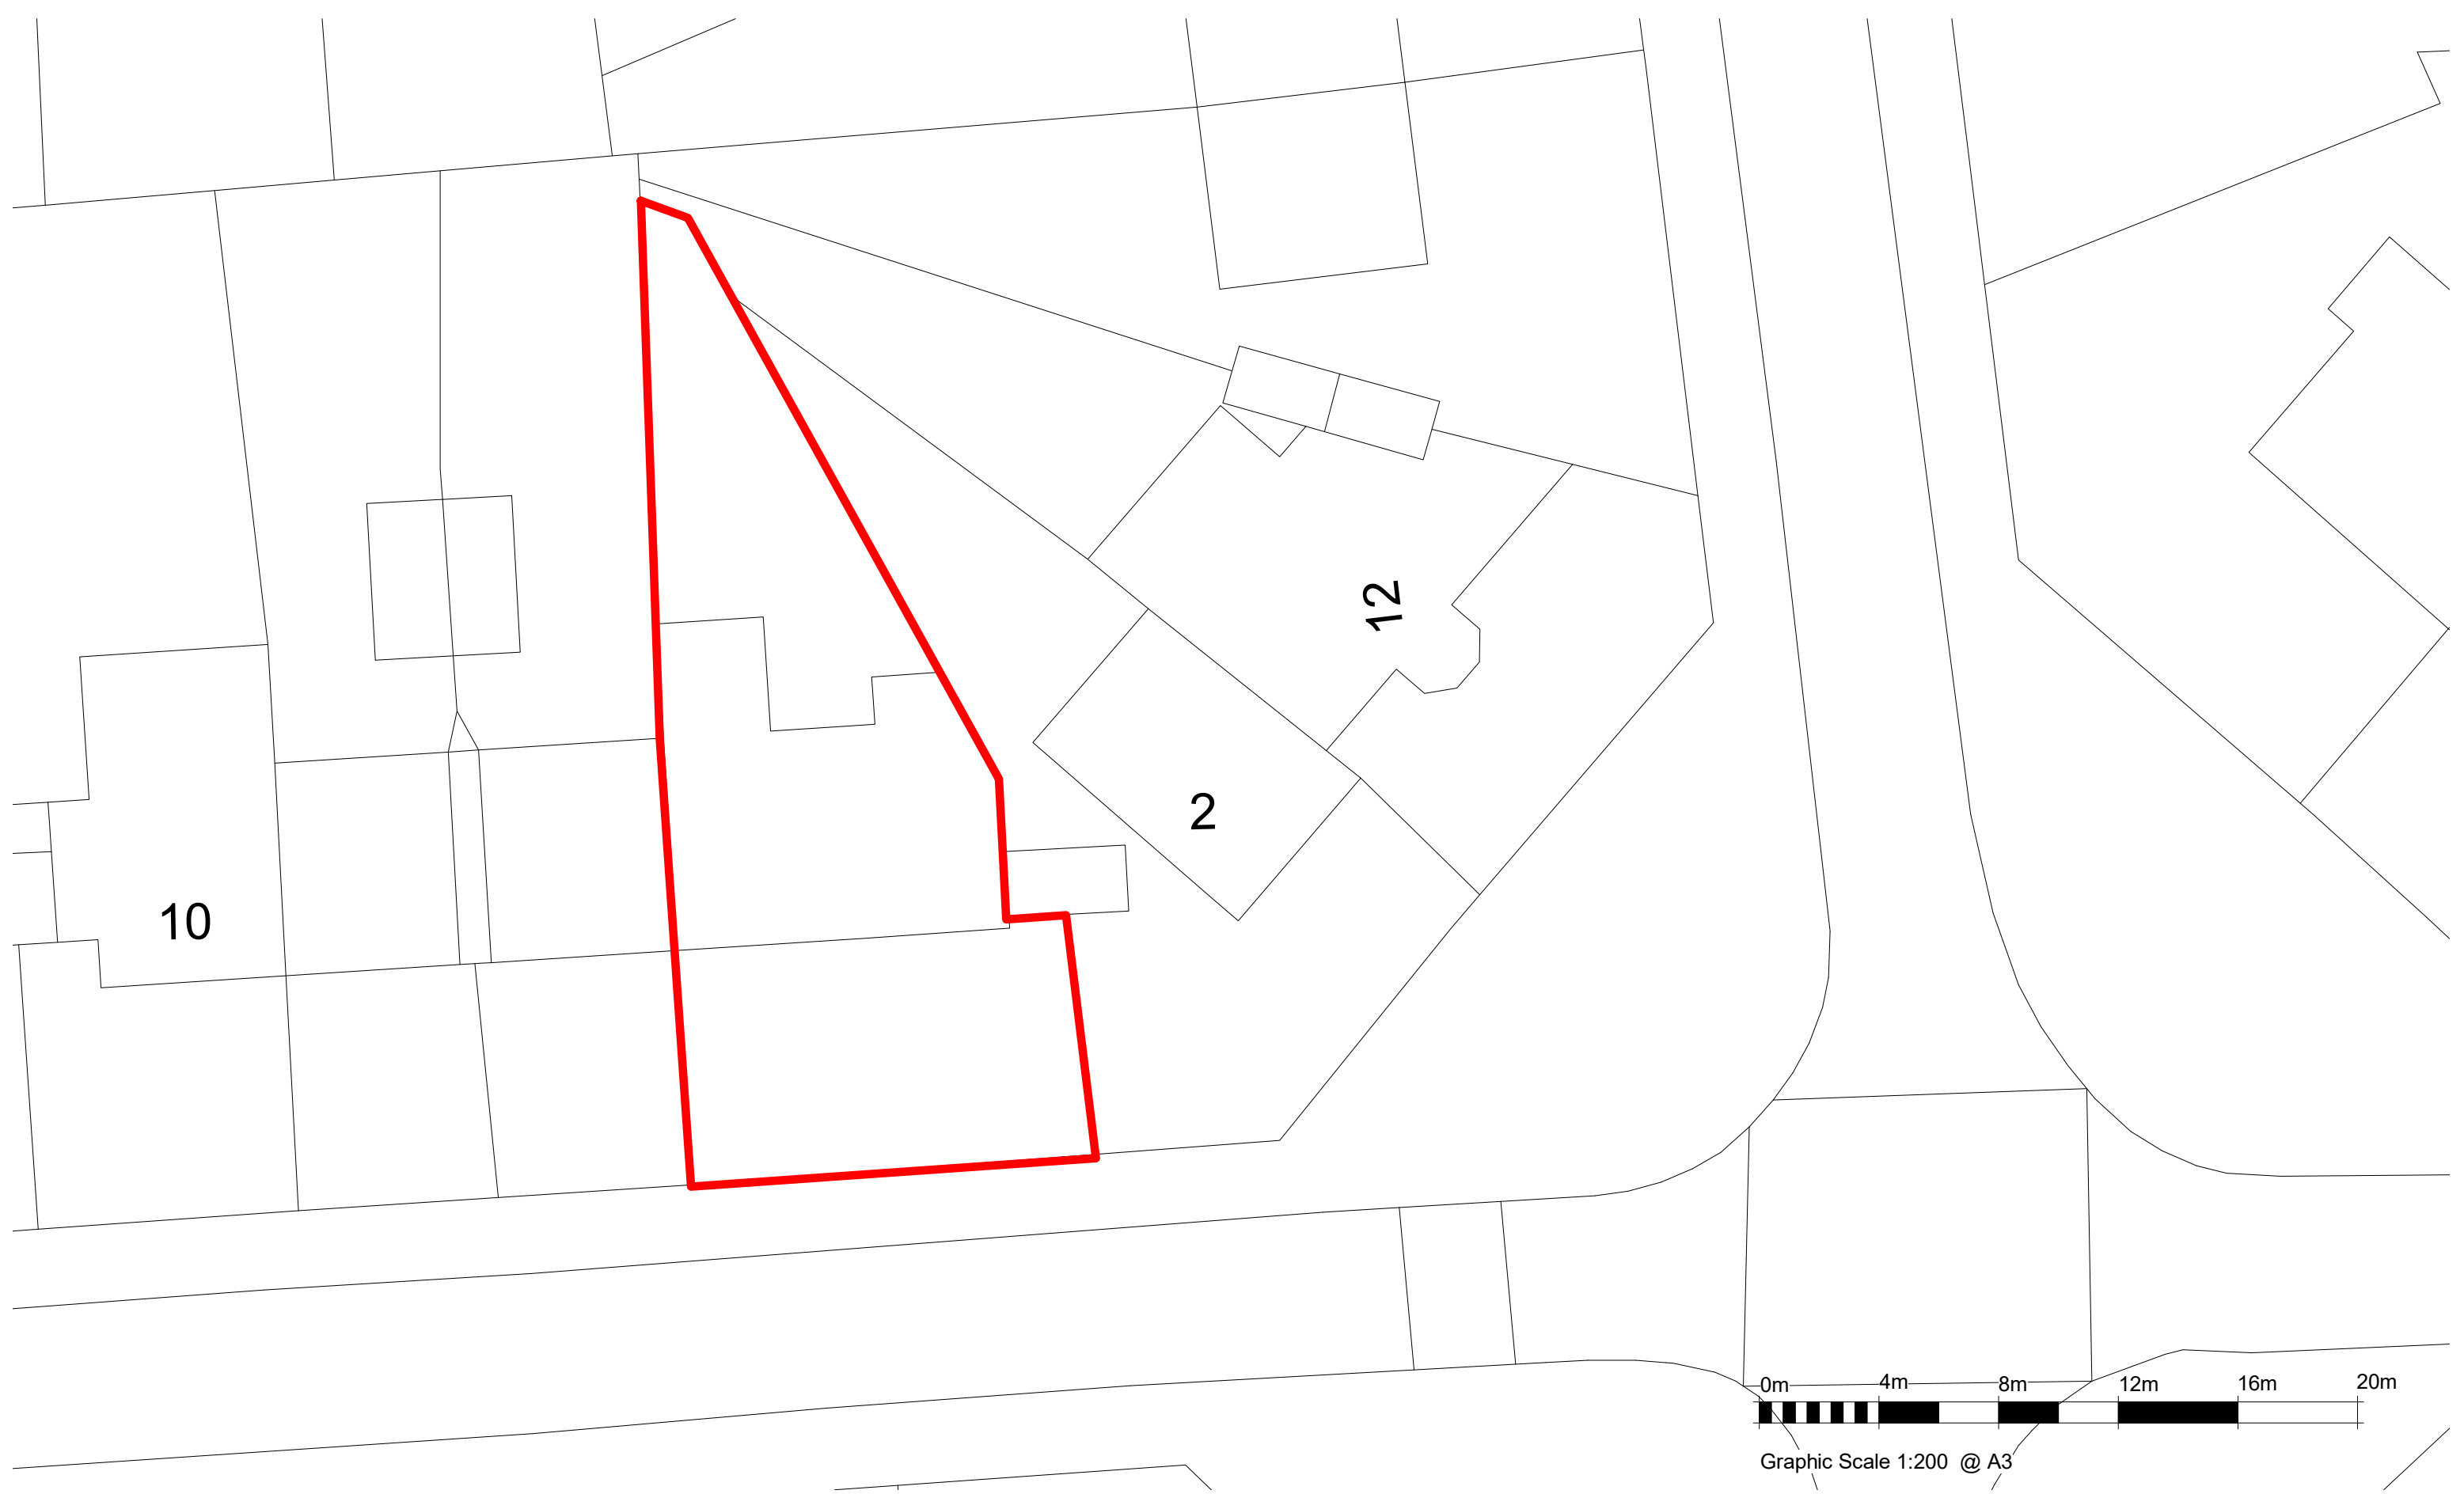

No.	Description	Date
This Drawing is the property of Keltec Consultancy Ltd and must not be copied or otherwise reproduced. Do not scale from this drawing. All dimensions are to be checked on site prior to commencing work on site. Any discrepancy found between information given on this drawing and that given elsewhere or recorded on site shall be notified immediately to the office in writing.		

CLIENT NAME: Mr & Mrs Denson

PROJECT ADDRESS: No 4 Milton Avenue, Prescot L35 2XZ

MODELLED BY: Designer

PHASE:

SHEET TITLE: Existing block plan

PROJECT NUMBER: MABD_1094

DATE: 21/112020

REV:

DRAWING NUMBER:
02_MA-BD_002

SCALE: 1 : 200